



APPROVED as amended in RED
SUBJECT to the conditions mentioned in
Letter No. R/Ambed 14/1092, Dated 21/3/79

BD
Assistant Director of Town Planning
Nasik.

603.67 (184.04M.)

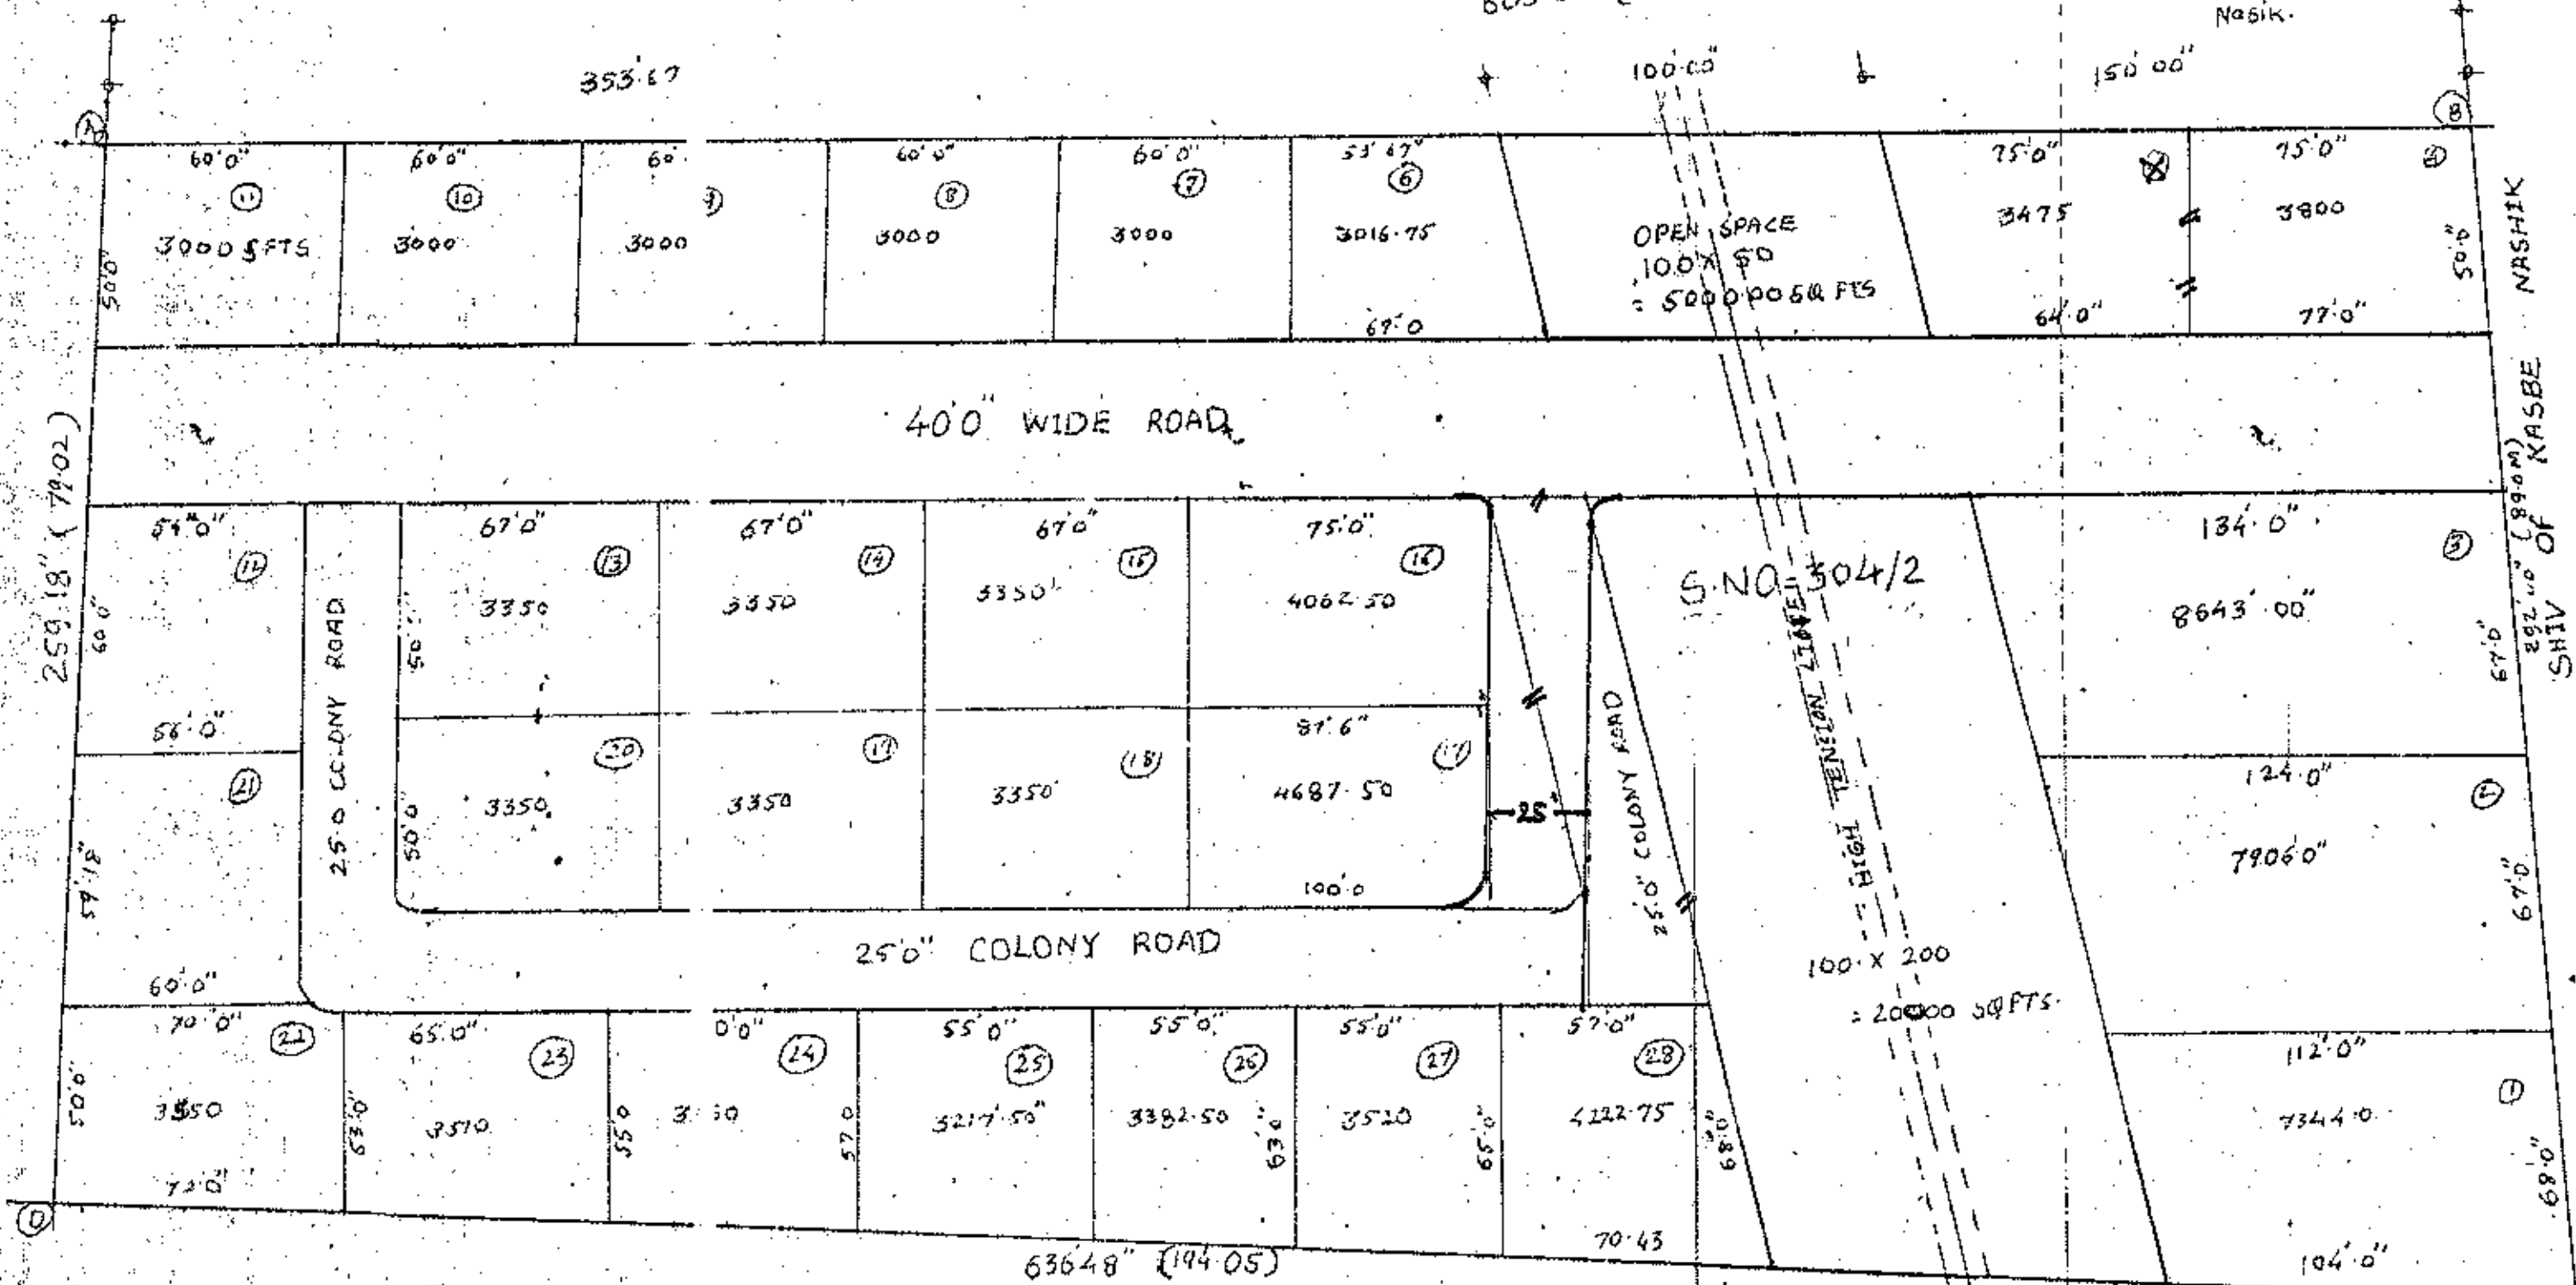

SITE PLAN
(SCALE 1:500)

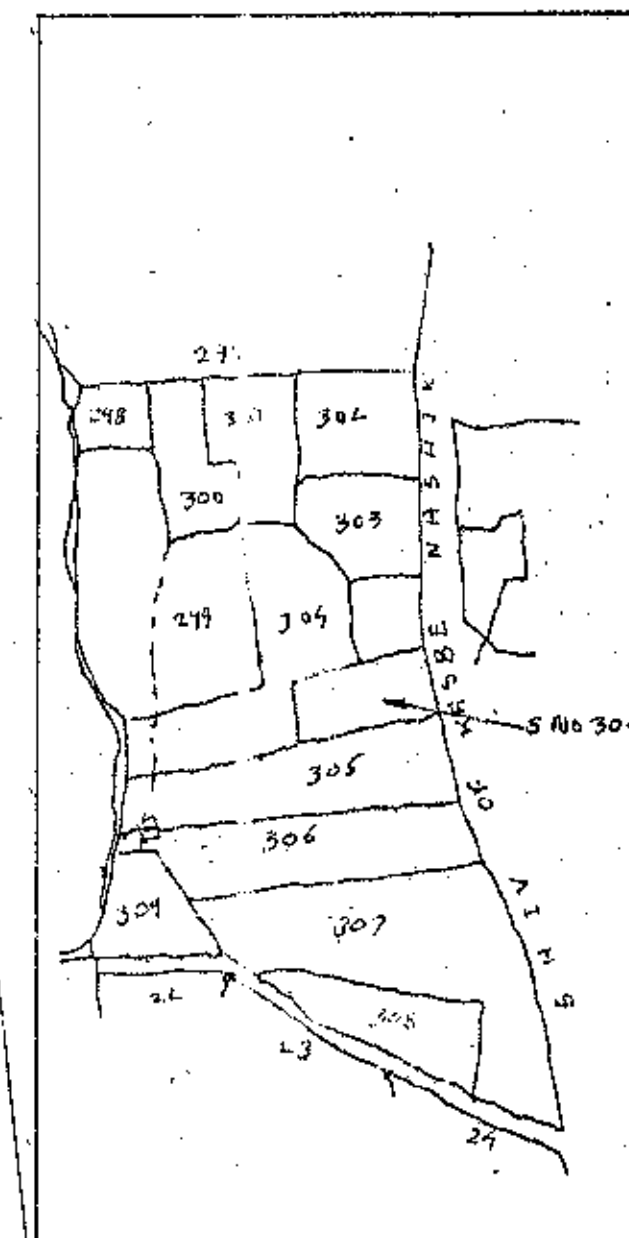

BLOCK PLAN
(SCALE 1:10,000)

Plot No	Area (SFT)	Area (SQM.)	Area Statement
1	7344.00	660.86	AREA OF PLOT (A,B,C,D) (S.No. 304/2) = 16000.00 SQM. = 177777.00 SFTS
2	7906.00	711.54	
3	8643.00	777.97	
4	3800.00	342.00	
5	3475.00	312.75	AREA UNDER PLOTS = = 109529.94 SFTS = 9867.26 SQM.
6	3016.75	271.53	
7	3000.00	270.00	
8	3000.00	270.00	
9	3000.00	270.00	AREA UNDER OPEN SPACE = 25000.00 SFT = 2250.00 SQM.
10	3000.00	270.00	
11	3000.00	270.00	
12	3300.00	317.00	
13	3350.00	301.50	AREA UNDER ROADS = 43248.00 SFT = 3883.00 SQM.
14	3350.00	301.50	
15	3350.00	301.50	
16	4062.50	368.67	
17	4687.50	421.91	PROPOSED LAY-OUT FOR: 1) SHRI-DILIPKUMAR VISHWASRAO PATIL 2) SHRI-BAJIRAO VITHAL PATIL 3) SHRI-SHANTARAM LOTO PAWAR IN S.No. 304/2, MOUJE, AMBAD TAL. & DIST. NASHIK.
18	3350.00	301.50	
19	3350.00	301.50	
20	3350.00	301.50	
21	3432.44	308.92	REFERENCES:- 1) PLOT BOUNDARY SHOWN RED 2) AREA UNDER ROAD SHOWN HATCHED 3) OPEN SPACE SHOWN GREEN
22	3550.00	319.50	
23	3510.00	315.40	
24	3360.00	302.40	
25	3217.50	289.53	ARCHITECT J. EVAN CHHAYA-GOLLE COLONY NASIK J. NO. 488. DATE 0-1-79 END
26	3382.50	304.38	
27	3510.00	316.80	
28	4122.75	380.04	
TOTAL	109529.94	9867.26	OWNER S. Pawar

ASSOCIATED ARCHITECTS & ENGINEERS:
J. EVAN CHHAYA-GOLLE COLONY NASIK
J. NO. 488.
DATE 0-1-79
END