

CARPET DETAILS						
BUILDING NAME	FLOOR NAME	CARPET NAME	CARPET AREA	ENC BAL AREA	TERRACE AREA	OPEN BAL AREA
7 (ROWHOUSES)	GROUND FLOOR PLAN	SPLIT 1	36.26	0.00	0.00	0.00
		SPLIT 10	36.26	0.00	0.00	0.00
		SPLIT 11	36.26	0.00	0.00	0.00
		SPLIT 12	36.26	0.00	0.00	0.00
		SPLIT 13	36.26	0.00	0.00	0.00
		SPLIT 2	36.26	0.00	0.00	0.00
		SPLIT 3	36.26	0.00	0.00	0.00
		SPLIT 4	36.26	0.00	0.00	0.00
		SPLIT 5	36.26	0.00	0.00	0.00
		SPLIT 6	36.26	0.00	0.00	0.00

CARPET DETAILS						
BUILDING NAME	FLOOR NAME	CARPET NAME	CARPET AREA	ENC BAL AREA	TERRACE AREA	OPEN BAL AREA
8 (ROWHOUSES)	GROUND FLOOR PLAN	SPLIT 1	36.21	0.00	0.00	0.00
		SPLIT 2	36.21	0.00	0.00	0.00
		SPLIT 3	36.21	0.00	0.00	0.00
		SPLIT 4	36.21	0.00	0.00	0.00
		SPLIT 5	36.21	0.00	0.00	0.00
		SPLIT 6	36.21	0.00	0.00	0.00
		SPLIT 7	36.21	0.00	0.00	0.00
		SPLIT 8	36.21	0.00	0.00	0.00

CARPET DETAILS						
BUILDING NAME	FLOOR NAME	CARPET NAME	CARPET AREA	ENC BAL AREA	TERRACE AREA	OPEN BAL AREA
9 (ROWHOUSES)	GROUND FLOOR PLAN	SPLIT 1	36.21	0.00	0.00	0.00
		SPLIT 2	36.21	0.00	0.00	0.00
		SPLIT 3	36.21	0.00	0.00	0.00
		SPLIT 4	36.21	0.00	0.00	0.00
		SPLIT 5	36.21	0.00	0.00	0.00
		SPLIT 6	36.21	0.00	0.00	0.00
		SPLIT 7	36.21	0.00	0.00	0.00
		SPLIT 8	36.21	0.00	0.00	0.00

CARPET DETAILS						
BUILDING NAME	FLOOR NAME	CARPET NAME	CARPET AREA	ENC BAL AREA	TERRACE AREA	OPEN BAL AREA
10 (ROWHOUSES)	GROUND FLOOR PLAN	SPLIT 1	36.21	0.00	0.00	0.00
		SPLIT 2	36.21	0.00	0.00	0.00
		SPLIT 3	36.21	0.00	0.00	0.00
		SPLIT 4	36.21	0.00	0.00	0.00
		SPLIT 5	36.21	0.00	0.00	0.00
		SPLIT 6	36.21	0.00	0.00	0.00
		SPLIT 7	36.21	0.00	0.00	0.00
		SPLIT 8	36.21	0.00	0.00	0.00

CARPET DETAILS						
BUILDING NAME	FLOOR NAME	CARPET NAME	CARPET AREA	ENC BAL AREA	TERRACE AREA	OPEN BAL AREA
11 (ROWHOUSES)	GROUND FLOOR PLAN	SPLIT 1	36.21	0.00	0.00	0.00
		SPLIT 2	36.21	0.00	0.00	0.00
		SPLIT 3	36.21	0.00	0.00	0.00
		SPLIT 4	36.21	0.00	0.00	0.00
		SPLIT 5	36.21	0.00	0.00	0.00
		SPLIT 6	36.21	0.00	0.00	0.00
		SPLIT 7	36.21	0.00	0.00	0.00
		SPLIT 8	36.21	0.00	0.00	0.00

CARPET DETAILS						
BUILDING NAME	FLOOR NAME	CARPET NAME	CARPET AREA	ENC BAL AREA	TERRACE AREA	OPEN BAL AREA
12 (ROWHOUSES)	GROUND FLOOR PLAN	SPLIT 1	36.21	0.00	0.00	0.00
		SPLIT 2	36.21	0.00	0.00	0.00
		SPLIT 3	36.21	0.00	0.00	0.00
		SPLIT 4	36.21	0.00	0.00	0.00
		SPLIT 5	36.21	0.00	0.00	0.00
		SPLIT 6	36.21	0.00	0.00	0.00
		SPLIT 7	36.21	0.00	0.00	0.00
		SPLIT 8	36.21	0.00	0.00	0.00

CARPET DETAILS						
BUILDING NAME	FLOOR NAME	CARPET NAME	CARPET AREA	ENC BAL AREA	TERRACE AREA	OPEN BAL AREA
13 (ROWHOUSES)	GROUND FLOOR PLAN	SPLIT 1	36.21	0.00	0.00	0.00
		SPLIT 2	36.21	0.00	0.00	0.00
		SPLIT 3	36.21	0.00	0.00	0.00
		SPLIT 4	36.21	0.00	0.00	0.00
		SPLIT 5	36.21	0.00	0.00	0.00
		SPLIT 6	36.21	0.00	0.00	0.00
		SPLIT 7	36.21	0.00	0.00	0.00
		SPLIT 8	36.21	0.00	0.00	0.00

CARPET DETAILS						
BUILDING NAME	FLOOR NAME	CARPET NAME	CARPET AREA	ENC BAL AREA	TERRACE AREA	OPEN BAL AREA
14 (ROWHOUSES)	GROUND FLOOR PLAN	SPLIT 1	36.21	0.00	0.00	0.00
		SPLIT 2	36.21	0.00	0.00	0.00
		SPLIT 3	36.21	0.00	0.00	0.00
		SPLIT 4	36.21	0.00	0.00	0.00
		SPLIT 5	36.21	0.00	0.00	0.00
		SPLIT 6	36.21	0.00	0.00	0.00
		SPLIT 7	36.21	0.00	0.00	0.00
		SPLIT 8	36.21	0.00	0.00	0.00


CARPET DETAILS						
BUILDING NAME	FLOOR NAME	CARPET NAME	CARPET AREA	ENC BAL AREA	TERRACE AREA	OPEN BAL AREA
15 (ROWHOUSES)	GROUND FLOOR PLAN	SPLIT 1	36.21	0.00	0.00	0.00
		SPLIT 2	36.21	0.00	0.00	0.00
		SPLIT 3	36.21	0.00	0.00	0.00
		SPLIT 4	36.21	0.00	0.00	0.00
		SPLIT 5	36.21	0.00	0.00	0.00
		SPLIT 6	36.21	0.00	0.00	0.00
		SPLIT 7	36.21	0.00	0.00	0.00
		SPLIT 8	36.21	0.00	0.00	0.00

CARPET DETAILS						
BUILDING NAME	FLOOR NAME	CARPET NAME	CARPET AREA	ENC BAL AREA	TERRACE AREA	OPEN BAL AREA
16 (ROWHOUSES)	GROUND FLOOR PLAN	SPLIT 1	36.21	0.00	0.00	0.00
		SPLIT 2	36.21	0.00	0.00	0.00
		SPLIT 3	36.21	0.00	0.00	0.00
		SPLIT 4	36.21	0.00	0.00	0.00
		SPLIT 5	36.21	0.00	0.00	0.00
		SPLIT 6	36.21	0.00	0.00	0.00
		SPLIT 7	36.21	0.00	0.00	0.00
		SPLIT 8	36.21	0.00	0.00	0.00


CARPET DETAILS						
BUILDING NAME	FLOOR NAME	CARPET NAME	CARPET AREA	ENC BAL AREA	TERRACE AREA	OPEN BAL AREA
17 (ROWHOUSES)	GROUND FLOOR PLAN	SPLIT 1	36.21	0.00	0.00	0.00
		SPLIT 2	36.21	0.00	0.00	0.00
		SPLIT 3	36.21	0.00	0.00	0.00
		SPLIT 4	36.21	0.00	0.00	0.00
		SPLIT 5	36.21	0.00	0.00	0.00
		SPLIT 6	36.21	0.00	0.00	0.00
		SPLIT 7	36.21	0.00	0.00	0.00
		SPLIT 8	36.21	0.00	0.00	0.00

CARPET DETAILS						
BUILDING NAME	FLOOR NAME	CARPET NAME	CARPET AREA	ENC BAL AREA	TERRACE AREA	OPEN BAL AREA
18 (ROWHOUSES)	GROUND FLOOR PLAN	SPLIT 1	36.21	0.00	0.00	0.00
		SPLIT 2	36.21	0.00	0.00	0.00
		SPLIT 3	36.21	0.00	0.00	0.00
		SPLIT 4	36.21	0.00	0.00	0.00
		SPLIT 5	36.21	0.00	0.00	0.00
		SPLIT 6	36.21	0.00	0.00	0.00
		SPLIT 7	36.21	0.00	0.00	0.00
		SPLIT 8	36.21	0.00	0.00	0.00

CARPET DETAILS						
BUILDING NAME	FLOOR NAME	CARPET NAME	CARPET AREA	ENC BAL AREA	TERRACE AREA	OPEN BAL AREA
19 (ROWHOUSES)	GROUND FLOOR PLAN	SPLIT 1	36.21	0.00	0.00	0.00
		SPLIT 2	36.21	0.00	0.00	0.00
		SPLIT 3	36.21	0.00	0.00	0.00
		SPLIT 4	36.21	0.00	0.00	0.00
		SPLIT 5	36.21	0.00	0.00	0.00
		SPLIT 6	36.21	0.00	0.00	0.00
		SPLIT 7	36.21	0.00	0.00	0.00
		SPLIT 8	36.21	0.00	0.00	0.00


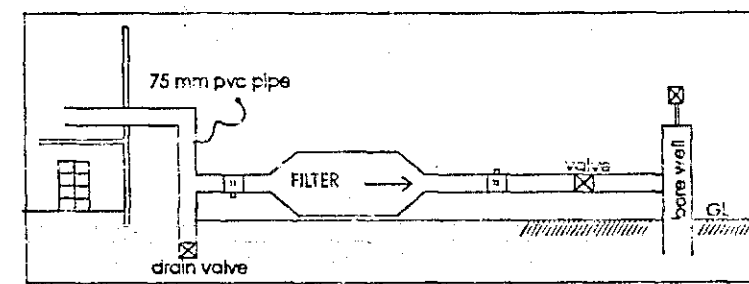


Rain Water Harvesting Detail

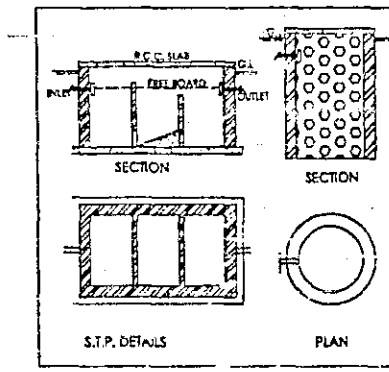


TRIANGLE	AREA
A-01	839.32
A-02	839.32
A-03	697.06
A-04	1809.75
A-05	846.18
A-06	2302.21
A-07	1354.05
A-08	3.56
TOTAL (plot)	8693.01

Area of Plot by Triangulation : plot

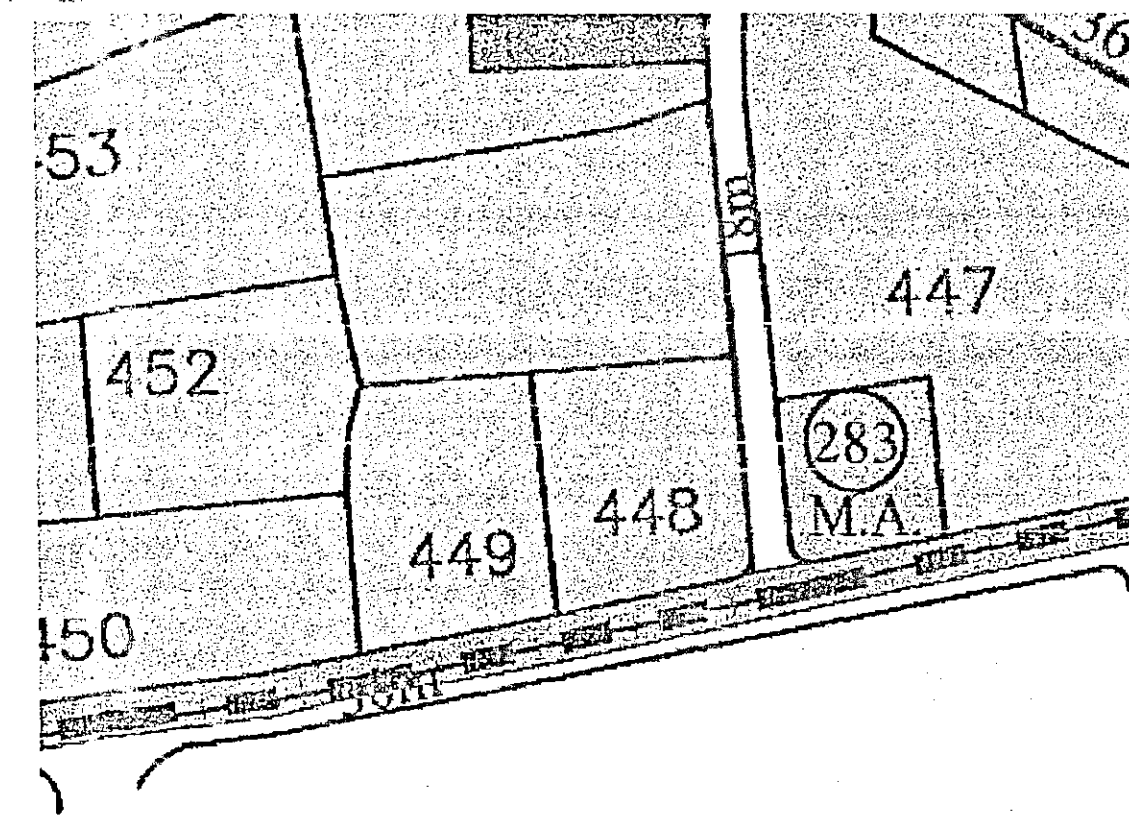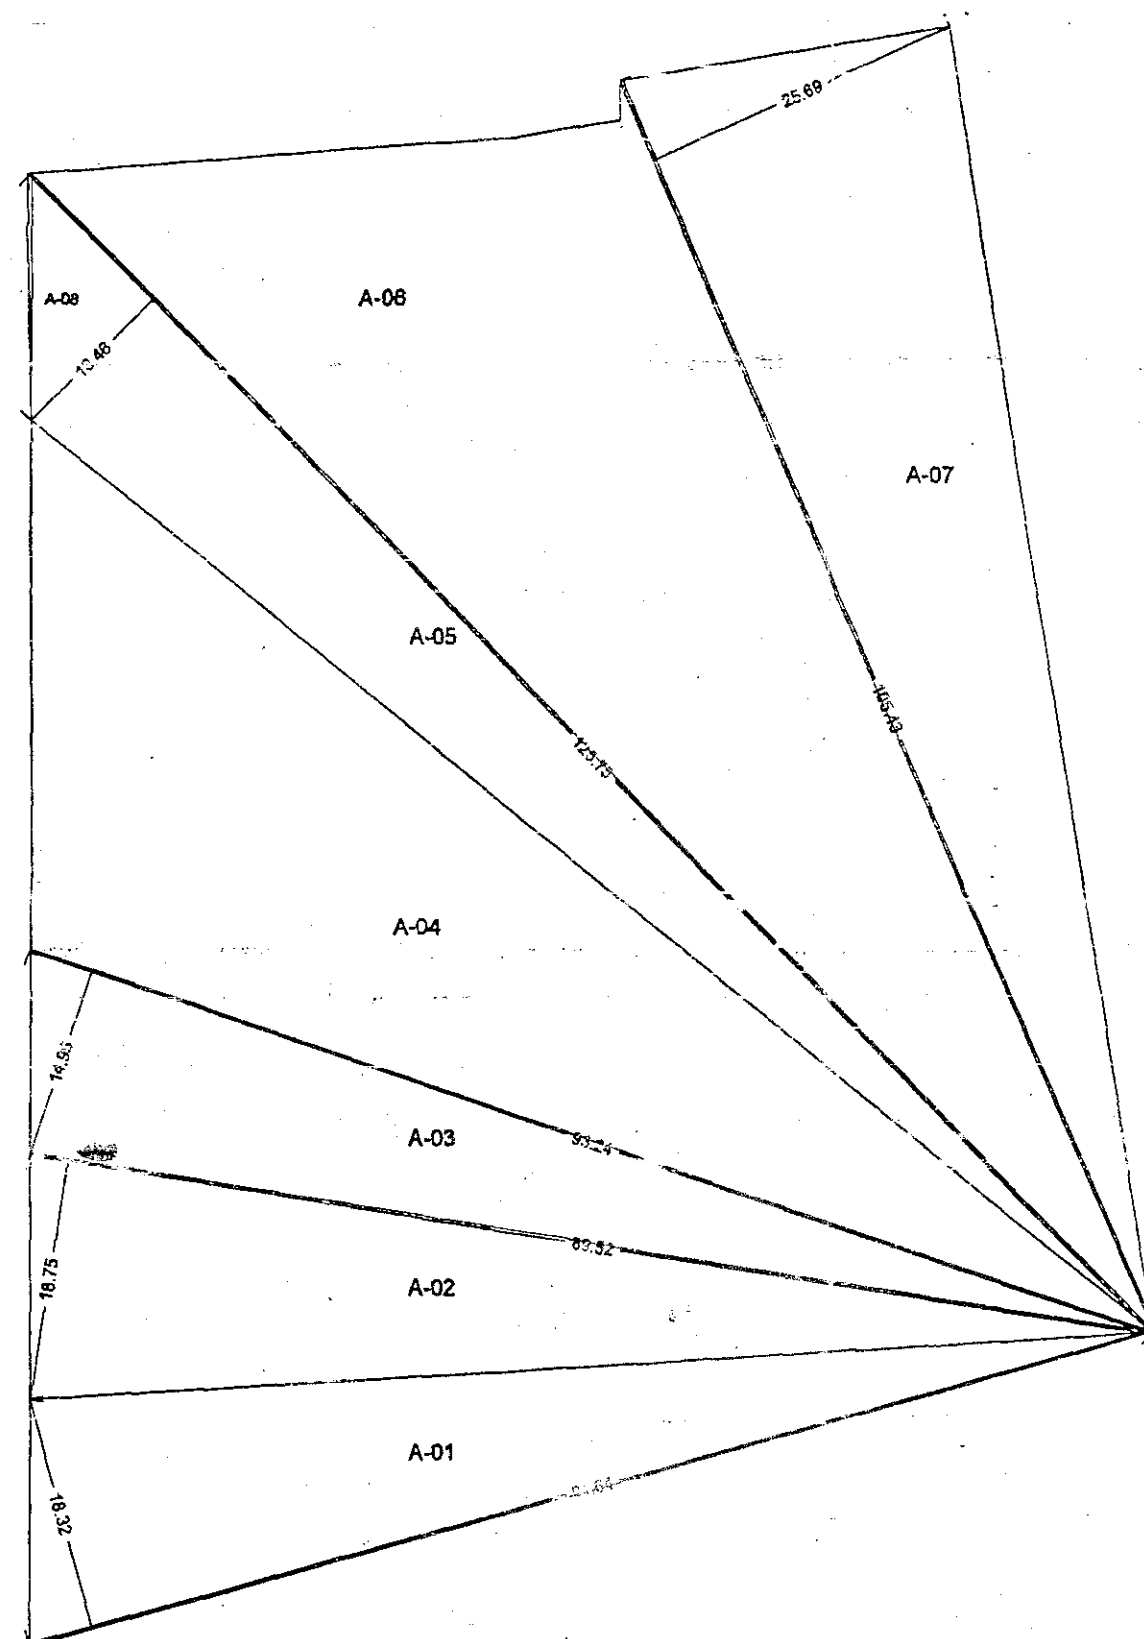

LOCATION PLAN

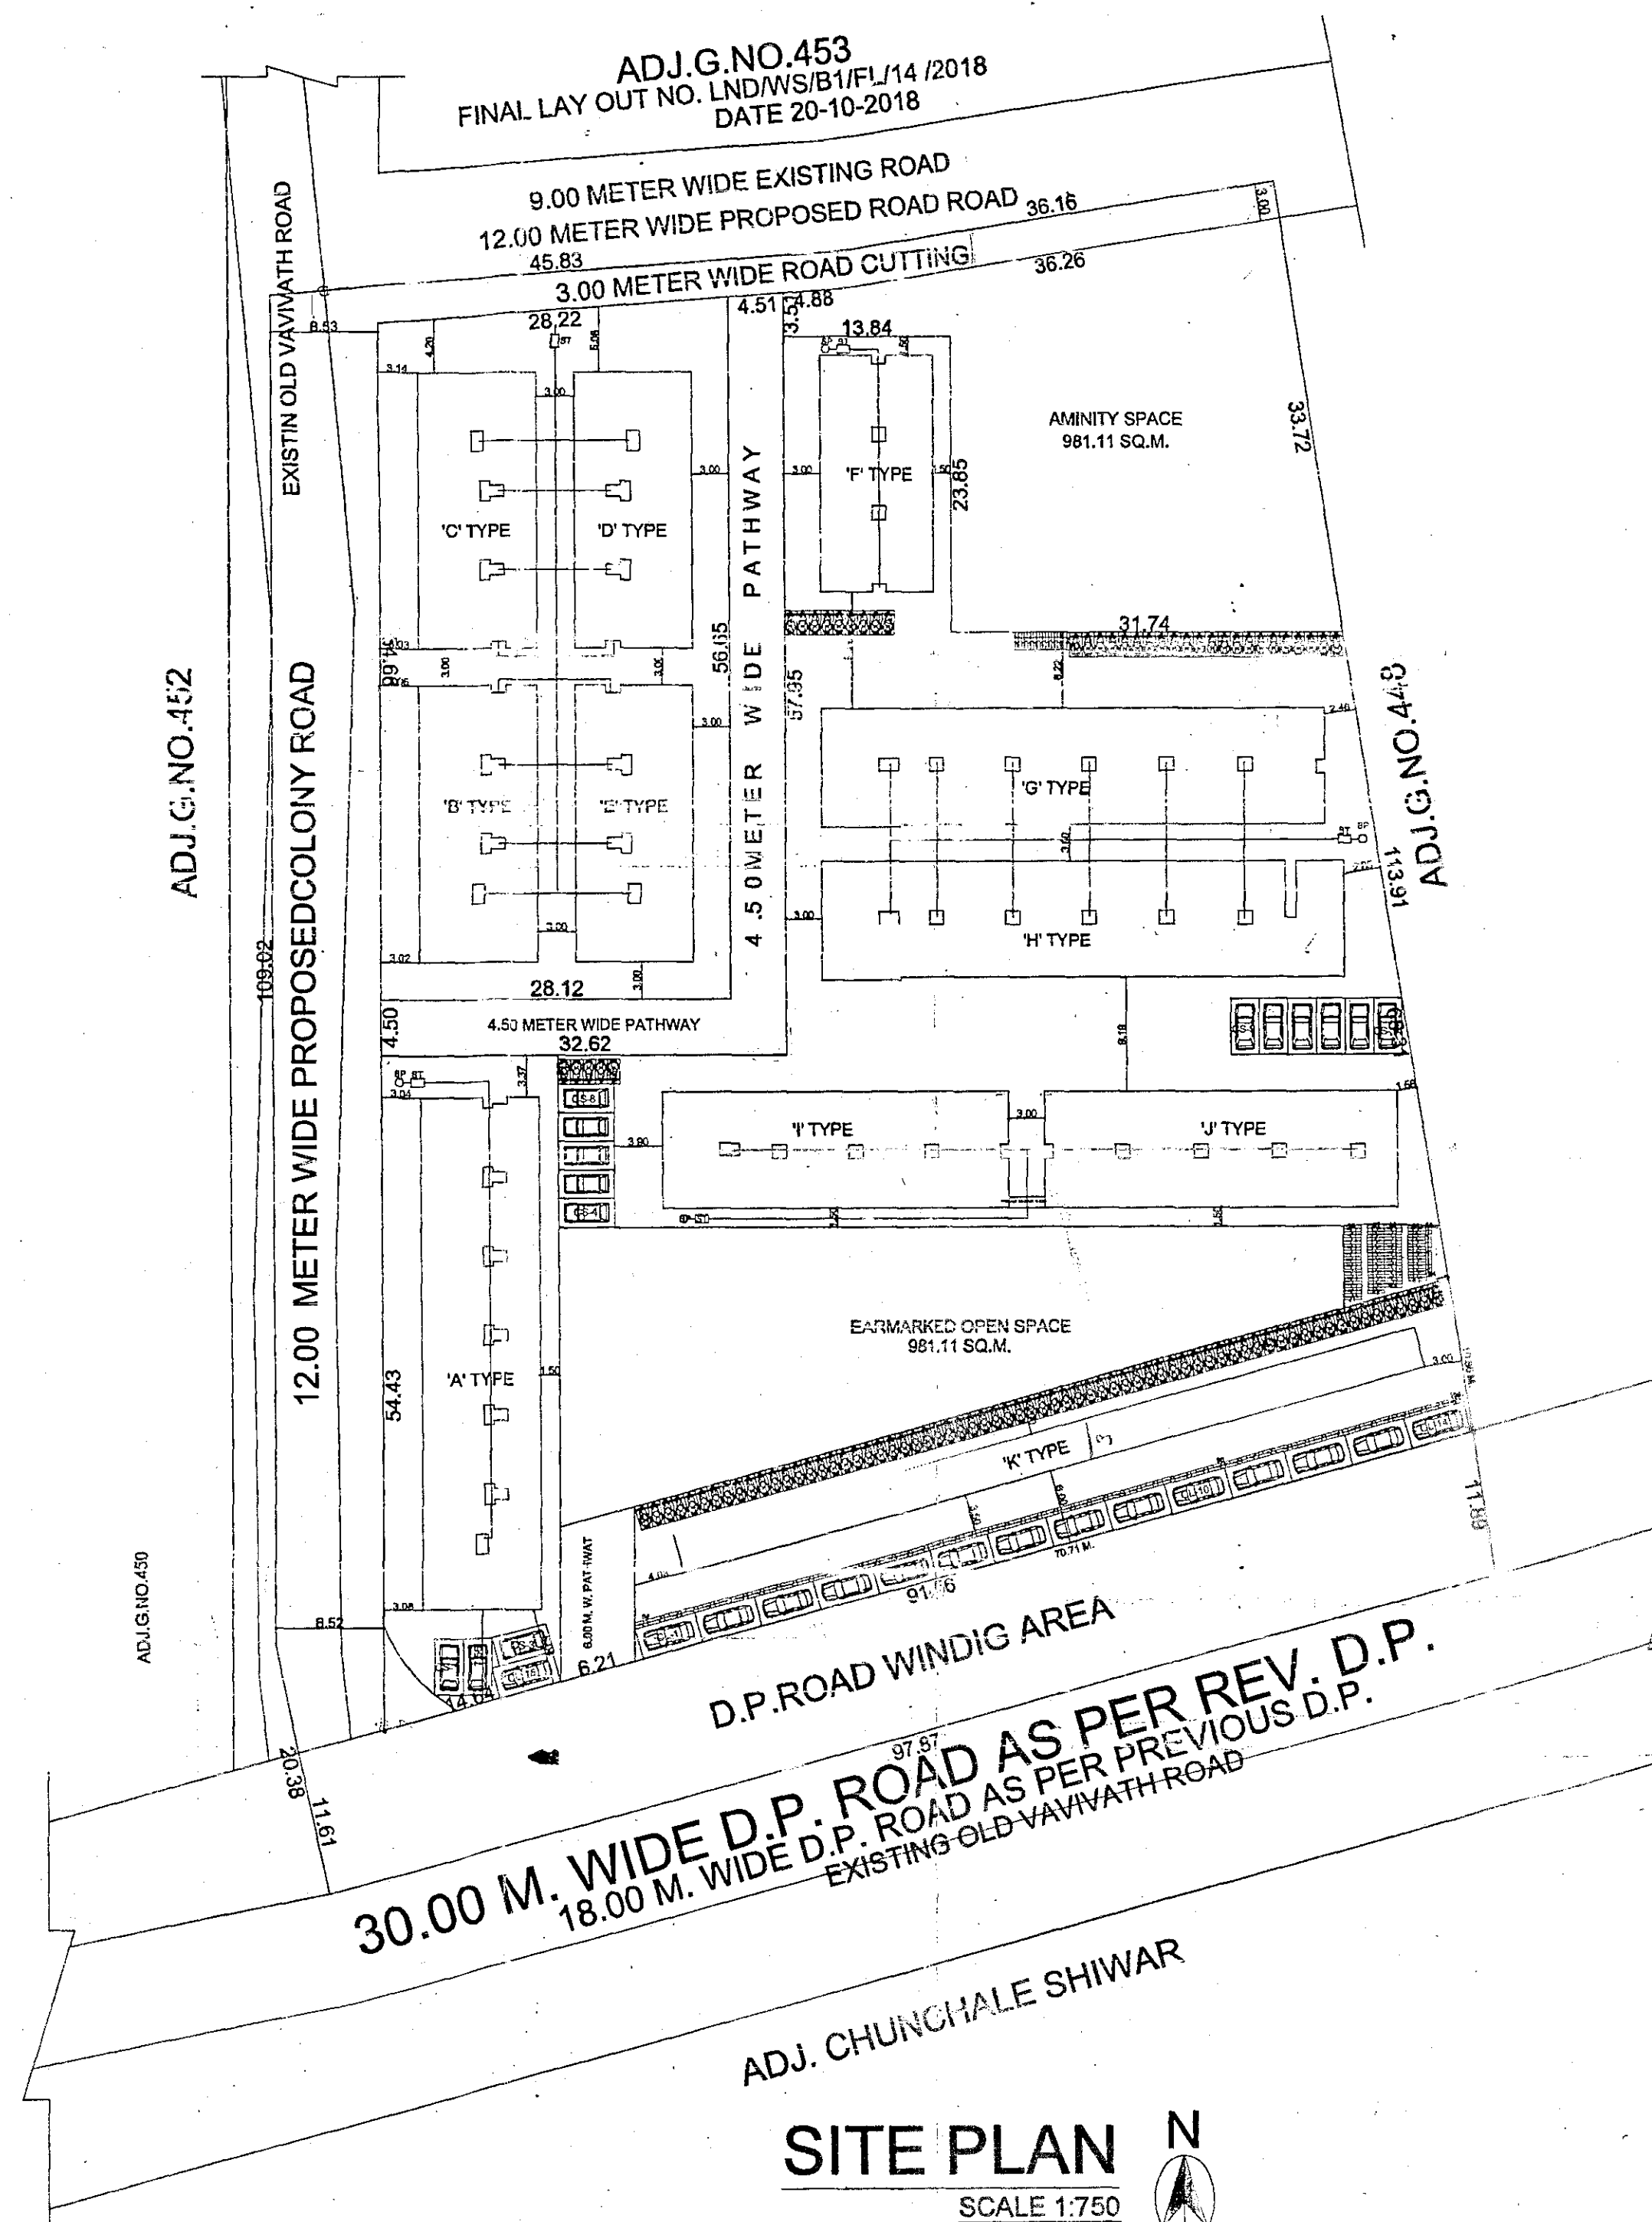SITE PLAN
SCALE 1:750

1. AREA OF PLOT		1100.00		
2. DEDUCTION FOR				
(a) ROAD WIDENING AREA		0.00		
(b) PROPOSED D.P. ROAD		1100.00		
(c) ANY RESERVATION		0.00		
(d) FARMING AREA		0.00		
3. GROSS AREA (PLOT AREA)		1100.00		
4. RECREATIONAL OPEN SPACE		0.00		
(a) REQUIRED AREA		0.00		
(b) PROVIDED AREA		0.00		
5. AMENITY SPACE		0.00		
(a) REQUIRED AREA		0.00		
(b) PROVIDED AREA		0.00		
6. SERVICE ROAD AND HIGHWAY WIDENING		0.00		
7. INTERNAL ROAD AREA		1500.00		
8. NET AREA OF PLOT (F.S.I.)		850.00		
9. BASIC PERMISSIBLE F.S.I.		1.1000		
10. ADDITION OF AREA FOR F.S.I.		0.00		
(a) ROAD WIDENING AREA (1.85 X 2.0)		0.00		
(b) D.P. ROAD AREA (1.85 X 2.0)		0.00		
(c) AMENITY SPACE (1.85 X 2.0)		0.00		
(d) PREMIUM F.S.I. AREA		0.00		
(e) TDR AREA		0.00		
(f) ADD. F.S.I. AREA UNDER CHAPTER VIII		0.00		
TOTAL (BISHOP)		0.00		
11. TOTAL AREA (B+10)		870.00		
12. MAX. UTILIZATION OF F.S.I. AS PER ROAD WIDTH		3.00		
13. PROPOSED BUILT UP AREA		0.00		
(a) EXISTING FLOOR AREA		0.00		
(b) PROPOSED RESIDENTIAL AREA		3000.00		
(c) PROPOSED COMMERCIAL AREA		200.00		
(d) PROPOSED INDUSTRIAL AREA		0.00		
(e) PROPOSED SPECIAL FSI AREA		0.00		
(f) EXCESS BALCONY AREA TAKEN IN F.S.I.		0.00		
(g) EXCESS TERRACE AREA TAKEN IN F.S.I.		0.00		
TOTAL BUILT UP AREA (B+10) (Excl. Sky Area 15.5)		3300.00		
14. F.S.I. CONSUMED (138)		0.4000		
15. AREA FOR INCLUSIVE HOUSING, If Any		0.00		
(a) REQUIRED (20% of 9)		0.00		
(b) PROVIDED		0.00		
B) BALCONY STATEMENT				
(a) PERMISSIBLE BALCONY AREA		400.00		
(b) PROPOSED BALCONY AREA		0.00		
(c) EXCESS BALCONY AREA (TOTAL)		0.00		
C) PARKING STATEMENT				
(a) PARKING REQUIRED BY RULE	15	14	104	104
(b) PARKING PROVIDED	15	14	104	104
CERTIFICATE OF AREA				