


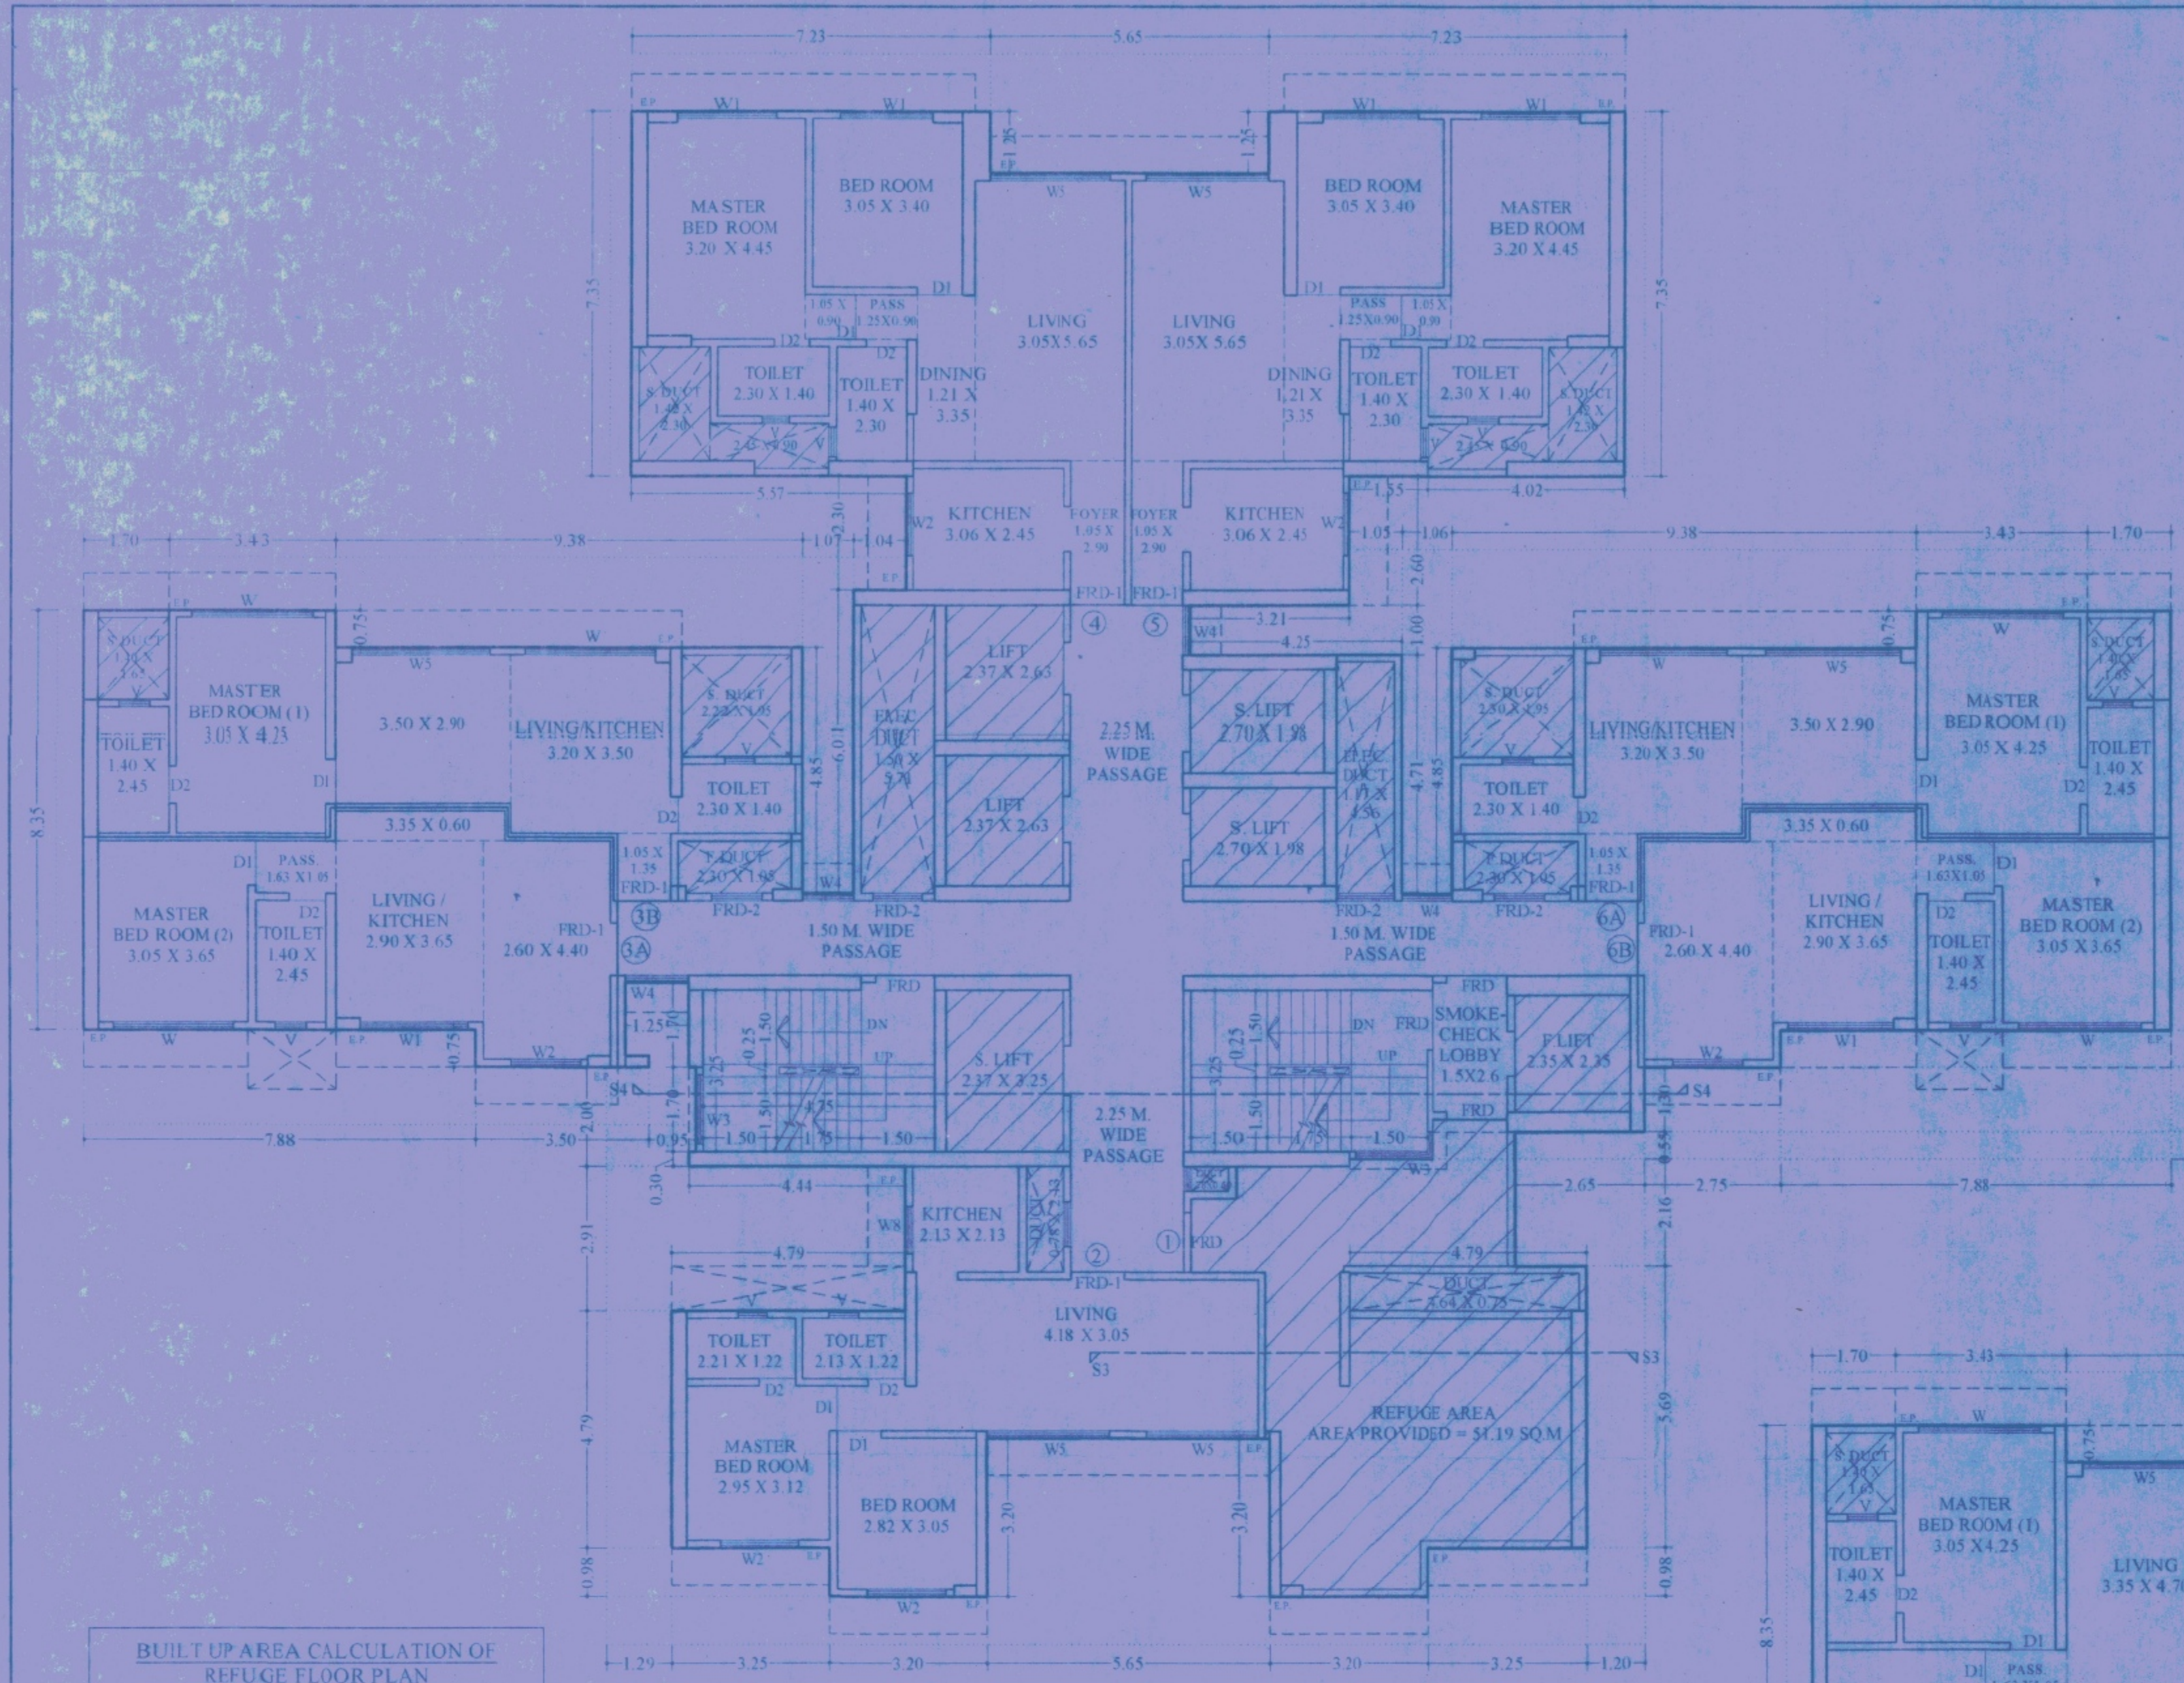

REFUGE AREA CALCULATION: BLDG. NO. - 3
(2ND, 7TH, 12TH, 17TH, 22ND & 27TH FLOOR)
BUILT UP AREA OF TYPICAL FLOOR = 566.23 SQ.M
= 566.23 X 2 FLOORS = 1132.46 SQ.M
TOTAL = 1132.46 SQ.M
AS PER UDCPR, AREA OF 0.3 SQ.M/MT. PER PERSON &
OCCUPANT LOAD FLOOR AREA = 12.50 SQ.M PER PERSON
1132.46 / 12.50 X 0.30 = 27.18 SQ.M
MINIMUM REFUGE AREA REQUIRED AS PER UDCPR = 1500 SQ.M
REQUIRED 100% MORE I.E. 27.18 X 27.18 = 54.36 SQ.M
REFUGE AREA PROVIDED = 51.19 SQ.M
EXCESS REFUGE AREA TO BE TAKEN IN F.S.I.
(PROVIDED - REQUIRED)
= NIL

PROPOSED BLDG. NO.2 (COMM.), BLDG. NO. - 3, 4 & 5.

PROPOSED COMMERCIAL & RESIDENTIAL DEVELOPMENT
ON INDUSTRIAL PLOT BEARING S.NO. 146/1, 149/3, 154/3, 412/1,
414/1/C1, 414/1/C2 VILLAGE : MAJIWADA, THANE.

Drawing
Sheet No.
16/20

PROPOSED BLDG. NO. 3

REFUGE FLOOR PLAN (2ND, 7TH, 12TH, 17TH, 22ND & 27TH FLOOR) BU
AREA CALCULATION & BUILT UP AREA DIAGRAM, ETC.

STAMP OF APPROVAL OF PLANS:

Plans are approved Subject to conditions
Prescribed in Permit No. Y-9, Scale 1/32, 1/24, 1/20, 1/16, 1/12, 1/8, 1/4, 1/2, 1, 2, 4, 8, 16, 32, 64, 128, 256, 512, 1024, 2048, 4096, 8192, 16384, 32768, 65536, 131072, 262144, 524288, 1048576, 2097152, 4194304, 8388608, 16777216, 33554432, 67108864, 134217728, 268435456, 536870912, 1073741824, 2147483648, 4294967296, 8589934592, 17179869184, 34359738368, 68719476736, 137438953472, 274877906944, 549755813888, 1099511627776, 2199023255552, 4398046511104, 8796093022208, 17592186044416, 35184372088832, 70368744177664, 140737488355328, 281474976710656, 562949953421312, 1125899906842624, 2251799813685248, 4503599627370496, 9007199254740992, 18014398509481984, 36028797018963968, 72057594037927936, 144115188075855872, 288230376151711744, 576460752303423488, 1152921504606846976, 2305843009213693952, 4611686018427387904, 9223372036854775808, 18446744073709551616, 36893488147419103232, 73786976294838206464, 147573952589676412928, 295147905179352825856, 590295810358705651712, 1180591620717411303424, 2361183241434822606848, 4722366482869645213696, 9444732965739290427392, 18889465931478580854784, 37778931862957161709568, 75557863725914323419136, 151115727451828646838272, 302231454903657293676544, 604462909807314587353088, 1208925819614629174706176, 2417851639229258349412352, 4835703278458516698824704, 9671406556917033397649408, 19342813113834066795298816, 38685626227668133590597632, 77371252455336267181195264, 154742504910672534362390528, 309485009821345068724781056, 618970019642690137449562112, 1237940039285380274899124224, 2475880078570760549798248448, 4951760157141521099596496896, 9903520314283042199192993792, 19807040628566084398385987584, 39614081257132168796771975168, 79228162514264337593543950336, 158456325028528675187087900672, 316912650057057350374175801344, 633825300114114700748351602688, 1267650600228229401496703205376, 2535301200456458802993406410752, 5070602400912917605986812821504, 10141204801825835211973625643008, 20282409603651670423947251286016, 40564819207303340847894502572032, 81129638414606681695789005144064, 162259276829213363391578010288128, 324518553658426726783156020576256, 649037107316853453566312041152512, 1298074214633706907132624082305024, 2596148429267413814265248164610048, 5192296858534827628530496329220096, 10384593717069655257060992658440192, 20769187434139310514121985316880384, 41538374868278621028243970633760768, 83076749736557242056487941267521536, 166153499473114484112975882535043072, 332306998946228968225951765070086144, 664613997892457936451903530140172288, 1329227995784915872903807060280344704, 2658455991569831745807614120560689408, 5316911983139663491615228241121378816, 10633823966279326983230456482242757632, 21267647932558653966460912964485515264, 42535295865117307932921825928971030528, 85070591730234615865843651857942061056, 170141183460469231731687303715884122112, 340282366920938463463374607431768244224, 680564733841876926926749214863536488448, 1361129467683753853853498429727072976896, 2722258935367507707706996859454145953792, 5444517870735015415413993718908291907584, 10889035741470030830827987437816583815168, 21778071482940061661655974875633167630336, 43556142965880123323311949751266335260672, 87112285931760246646623899502532670521344, 174224571863520493293247799005065340442688, 348449143727040986586495598010130680885376, 696898287454081973172991196020261361770752, 1393796574908163946345982392040522723541504, 2787593149816327892691964784081045447083008, 5575186299632655785383929568162090894166016, 1115037259926531157076785913632418178833232, 2230074519853062314153571827264836357666464, 4460149037706124628307143654529672715332928, 8920298075412249256614287309059345426665856, 17840596150824498513228574618118690853331712, 35681192301648997026457149236237381706663424, 7136238460329799405291429847247476341332688, 14272476920659598810582859694494952682665376, 28544953841319197621165719388989905365330752, 57089907682638395242331438777979810730661504, 114179815365276790484662877555959621461323008, 228359630730553580969325755111919242922646016, 456719261461107161938651510223838485845292032, 91343852292221432387730302044767697169058064, 182687704584442864775460604089535394338116128, 365375409168885729550921208179070788676232256, 730750818337771459101842416358141577352464512, 1461501636675542918203684832716283154704929024, 2923003273351085836407369665432566309409858048, 5846006546702171672814739330865132618819716096, 11692013093404343345629478661730265237739432192, 2338402618680868669125895732346053047547884384, 4676805237361737338251791464692106095095768768, 9353610474723474676503582929384212190191537536, 18707220949446949353007165858768424380383075072, 37414441898893898706014331717536848760766150144, 74828883797787797412028663435073697521532300288, 149657767595575594824057326870147395043064600576, 299315535191151189648114653740294790086121101152, 598631070382302379296229307480589580172242202304, 1197262140764604758592458614961179160344484404608, 2394524281529209517184917229982358320688968809216, 4789048563058419034369834459964716641377937618432, 9578097126116838068739668919929433282755875236864, 19156194252233676137479337839858866565511750473728, 38312388504467352274958675679717733131023500947456, 76624777008934704549917351359435466262047001894912, 153249554017869409099834702718870932524094003789824, 306499108035738818199669405437741865048188007579648, 612998216071477636399338810875483730096376015159296, 1225996432142955272798677621750967460192752030318592, 2451992864285910545597355243501934920385504060637184, 4903985728571821091194710487003869840771008121274368, 9807971457143642182389420974007739681542016242548736, 19615942914287284364778841948015479363084032485097472, 39231885828574568729557683896030958726168064970194944, 78463771657149137459115367792061917452336129940389888, 156927543314298274918230735584123834904672259880779776, 313855086628596549836461471168247669809344519761559552, 6277101732571930996729229423364953396186890395231191104, 12554203465143861993458458846729906923737800790462202208, 25108406930287723986916917693459813847475601580924404416, 502168138605754479738338353869196276949512031618488288, 1004336277211508959476676707738392553899024063236976576, 2008672554423017918953353415476785107798048126473953152, 4017345108846035837906706830953570215596096252947906304, 8034690217692071675813413661907140431192192505895812608, 16069380435384143351626827323814280862384385011791625216, 3213876087076828670325365464762856172476877002358325032, 6427752174153657340650730929525712349553754004716650064, 12855504348307314681301460859051424699107508009433300128, 25711008696614629362602921718102849398215016018866600256, 51422017393229258725205843436205698796430032037733200512, 102844034766458517450411686872411397592860064075466401024, 205688069532917034900823373744822795185720128150932802048, 411376139065834069801646747489645590371440256301865604096, 822752278131668139603293494979291180742880512603731208192, 1645504556263336279206586989958582361485761025207462416384, 3291009112526672558413173979917164722971520500414924832768, 6582018225053345116826347959834329445943041000829849665536, 13164036450106690233652695919668658891886082001659699331072, 26328072900213380467305391839337317783772164003319398662144, 52656145800426760934610783678674635567544328006638797324288, 105312291600853521869221567357349271135088656013277594648576, 210624583201707043738443134715498542270177312026555189297152, 421249166403414087476886269430997084540354624053110378594304, 842498332806828174953772538861994169080709248106220757188608, 1684996665613656349907545077723988338161418496212441514377216, 3369993331227312699815090155447976676322836992424883028754432, 6739986662454625399630180310895953352645673984849766057508864, 1347997332490925079926036062179190670529134796969953211511712, 2695994664981850159852072124358381341058269593939906423023424, 5391989329963700319704144248716762682116538187879812846046848, 10783978659927400639408288497433525364233076375759625692093696, 21567957319854801278816576994867050728466152751519251384187392, 43135914639709602557633153989734101456932305503038502768374784, 86271829279419205115266307979468202913864611006077005536749568, 172543658558838410230532615958936405827729222012154011073499136, 34508731711767682046106523191787281165545844402430802214699832, 69017463423535364092213046383574562331091088804861604429399664, 138034926847070728184426092767149124662182177609723208858799328, 276069853694141456368852185534298249324364355219446417717598656, 552139707388282912737704371068596498648728710438892835435197312, 1104279414776565825475408742137192997297457420877785670870394624, 2208558829553131650950817484274385994594914841755571341740789248, 4417117659106263301901634968548771989189829683511142683481578496, 8834235318212526603803269937097543978379659367022285366963156992, 17668470636425053207606539874195087956759318734044570733926313984, 35336941272850106415213079748390175913518637468089141467826627968, 70673882545700212830426159496780351827037274936178282935653255936, 141347765091400425660852318993560703654074549872356565871306511872, 282695530182800851321704637987121407308149099744713131742613023744, 565391060365601702643409275974242814616298199489426263485226047488, 1130782120731203405286818551948485629232596398978852526970452094976, 2261564241462406810573637103896971258465192797957705053940904189952, 4523128482924813621147274207793942516930385595915410107881808379904, 9046256965849627242294548415587885033860771191830820215763616759808, 18092513931699254484589096831175770067721543783661640431527233519616, 36185027863398508969178193662351540135443087567323280863054467039232, 72370055726797017938356387324703080270886175134646561726108934078464, 144740111453594035876712774649406160541772350269293123452217868156928, 289480222907188071753425549298812321083544700538586246904435736313856, 578960445814376143506851098597624642167089401077172493808871472627712, 1157920891628752287013702197195249284334178802154344967617742945255424, 2315841783257504574027404394390498568668357604308689935435485890510848, 4631683566515009148054808788780997137336715208617379870870971781021696, 9263367133030018296109617577561994274673430417234759741741943562043392, 18526734266060036592219235155123988549346860834469519483483887124086784, 37053468532120073184438470310247977098693721668939038966967774248173568, 74106937064240146368876940620495954197387443337878077933935548976347136, 148213874128480292737753881240991908394774886675756155867871097952694272, 296427748256960585475507762481983816789549773351512311735742195905388544, 592855496513921170951015524963967633579099546703024623471484391810777088, 1185710993027842341902031049927935267158199093406049246942968783621554176, 2371421986055684683804062099855870534316398186812098493885937567243108352, 4742843972111369367608124199711741068632796373624196987771875134486216704, 9485687944222738735216248399423482137265592747248393975543750268972433408, 18971375888445477470432496798846964274531185494496787951087500537944866816, 37942751776890954940864993597693928549062370988993575902175001075889733632, 75885503553781909881729987195387857098124741977987151804350002151779467264, 151771007107563819763459974390775714196249483955974303608700004303558934528, 303542014215127639526919948781551428392498967911948607217400008607117869056, 607084028430255279053839897563102856784997935823897214434800017214235738112, 1214168056860510558107679795126205713569995871647794428869600034428471476224, 2428336113721021116215359590252411427399991743295588857339200068856942952448, 4856672227442042232430719180504822854799983486591177714678400137713885904896, 971334445488408446486143836100964570959996697318235542