
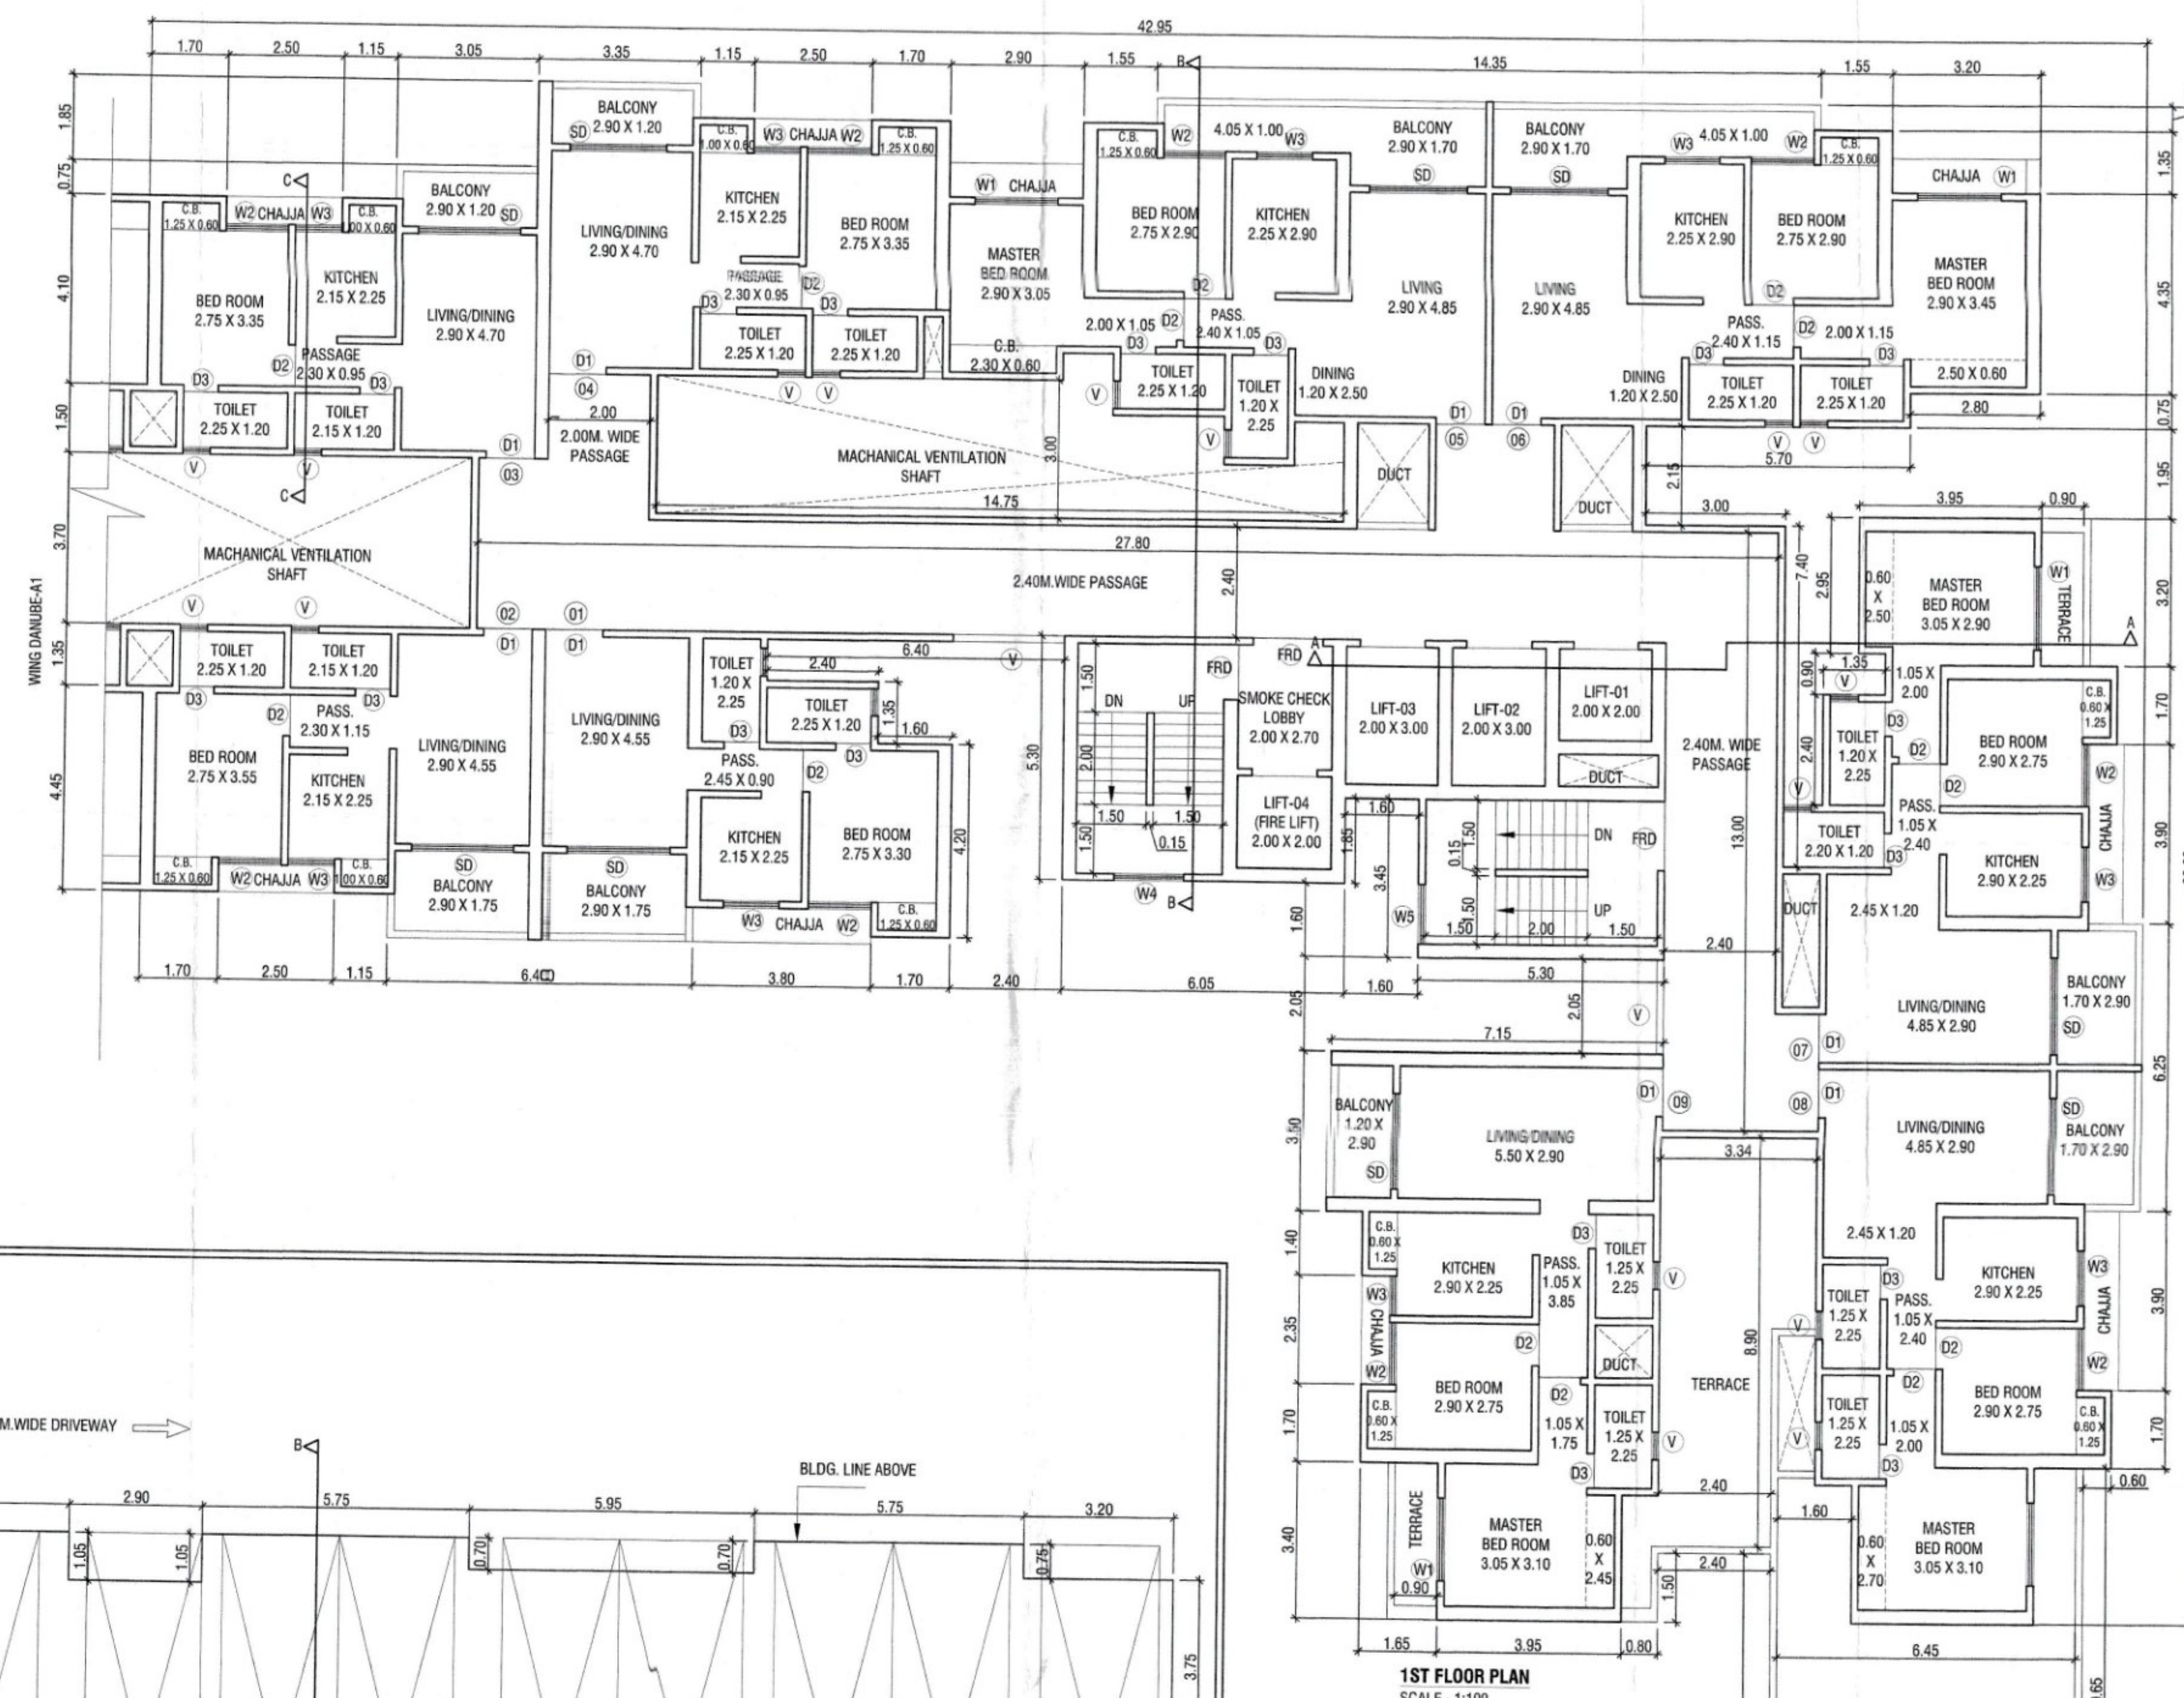
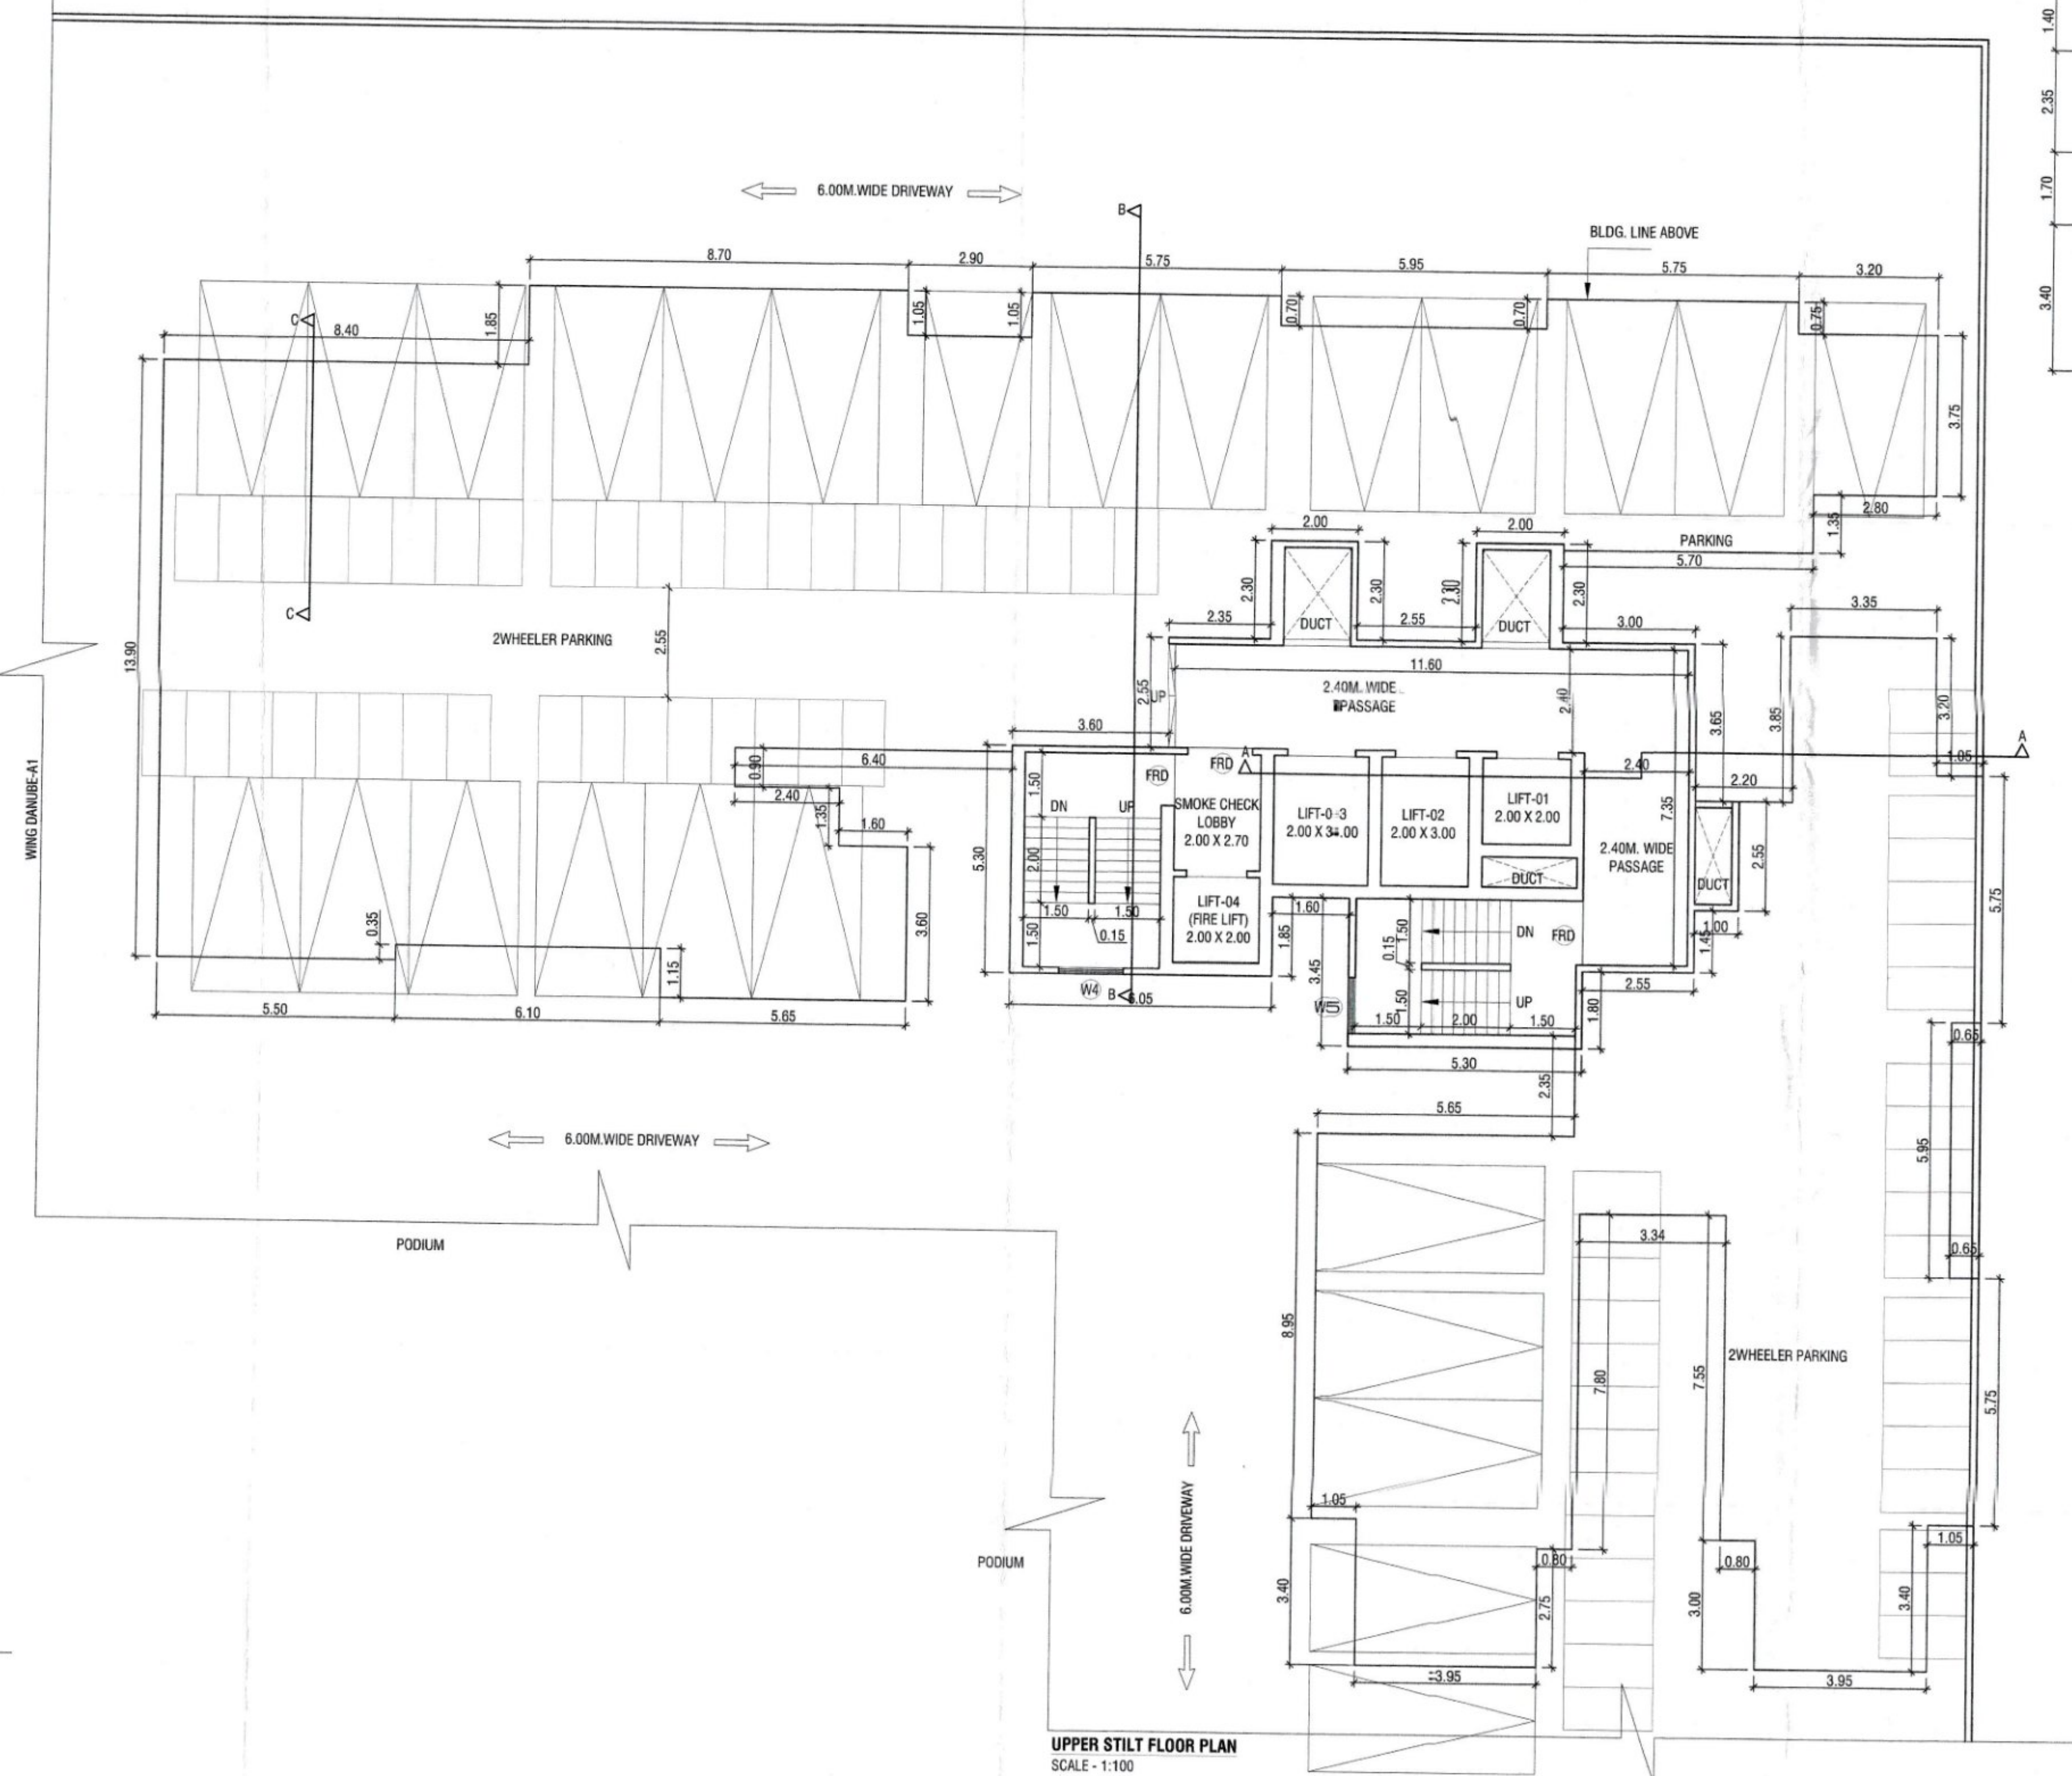
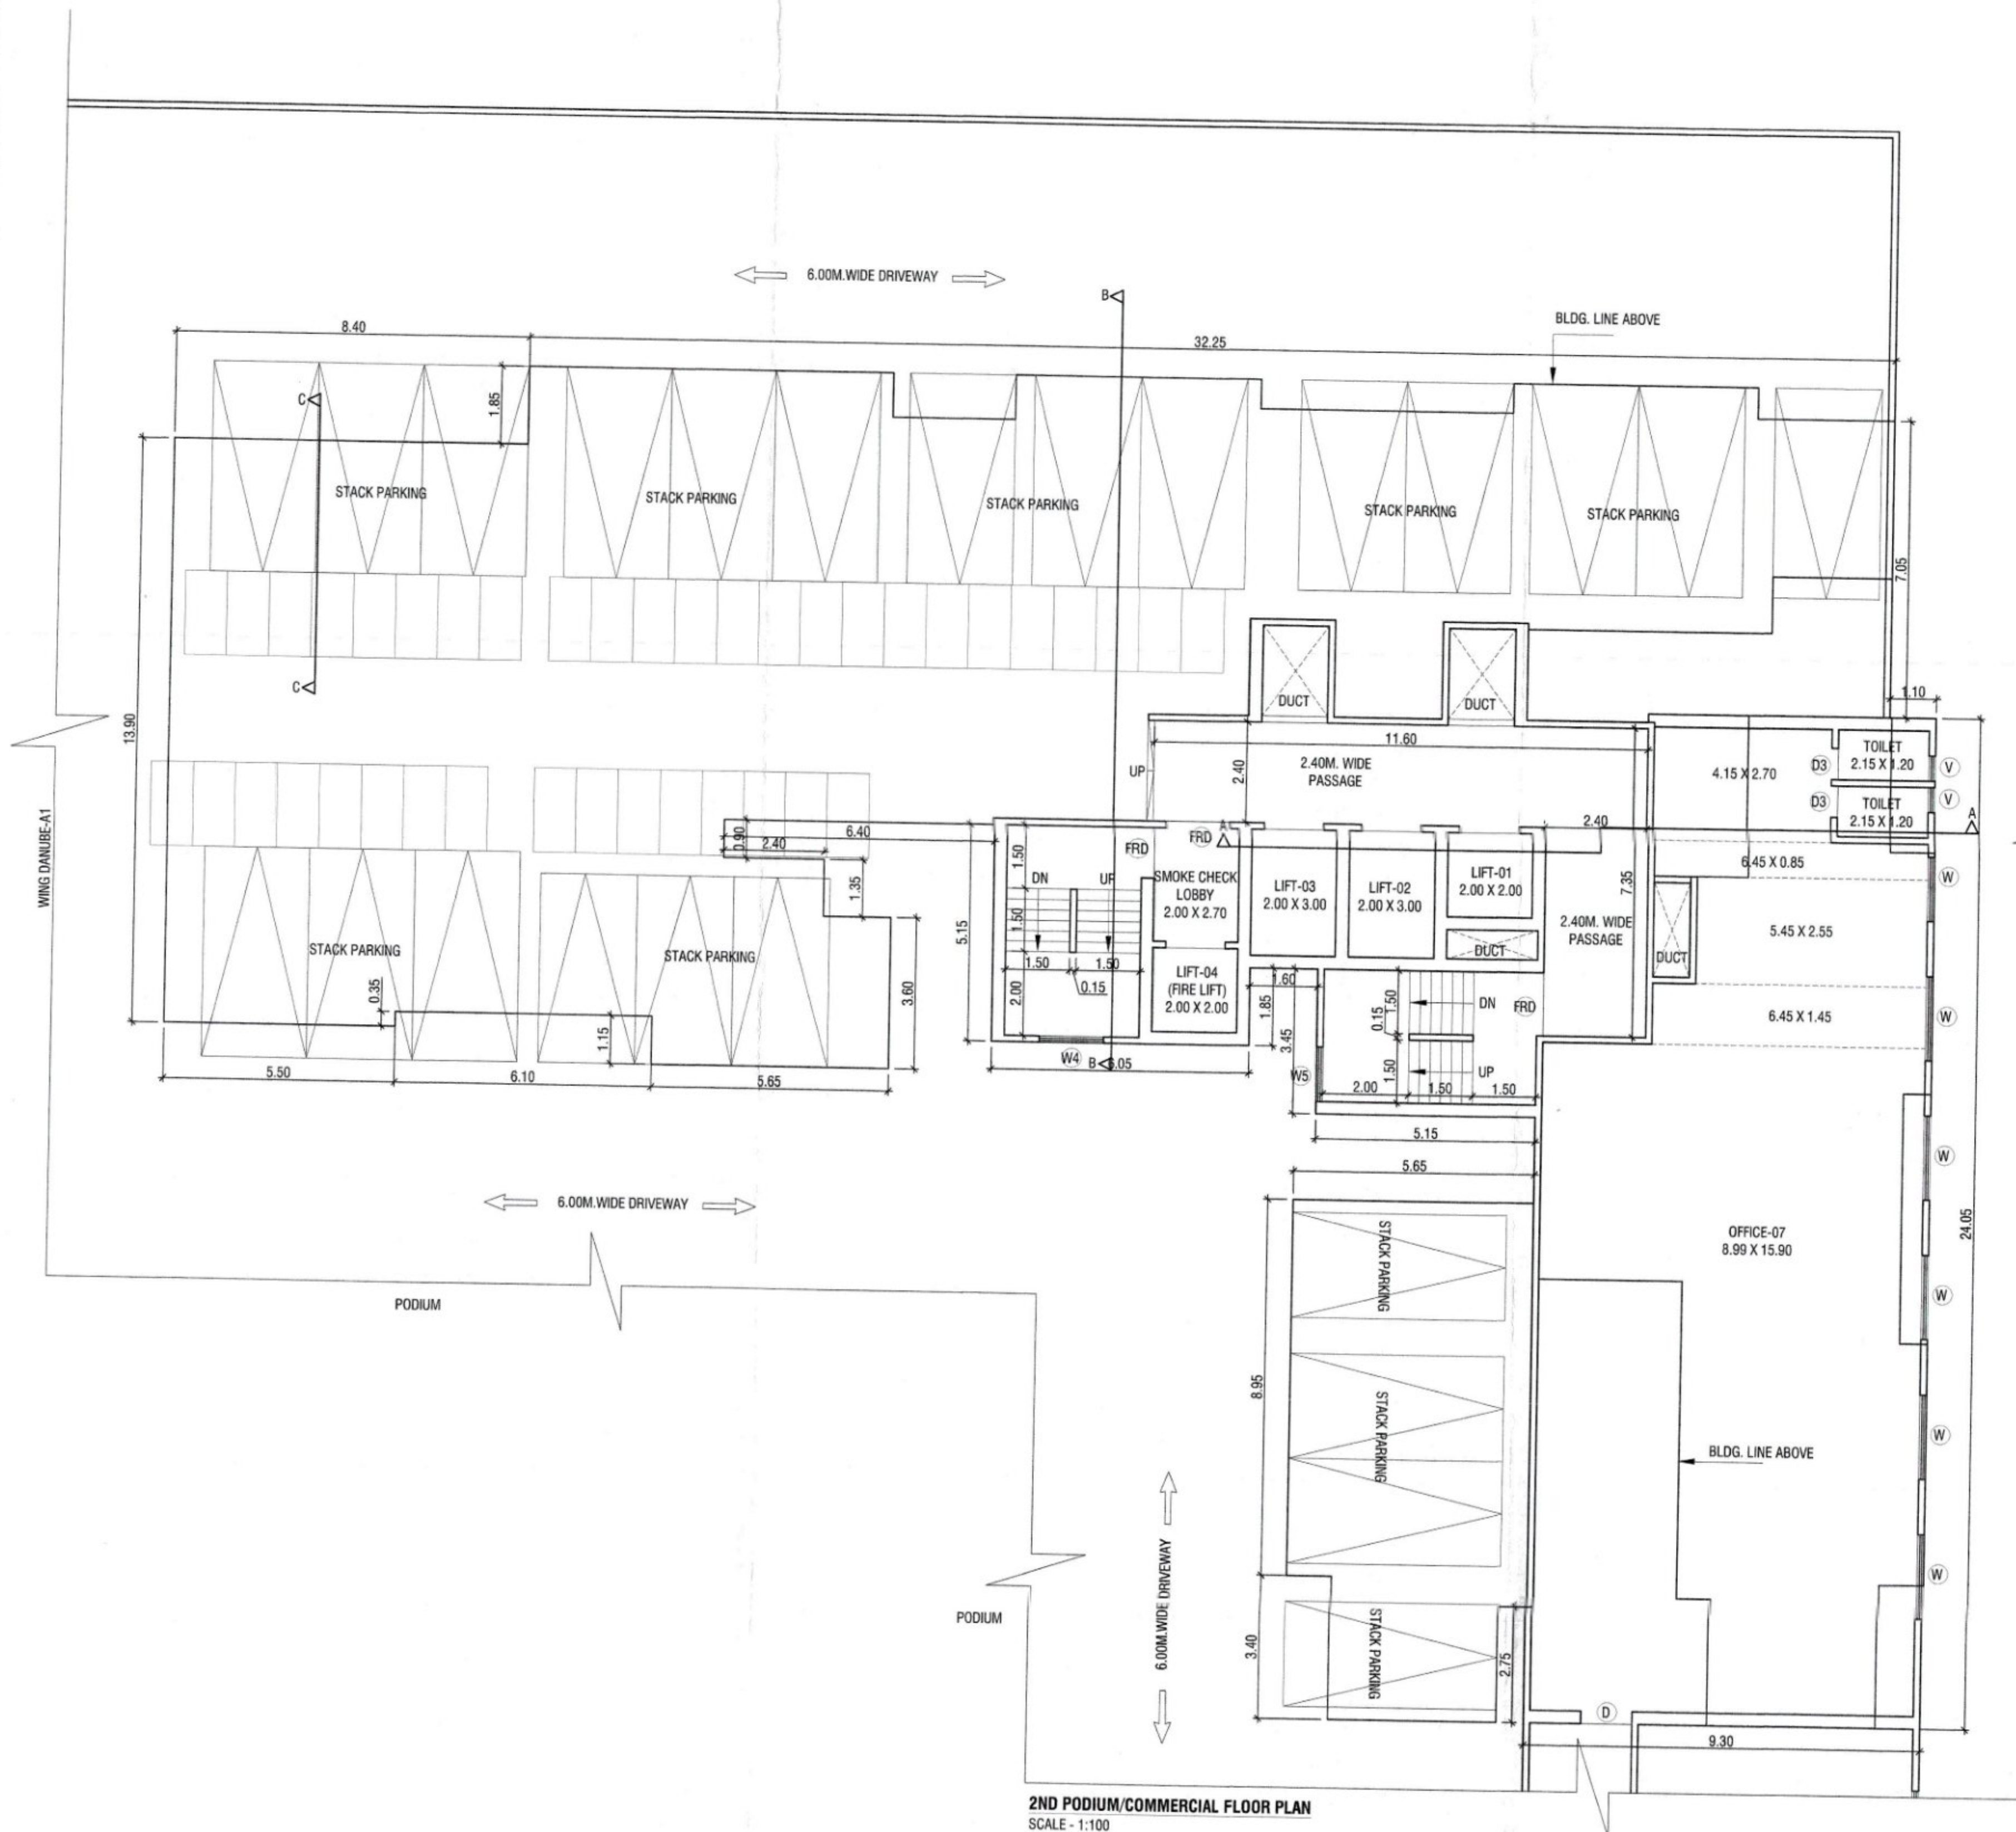


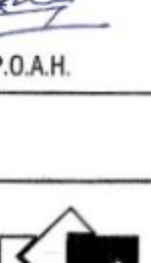

| <b>FOR LOI</b>   |                    | 08   |
|---|--------------------|---|
| <b>BUILDING DANUBE VIEW DANUBE-A2</b>   |                    | 48   |
| <b>CONTENTS OF SHEET</b>   |                    |   |
| 2ND POODUM COMMERCIAL FLOOR PLAN UPPER STLT FLOOR PLAN & 1ST FLOOR PLAN ETC.   |                    |   |
| <b>STAMP OF APPROVAL OF PLAN</b>   |                    |   |
| <br>TO WITNESSEVER IT MAY CONCERN<br>This is to inform that this letter of intent (Loi) is issued for the sole purpose of applying for Environmental clearance from the State Environmental Impact Assessment Committee (SEIAC) as per the request of <u>M/s. Yes Realty Development Pvt. Ltd. and Narottam Nagar Co-op Hsg Soc. - 1st Floor</u> for the purpose of intent includes development of <u>commercial use - 1st floor</u> of <u>M/s. Yes Realty Development and Narottam Nagar Co-op Hsg Soc. 1st Floor</u> .<br>who does not consider the development/ permission for the said development by them and Municipal Corporation. It is further clarified that this letter of intent does not constitute approval to commence the development/ construction or to create any third party interest in <u>M/s. Yes Realty Development and Narottam Nagar Co-op Hsg Soc. 1st Floor</u> (Source).<br>who will have to obtain the statutory commencement permission from the extant UDCHR in tune with the SEIAC obtained before any development for construction activity can be started. This letter of intent shall not form a basis for any claim/ compensation, grant of rights or otherwise. This letter of intent is issued as the extant UDCHR and is subject to any changes arising subsequently change in UDCHR. This letter of intent is valid for one year from date of issue. |                    |   |
| <br><b>Asst. Director of Town Planning</b><br><b>Mumbai Municipal Corporation</b><br><b>THANE</b>   |                    |   |
| <b>DOOR WINDOW SCHEDULE</b>   |                    |   |
| TYPE   | SIZE               | DESCRIPTION   |
| D1   | 1.05 X 2.10        | T.W. FRAMED WITH PANNELED DOOR                                                                                  |
| D1   | 0.90 X 2.10        | T.W. FRAMED WITH PANNELED DOOR                                                                                  |
| D2   | 0.75 X 2.00        | T.W. FRAMED WITH PANNELED DOOR                                                                                  |
| R5   | AS PER SITE X-2-40 | ROLLING SHUTTER                                                                                                 |
| W1   | 2.20 X 1.20        | T.W. FRAMED WITH GLAZE WINDOW                                                                                   |
| W1   | 1.50 X 1.20        | T.W. FRAMED WITH GLAZE WINDOW                                                                                   |
| W2   | 1.20 X 1.20        | T.W. FRAMED WITH GLAZE WINDOW                                                                                   |
| W3   | 1.00 X 1.20        | T.W. FRAMED WITH GLAZE WINDOW                                                                                   |
| W4   | 2.20 X 1.20        | T.W. FRAMED WITH GLAZE WINDOW                                                                                   |
| V   | 0.60 X 0.90        | T.W. FRAMED WITH LOOVERS                                                                                        |
| <b>DESCRIPTION OF PROPOSAL</b>   |                    |   |
| PROPOSED DEVELOPMENT UNDER ACCOMMODATION RESERVATION<br>POLICY ON PLOT BEARING S.NO-45, 47, 48, 49, 50/1, 51/A/1, 67/1, 115/1, 116, 117/A/1, 118/A/1, 119/A, 120/A, 121, 122 AT VILLAGE MUMBARA, THANE   |                    |   |
| <b>NAME AND ADDRESS OF OWNER/ P.O.A.H.</b>   |                    |   |
| <b>YES REALTY</b><br>S.NO-55, CENTRAL EMPIRE, OPP CENTRAL HEIGHTS, NEXT TO KAUSA TMC STADIUM, KAUSA, MUMBARA, DISTRICT THANE-400617   |                    |   |
| NAROTTAM NAGAR CO. OPERATIVE HOUSING SOCIETY<br>AMRUT NAGAR, OLD PUNE ROAD, MUMBARA, TAL.-THANE DIST THANE   |                    |   |
| SIGNATURE OF OWNER / P.O.A.H.<br>   |                    | SIGNATURE OF ARCHITECT<br> |
| <b>ARCHITECTS</b>   |                    |   |
| <br><b>Saakar</b><br><b>ARCHITECTS</b>   |                    |   |
| 2ND FLOOR, NAKSHATRA, A WING,<br>NEAR TK, ALMEIDA ROAD,<br>PANCHPAKHADI, THANE (W), 400 602<br>PHONE - 2537 8701, TELE FAX - 2536 4700<br>E MAIL - saakaararchitects@yahoo.co.in   |                    |   |
| DRG. NO.   | SCALE              | DATE   |
| C-325/2022/LD/048   | 1 : 100            | 03/08/2022   |
| DRAWN BY   |                    | CHKD. BY   |
| PRAFULLA   |                    |   |
| (SENDER'S SIGNATURE OF THE DRAWING) NAGAR - ACCOMMODATION RESERVATIONS<br>MUNICIPAL DWG-1. FOR LOI SUBMITTED REVERT LOI SUBMITTED BLOG-A-WING-A2.dwg   |                    |   |