

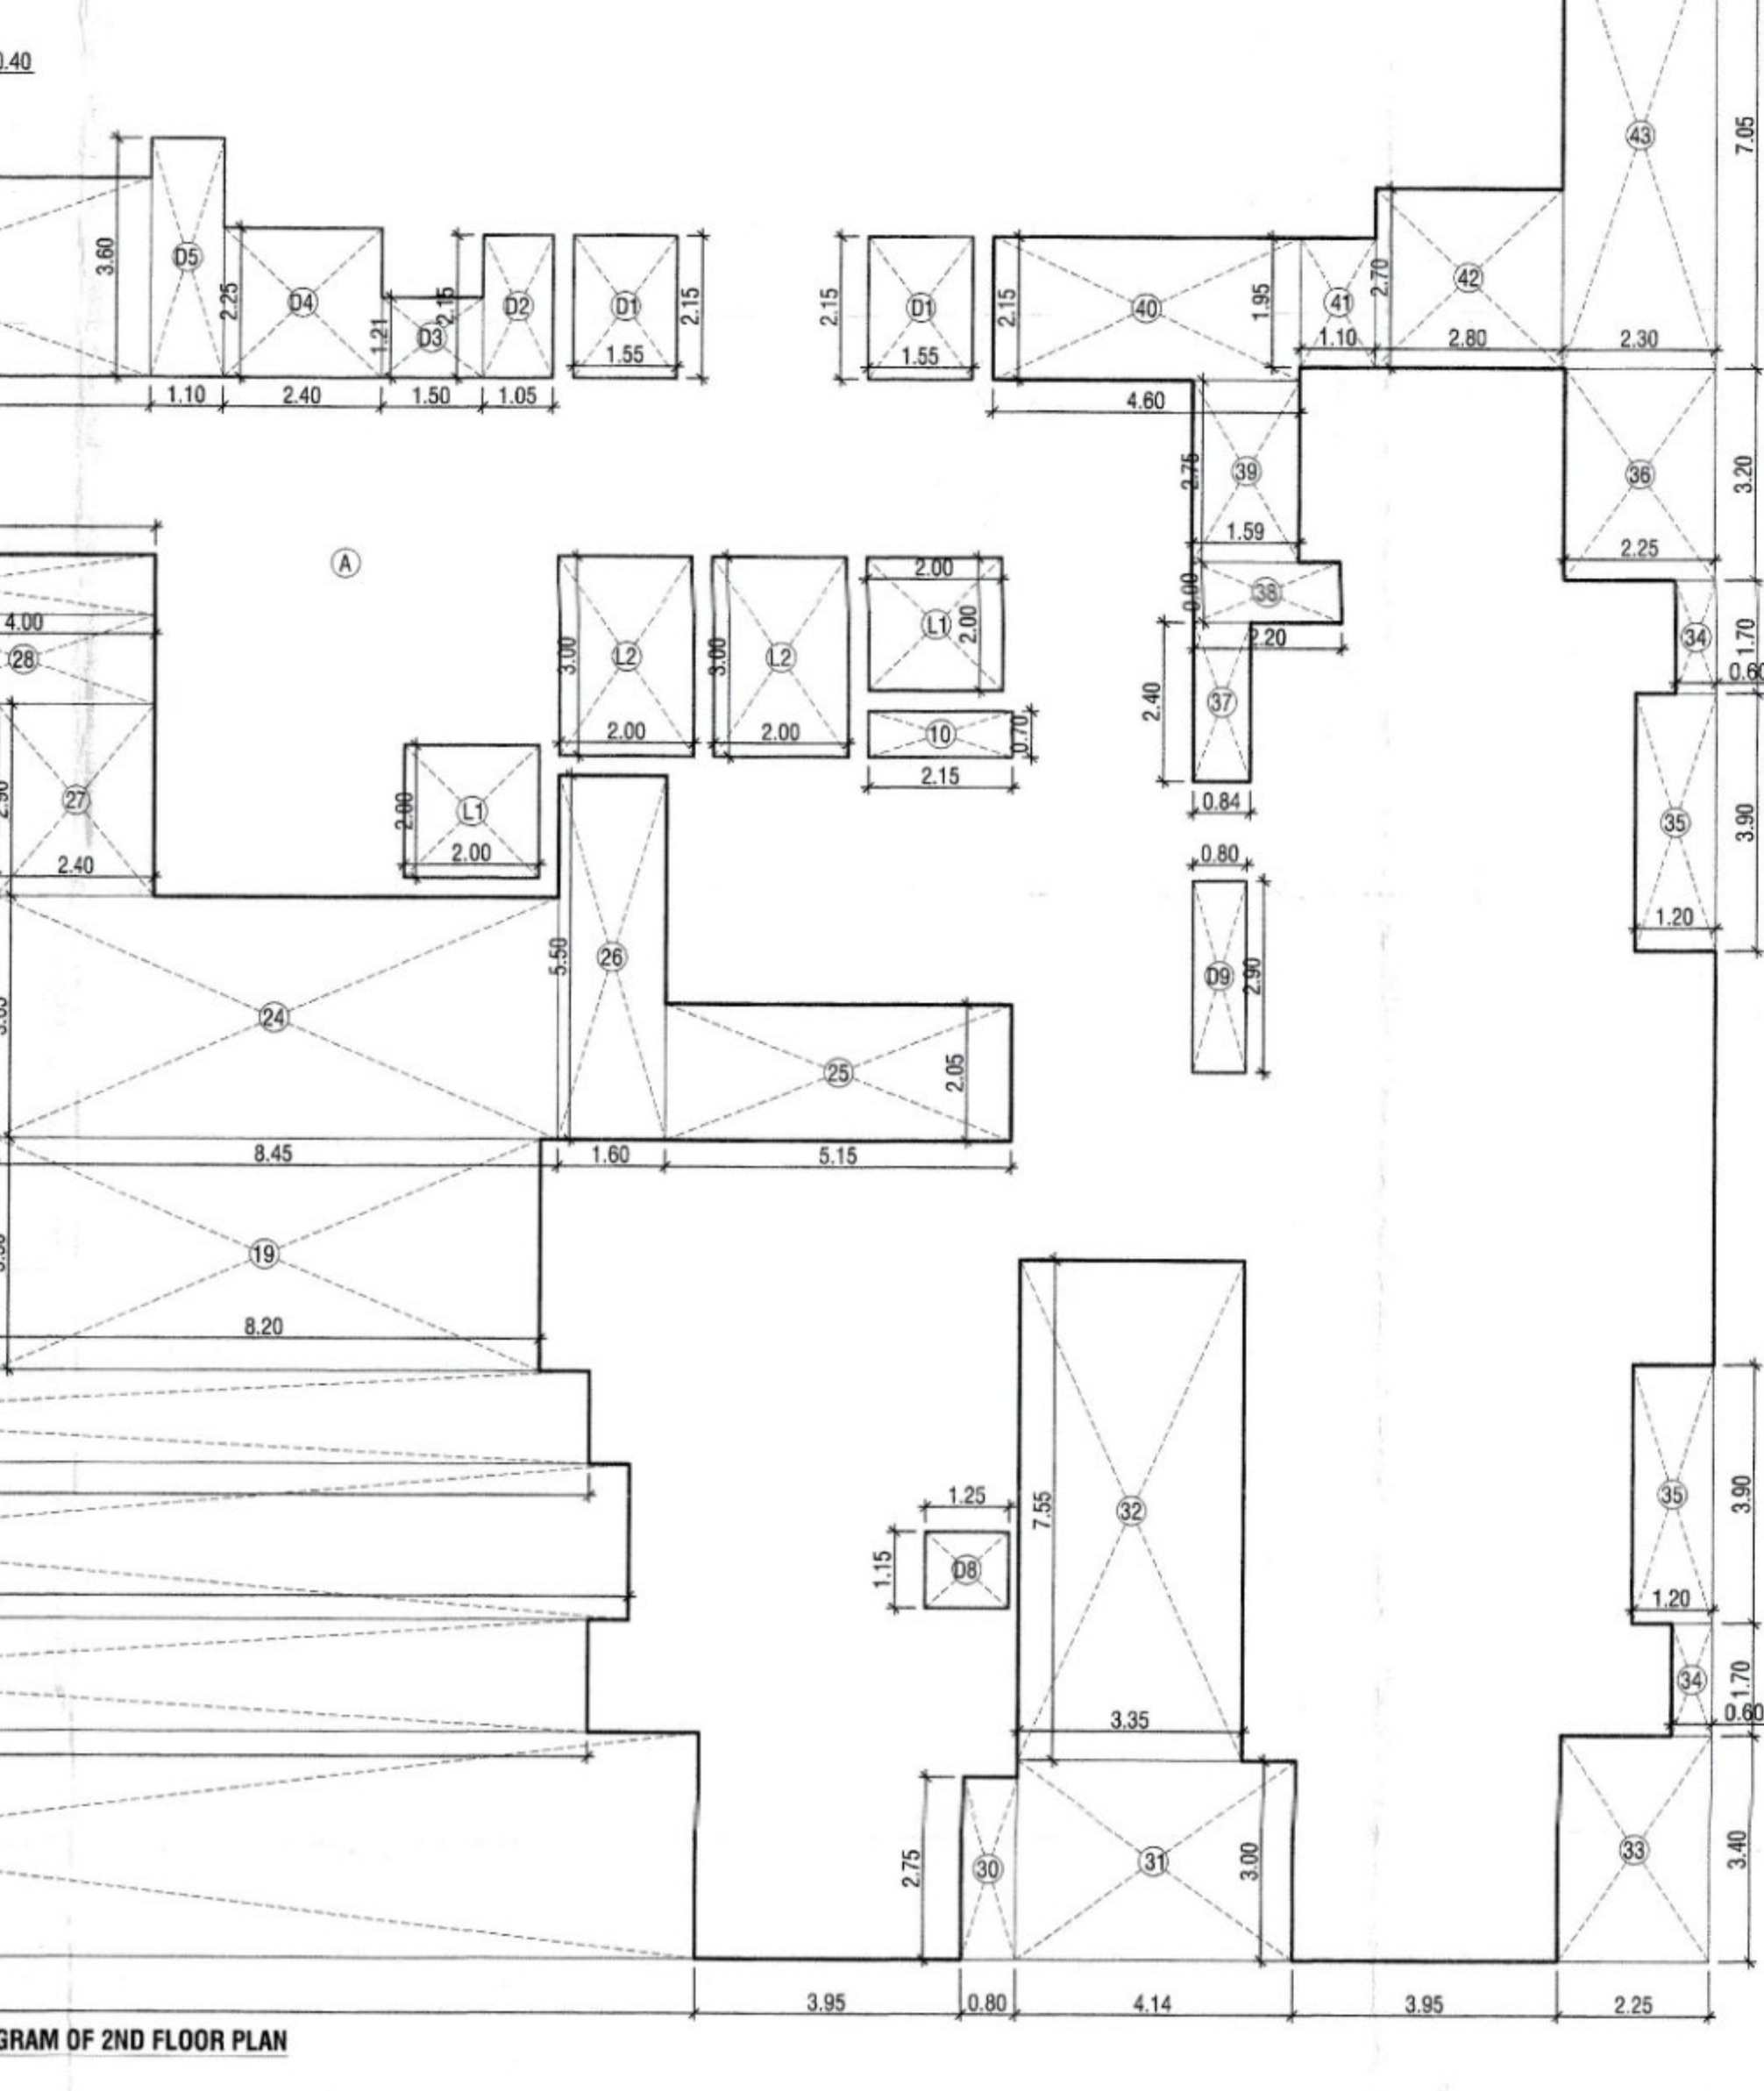
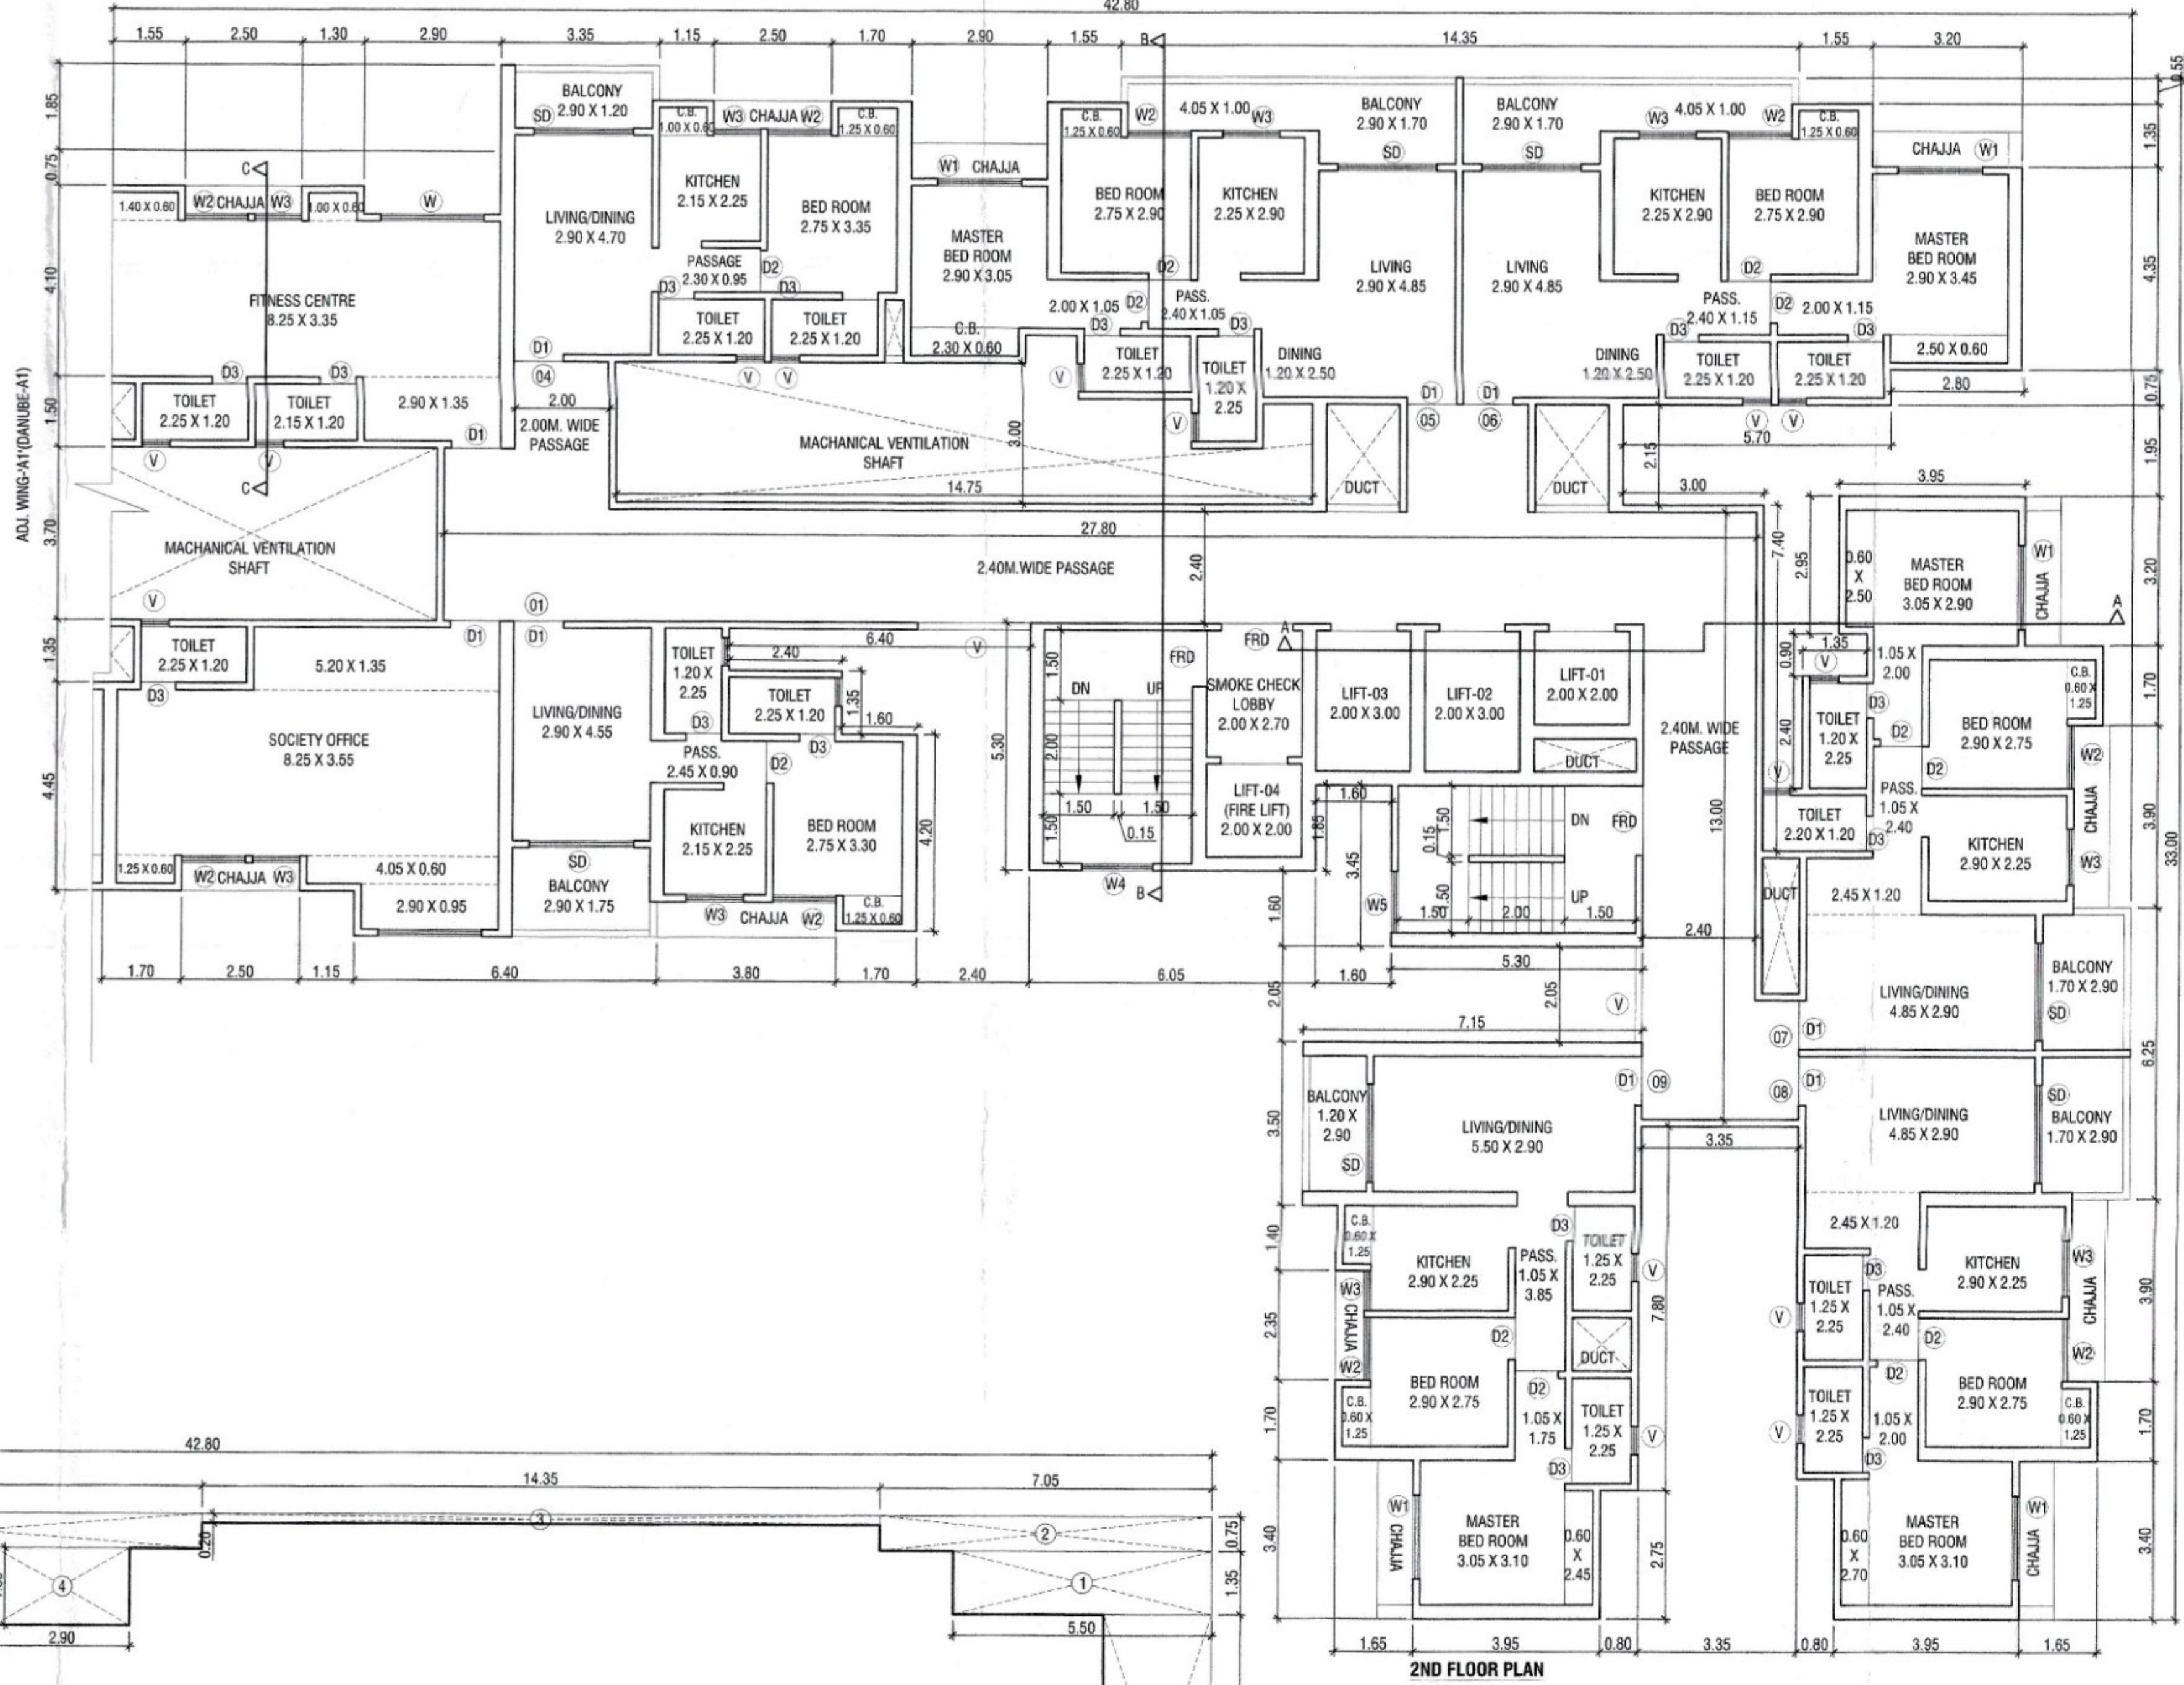


| B-UP AREA CALCULATION OF 2ND FLOOR: |       |   |       |   | LIFT AREA CALCULATION: |                                       |                 |   |       |
|-------------------------------------|-------|---|-------|---|------------------------|---------------------------------------|-----------------|---|-------|
| A                                   | 42.80 | X | 13.25 | = | 569.90                 | L1                                    | 2.00 X 2.00 X 2 | = | 8.00  |
|                                     |       |   |       | = | 1420.96                | L2                                    | 2.00 X 3.00 X 2 | = | 12.00 |
| TOTAL                               |       |   |       |   |                        | TOTAL LIFT AREA (C)                   |                 |   |       |
| DEDUCTIONS:                         |       |   |       |   |                        | TOTAL (B+C)                           |                 |   |       |
| 1                                   | 5.50  | X | 1.35  | = | 7.43                   | 704.86                                |                 |   |       |
| 2                                   | 7.05  | X | 0.75  | = | 5.29                   | TOTAL PROPOSED B-UP AREA OF 4TH FLOOR |                 |   |       |
| 3                                   | 14.35 | X | 0.20  | = | 2.87                   | AREA AS PER POLYLINE                  |                 |   |       |
| 4                                   | 2.90  | X | 1.65  | = | 4.78                   | 715.14                                |                 |   |       |
| 5                                   | 9.80  | X | 0.75  | = | 7.35                   |                                       |                 |   |       |
| 6                                   | 2.50  | X | 0.50  | = | 1.25                   |                                       |                 |   |       |
| 7                                   | 2.90  | X | 3.20  | = | 9.28                   |                                       |                 |   |       |
| 8                                   | 1.30  | X | 2.60  | = | 3.38                   |                                       |                 |   |       |
| 9                                   | 2.50  | X | 3.20  | = | 8.00                   |                                       |                 |   |       |
| 10                                  | 1.55  | X | 2.60  | = | 4.03                   |                                       |                 |   |       |
| 11                                  | 0.50  | X | 6.40  | = | 3.20                   |                                       |                 |   |       |
| 12                                  | 6.40  | X | 7.70  | = | 49.28                  |                                       |                 |   |       |
| 13                                  | 1.55  | X | 6.65  | = | 10.31                  |                                       |                 |   |       |
| 14                                  | 2.50  | X | 3.20  | = | 8.00                   |                                       |                 |   |       |
| 15                                  | 1.15  | X | 6.65  | = | 7.65                   |                                       |                 |   |       |
| 16                                  | 6.41  | X | 5.70  | = | 36.54                  |                                       |                 |   |       |
| 17                                  | 3.80  | X | 6.45  | = | 24.51                  |                                       |                 |   |       |
| 18                                  | 1.70  | X | 5.85  | = | 9.94                   |                                       |                 |   |       |
| 19                                  | 8.20  | X | 3.50  | = | 28.70                  |                                       |                 |   |       |
| 20                                  | 26.05 | X | 1.40  | = | 36.47                  |                                       |                 |   |       |
| 21                                  | 26.05 | X | 2.35  | = | 61.23                  |                                       |                 |   |       |
| 22                                  | 26.05 | X | 1.70  | = | 44.29                  |                                       |                 |   |       |
| 23                                  | 27.70 | X | 3.40  | = | 94.18                  |                                       |                 |   |       |
| 24                                  | 8.45  | X | 3.65  | = | 30.84                  |                                       |                 |   |       |
| 25                                  | 5.15  | X | 2.05  | = | 10.56                  |                                       |                 |   |       |
| 26                                  | 1.80  | X | 2.75  | = | 4.95                   |                                       |                 |   |       |
| 27                                  | 2.40  | X | 2.90  | = | 6.96                   |                                       |                 |   |       |
| 28                                  | 4.00  | X | 1.95  | = | 7.80                   |                                       |                 |   |       |
| 29                                  | 6.40  | X | 0.90  | = | 5.76                   |                                       |                 |   |       |
| 30                                  | 0.80  | X | 2.75  | = | 2.20                   |                                       |                 |   |       |
| 31                                  | 4.15  | X | 3.00  | = | 12.45                  |                                       |                 |   |       |
| 32                                  | 3.35  | X | 1.55  | = | 5.19                   |                                       |                 |   |       |
| 33                                  | 2.25  | X | 3.40  | = | 7.65                   |                                       |                 |   |       |
| 34                                  | 0.60  | X | 1.70  | = | 1.02                   |                                       |                 |   |       |
| 35                                  | 1.20  | X | 3.90  | = | 4.68                   |                                       |                 |   |       |
| 36                                  | 2.25  | X | 3.20  | = | 7.20                   |                                       |                 |   |       |
| 37                                  | 0.85  | X | 2.40  | = | 2.04                   |                                       |                 |   |       |
| 38                                  | 2.20  | X | 0.90  | = | 1.98                   |                                       |                 |   |       |
| 39                                  | 1.60  | X | 2.75  | = | 4.40                   |                                       |                 |   |       |
| 40                                  | 4.80  | X | 2.15  | = | 10.32                  |                                       |                 |   |       |
| 41                                  | 1.10  | X | 1.95  | = | 2.15                   |                                       |                 |   |       |
| 42                                  | 2.90  | X | 2.70  | = | 7.73                   |                                       |                 |   |       |
| 43                                  | 2.30  | X | 7.05  | = | 16.22                  |                                       |                 |   |       |
| TOTAL DEDUCTIONS - (B)              |       |   |       |   |                        | 632.66                                |                 |   |       |
| NET AREA                            |       |   |       |   |                        | 788.30                                |                 |   |       |
| DUCT AREA CALCULATIONS:             |       |   |       |   |                        |                                       |                 |   |       |
| D1                                  | 1.55  | X | 2.15  | = | 3.34                   |                                       |                 |   |       |
| D2                                  | 1.05  | X | 2.15  | = | 2.26                   |                                       |                 |   |       |
| D3                                  | 1.50  | X | 1.21  | = | 1.81                   |                                       |                 |   |       |
| D4                                  | 2.40  | X | 2.25  | = | 5.40                   |                                       |                 |   |       |
| D5                                  | 1.10  | X | 3.60  | = | 3.96                   |                                       |                 |   |       |
| D6                                  | 0.40  | X | 1.35  | = | 0.54                   |                                       |                 |   |       |
| D7                                  | 0.70  | X | 3.00  | = | 2.10                   |                                       |                 |   |       |
| D8                                  | 1.25  | X | 1.15  | = | 1.44                   |                                       |                 |   |       |
| D9                                  | 0.80  | X | 2.90  | = | 2.32                   |                                       |                 |   |       |
| D10                                 | 2.15  | X | 0.70  | = | 1.51                   |                                       |                 |   |       |
| TOTAL DUCT AREA - (C)               |       |   |       |   |                        | 52.00                                 |                 |   |       |

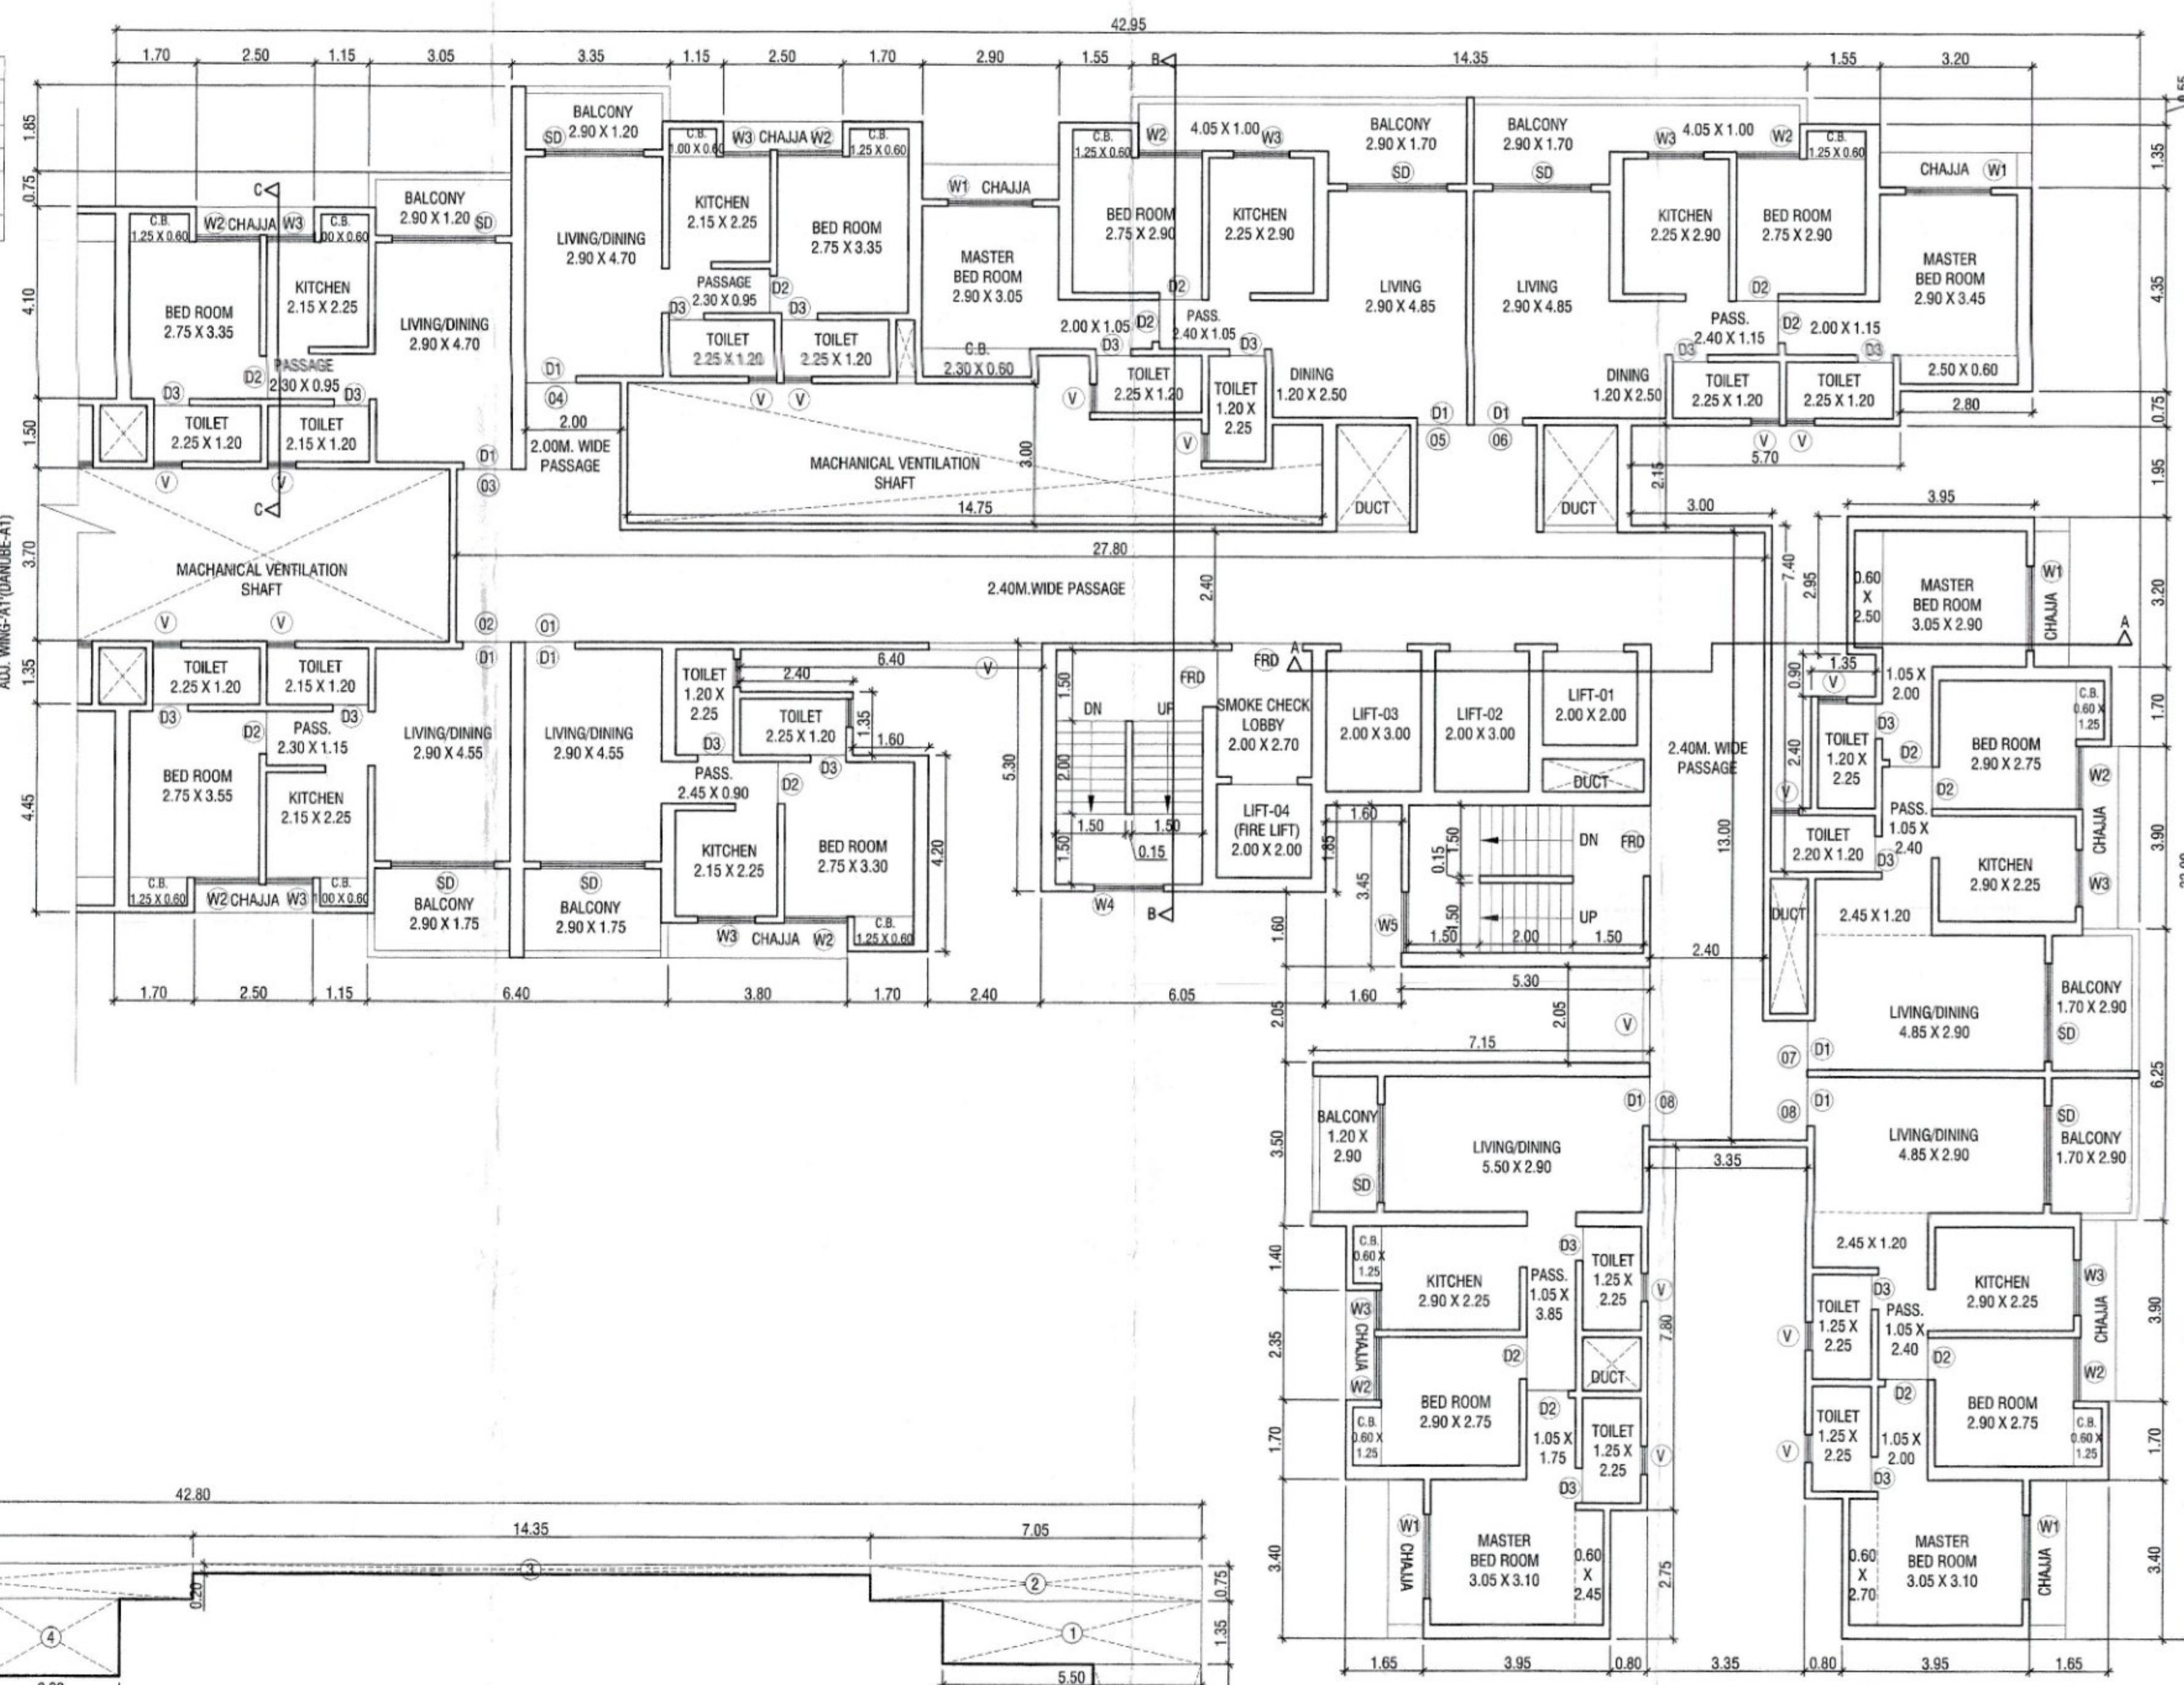

| B-UP AREA CALCULATION OF 1ST FLOOR A TYPICAL 3RD,5TH TO 8TH,10TH TO 13TH,15TH TO 18TH,20TH TO 23TH & 25TH TO 28TH FLOOR PLAN: |       |   |       |   | LIFT AREA CALCULATION: |                                           |       |   |      |   |   |   |       |
|---|-------|---|-------|---|------------------------|-------------------------------------------|-------|---|------|---|---|---|-------|
| A   | 42.80 | X | 33.20 | = | 1420.96                | L1                                        | 2.00  | X | 2.00 | X | 2 | = | 8.00  |
| TOTAL   |       |   |       |   | 1420.96                | L2                                        | 2.00  | X | 3.00 | X | 2 | = | 12.00 |
| DEDUCTIONS:   |       |   |       |   |                        | TOTAL LIFT AREA (C)                       |       |   |      |   |   |   |       |
| 1   | 5.50  | X | 1.35  | = | 7.43                   | TOTAL (B+B+C)                             |       |   |      |   |   |   |       |
| 2   | 7.05  | X | 0.75  | = | 5.29                   | TOTAL PROPOSED B-UP AREA OF TYPICAL FLOOR |       |   |      |   |   |   |       |
| 3   | 14.35 | X | 0.20  | = | 2.87                   | AREA AS PER POLYLINE                      |       |   |      |   |   |   |       |
| 4   | 2.90  | X | 1.65  | = | 4.78                   |                                           |       |   |      |   |   |   |       |
| 5   | 9.80  | X | 0.75  | = | 7.35                   |                                           |       |   |      |   |   |   |       |
| 6   | 2.50  | X | 0.60  | = | 1.50                   |                                           |       |   |      |   |   |   |       |
| 7   | 3.05  | X | 1.85  | = | 5.64                   |                                           |       |   |      |   |   |   |       |
| 8   | 1.15  | X | 2.60  | = | 2.99                   |                                           |       |   |      |   |   |   |       |
| 9   | 2.50  | X | 3.20  | = | 8.00                   |                                           |       |   |      |   |   |   |       |
| 10   | 1.55  | X | 2.60  | = | 4.03                   |                                           |       |   |      |   |   |   |       |
| 11   | 0.50  | X | 6.40  | = | 3.20                   |                                           |       |   |      |   |   |   |       |
| 12   | 6.40  | X | 3.70  | = | 23.68                  |                                           |       |   |      |   |   |   |       |
| 13   | 1.55  | X | 6.65  | = | 10.31                  |                                           |       |   |      |   |   |   |       |
| 14   | 2.50  | X | 7.25  | = | 18.13                  |                                           |       |   |      |   |   |   |       |
| 15   | 1.15  | X | 6.65  | = | 7.65                   |                                           |       |   |      |   |   |   |       |
| 16   | 6.41  | X | 5.70  | = | 36.54                  |                                           |       |   |      |   |   |   |       |
| 17   | 3.80  | X | 6.45  | = | 24.51                  |                                           |       |   |      |   |   |   |       |
| 18   | 1.70  | X | 5.85  | = | 9.94                   |                                           |       |   |      |   |   |   |       |
| 19   | 8.20  | X | 3.50  | = | 28.70                  |                                           |       |   |      |   |   |   |       |
| 20   | 26.05 | X | 1.40  | = | 36.47                  |                                           |       |   |      |   |   |   |       |
| 21   | 26.05 | X | 2.35  | = | 61.23                  |                                           |       |   |      |   |   |   |       |
| 22   | 26.05 | X | 1.70  | = | 44.29                  |                                           |       |   |      |   |   |   |       |
| 23   | 27.70 | X | 3.40  | = | 94.18                  |                                           |       |   |      |   |   |   |       |
| 24   | 8.45  | X | 3.65  | = | 30.84                  |                                           |       |   |      |   |   |   |       |
| 25   | 5.15  | X | 2.05  | = | 10.56                  |                                           |       |   |      |   |   |   |       |
| 26   | 1.80  | X | 2.75  | = | 4.95                   |                                           |       |   |      |   |   |   |       |
| 27   | 2.40  | X | 2.90  | = | 6.96                   |                                           |       |   |      |   |   |   |       |
| 28   | 4.00  | X | 1.95  | = | 7.80                   |                                           |       |   |      |   |   |   |       |
| 29   | 6.40  | X | 0.90  | = | 5.76                   |                                           |       |   |      |   |   |   |       |
| 30   | 0.80  | X | 2.75  | = | 2.20                   |                                           |       |   |      |   |   |   |       |
| 31   | 4.15  | X | 3.00  | = | 12.45                  |                                           |       |   |      |   |   |   |       |
| 32   | 3.35  | X | 1.55  | = | 5.19                   |                                           |       |   |      |   |   |   |       |
| 33   | 2.25  | X | 3.40  | = | 7.65                   |                                           |       |   |      |   |   |   |       |
| 34   | 0.60  | X | 1.70  | X | 2                      | =                                         | 2.04  |   |      |   |   |   |       |
| 35   | 1.20  | X | 3.90  | X | 2                      | =                                         | 9.36  |   |      |   |   |   |       |
| 36   | 2.25  | X | 3.20  | X | 2                      | =                                         | 14.40 |   |      |   |   |   |       |
| 37   | 0.85  | X | 2.40  | X | 2                      | =                                         | 4.08  |   |      |   |   |   |       |
| 38   | 2.20  | X | 0.90  | X | 2                      | =                                         | 3.96  |   |      |   |   |   |       |
| 39   | 1.60  | X | 2.75  | X | 2                      | =                                         | 8.80  |   |      |   |   |   |       |
| 40   | 4.80  | X | 2.15  | X | 2                      | =                                         | 20.64 |   |      |   |   |   |       |
| 41   | 1.10  | X | 1.95  | X | 2                      | =                                         | 4.26  |   |      |   |   |   |       |
| 42   | 2.80  | X | 2.70  | X | 2                      | =                                         | 15.12 |   |      |   |   |   |       |
| 43   | 2.30  | X | 7.05  | X | 2                      | =                                         | 32.32 |   |      |   |   |   |       |
| TOTAL DEDUCTIONS - (B)   |       |   |       |   | 628.64                 |                                           |       |   |      |   |   |   |       |
| NET AREA   |       |   |       |   | 792.32                 |                                           |       |   |      |   |   |   |       |
| DUCT AREA CALCULATIONS:   |       |   |       |   |                        |                                           |       |   |      |   |   |   |       |
| D1   | 1.55  | X | 2.15  | X | 2                      | =                                         | 6.66  |   |      |   |   |   |       |
| D2   | 1.05  | X | 2.15  | X | 2                      | =                                         | 4.56  |   |      |   |   |   |       |
| D3   | 1.50  | X | 1.21  | X | 2                      | =                                         | 3.61  |   |      |   |   |   |       |
| D4   | 2.40  | X | 2.25  | X | 2                      | =                                         | 10.80 |   |      |   |   |   |       |
| D5   | 1.10  | X | 3.60  | X | 2                      | =                                         | 7.92  |   |      |   |   |   |       |
| D6   | 0.40  | X | 1.35  | X | 2                      | =                                         | 1.08  |   |      |   |   |   |       |
| D7   | 0.70  | X | 3.00  | X | 2                      | =                                         | 4.20  |   |      |   |   |   |       |
| D8   | 1.25  | X | 1.15  | X | 2                      | =                                         | 2.85  |   |      |   |   |   |       |
| D9   | 0.80  | X | 2.90  | X | 2                      | =                                         | 4.64  |   |      |   |   |   |       |
| D10   | 2.15  | X | 0.70  | X | 2                      | =                                         | 3.01  |   |      |   |   |   |       |
| TOTAL DUCT AREA - (B)   |       |   |       |   | 52.00                  |                                           |       |   |      |   |   |   |       |

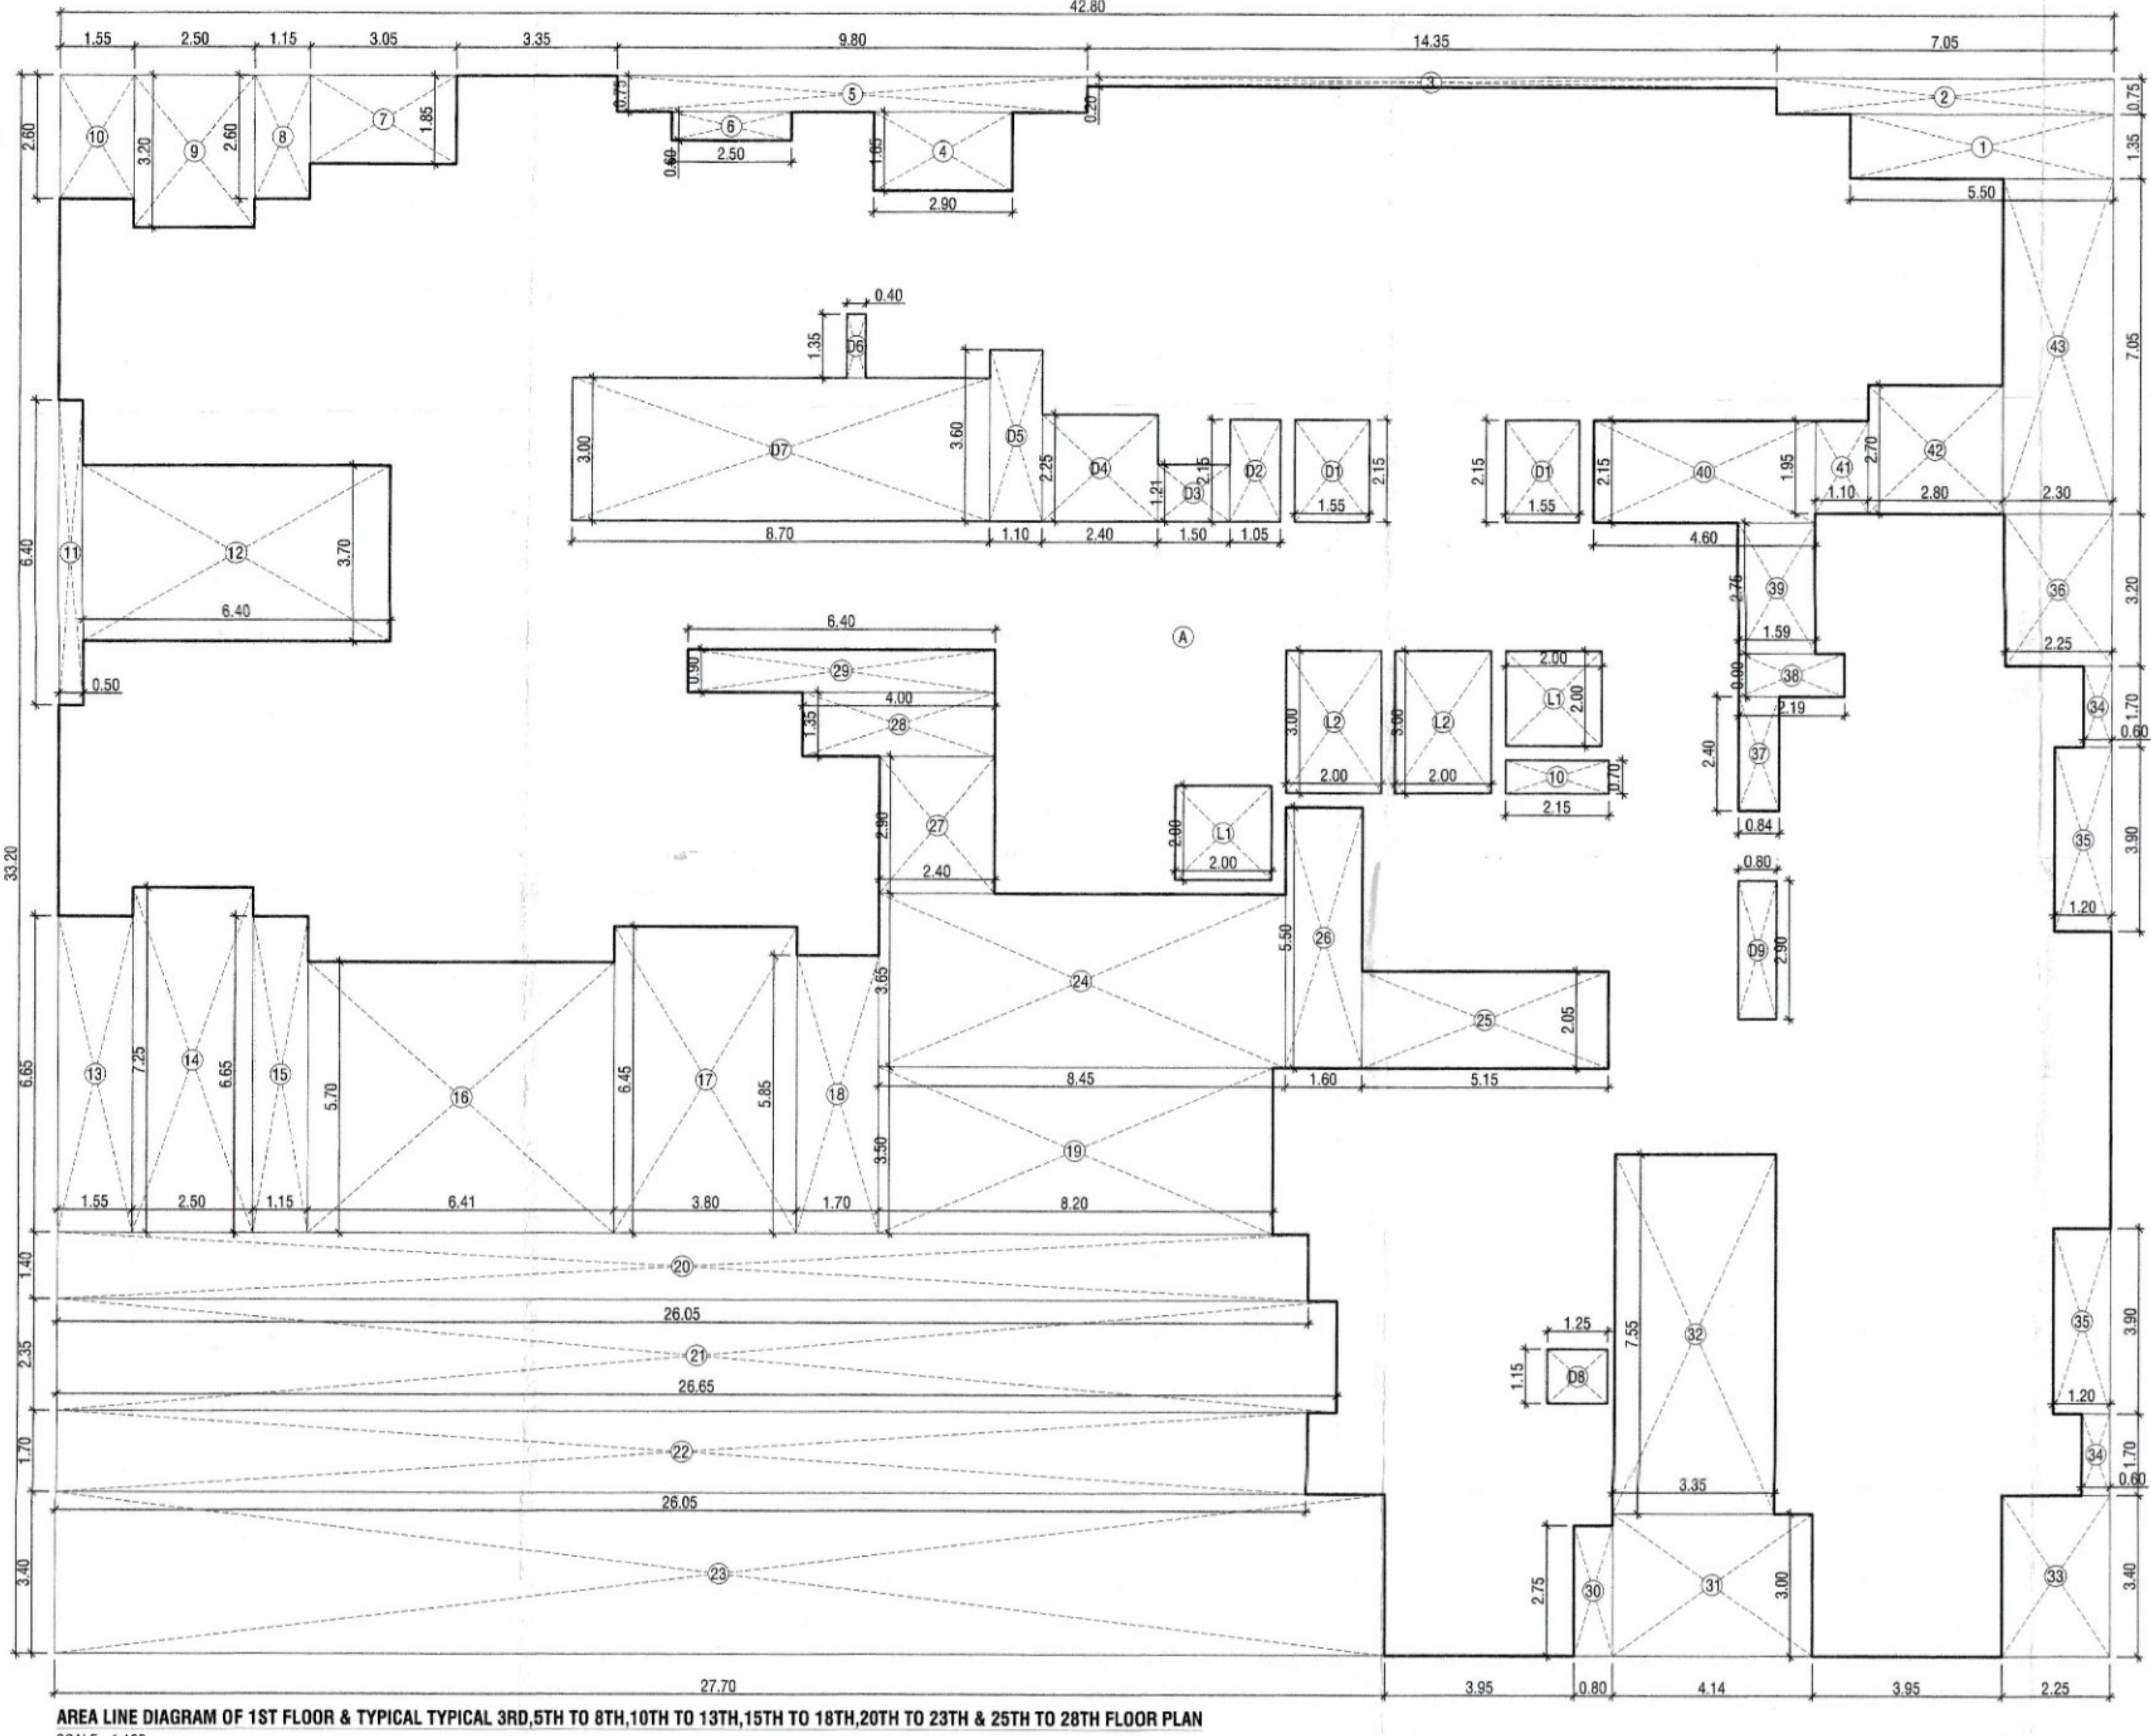

TYPICAL 3RD,5TH TO 8TH,10TH TO 13TH,15TH TO 18TH,20TH TO 23TH & 25TH TO 28TH FLOOR PLAN SCALE: 1:100

FOR LOI

09

48

BUILDING DANUBE WING DANUBE-2

CONTENTS OF SHEET

2ND FLOOR PLAN, TYPICAL FLOOR PLAN WITH AREA LINE DIAGRAM & CALCULATION ETC.

STAMP OF APPROVAL OF PLAN

TO WHOMSOEVER IT MAY CONCERN

This is to inform that this letter of intent (LOI) is issued for the sole purpose of applying for Environmental clearance from the State Environmental Impact Assessment Commission (SEIAC) as per the request of M/s. Yes Realty Developer and Narttam Nagar Co. Operative Housing Society. The letter of intent includes (wherever) contents which is referred to as Yes Realty Developer and Narttam Nagar Co. Operative Housing Society. The letter of intent is issued for the purpose of obtaining the approval to commence the development or construction or to create any third party interest in the land. The letter of intent shall not form a basis for any claim of compensation, grant of rights or otherwise. This letter of intent is issued as per the SEIAC and is subject to any changes arising subsequently changes in SEIAC. The letter of intent is valid for one year from date of issue.

Asst. Director of Town Planning

Thane Municipal Corporation

THANE

DOOR WINDOW SCHEDULE

| TYPE | SIZE               | DESCRIPTION                    |
|------|--------------------|--------------------------------|
| D    | 1.80 X 2.10        | T.W. FRAMED WITH PANNELED DOOR |
| D1   | 0.80 X 2.10        | T.W. FRAMED WITH PANNELED DOOR |
| D2   | 0.75 X 2.00        | T.W. FRAMED WITH PANNELED DOOR |
| RS   | AS PER SITE (2.40) | ROLLING SHUTTER                |
| W    | 2.20 X 1.20        | T.W. FRAMED WITH GLAZE WINDOW  |
| W1   | 1.50 X 1.20        | T.W. FRAMED WITH GLAZE WINDOW  |
| W2   | 1.20 X 1.20        | T.W. FRAMED WITH GLAZE WINDOW  |
| W3   | 1.00 X 1.20        | T.W. FRAMED WITH GLAZE WINDOW  |
| W4   | 2.20 X 1.20        | T.W. FRAMED WITH GLAZE WINDOW  |
| V    | 0.60 X 0.90        | T.W. FRAMED WITH LOUVERS       |

DESCRIPTION OF PROPOSAL

PROPOSED DEVELOPMENT UNDER ACCOMMODATION RESERVATION POLICY ON PLOT BEARING S.NO-46, 47, 48, 49, 50, 51, 51A/1, 67/1, 115/1, 116, 117A/1, 118A/1, 119A/120A, 121, 122 AT VILLAGE MUMBA, THANE

NAME AND ADDRESS OF OWNER/ P.O.A.H.

YES REALTY  
S.NO-55,CENTRAL EMPIRE, OPP CENTRAL HEIGHTS, NEXT TO KAUSA TMC STADIUM,KAUSA MUMBA, DISTRICT THANE-400612

NAROTTAM NAGAR CO. OPERATIVE HOUSING SOCIETY

AMRUT NAGAR,OLD PUNE ROAD,MUMBA, TAL -THANE DIST THANE

Signature of Owner / P.O.A.H.

Signature of Architect

ARCHITECTS

saakaa

ARCHITECTS

2ND FLOOR, NAKSHATRA, A WING,

NEAR TMC, ALMEIDA ROAD,

PANCHPAKHADI, THANE (W). 400 602

PHONE - 2537 8701, TELEFAX - 2536 4700

E MAIL - saakaaarchitects@yahoo.co.in

| DRG.NO.         | SCALE | DATE       | DRN.BY   | CHKD.BY |
|-----------------|-------|------------|----------|---------|
| C-35/2022A/0109 | 1:100 | 03/06/2022 | PRAPULLA |         |

SEMPER PARATI

DRG.NO. C-35/2022A/0109

SCALE 1:100

DATE 03/06/2022

DRN.BY PRAPULLA

CHKD.BY