
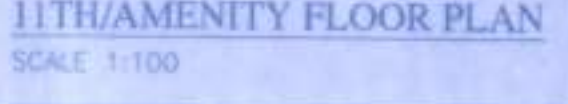


Approved Subject to the condition
Mentioned in this office permission
Letter no PSL/Enr/2017/2018/01/1 April-1
Dt = 8 APR 2024
Batt
08/04/2024
Executive Engineer
Slum Rehabilitation Authority

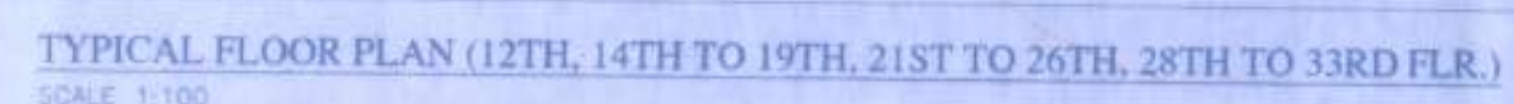

FORMA- B			
CONTENT OF SHEET			
FLOOR PLANS.			
STAMP OF APPROVAL OF PLANS			
REVISION	DESCRIPTION	DATE	SIGNATURE
CERTIFICATE OF AREA			
CERTIFIED THAT THE PLOT UNDER REFERENCE WAS SURVEYED BY ME AND THE DIMENSIONS OF SIDES, ETC OF PLOT STATED ON PLAN ARE AS MEASURED ON SITE AND THE AREA SO WORKED OUT TALLIES WITH THE AREA STATED IN DOCUMENTS OWNSHIP. SIGNATURE OF LICENSED ARCHITECT/ENGINEER/STRUCTURAL ENGINEER/SUPERVISOR			
DESCRIPTION OF PROPOSAL & PROPERTY			
PROPOSED S.R. SCHEME ON C.T.S. NO. 820A/1A/4A/2/1/B, OF VILLAGE MALAD (E), J.A.K.V. ROAD, GOREGAON MUMBAI - 400063.			
NAME & SIGN. OF OWNER			
M/s. NEWONE CONSTRUCTION PVT. LTD. <i>(Signature)</i>			
DRG.NO. 01 DRAWN BY CHECK BY DATED SCALE AS SHOWN		✓ ALPESH GANDHI LIC. SURVEYOR No. 073316 ALPESH M. GANDHI LIC. SURVEYOR, 7TH FLOOR, 8-14, SOLITAIRE CORPORATE PARK, ANDHERI-GHATKOPR LINK ROAD ANDHERI (EAST), MUMBAI - 400063.	