




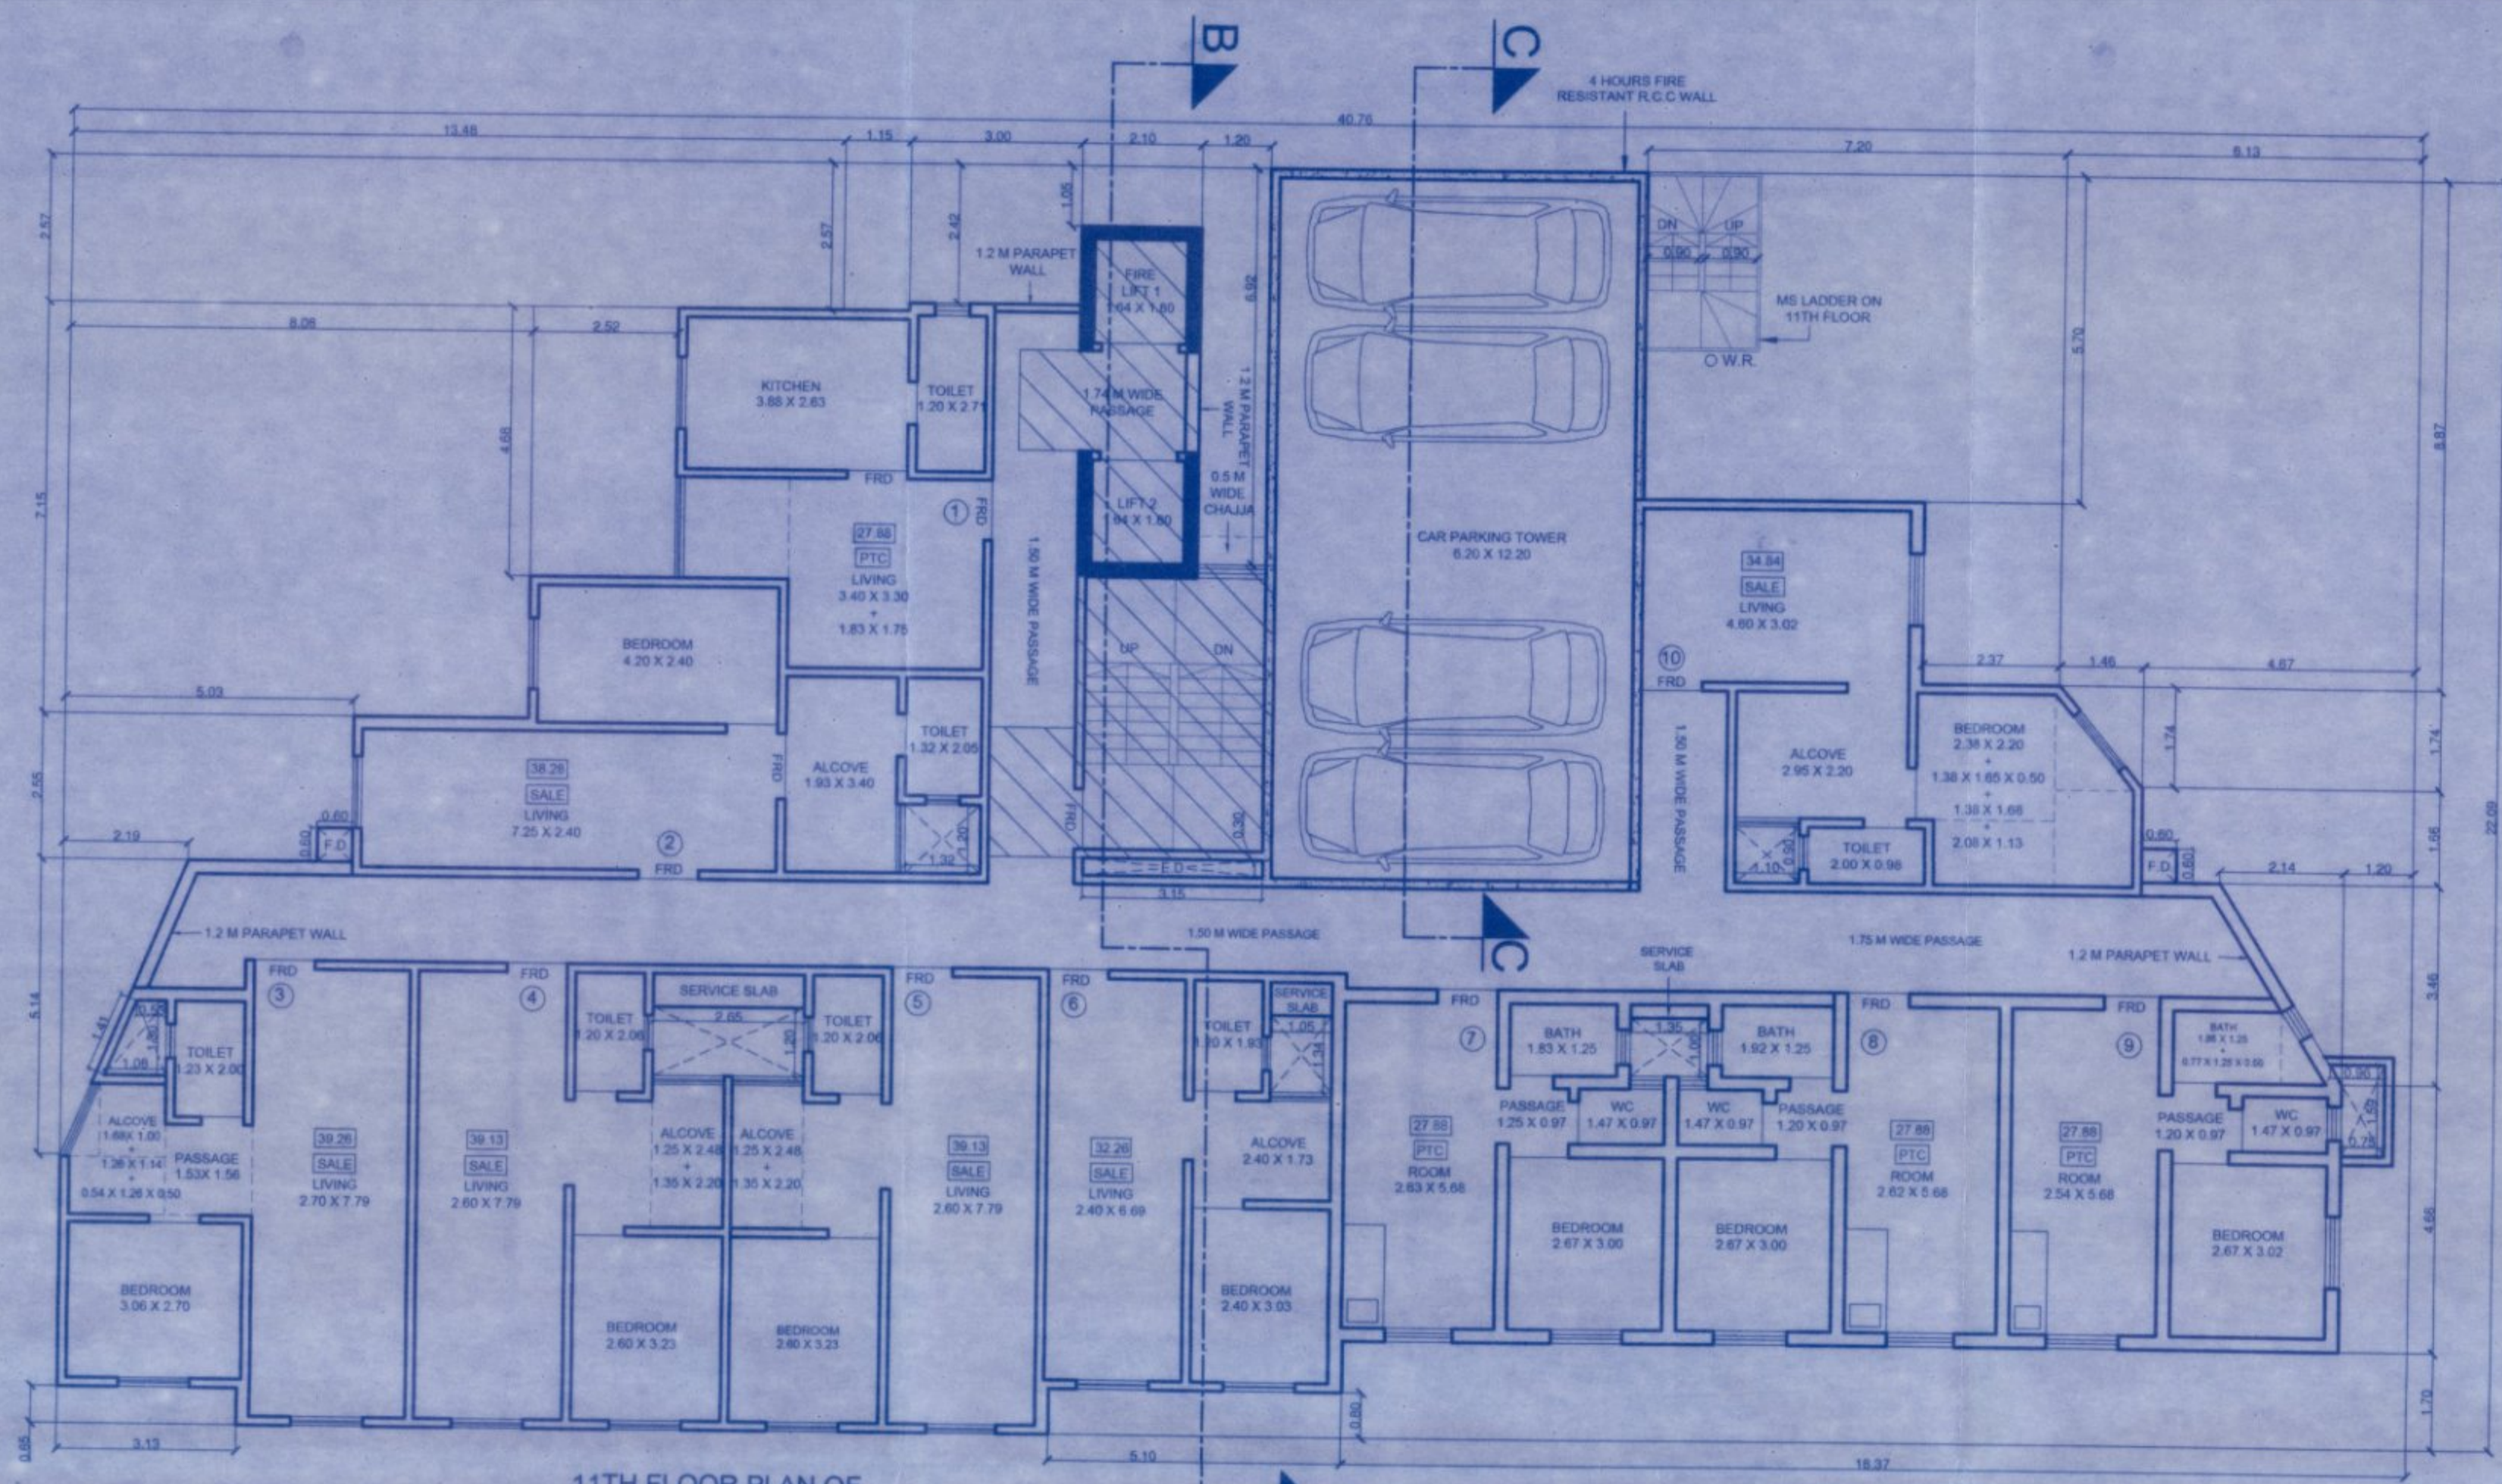

11TH FLOOR PLAN OF
COMPOSITE BUILDING WING 'C'
SCALE: 1:100

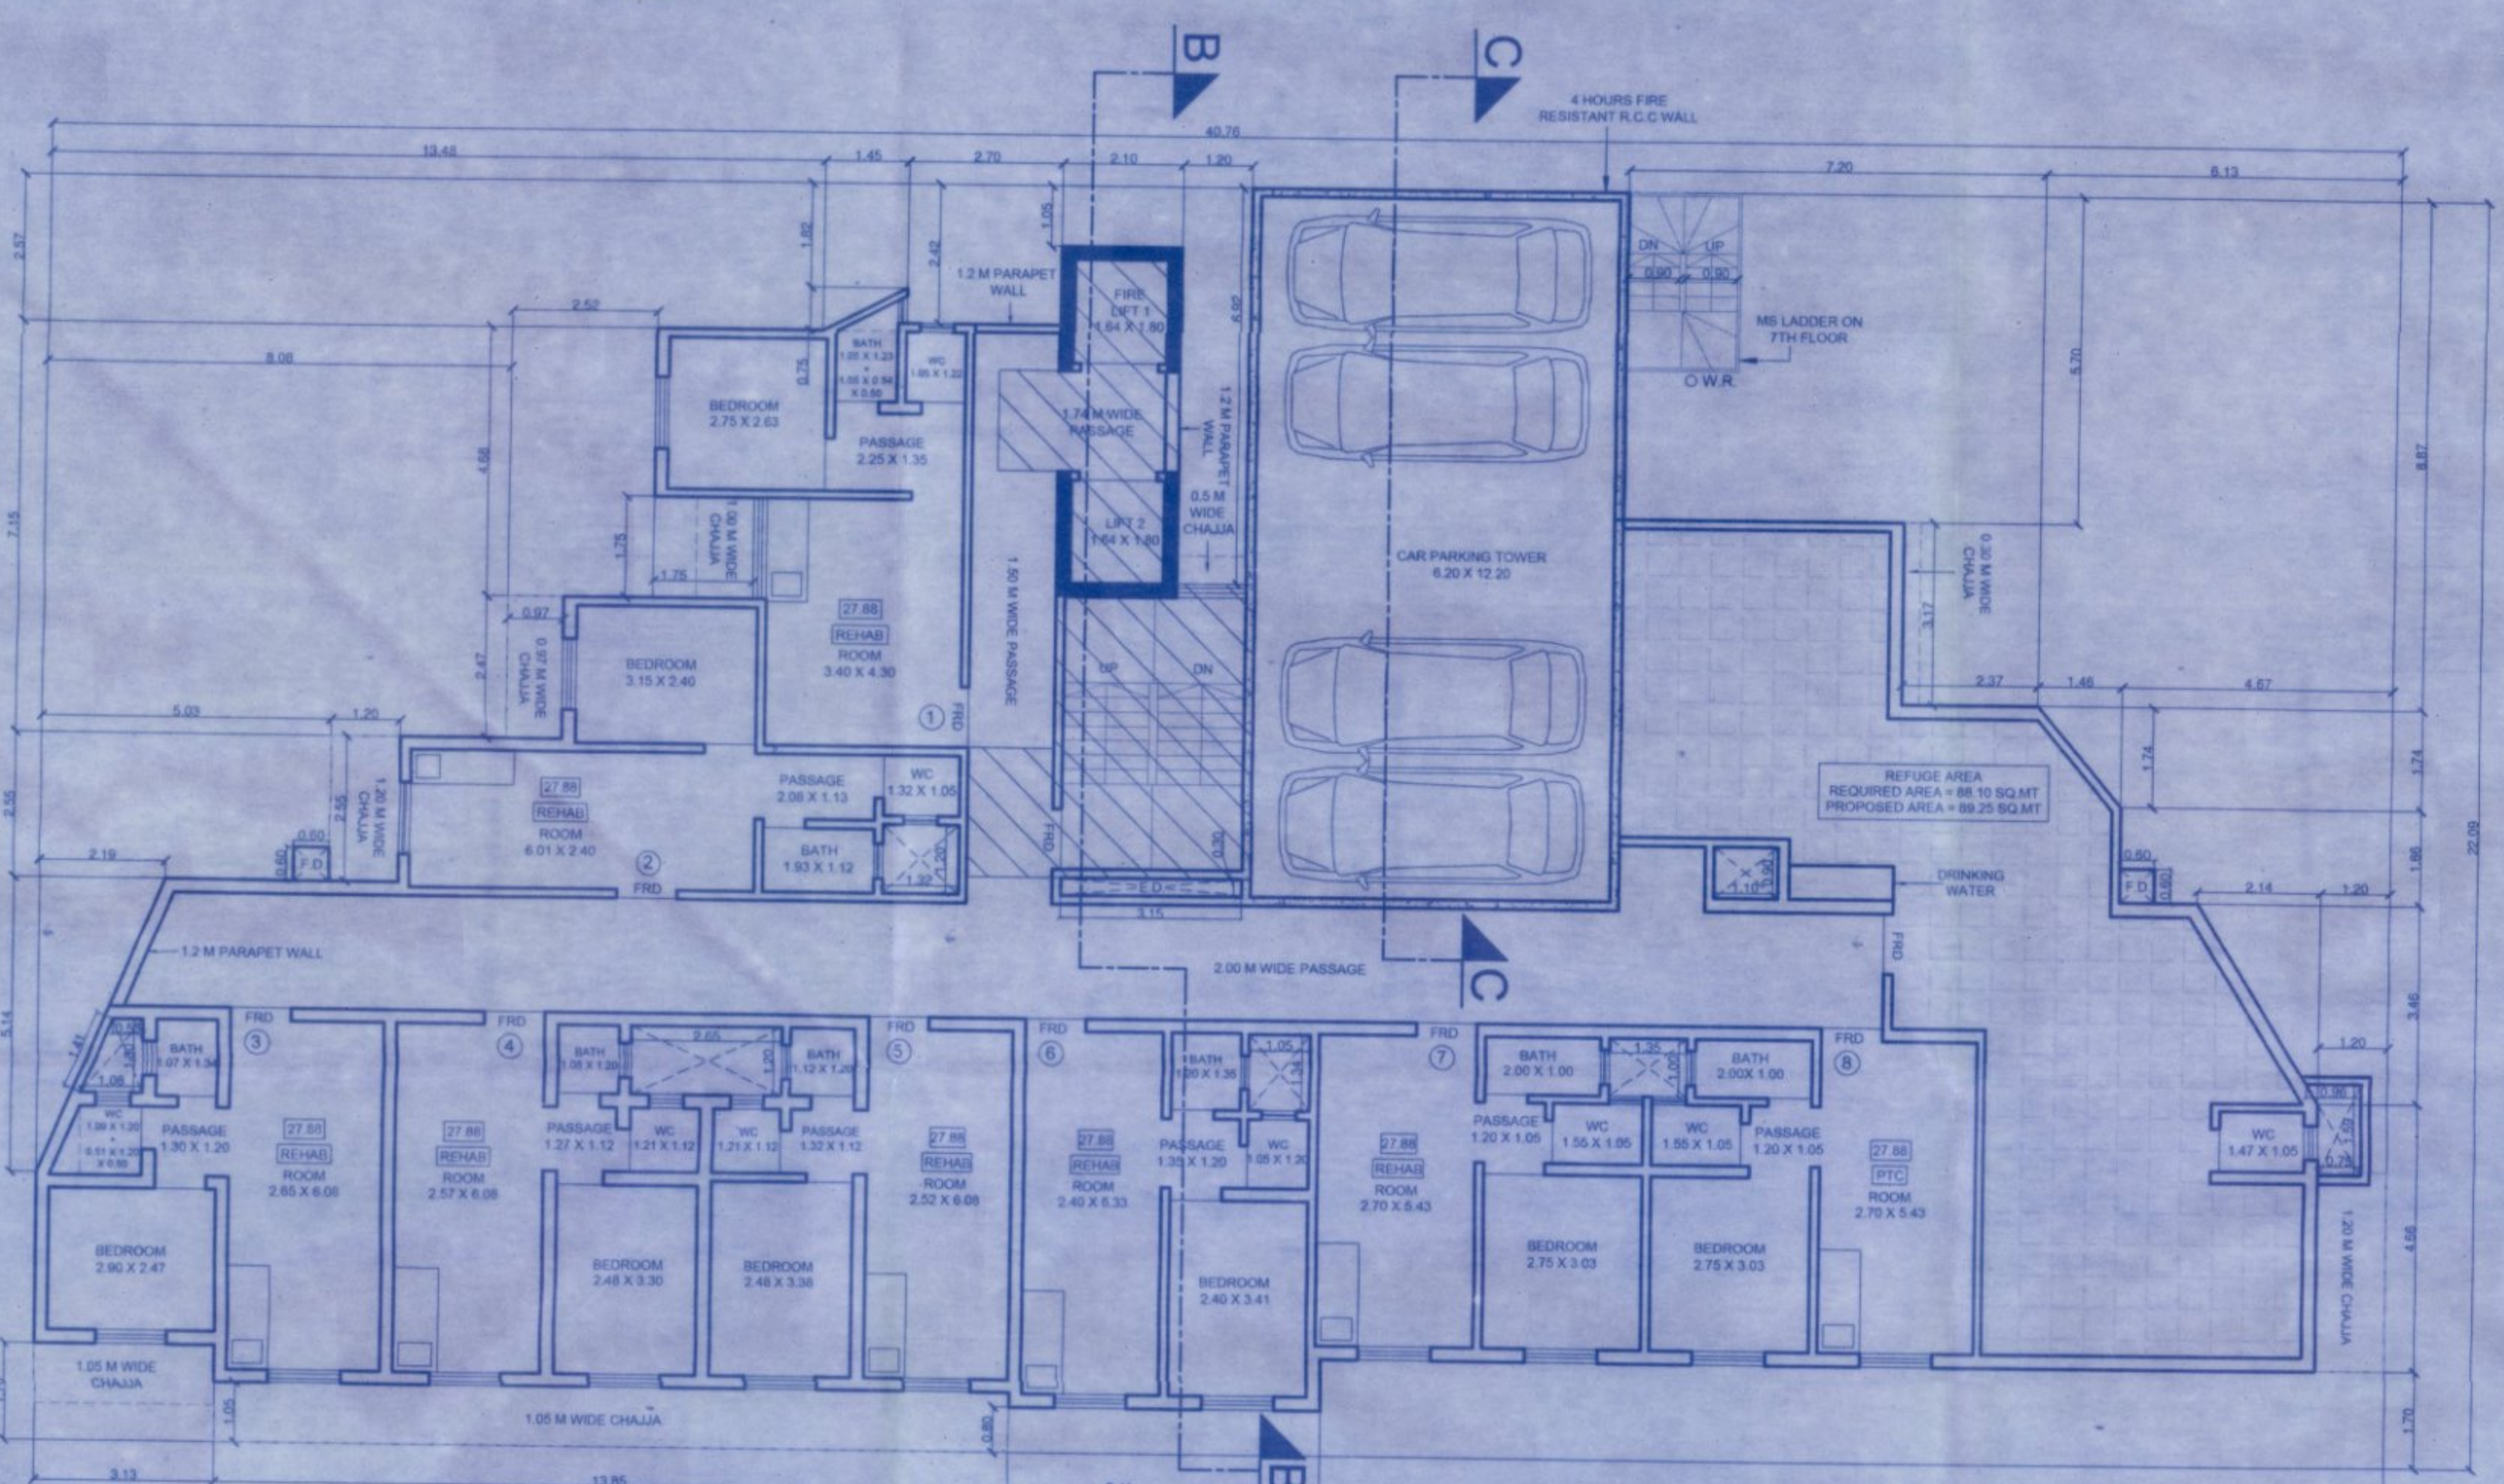

7TH REFUGE FLOOR PLAN OF
COMPOSITE BUILDING WING 'C'
SCALE: 1:100

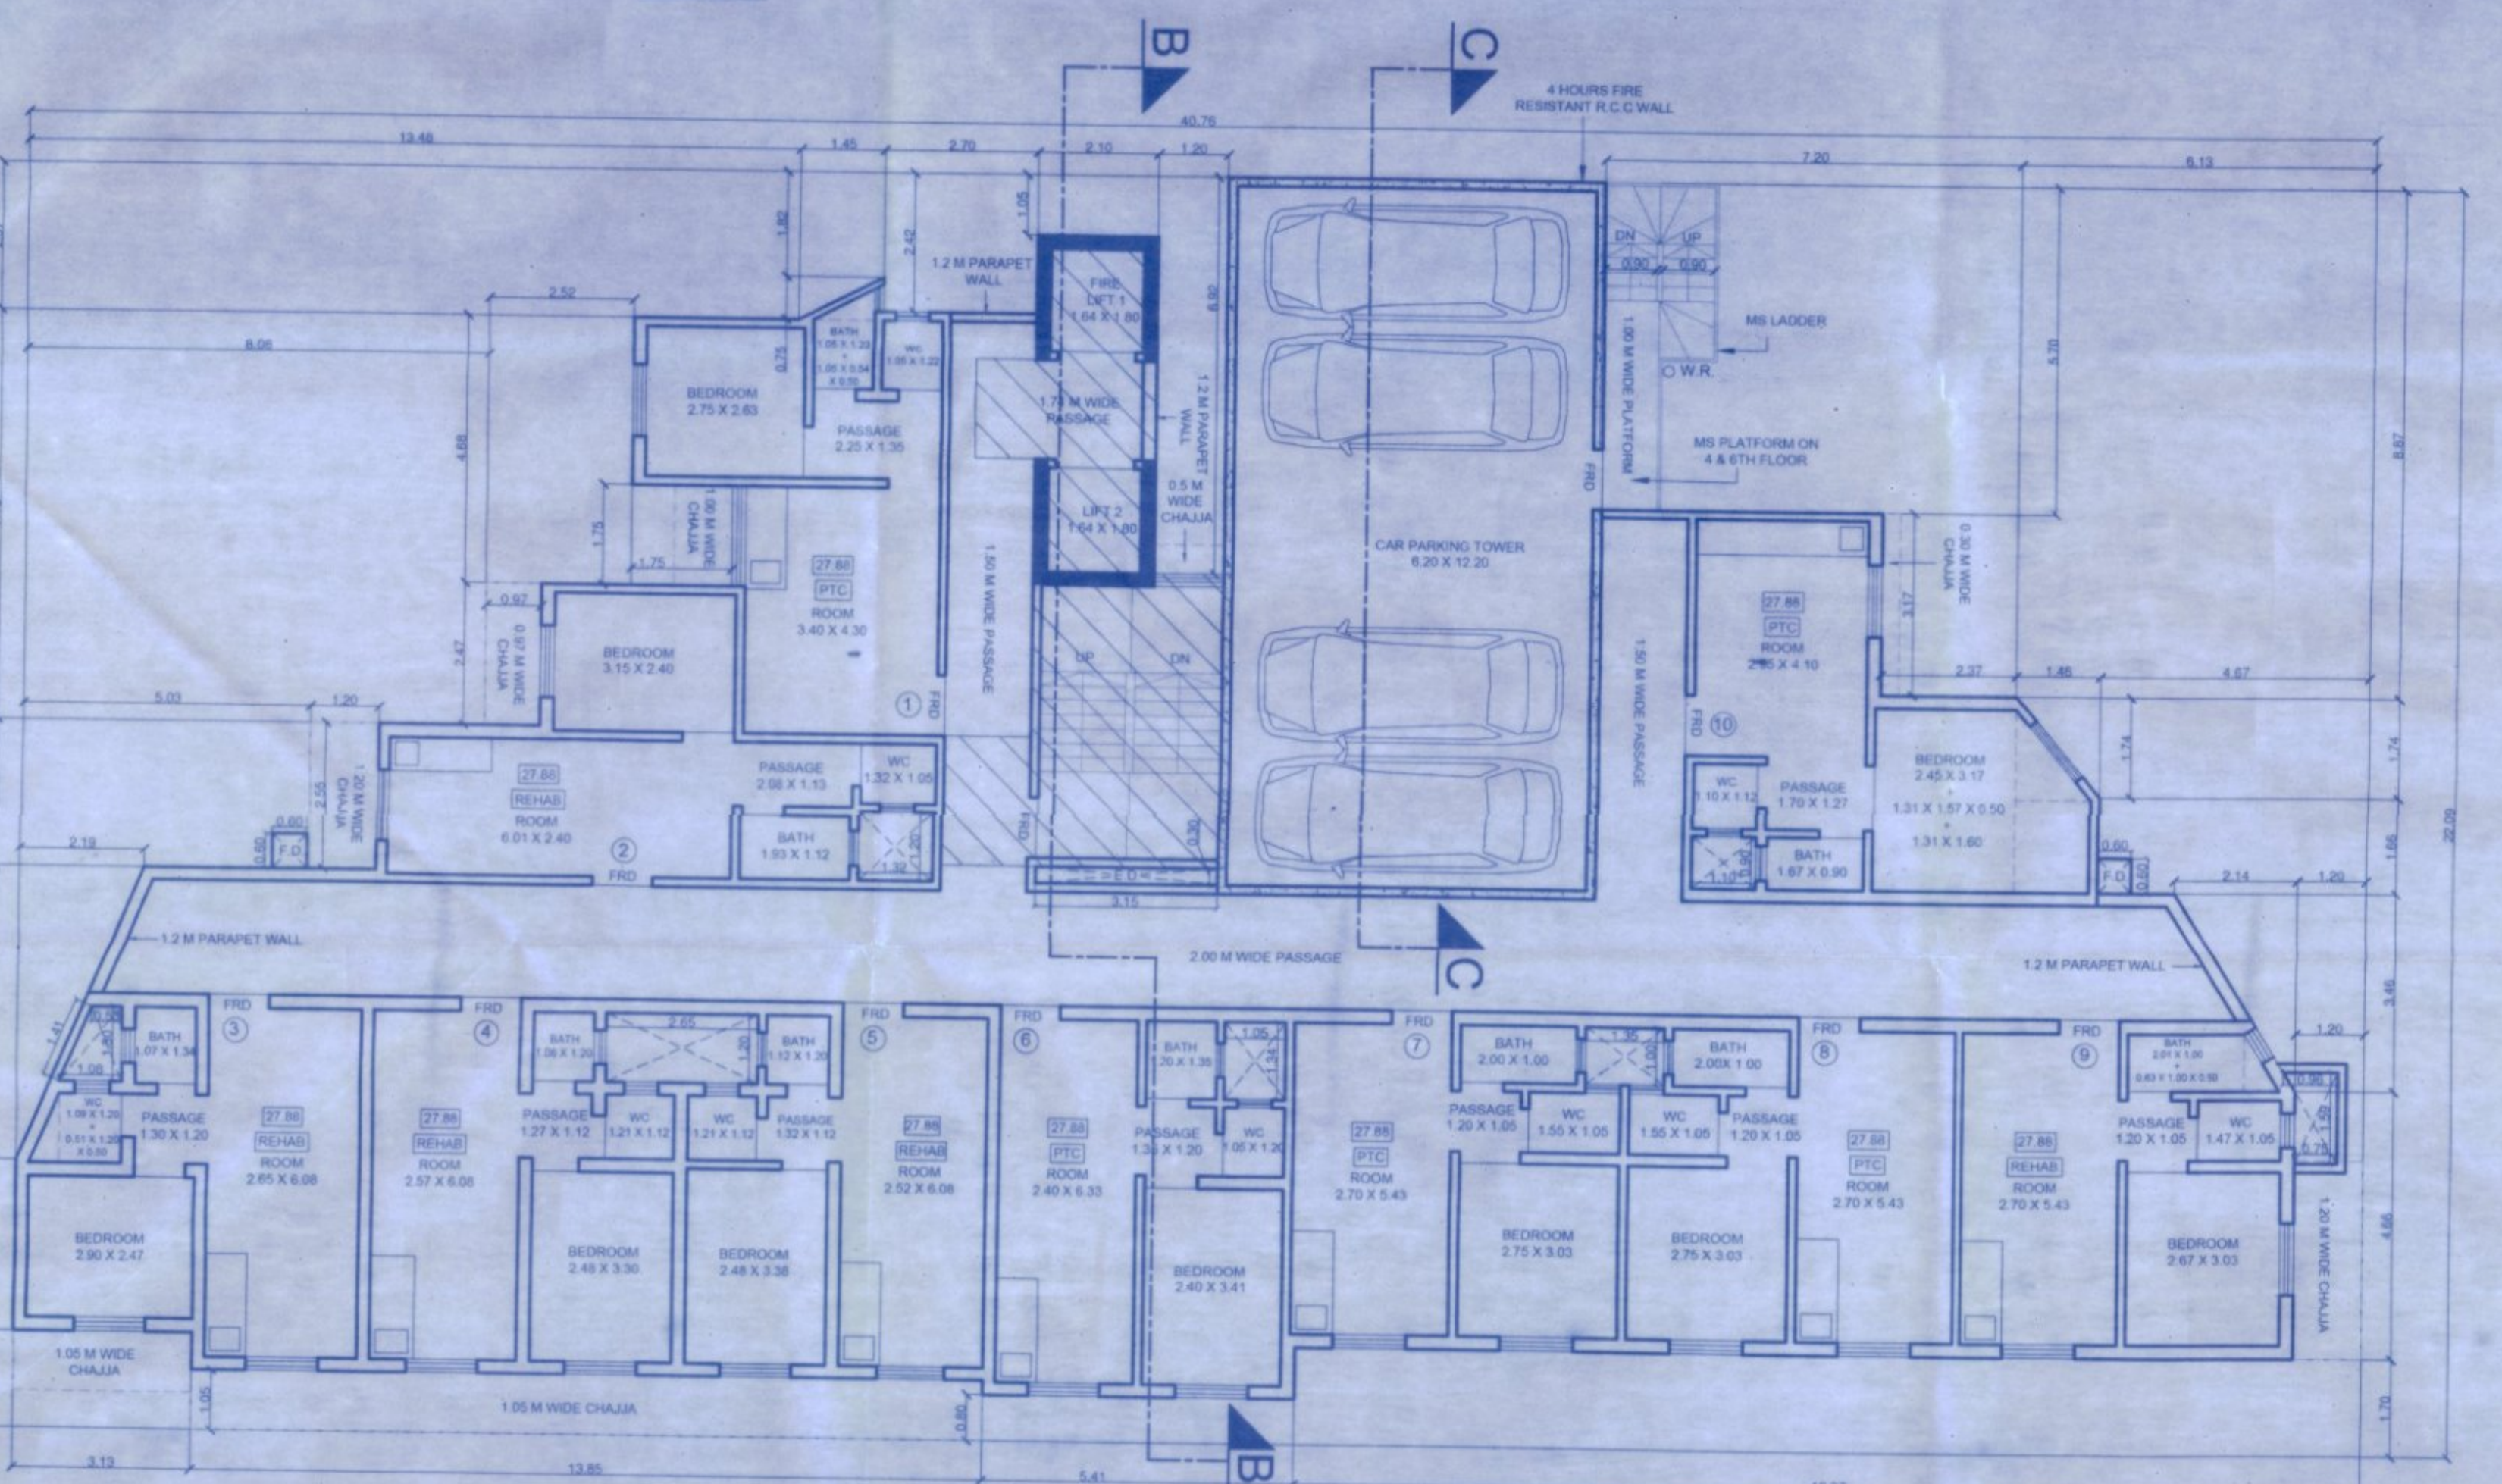

3RD TO 6TH FLOOR PLAN OF
COMPOSITE BUILDING WING 'C'
SCALE: 1:100

BUILT UP AREA CALCULATION WING 'C' ELEVENTH FLOOR PLAN				
A	B	C	D=ASB/C IN SQ.M	A
1	1.20	6.92	1.00	8.30
2	2.30	1.05	1.00	2.21
3	3.00	2.42	1.00	7.26
4	1.15	2.37	1.00	2.06
5	2.52	4.68	1.00	11.79
6	13.48	2.27	1.00	34.64
7	8.08	7.15	1.00	57.77
8	5.03	2.55	1.00	12.83
9	2.19	5.14	0.50	5.63
10	3.13	0.65	1.00	2.03
11	5.19	0.89	1.00	4.68
12	18.37	1.70	1.00	31.23
13	4.66	1.20	1.00	5.59
14	1.20	3.46	1.00	4.13
15	2.14	3.36	0.50	3.70
16	4.67	1.66	1.00	7.71
17	4.67	1.74	1.00	8.13
18	1.46	1.74	0.50	1.87
19	2.37	3.17	1.00	7.51
20	6.13	8.87	1.00	54.37
21	7.20	3.70	1.00	41.04
TOTAL DEDUCTIONS				
NET GROSS AREA (A-B)				
LESS STAIRCASE & LIFT				
L1	2.10	3.87	1.00	12.33
L2	1.05	1.74	1.00	1.83
ST1	3.45	5.13	1.00	17.79
ST2	1.50	2.35	1.00	3.38
TOTAL STAIRCASE & LIFT				
LESS PASSAGE				
P1	0.85	2.23	0.50	1.06
P2	4.04	2.23	1.00	9.01
P3	9.90	2.00	1.00	39.80
P4	1.50	0.81	1.00	1.22
P5	0.45	1.74	1.00	0.78
P6	1.30	4.83	1.00	7.25
P7	1.50	2.45	1.00	3.68
P8	11.30	2.15	1.00	24.30
P9	1.45	0.98	1.00	1.62
P10	3.08	2.00	1.00	6.16
TOTAL PASSAGE				
LESS DUCT AREA				
D1	0.65	1.53	0.50	0.50
D1a	0.59	1.53	1.00	0.90
D2	2.65	1.43	1.00	3.79
D3	1.47	1.35	1.00	1.98
D4	3.30	0.30	1.00	0.99
D5	1.65	1.58	1.00	1.66
D6	1.35	1.25	1.00	1.66
D7	1.25	1.13	1.00	1.41
TOTAL DUCT AREA				
TOTAL PASSAGE				
TOTAL NET AREA				
TOTAL CAR PARKING AREA				
TOTAL CAR PARKING AREA				
BUILT UP AREA CALCULATION WING 'C' SEVENTH REFUGE FLOOR PLAN				
A	B	C	D=ASB/C IN SQ.M	A
1	1.20	6.92	1.00	8.30
2	2.30	1.05	1.00	2.21
3	3.00	2.42	1.00	7.26
4	1.15	2.37	1.00	2.06
5	2.52	4.68	1.00	11.79
6	13.48	2.27	1.00	34.64
7	8.08	7.15	1.00	57.77
8	5.03	2.55	1.00	12.83
9	2.19	5.14	0.50	5.63
10	3.13	0.65	1.00	2.03
11	5.19	0.89	1.00	4.68
12	18.37	1.70	1.00	31.23
13	4.66	1.20	1.00	5.59
14	1.20	3.46	1.00	4.13
15	2.14	3.36	0.50	3.70
16	4.67	1.66	1.00	7.71
17	4.67	1.74	1.00	8.13
18	1.46	1.74	0.50	1.87
19	2.37	3.17	1.00	7.51
20	6.13	8.87	1.00	54.37
21	7.20	3.70	1.00	41.04
TOTAL DEDUCTIONS				
NET GROSS AREA (A-B)				
LESS STAIRCASE & LIFT				
L1	2.10	3.87	1.00	12.33
L2	1.05	1.74	1.00	1.83
ST1	3.45	5.13	1.00	17.79
ST2	1.50	2.35	1.00	3.38
TOTAL STAIRCASE & LIFT				
LESS PASSAGE				
P1	0.85	2.23	0.50	1.06
P2	4.04	2.23	1.00	9.01
P3	9.90	2.00	1.00	39.80
P4	1.50	0.81	1.00	1.22
P5	0.45	1.74	1.00	0.78
P6	1.30	4.83	1.00	7.25
P7	1.50	2.45	1.00	3.68
P8	11.30	2.15	1.00	24.30
P9	1.45	0.98	1.00	1.62
P10	3.08	2.00	1.00	6.16
TOTAL PASSAGE				
LESS DUCT AREA				
D1	0.65	1.53	0.50	0.50
D1a	0.59	1.53	1.00	0.90
D2	2.65	1.43	1.00	3.79
D3	1.47	1.35	1.00	1.98
D4	3.30	0.30	1.00	0.99
D5	1.65	1.58	1.00	1.66
D6	1.35	1.25	1.00	1.66
D7	1.25	1.13	1.00	1.41
TOTAL DUCT AREA				
TOTAL PASSAGE				
TOTAL NET AREA				
TOTAL CAR PARKING AREA				
TOTAL CAR PARKING AREA				
BUILT UP AREA CALCULATION WING 'C' THIRD TO SIXTH FLOOR PLAN				
A	B	C	D=ASB/C IN SQ.M	A
1	1.20	6.92	1.00	8.30
2	2.30	1.05	1.00	2.21
3	3.00	2.42	1.00	7.26
4	1.15	2.37	1.00	2.06
5	2.52	4.68	1.00	11.79
6	13.48	2.27	1.00	34.64
7	8.08	7.15	1.00	57.77
8	5.03	2.55	1.00	12.83
9	2.19	5.14	0.50	5.63
10	3.13	0.65	1.00	2.03
11	5.19	0.89	1.00	4.68
12	18.37	1.70	1.00	31.23
13	4.66	1.20	1.00	5.59
14	1.20	3.46	1.00	4.13
15	2.14	3.36	0.50	3.70
16	4.67	1.66	1.00	7.71
17	4.67	1.74	1.00	8.13
18	1.46	1.74	0.50	1.87
19	2.37	3.17	1.00	7.51
20	6.13	8.87	1.00	54.37
21	7.20	3.70	1.00	41.04
TOTAL DEDUCTIONS				
NET GROSS AREA (A-B)				
LESS STAIRCASE & LIFT				
L1	2.10	3.87	1.00	12.33
L2	1.05	1.74	1.00	1.83
ST1	3.45	5.13	1.00	17.79
ST2	1.50	2.35	1.00	3.38
TOTAL STAIRCASE & LIFT				
LESS PASSAGE				
P1	0.85	2.23	0.50	1.06
P2	4.04	2.23	1.00	9.01
P3	9.90	2.00	1.00	39.80
P4	1.50	0.81	1.00	1.22
P5	0.45	1.74	1.00	0.78
P6	1.30	4.83	1.00	7.25
P7	1.50	2.45	1.00	3.68
P8	11.30	2.15	1.00	24.30
P9	1.45	0.98	1.00	1.62
P10	3.08	2.00	1.00	6.16
TOTAL PASSAGE				
LESS DUCT AREA				
D1	0.65	1.53	0.50	0.50
D1a	0.59	1.53	1.00	0.90
D2	2.65	1.43	1.00	3.79
D3	1.47	1.35	1.00	1.98
D4	3.30	0.30	1.00	0.99
D5	1.65	1.58	1.00	1.66
D6	1.35	1.25	1.00	1.66
D7	1.25	1.13	1.00	1.41
TOTAL DUCT AREA				
TOTAL PASSAGE				
TOTAL NET AREA				
TOTAL CAR PARKING AREA				
TOTAL CAR PARKING AREA				
BUILT UP AREA CALCULATION				
A	B	C	D=ASB/C IN SQ.M	A
1	1.20	6.92	1.00	8.30
2	2.30	1.05	1.00	2.21
3	3.00	2.42	1.00	7.26
4	1.15	2.37	1.00	2.06
5	2.52	4.68	1.00	11.79
6	13.48	2.27	1.00	34.64
7	8.08	7.15	1.00	57.77
8	5.03	2.55	1.00	12.83
9	2.19	5.14	0.50	5.63
10	3.13	0.65	1.00	2.03
11	5.19	0.89	1.00	4.68
12	18.37	1.70	1.00	31.23
13	4.66	1.20	1.00	5.59
14	1.20	3.46	1.00	4.13
15	2.14	3.36	0.50	3.70
16	4.67	1.66	1.00	7.71
17	4.67	1.74	1.00	8.13
18	1.46	1.74	0.50	1.87
19	2.37	3.17	1.00	7.51
20	6.13	8.87	1.00	54.37
21	7.20	3.70	1.00	41.04
TOTAL DEDUCTIONS				
NET GROSS AREA (A-B)				
LESS STAIRCASE & LIFT				
L1	2.10	3.87	1.00	12.33
L2	1.05	1.74	1.00	1.83
ST1	3.45	5.13	1.00	17.79
ST2	1.50	2.35	1.00	3.38
TOTAL STAIRCASE & LIFT				
LESS PASSAGE				
P1	0.85	2.23	0.50	1.06
P2	4.04	2.23	1.00	9.01
P3	9.90	2.00	1.00	39.80
P4	1.50	0.	1.00	1.50
TOTAL PASSAGE				
NET AREA (A-B-C)				
TOTAL AREA (A-B-C-D)				
TOTAL AREA (A-B-C-D-E)				
TOTAL AREA (A-B-C-D-E-F)				
TOTAL AREA (A-B-C-D-E-F-G)				
TOTAL AREA (A-B-C-D-E-F-G-H)				
TOTAL AREA (A-B-C-D-E-F-G-H-I)				
TOTAL AREA (A-B-C-D-E-F-G-H-I-J)				
TOTAL AREA (A-B-C-D-E-F-G-H-I-J-K)				
TOTAL AREA (A-B-C-D-E-F-G-H-I-J-K-L)				
TOTAL AREA (A-B-C-D-E-F-G-H-I-J-K-L-M)				
TOTAL AREA (A-B-C-D-E-F-G-H-I-J-K-L-M-N)				
TOTAL AREA (A-B-C-D-E-F-G-H-I-J-K-L-M-N-O)				
TOTAL AREA (A-B-C-D-E-F-G-H-I-J-K-L-M-N-O-P)				
TOTAL AREA (A-B-C-D-E-F-G-H-I-J-K-L-M-N-O-P-Q)				
TOTAL AREA (A-B-C-D-E-F-G-H-I-J-K-L-M-N-O-P-Q-R)				
TOTAL AREA (A-B-C-D-E-F-G-H-I-J-K-L-M-N-O-P-Q-R-S)				
TOTAL AREA (A-B-C-D-E-F-G-H-I-J-K-L-M-N-O-P-Q-R-S-T)				
TOTAL AREA (A-B-C-D-E-F-G-H-I-J-K-L-M-N-O-P-Q-R-S-T-U)				
TOTAL AREA (A-B-C-D-E-F-G-H-I-J-K-L-M-N-O-P-Q-R-S-T-U-V)				
TOTAL AREA (A-B-C-D-E-F-G-H-I-J-K-L-M-N-O-P-Q-R-S-T-U-V-W)				
TOTAL AREA (A-B-C-D-E-F-G-H-I-J-K-L-M-N-O-P-Q-R-S-T-U-V-W-X)				
TOTAL AREA (A-B-C-D-E-F-G-H-I-J-K-L-M-N-O-P-Q-R				