
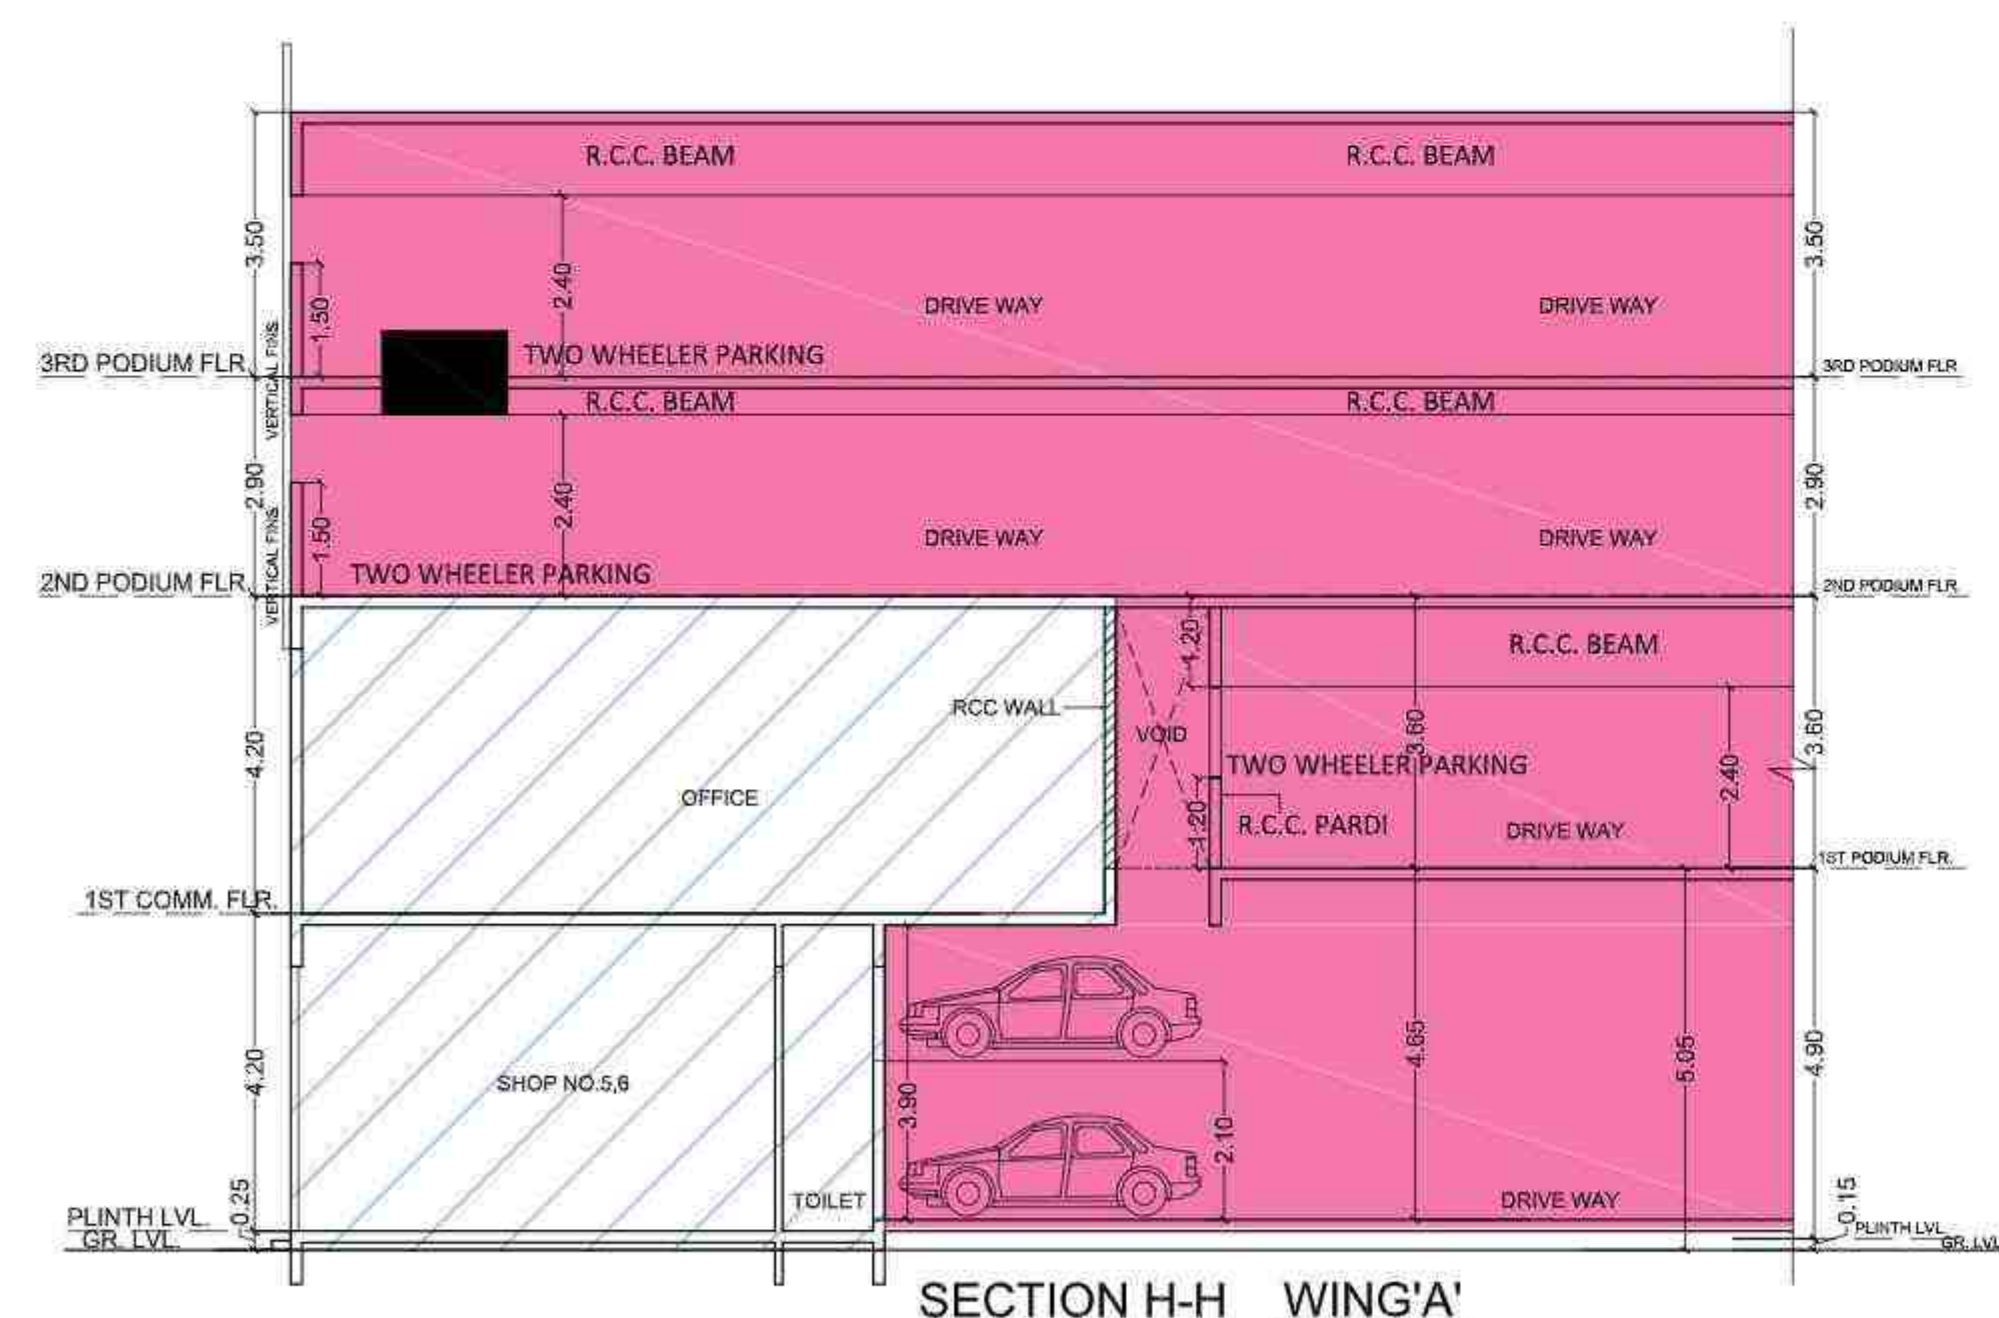
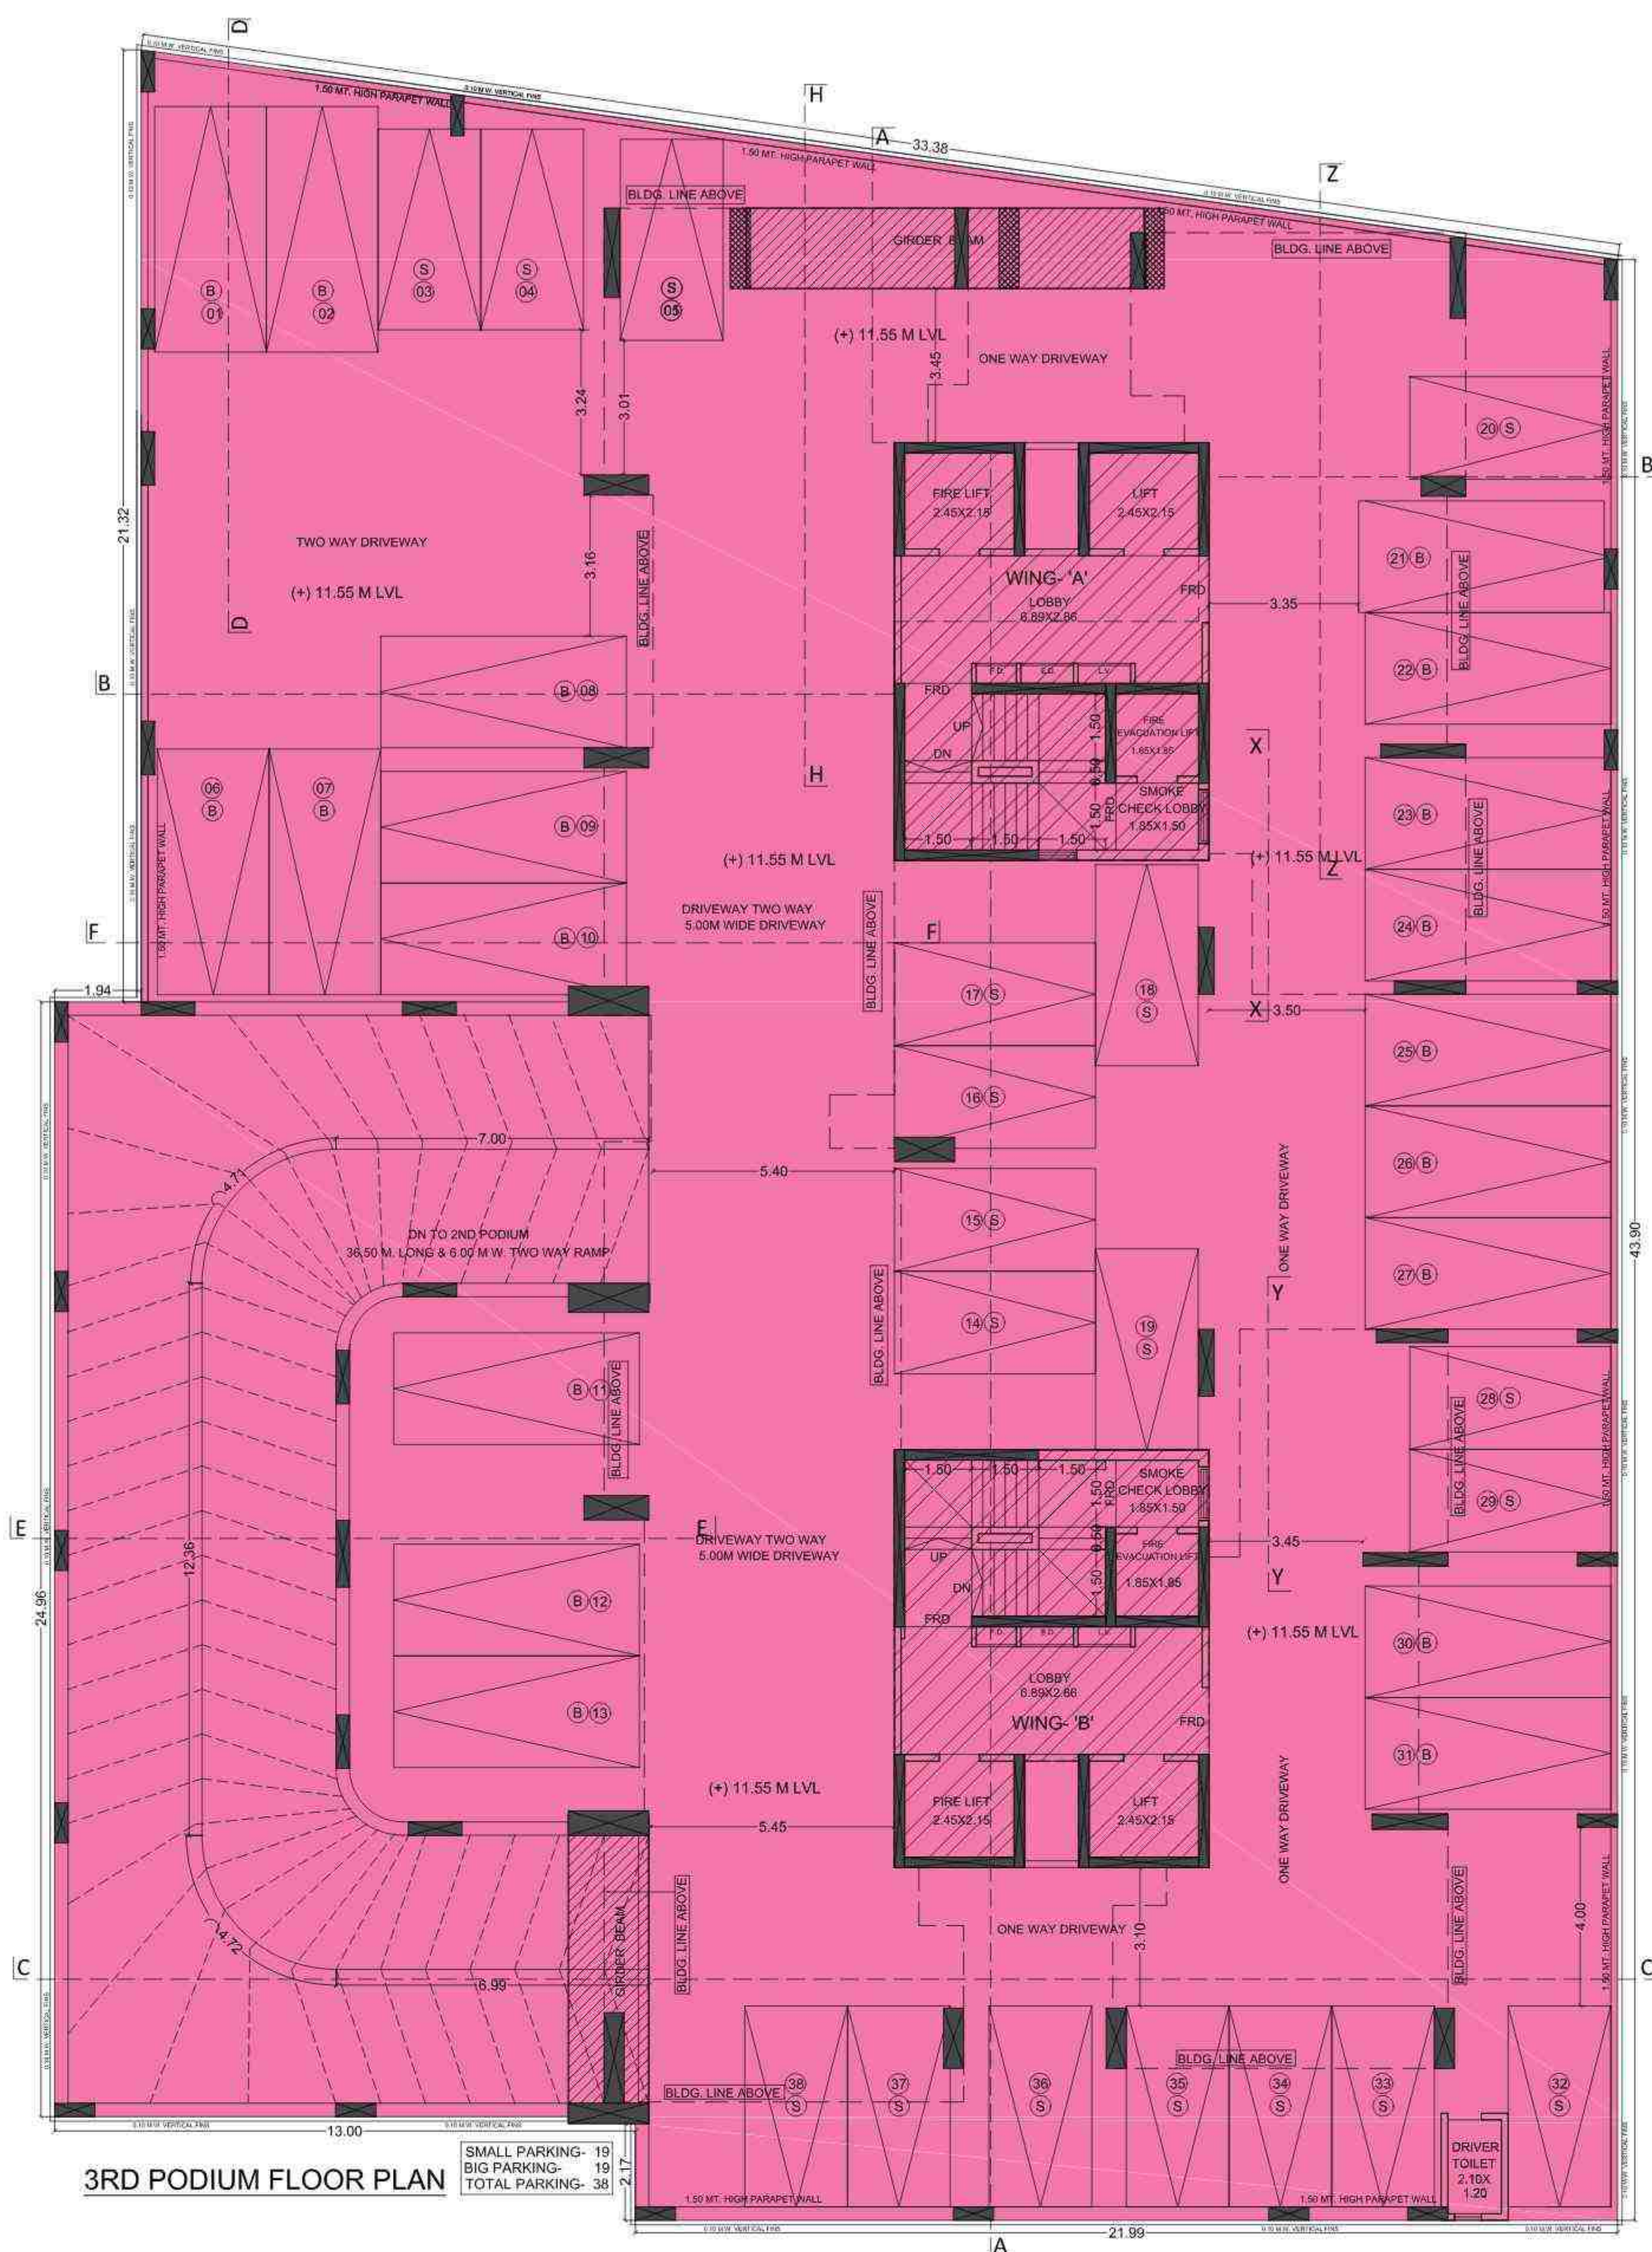
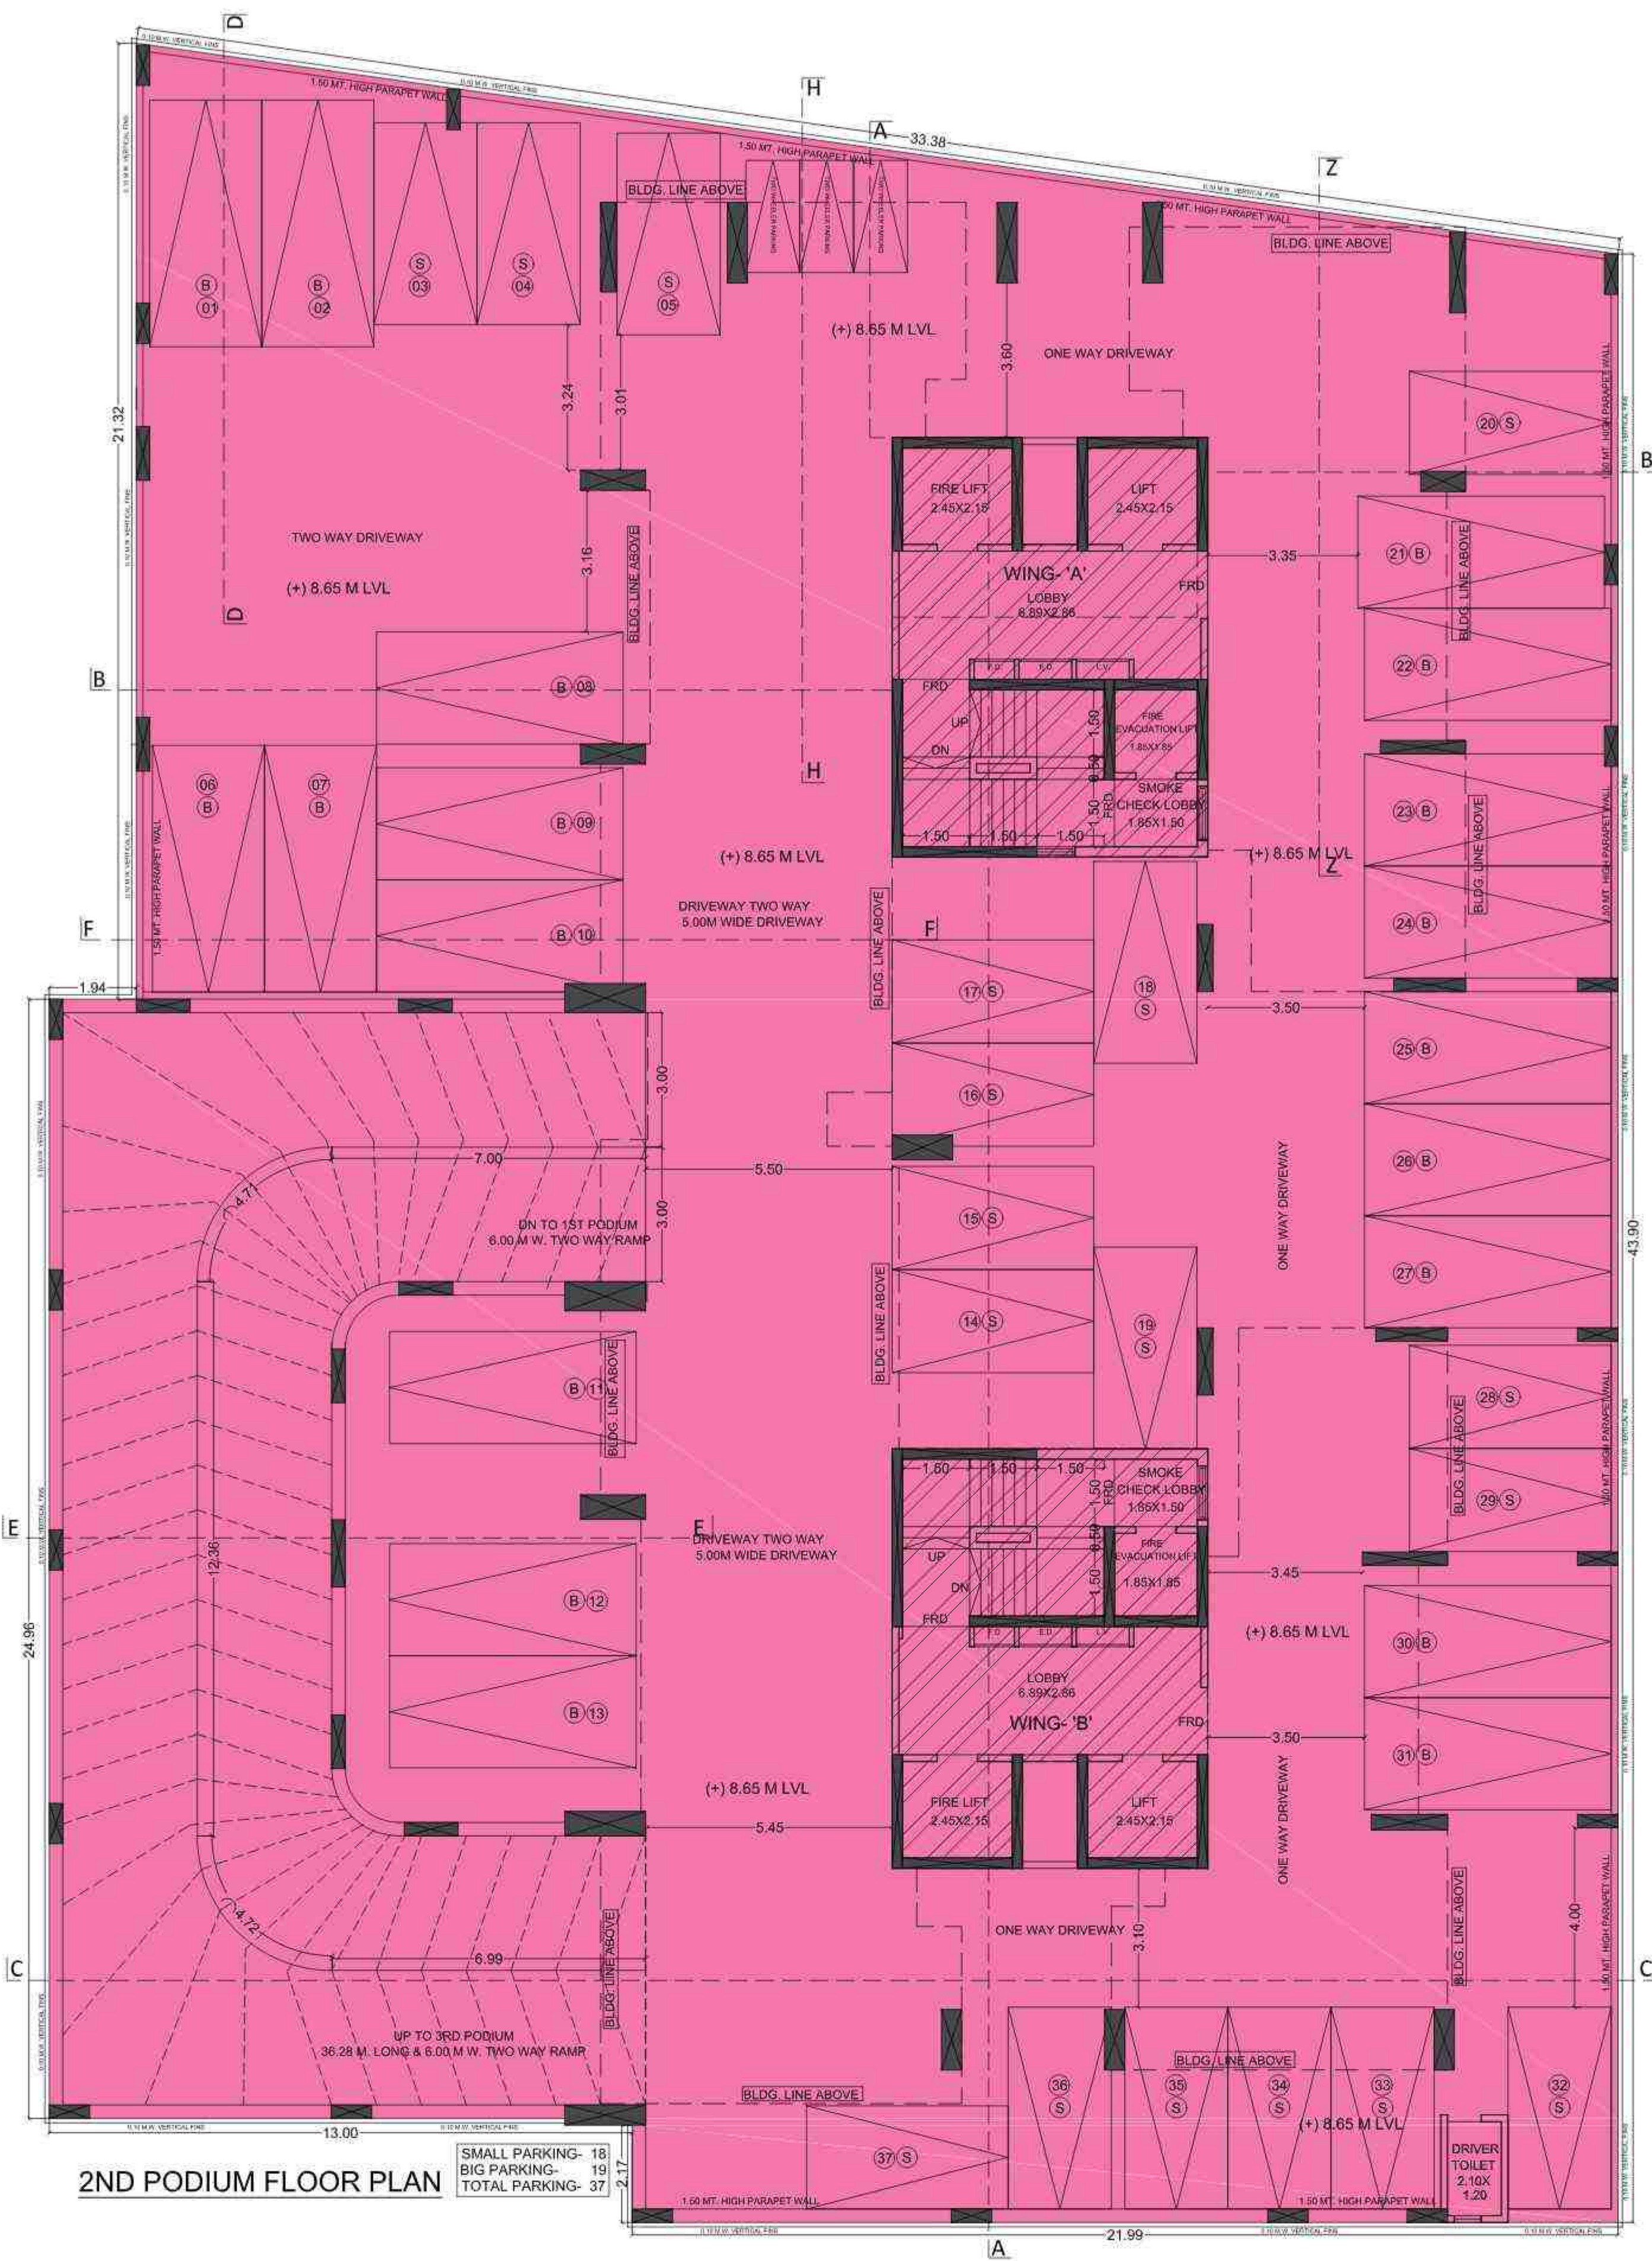


SUMMARY OF BUILT-UP AREA STATEMENT				Total Area	
FLOOR	RESI.		COMM.	In Sqmt.	
	WING-A	WING-B			
Ground Floor	---	---	306.55	306.55	
1ST Comm./Podium Floor	86.87	---	195.90	282.77	
2ND Podium Floor	---	---	---	---	
3RD Podium Floor	---	---	---	---	
Amenity Floor	---	---	---	---	
1ST Floor	227.24	235.07	---	462.31	
2ND Floor	227.24	235.07	---	462.31	
3RD Floor	171.30	182.51	---	353.81	
4TH Floor	227.24	235.07	---	462.31	
5TH Floor	236.83	235.07	---	471.90	
6TH Floor	236.83	235.07	---	471.90	
7TH Floor	236.83	235.07	---	471.90	
8TH Floor	236.83	235.07	---	471.90	
9TH Floor	236.83	235.07	---	471.90	
10TH Floor	180.89	182.51	---	363.40	
11TH Floor	236.83	235.07	---	471.90	
12TH Floor	236.83	235.07	---	471.90	
13TH Floor	236.83	235.07	---	471.90	
14TH Floor	236.83	235.07	---	471.90	
15TH Floor	236.83	235.07	---	471.90	
16TH Floor	236.83	235.07	---	471.90	
17TH Floor	236.83	235.07	---	471.90	
GROSS BUILT-UP AREA	3962.74	3961.07	504.45	8328.26	
Gross Commercial BUA				504.45	
Net commercial BUA				376.55	
FCA Commercial				127.90	
Gross residential BUA				7853.81	
Net residential BUA				5817.65	
FCA Residential				2036.16	
Total Net Area (Comm. + Res.)				6753.81	
Total Functional Area (Comm. + Res.)				2164.06	




STAIRCASE & LIFT LOBBY AREA STATEMENT					Total Area	
FLOOR	WING-A	WING-B				
Ground Floor	101.12	---	---	---	101.12	
1ST Commercial Floor	---	---	---	---	---	
2ND Podium Floor	---	---	---	---	---	
3RD Podium Floor	---	---	---	---	---	
Amenity Floor	---	---	---	---	---	
1ST FLOOR	60.31	60.28	120.59	---	120.59	
2ND FLOOR	60.31	60.28	120.59	---	120.59	
3RD FLOOR	60.31	60.28	120.59	---	120.59	
4TH FLOOR	60.31	60.28	120.59	---	120.59	
5TH FLOOR	59.97	60.28	120.25	---	120.25	
6TH FLOOR	59.97	60.28	120.25	---	120.25	
7TH FLOOR	59.97	60.28	120.25	---	120.25	
8TH FLOOR	59.97	60.28	120.25	---	120.25	
9TH FLOOR	59.97	60.28	120.25	---	120.25	
10TH FLOOR	59.97	60.28	120.25	---	120.25	
11TH FLOOR	59.97	60.28	120.25	---	120.25	
12TH FLOOR	59.97	60.28	120.25	---	120.25	
13TH FLOOR	59.97	60.28	120.25	---	120.25	
14TH FLOOR	59.97	60.28	120.25	---	120.25	
15TH FLOOR	59.97	60.28	120.25	---	120.25	
16TH FLOOR	59.97	60.28	120.25	---	120.25	
17TH FLOOR	59.97	60.28	120.25	---	120.25	
TOTAL ST. & LIFT AREA	1121.97	1024.76	2146.73	---		
TOTAL LIFT WELL AREA WITHOUT CHARGING PREMIUM					279.30	
TOTAL STAIRCASE LIFT AREA BY CHARGING PREMIUM					1867.43	

LIFT WELL AREA CALCULATION (WING-A & B)					Sqmt.		
8TH TO 17TH FLOOR							
LIFT-1	2.45	X	2.15	X	2	=	10.54
LIFT-2	2.45	X	2.15	X	2	=	10.54
LIFT-3	1.85	X	1.85	X	2	=	6.85
TOTAL							27.93
TOTAL LIFT WELL AREA WITHOUT CHARGING PREMIUM 27.93(10)							279.30


CARPET AREA STATEMENT (FLAT WISE)												
FLOOR/FLAT	WING - A Flat No. (Area in Sq.mt.)						WING - B Flat No. (Area in Sq.mt.)					
Sl. No.	1	2	3	4	5	6	1	2	3	4	5	6
1st Flt. Dispenser												
1st Flt.	64.92	60.25	52.12	51.58	34.85	48.71	60.31	71.94				
2nd Flt.	64.92	60.25	52.12	51.58	34.85	48.71	60.31	71.94				
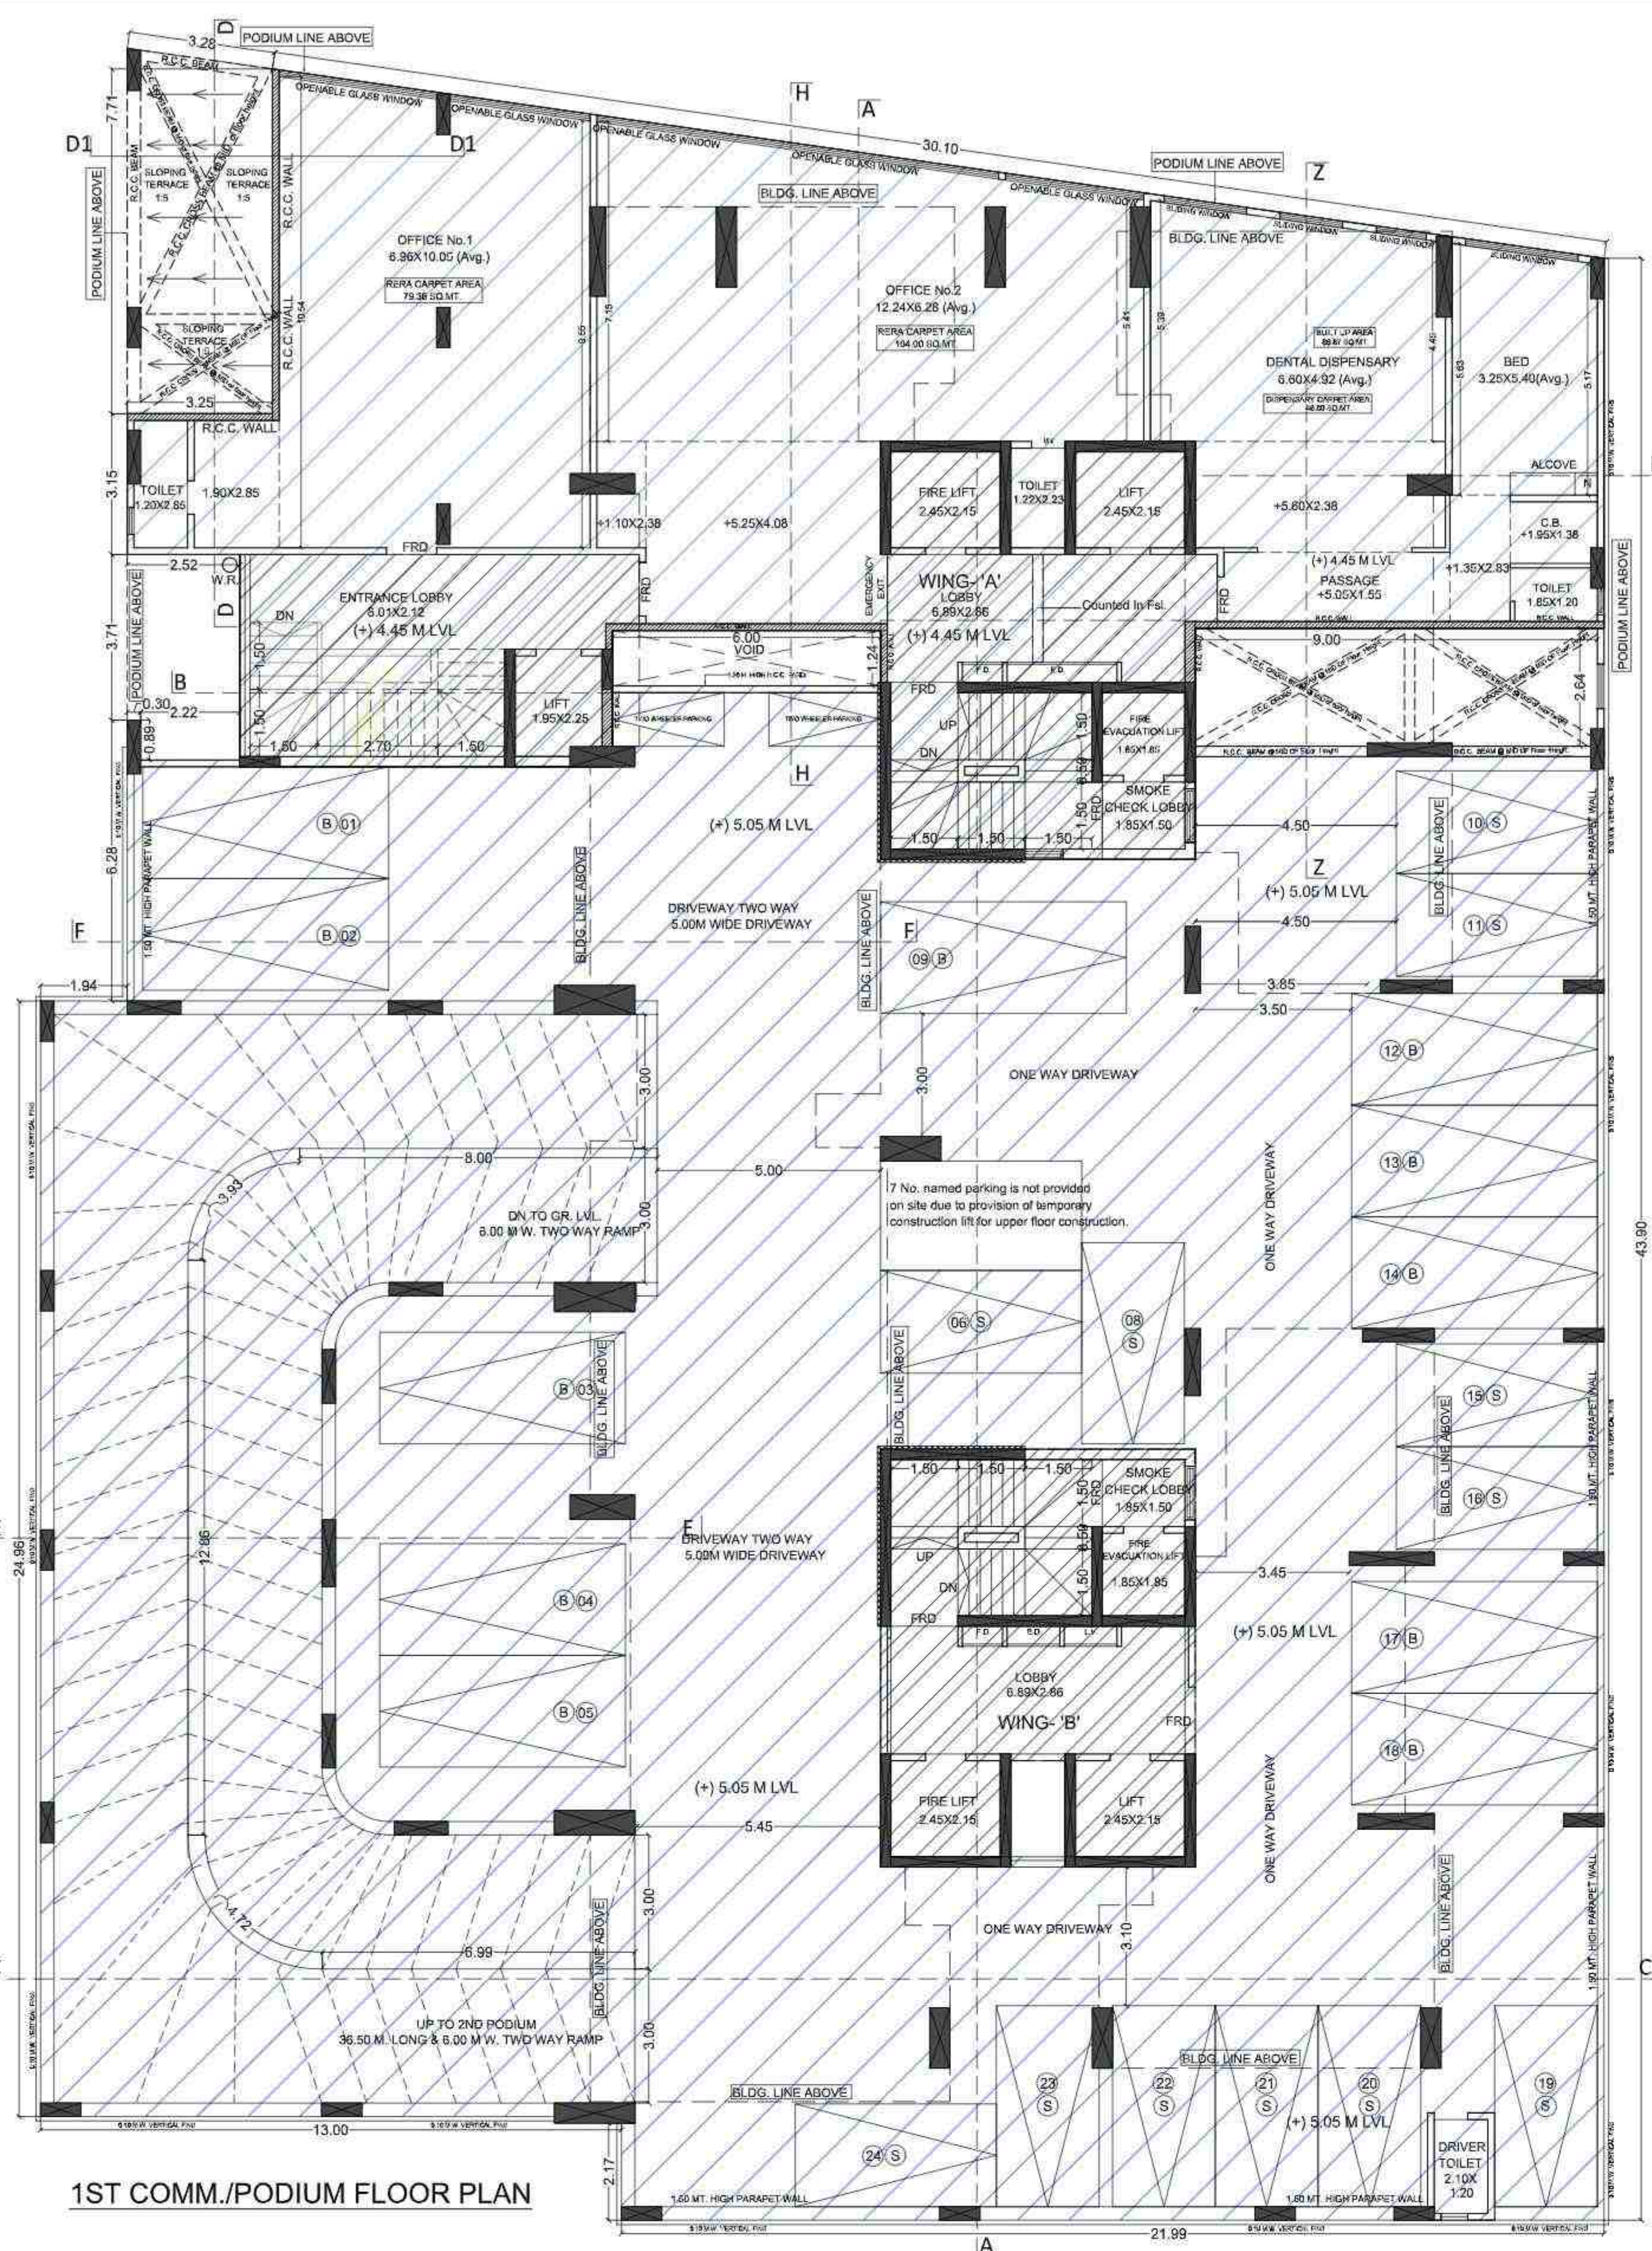

BUILT UP AREA CALCULATION							
1ST COMM. FLOOR							
ADDITIONS:							
A	33.00	X	17.00	X	1	=	561.00
TOTAL ADDITIONS (X)							= 561.00
DEDUCTIONS:							
1	3.20	X	7.71	X	1	=	24.67
2	28.85	X	4.24	X	0.50	=	61.28
3	9.10	X	5.17	X	1	=	47.21
4	0.00	X	5.12	X	1	=	30.72
5	8.34	X	2.07	X	1	=	17.26
6	2.52	X	4.42	X	1	=	11.15
TOTAL DEDUCTIONS (Y1)							= 200.43
DENTAL DISPENSARY AREA							
P01	10.10	X	1.44	X	0.50	=	7.27
P02	10.10	X	4.25	X	1	=	43.14
P03	6.30	X	2.38	X	1	=	22.13
P04	8.00	X	1.60	X	1	=	12.80
TOTAL DENTAL DISPENSARY AREA (Y2)							= 85.34
STAIRCASE, LIFT, LOBBY DEDUCTIONS:							
S1	2.61	X	4.00	X	1	=	10.44
S1a	0.65	X	2.41	X	1	=	1.57
S1b	0.65	X	2.41	X	1	=	1.57
S2	2.70	X	5.12	X	1	=	13.82
S3	1.52	X	4.41	X	1	=	6.70
S4	2.61	X	2.38	X	1	=	6.21
S5	3.20	X	1.60	X	1	=	5.12
S6	2.70	X	5.17	X	1	=	13.97
S7	0.60	X	1.70	X	1	=	1.02
S8	8.54	X	1.75	X	1	=	14.94
TOTAL ST. & LIFT LOBBY AREA (Y3)							= 101.12
TOTAL DEDUCTION (Y1+Y2+Y3) (Y)							= 386.87
NET COMM. OFFICE AREA (X - Y)							= 174.13
NET DENTAL DISPENSARY AREA							= 85.34

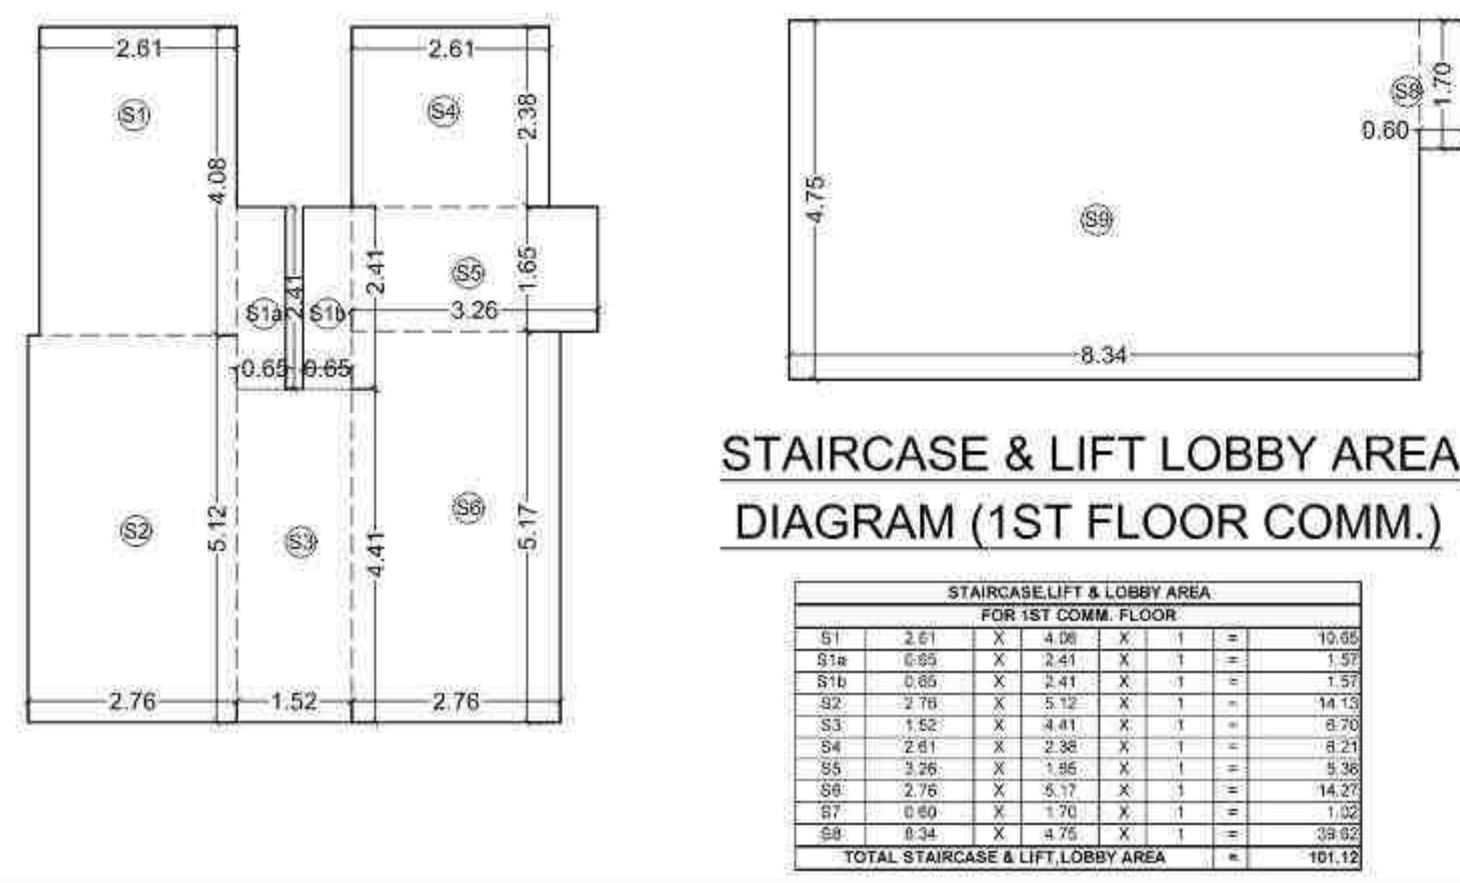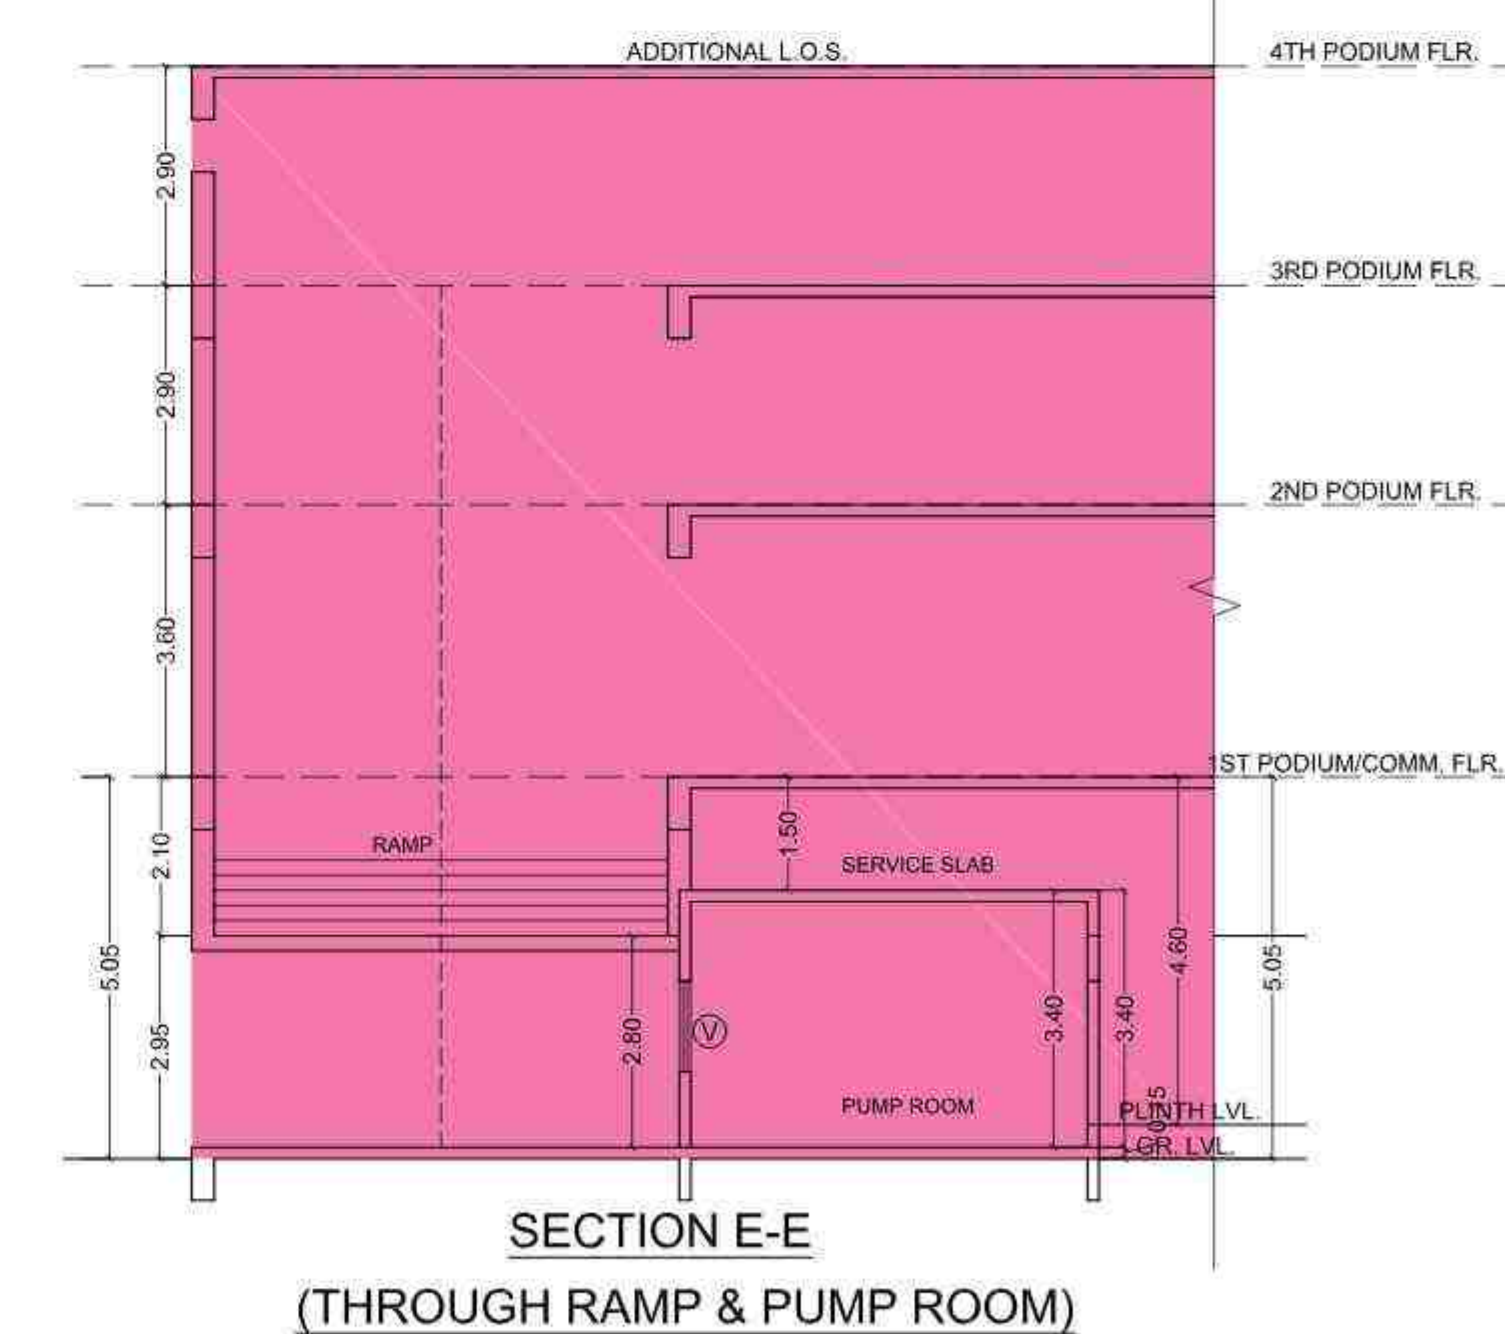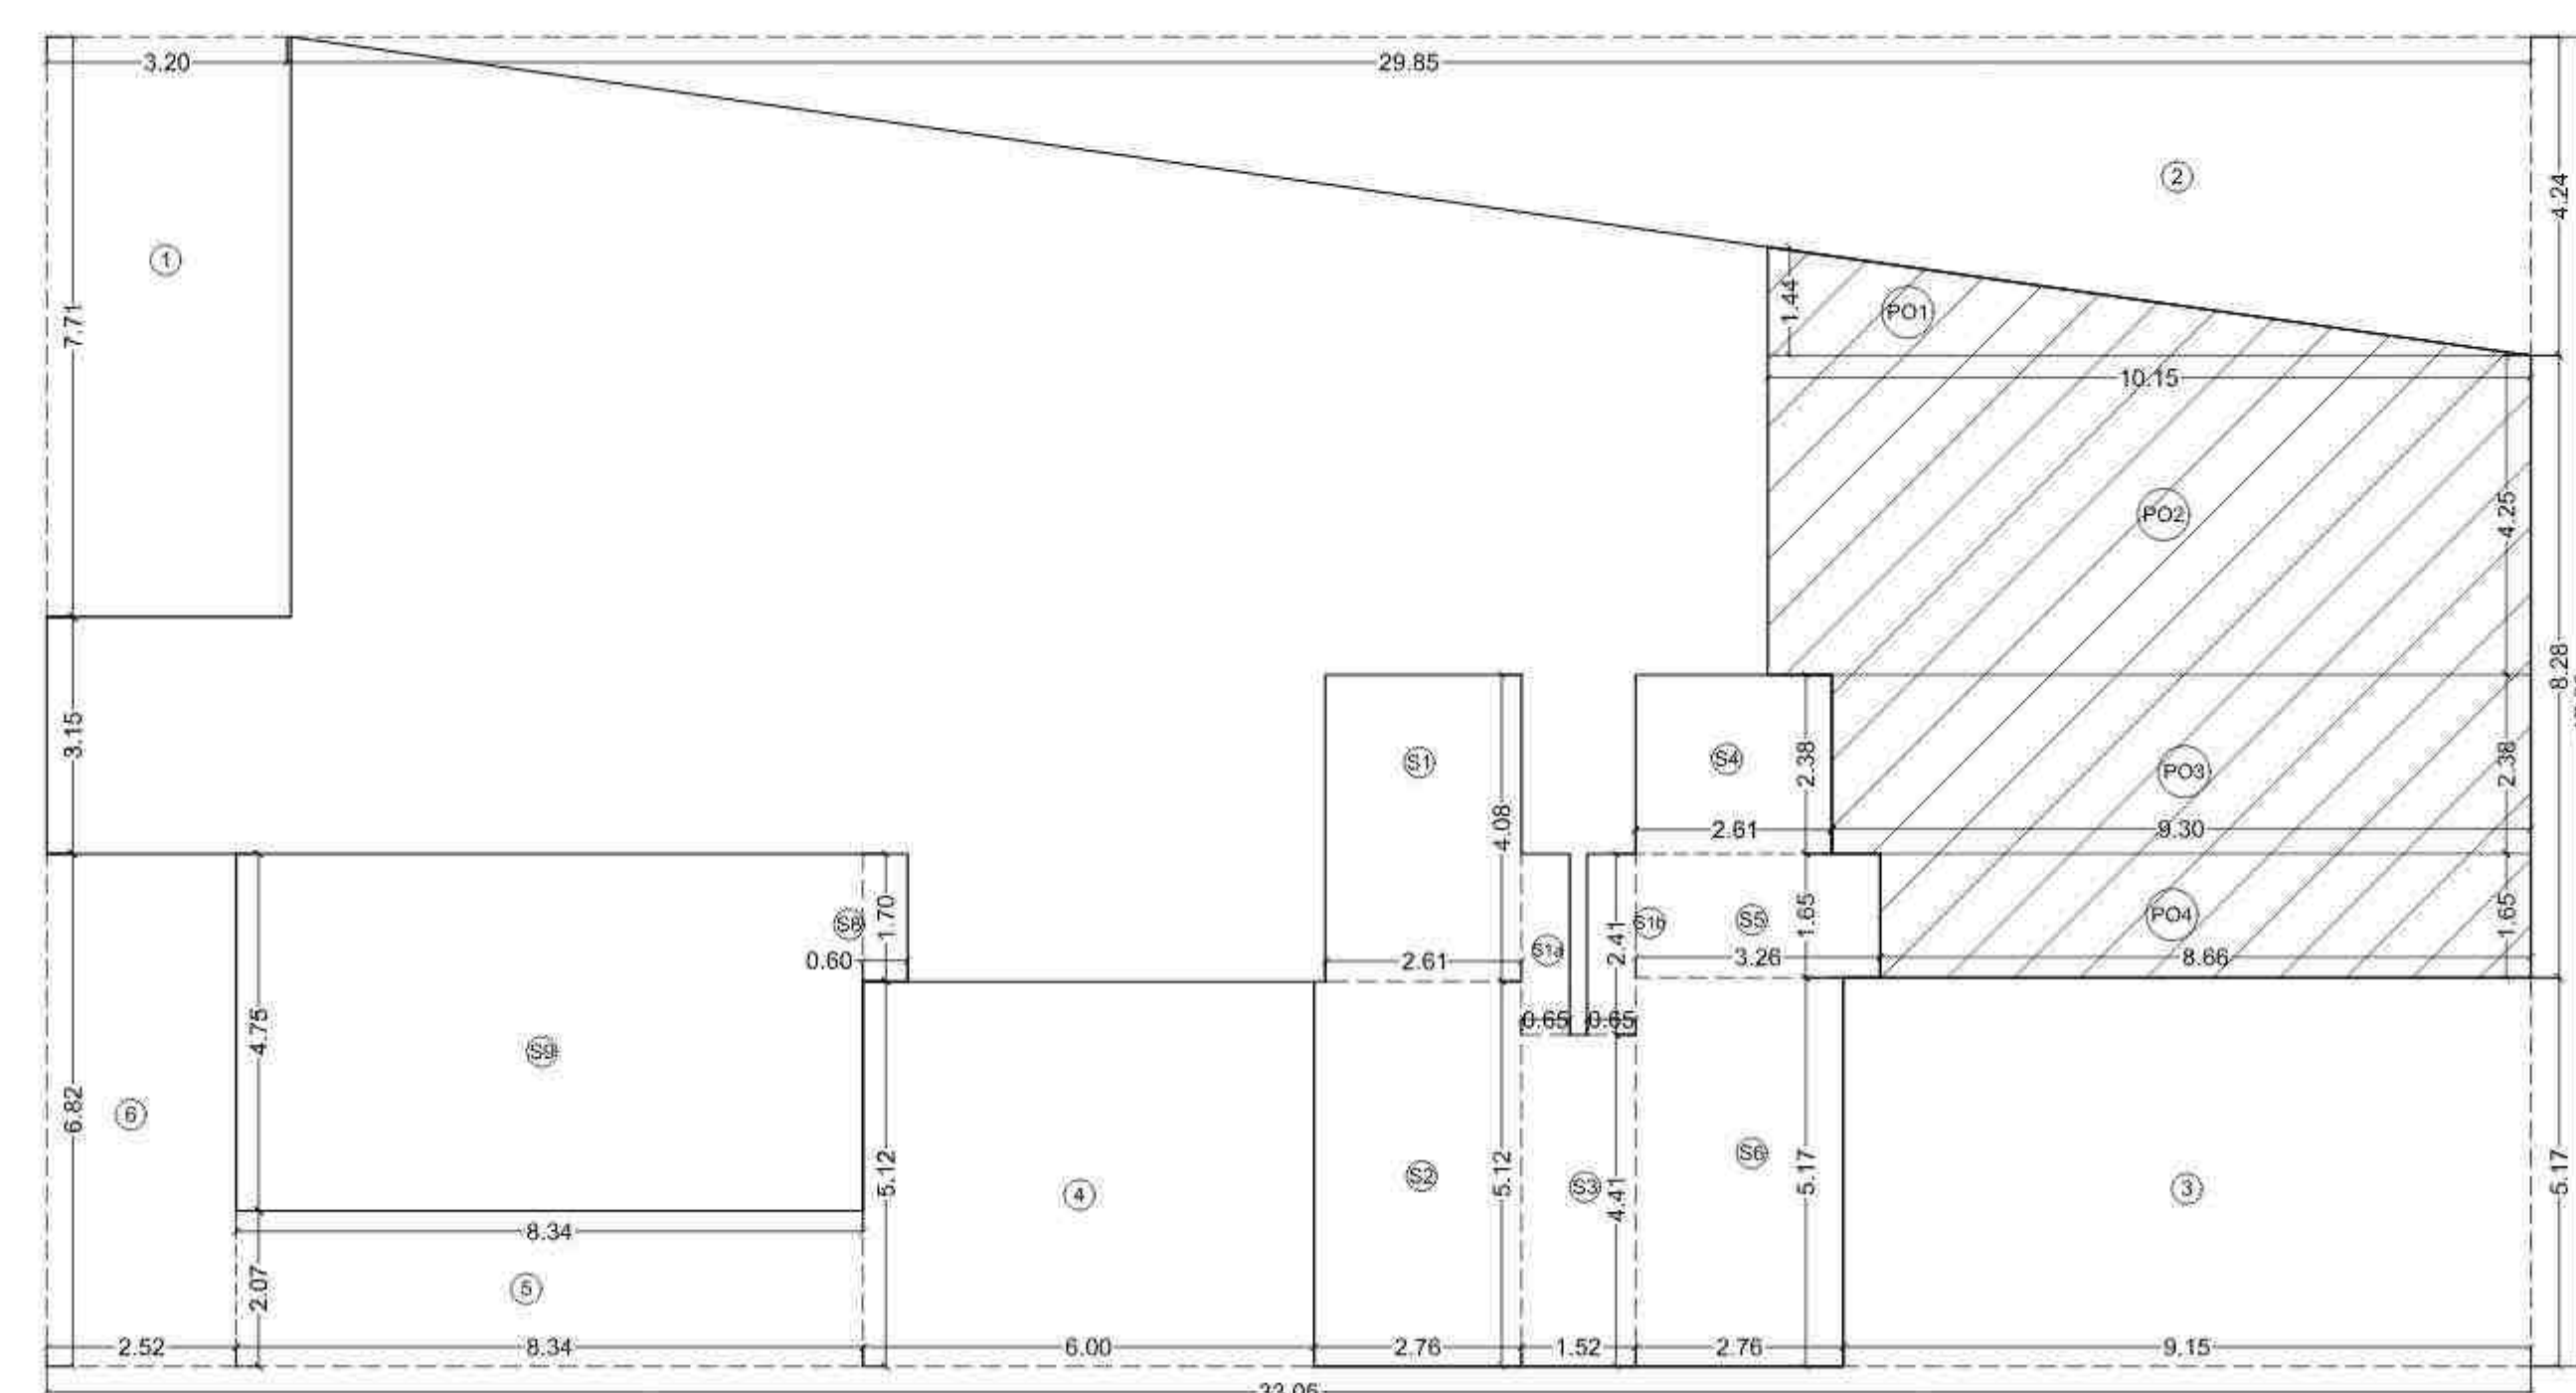


FORM II (PROFORMA B)	
CONTENTS OF SHEETS	
1ST COMM./PODIUM FLOOR 2ND & 3RD PODIUM FLOOR	
1ST COMM. BUILT UP AREA DIAGRAM & CALCULATION	
DESCRIPTION OF PROPOSAL AND PROPERTY	
PROPOSED REDEVELOPMENT OF EXISTING SOCIETY BUILDING KNOWN AS "OM SHARADA CHS. LTD." ON C-15, NO.258 A OF VILLAGE BORIVALI, ANTAI INKAR, OFF NEW LINK ROAD, BORIVALI (W) MUMBAI. REERA CARPET AREA DIAGRAM & CALCULATION.	
NAME & ADDRESS OF THE DEVELOPER	SIGNATURE
Shri Mahesh D. Modi Director OF Mahesh Naresh Ltd. C.A. As Director REDEVELOPMENT SOCIETY, NEW LINK ROAD, BORIVALI (W) MUMBAI-400092	MAHEK DINESH MODI
SIGNATURE, NAME AND ADDRESS OF LICENSED SURVEYOR	SIGNATURE
M.S. SANJAY B. SHAH LICENSED SURVEYOR & ENGINEER S.No.1, PANCHSATI, S.V. ROAD, KANDIVALI (W), MUMBAI-400092, PIN-400092 Email: sbs.sanjay@gmail.com sanjayshah@gmail.com	Sanjay Bhalal Shah
DATE NO. (PROJ) 1ST FLOOR COMM. 2ND & 3RD PODIUM FLOOR 1ST COMM. BUILT UP AREA DIAGRAM & CALCULATION	DATE
2023/05/02	2023/05/02
1) THIS CANCELS APPROVAL OF THE PREVIOUS PLANS SANCTIONED UNDER NO. P-14887/2023(258 A)/R/C Ward-BORIVALI-R/C/3371/New DATED - 23/05/2023.	
2) THIS PLANS ARE APPROVED SUBJECT TO THE CONDITIONS MENTIONED IN THE LETTER ISSUED UNDER EVEN NO. ON EVEN DATE.	
PLAN FOR APPROVAL	
DHAVAL SHIRISH JADHAV	JAGANNATH SHIRAM GAVHANE
Digitally signed by DHAVAL SHIRISH JADHAV Date: 2023.05.02 12:30:16 +05'30'	Digitally signed by JAGANNATH SHIRAM GAVHANE Date: 2023.05.02 14:31:28 +05'30'
SANTOSH UTTAMRAO RAUT	Digitally signed by SANTOSH UTTAMRAO RAUT Date: 2023.05.02 14:31:28 +05'30'





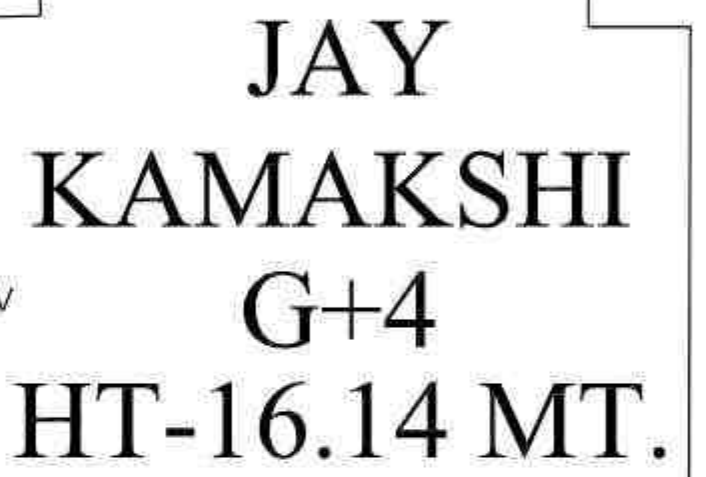


PLOT 'B'

SOCIETY OFFICE AREA CALCULATION								
ON AMENITY FLOOR							Sqmt.	
Soc.	5.45	X	3.65	X	1	=	19.89	
TOTAL SOCIETY OFFICE AREA							=	19.89

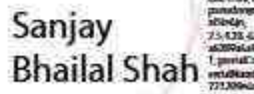

FORM II (PROFORMA B) CONTENTS OF SHEETS									
AEMT Y1 FOR LPO PLAN, FITNESS CENTRE & SOCIETY OFFICE AREA CALCULATION									
DESCRIPTION OF PROPOSAL AND PROPERTY PROPOSED REDEVELOPMENT OF EXISTING SOCIETY BUILDING KNOWN AS "SHRIMPACHA CHS LTD.-ON CTS NO 238 A OF VILLAGE ROAD/JARNA NAGAR, OFF NEW LINK ROAD, SURVEY/NO 168/MHADA."									
NAME & ADDRESS OF THE APPLICANT					APPLICANT'S SIGNATURE				
Shri Mahesh D. Mod Director Of M/s's Maharashtra L.S.A. Co., Limited 10/1, Main Road, Kharadi, E.M.L.D. (M/S)MHADA-42087.					MAHEK DINESH MODI 				
BENEFITARY NAME AND ADDRESS OF LICENSEE/SUBJECT					SUBJECTURE				
 M.S. SANJAY B. SHAH LICENCED BENEFITARY ENGINEER 204, PRAKASHIN'S ST. ROAD, KARANDOL, MULUND WEST - 400 080 Email ID : msanjabshah@gmail.com Web Site : www.msanjabshah.com sanjabshah@gmail.com					Sanjay Bhikhabhai Shah 				
JOB NO.	DWG NO.	SCALE	CAD FILE	SHEET NO.	REV.	DISCIPLINE	DATE	SIGN.	
1	E-30-27	(AS SHOWN)					07-05-2024		
- THIS CANCELS APPROVAL OF THE PREVIOUS PLANS SANCTIONED UNDER P-146887/2023(258 AYIC WardOriBal/R-C/3371/new DATED :- 23/05/2023). - THIS PLANS ARE APPROVED SUBJECT TO THE CONDITIONS MENTIONED IN THE LETTER ISSUED UNDER EVEN NO. ON EVEN DATE.									
PLAN FOR APPROVAL									
DHAIVA SHRIRISH JADHAV Director Maharashtra Sahakar Nigam Ltd. P.O. Sahakar Bhavan, Vijaya Nagar, Ward No. 10, Mumbai - 400 002					JAGANNATH SHRIRAM GAVHANE Licensed signatory by JAGANNATH SHRI RAM GAVHANE Date: 20/04/2025 12:30:46 405307				
					SANTOSH UTTAMRA O RAUT Digitally signed by UTTAMRA RAUT Date: 2024.05.07 16:31:41 +05'30'				
E.E.P.#7:					E.E.P.#8,2:				

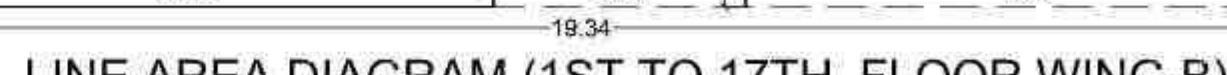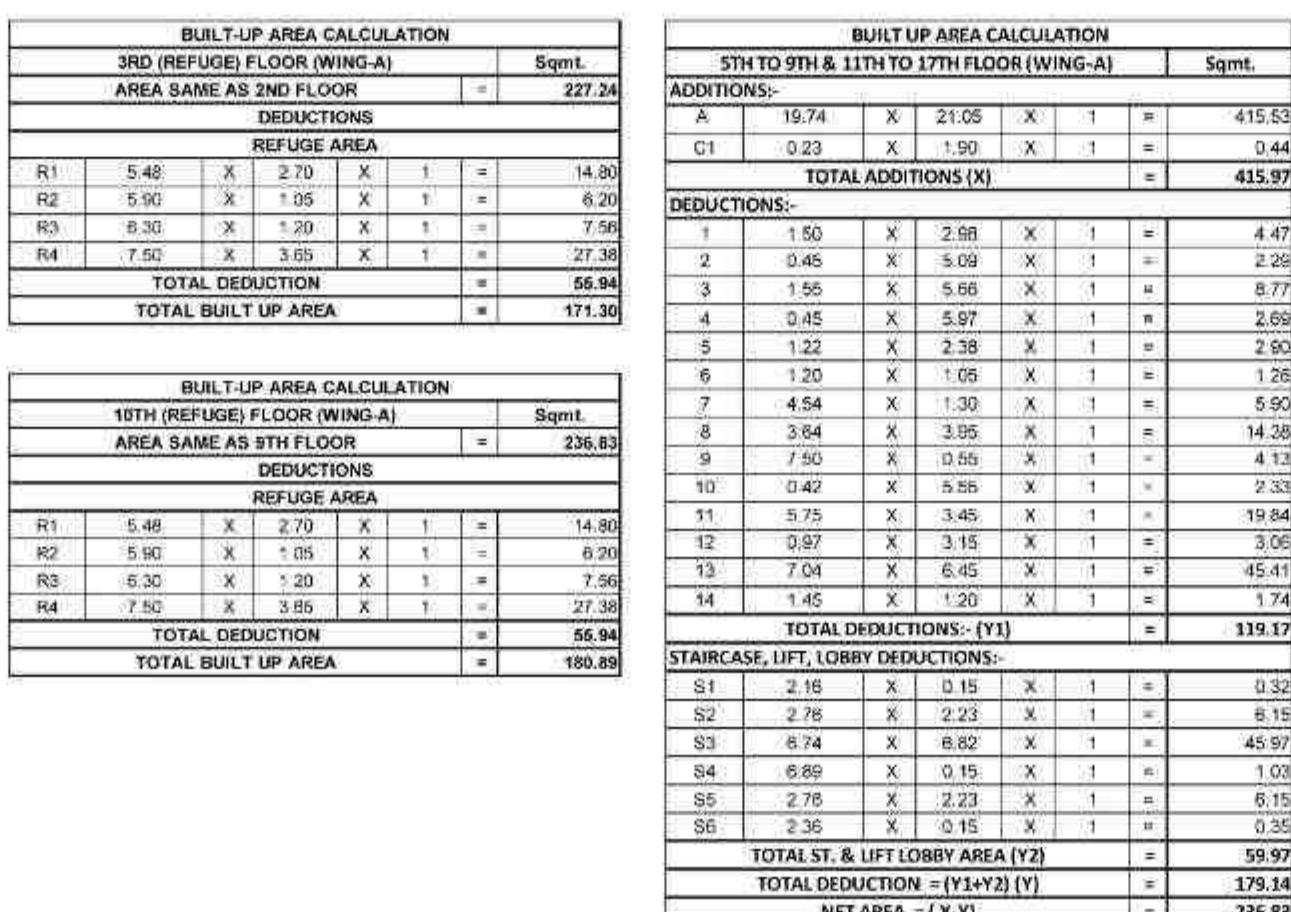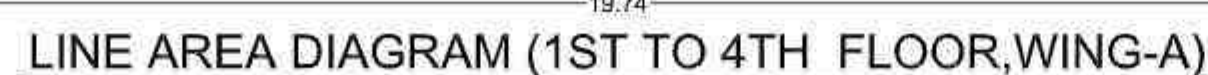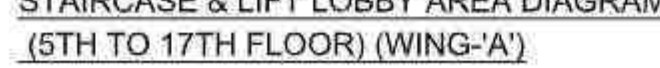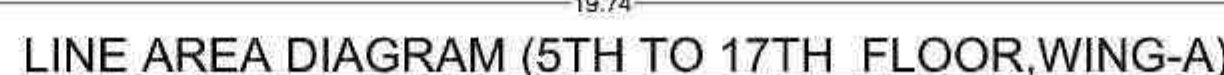

STAIRCASE, LIFT, LOBBY DEDUCTIONS:-									
51	6.80	X	2.40	X	1	m		15.60	
52	6.74	X	4.57	X	1	m		20.83	
53	2.78	X	1.23	X	1	m		6.25	
54	2.30	X	0.15	X	1	m		0.50	
55	2.78	X	2.23	X	1	m		6.10	
56	1.86	X	0.15	X	1	m		0.25	
TOTAL ST & LIFT LOBBY AREA (Y)									60.28
TOTAL DEDUCTION = (Y1+Y2) (Y)									181.34
NET AREA = (X.Y)									235.07

C.T.S NO 29 OF 24/12/2016 BORWAL, JANVAR MARG, OFF NEW LINK ROAD, BORWAL (P) MUMBAI.

NAME & ADDRESS OF THE DEVELOPER

Shri Mahak D. Modi Director
of Mahak Neeram Ltd. C.A. 34, Borwadi
10, Khar Road, Khar West, Mumbai-400014
Khar West-400014
(M) 96224-43087

CONTRACT

**MAHEK
DANESH
MODI**




ADDRESS, NAME AND ADDRESS OF CONJUGED VENDOR

M/S. SANJAY B SHAH
LOKNATH SURY VIKAS & INDUSTRIES
242, PANDITWADI S. ROAD, KANDOLWADI,
KANDOLWADI, DIST. THANE, PIN-401504
www.sanjabhailalshah.com / sanjabhailal@gmail.com

**Sanjay
Bhailal
Shah**

SUBVENDOR

FOR NO. OF
DATE: 15/03/2016
FOR NO. OF
DATE: 15/03/2016
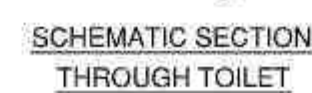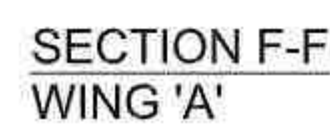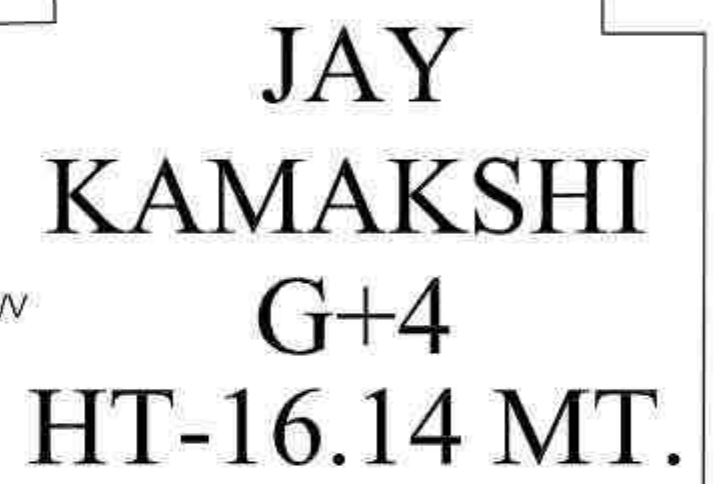

FORM II (PROFORMA B)

CONTENTS OF SHEETS

5TH TO 17TH FLOOR PLAN SHEET F.F.

DESCRIPTION OF PROPOSAL AND PROPERTY

PROPOSED REDEMPTION/REDEMPTION OF EXISTING SOCIETY BUILDING KNOWN AS "OM SHRIDHARA CHITS LTD.-ON C.T.S. NO 258 OF 57 VILLAGE BORIVALI, ANKUR NAGAR, OFF NEW LINK ROAD, BORIVALI (W) SCHEM.

NAME & ADDRESS OF THE DEVELOPER

Mr. Mahesh D. Modi Director
Of Mohan Navamam Ltd. CA is Donor
101, N. Mahesh Road, 101, N. Mahesh Road
(KANDIVALI) OFF MAHARAJ-GATE

OWNER

MAHEK DINESH MODI

101, N. Mahesh Road, 101, N. Mahesh Road
(KANDIVALI) OFF MAHARAJ-GATE

SIGNATURE, NAME AND ADDRESS OF LICENSED SURVEYOR

M.S.SANJAY B. SHAH

LICENSED SURVEYOR'S ENGINEER
2003 PANDHARVA'S, 101, N. Mahesh Road, 101, N. Mahesh Road
(KANDIVALI) OFF MAHARAJ-GATE
shahsanjay@gmail.com

SANJAY

BHALAL

SHAH

101, N. Mahesh Road, 101, N. Mahesh Road
(KANDIVALI) OFF MAHARAJ-GATE

JOB NO

DROD NO

SCALE

DATE

JOB BY

REV.

DESCRIPTION

DATE

SICI

508

FORMED

15-03-2028

THIS 11 CANCELS APPROVAL OF THE PREVIOUS PLANS SANCTIONED UNDER P.A-14887/2023 (258/ASR VILAGE BORIVALI-RC/3371/New DATED - 23/05/2025).

THIS 12 PLANS ARE APPROVED SUBJECT TO THE CONDITIONS MENTIONED IN THE LETTER ISSUED UNDER EVEN NO. ON EVEN DATE.

PLAN FOR APPROVAL

DHAVAL SHIRISH JADHAV

101, N. Mahesh Road, 101, N. Mahesh Road
(KANDIVALI) OFF MAHARAJ-GATE
shahsanjay@gmail.com

JAGANNATH

Digitally signed by JAGANNATH SHIRISH GAVHANE

M

GAVHANE

2025.03.26 09:59:12.31.55 +05'30'

SANTOSH UTTAMRAO RAUT



Digitally signed by SANTOSH UTTAMRAO RAUT

2025.03.26 14:28:08 +05'30'







1.E.S.P. 37

1.E.S.P. 37-2

1.E.S.P. 37-3

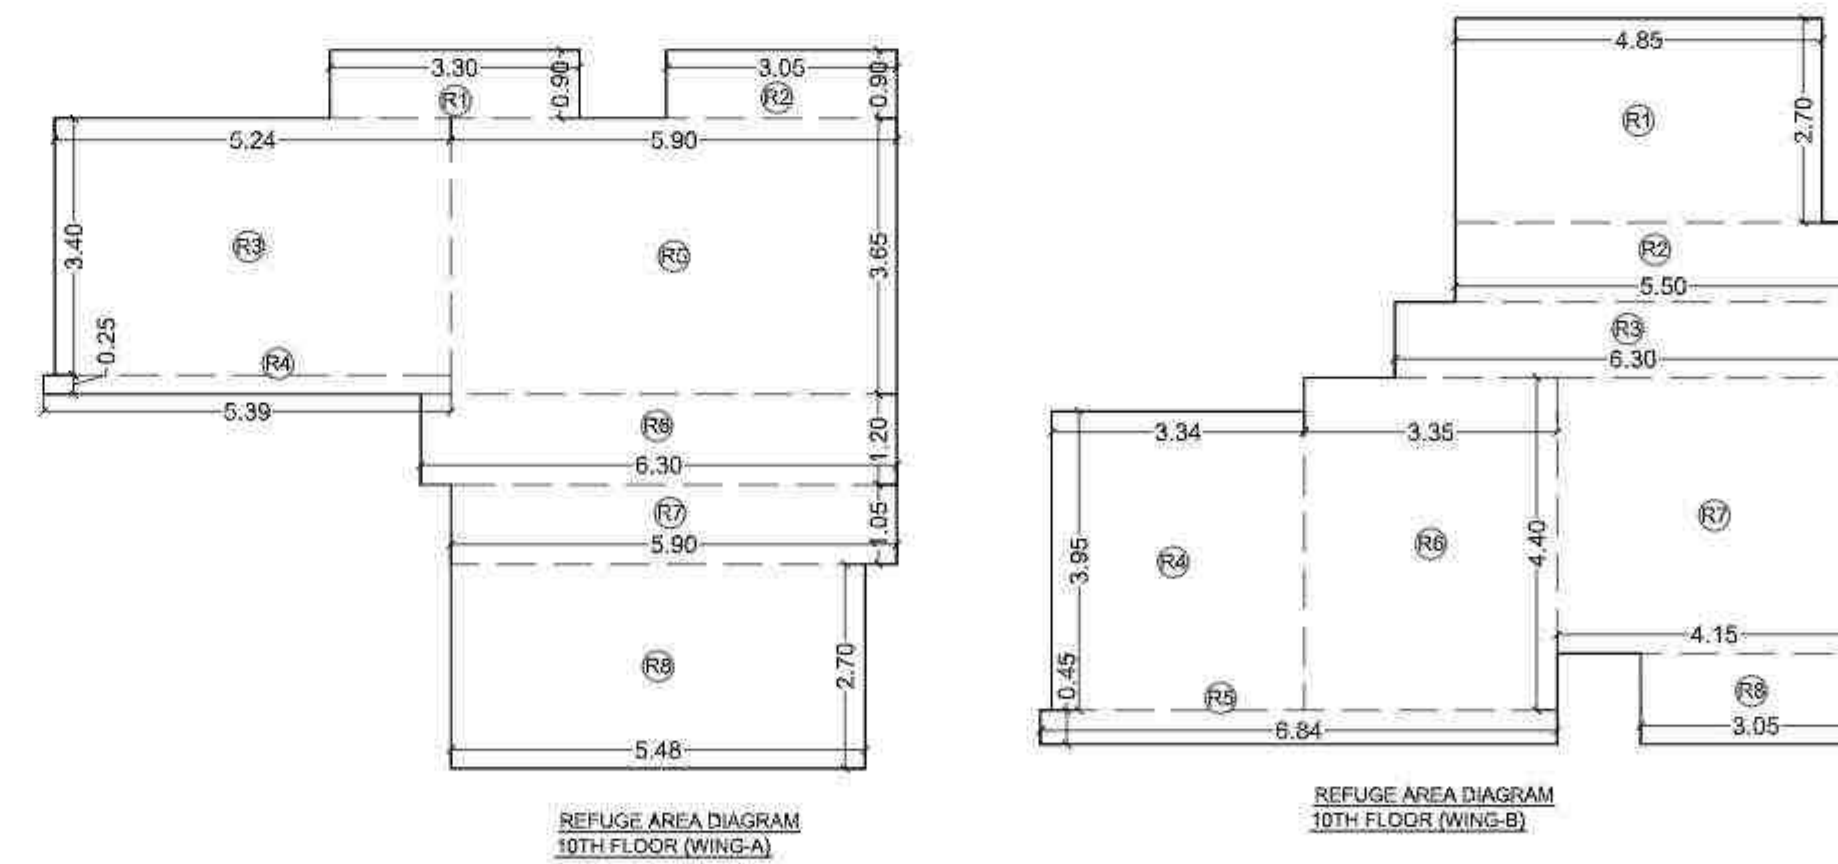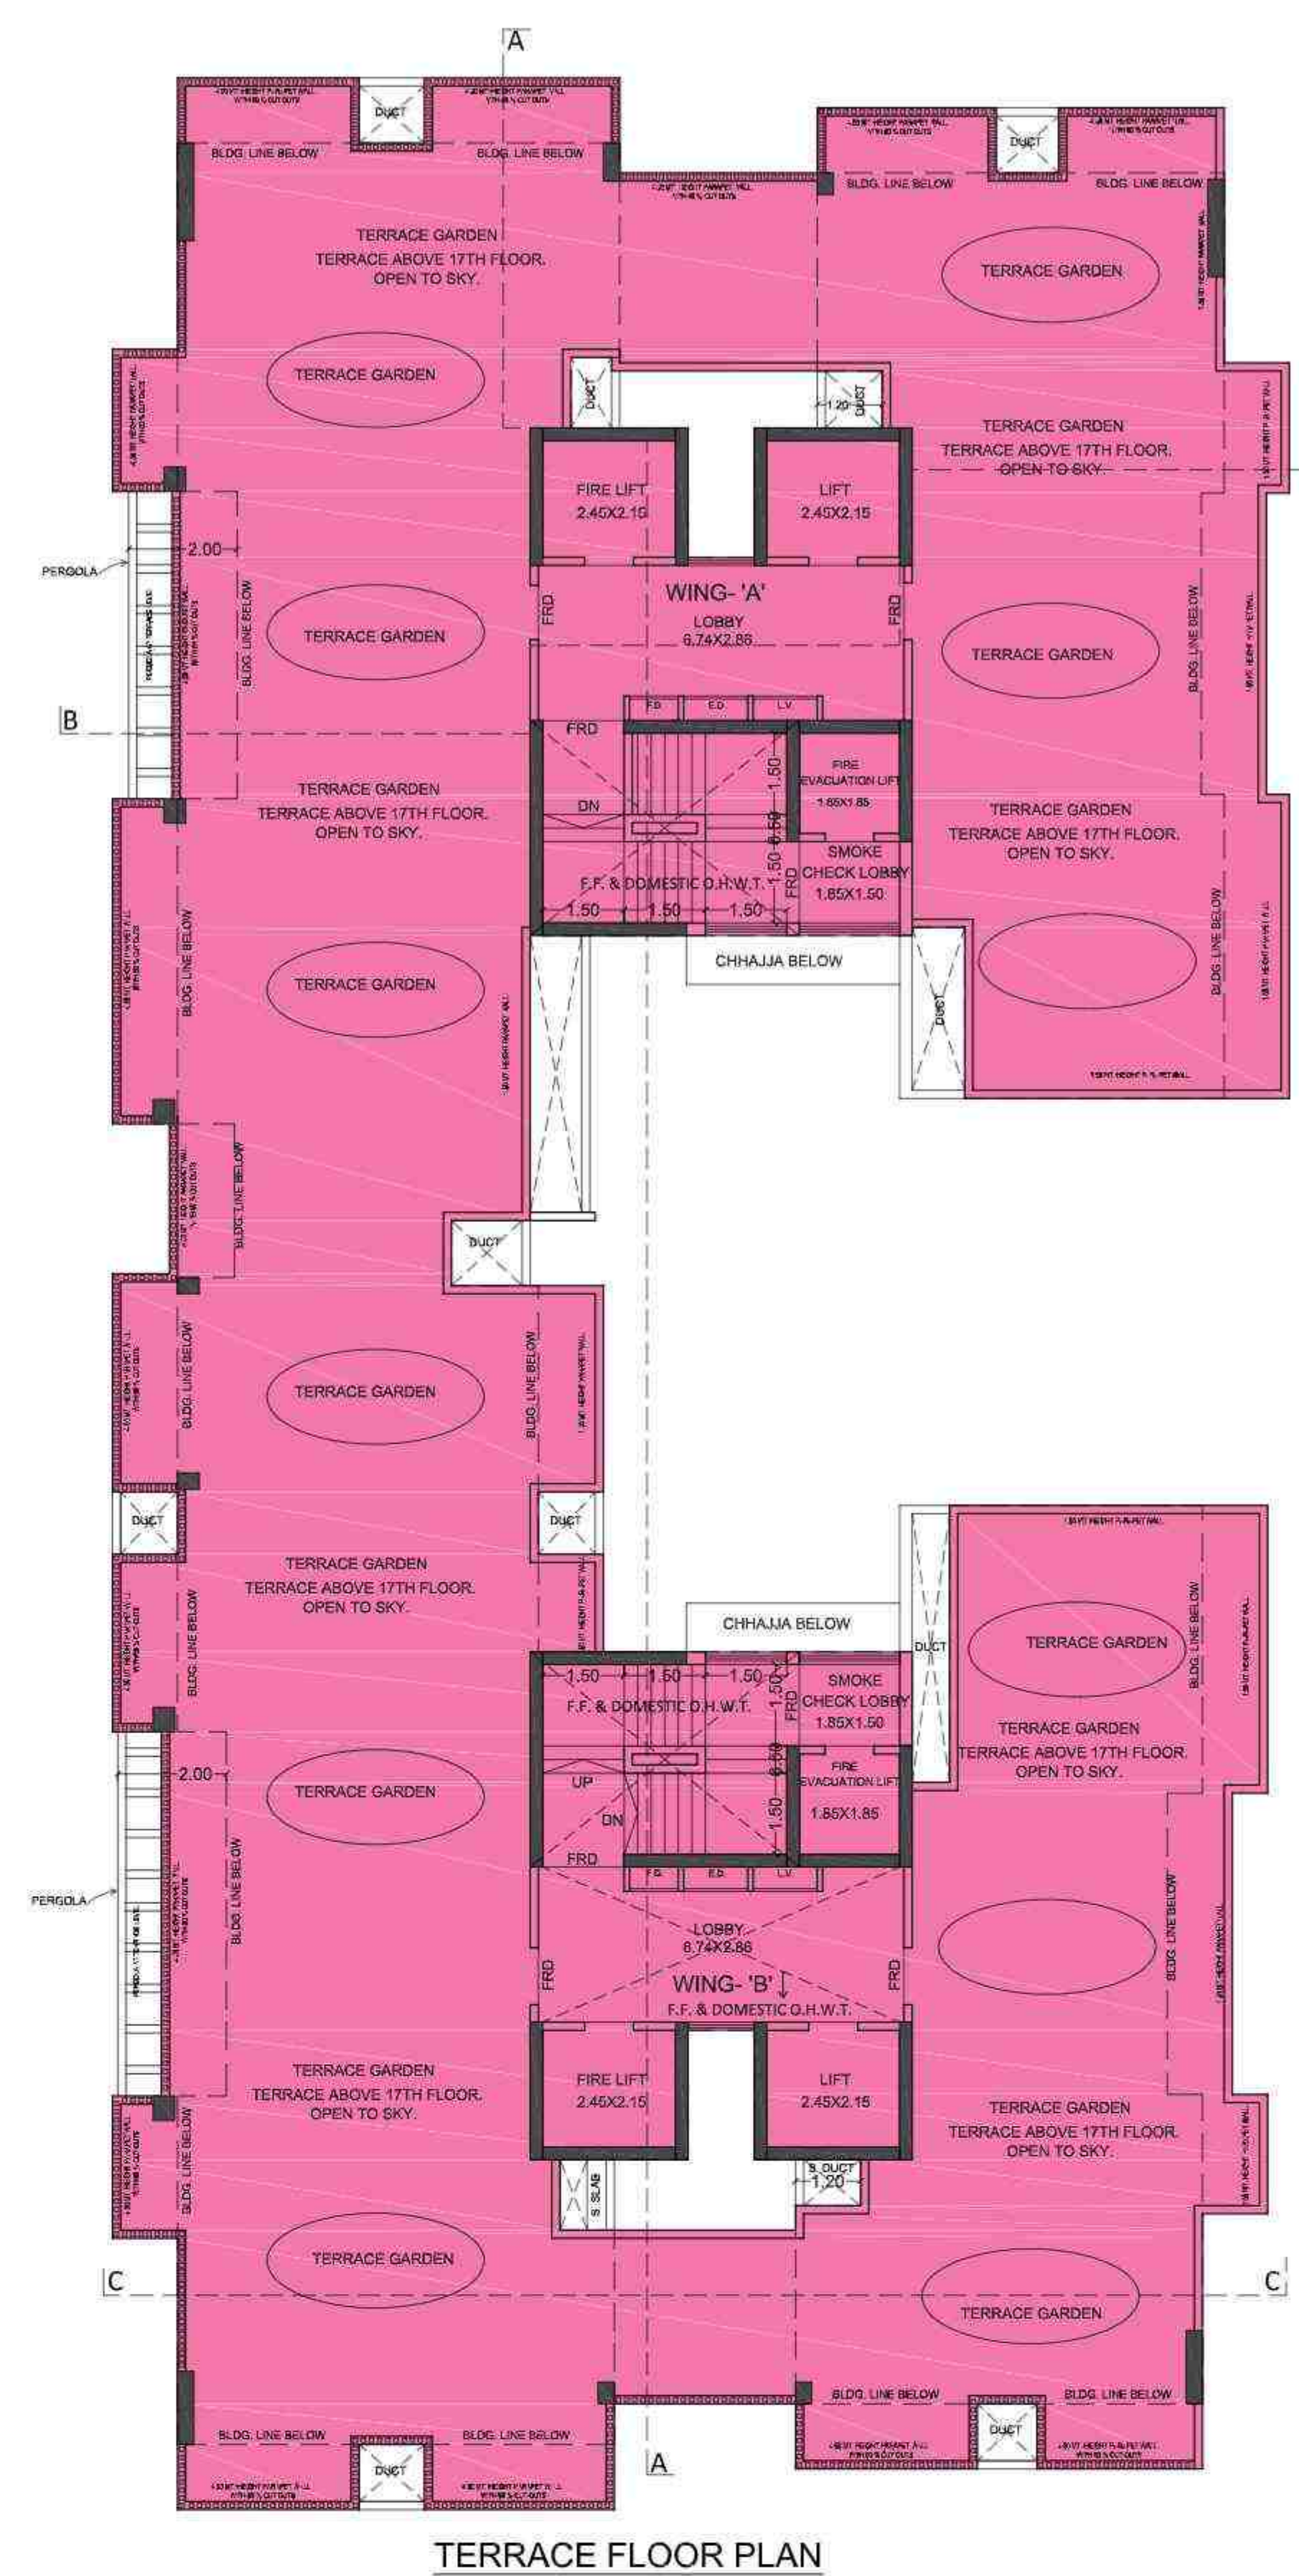

REFUGEE AREA CALCULATION (10TH FLOOR WING-A)			
Sl. No.	Room	Area (sq.m)	Remarks
1	10TH FLOOR	235.00	
2	11TH FLOOR	235.00	
3	12TH FLOOR	235.00	
315	324TH FLOOR	235.00	

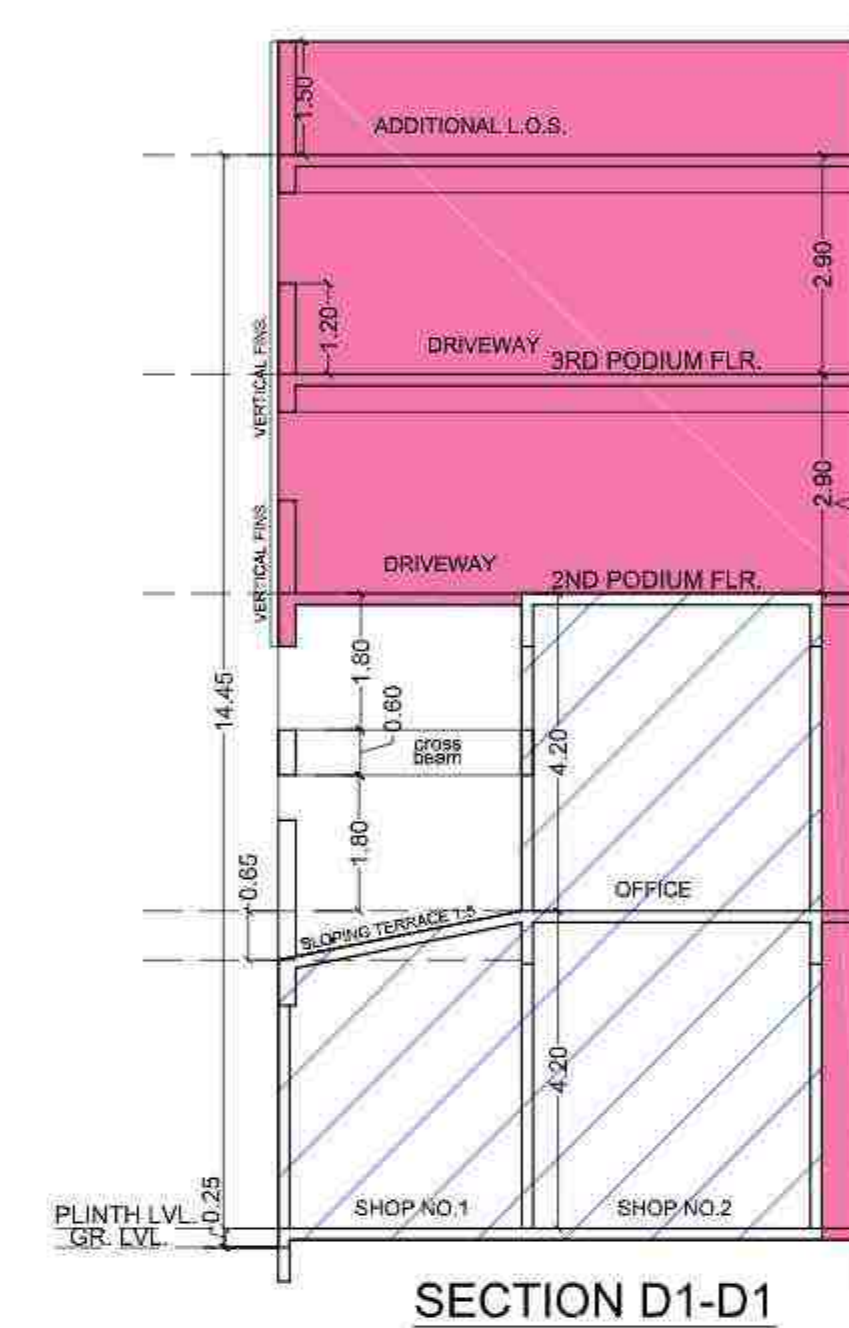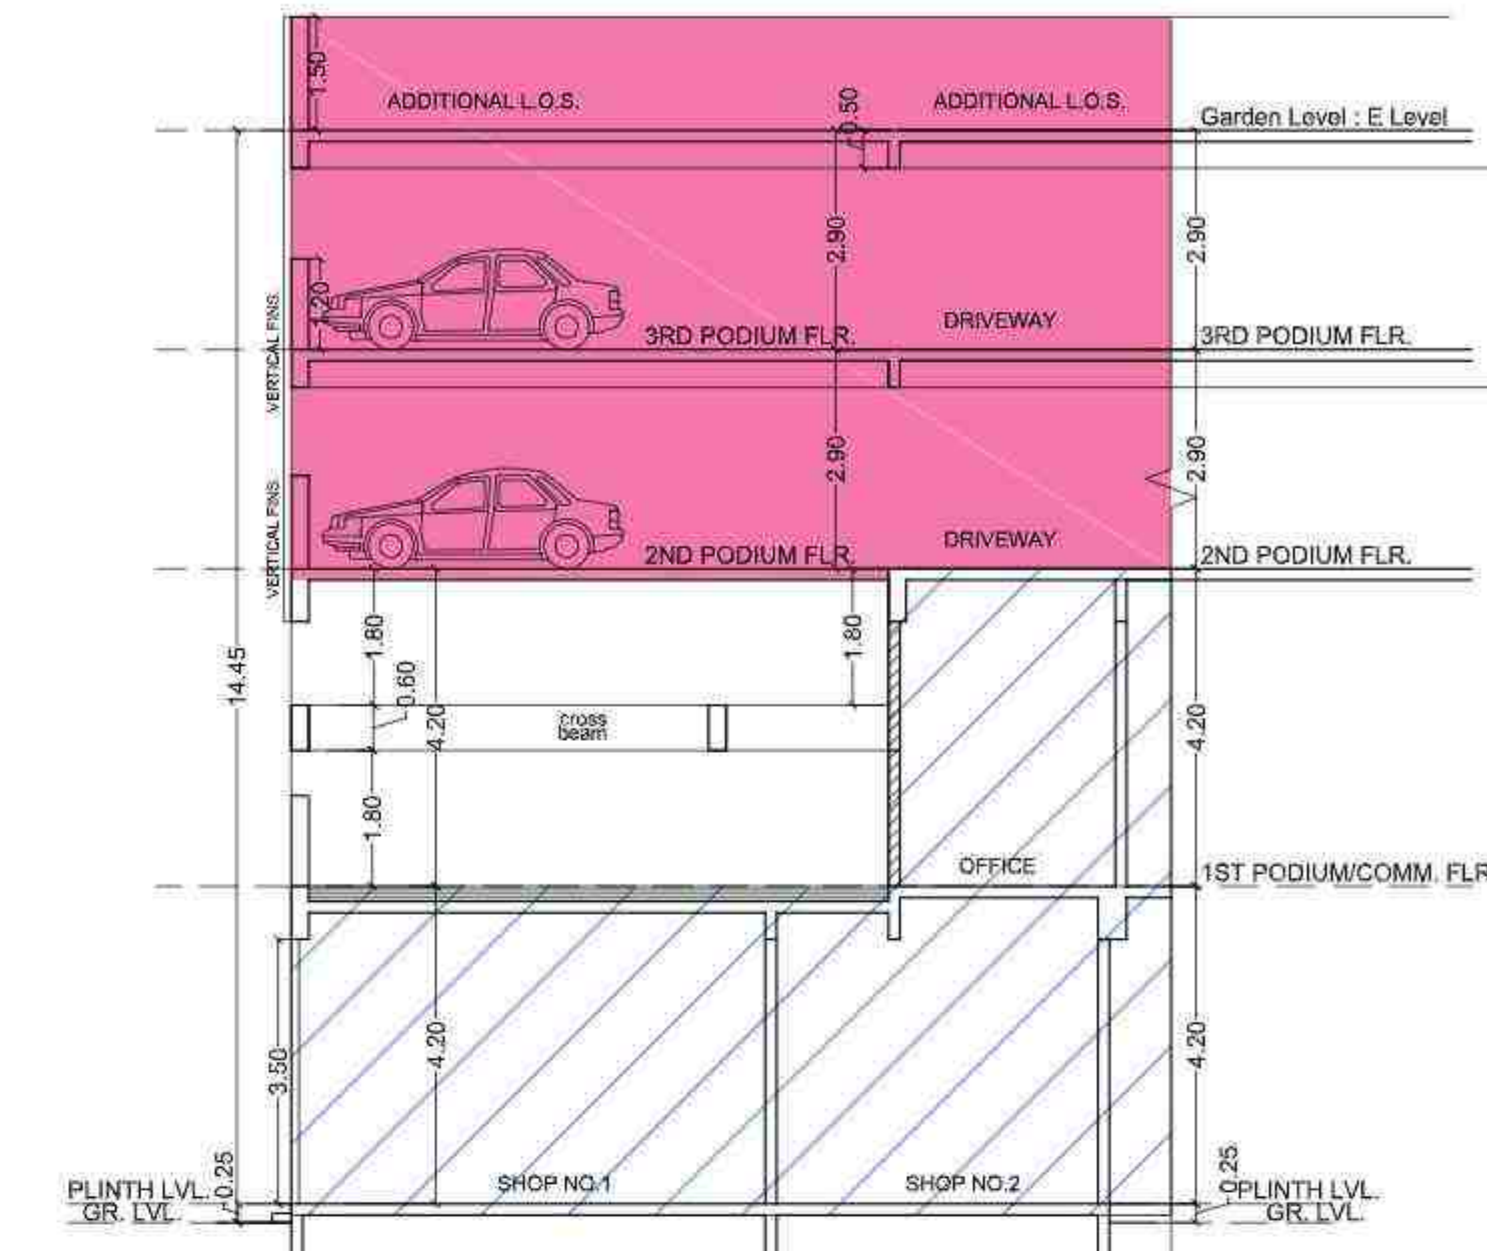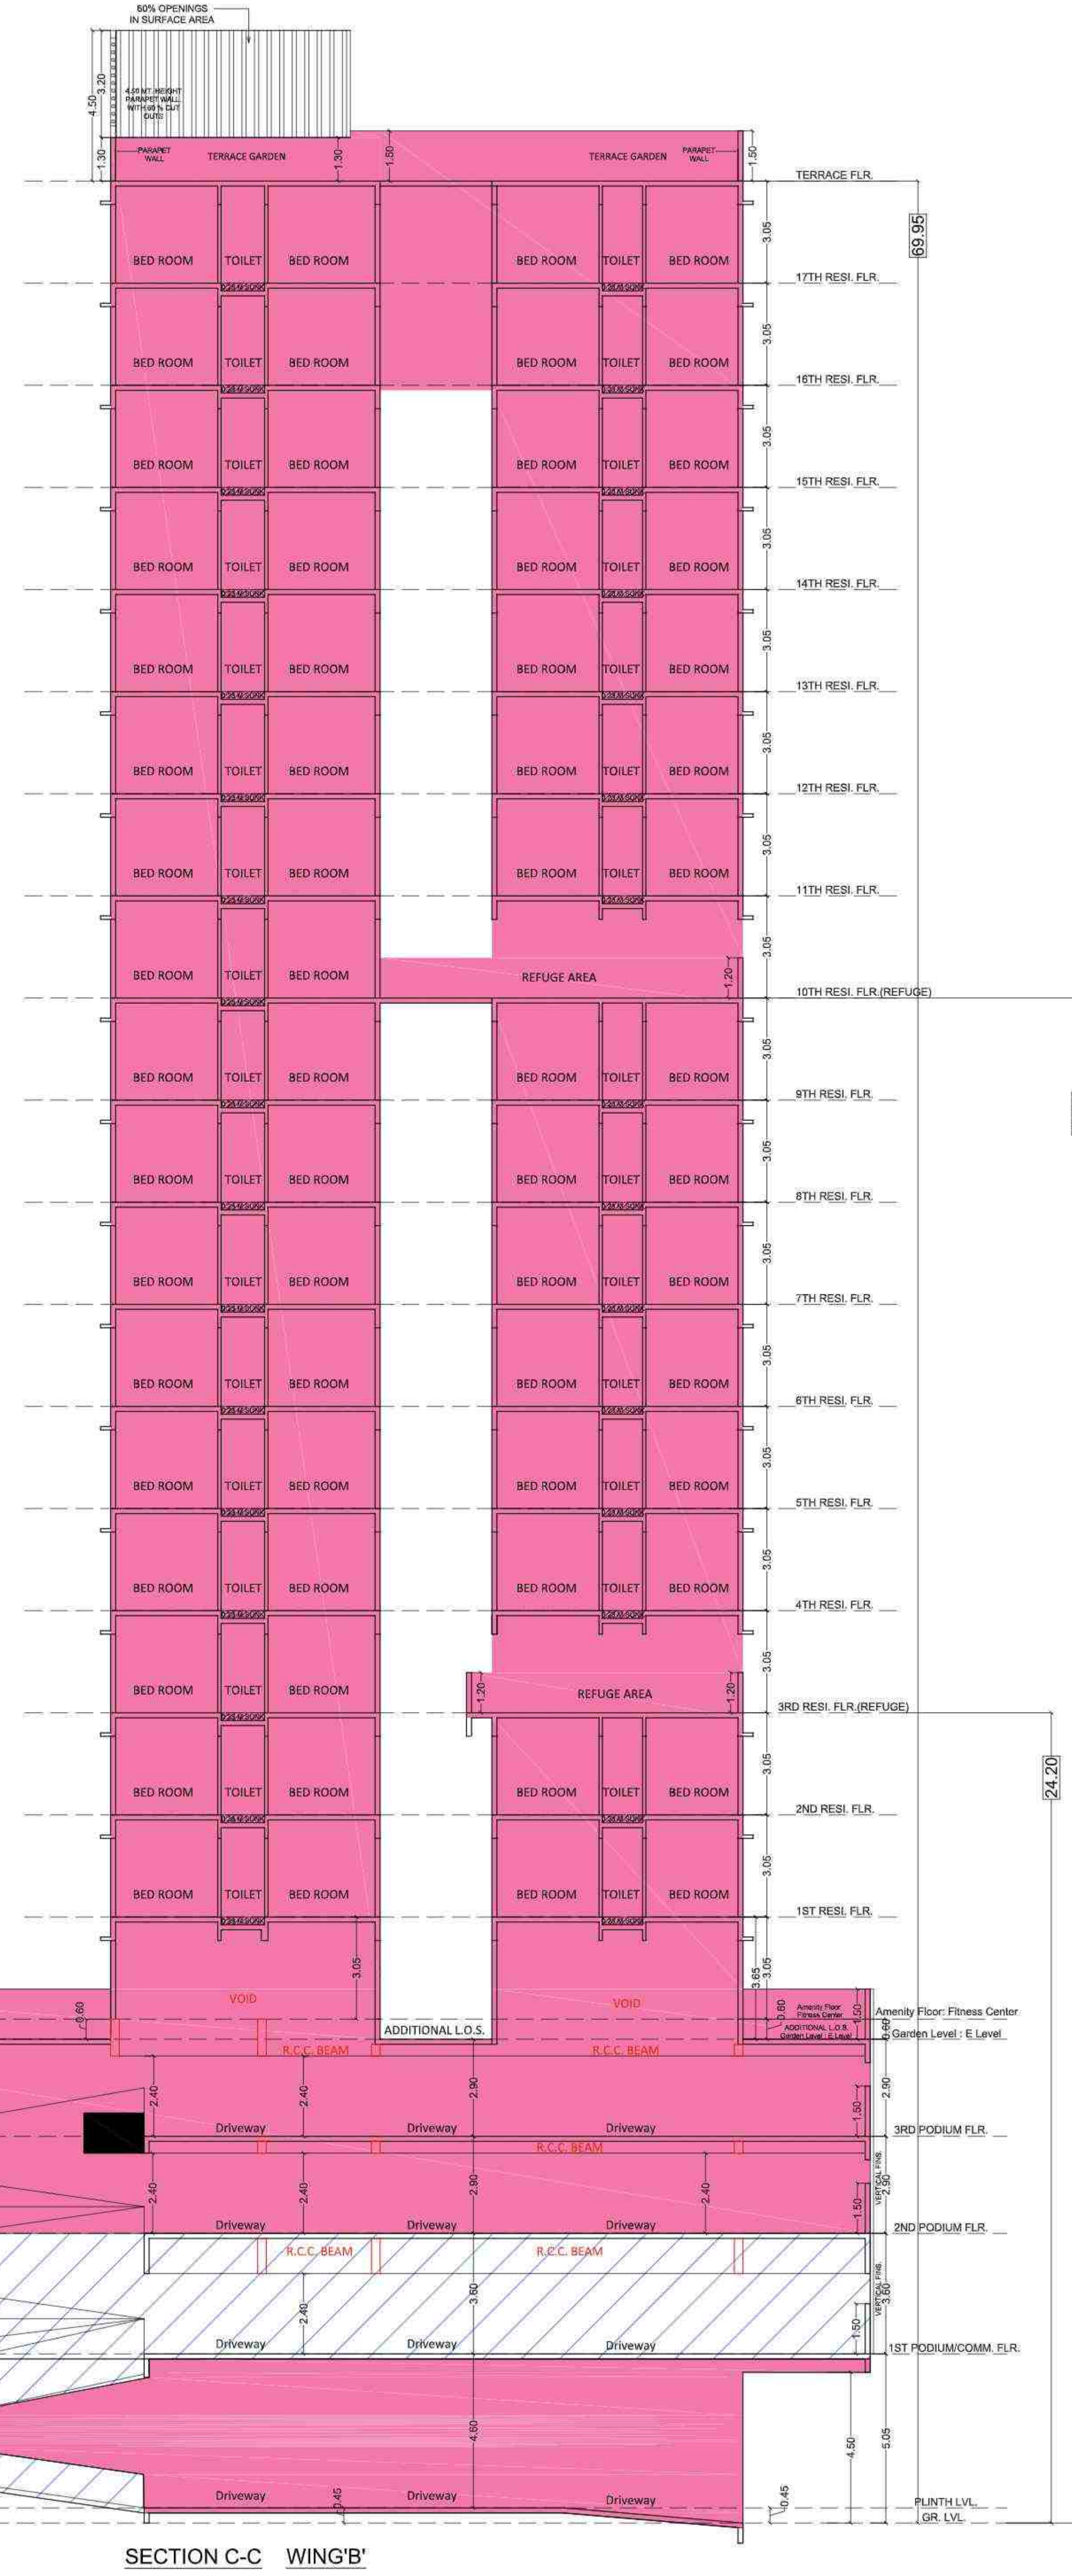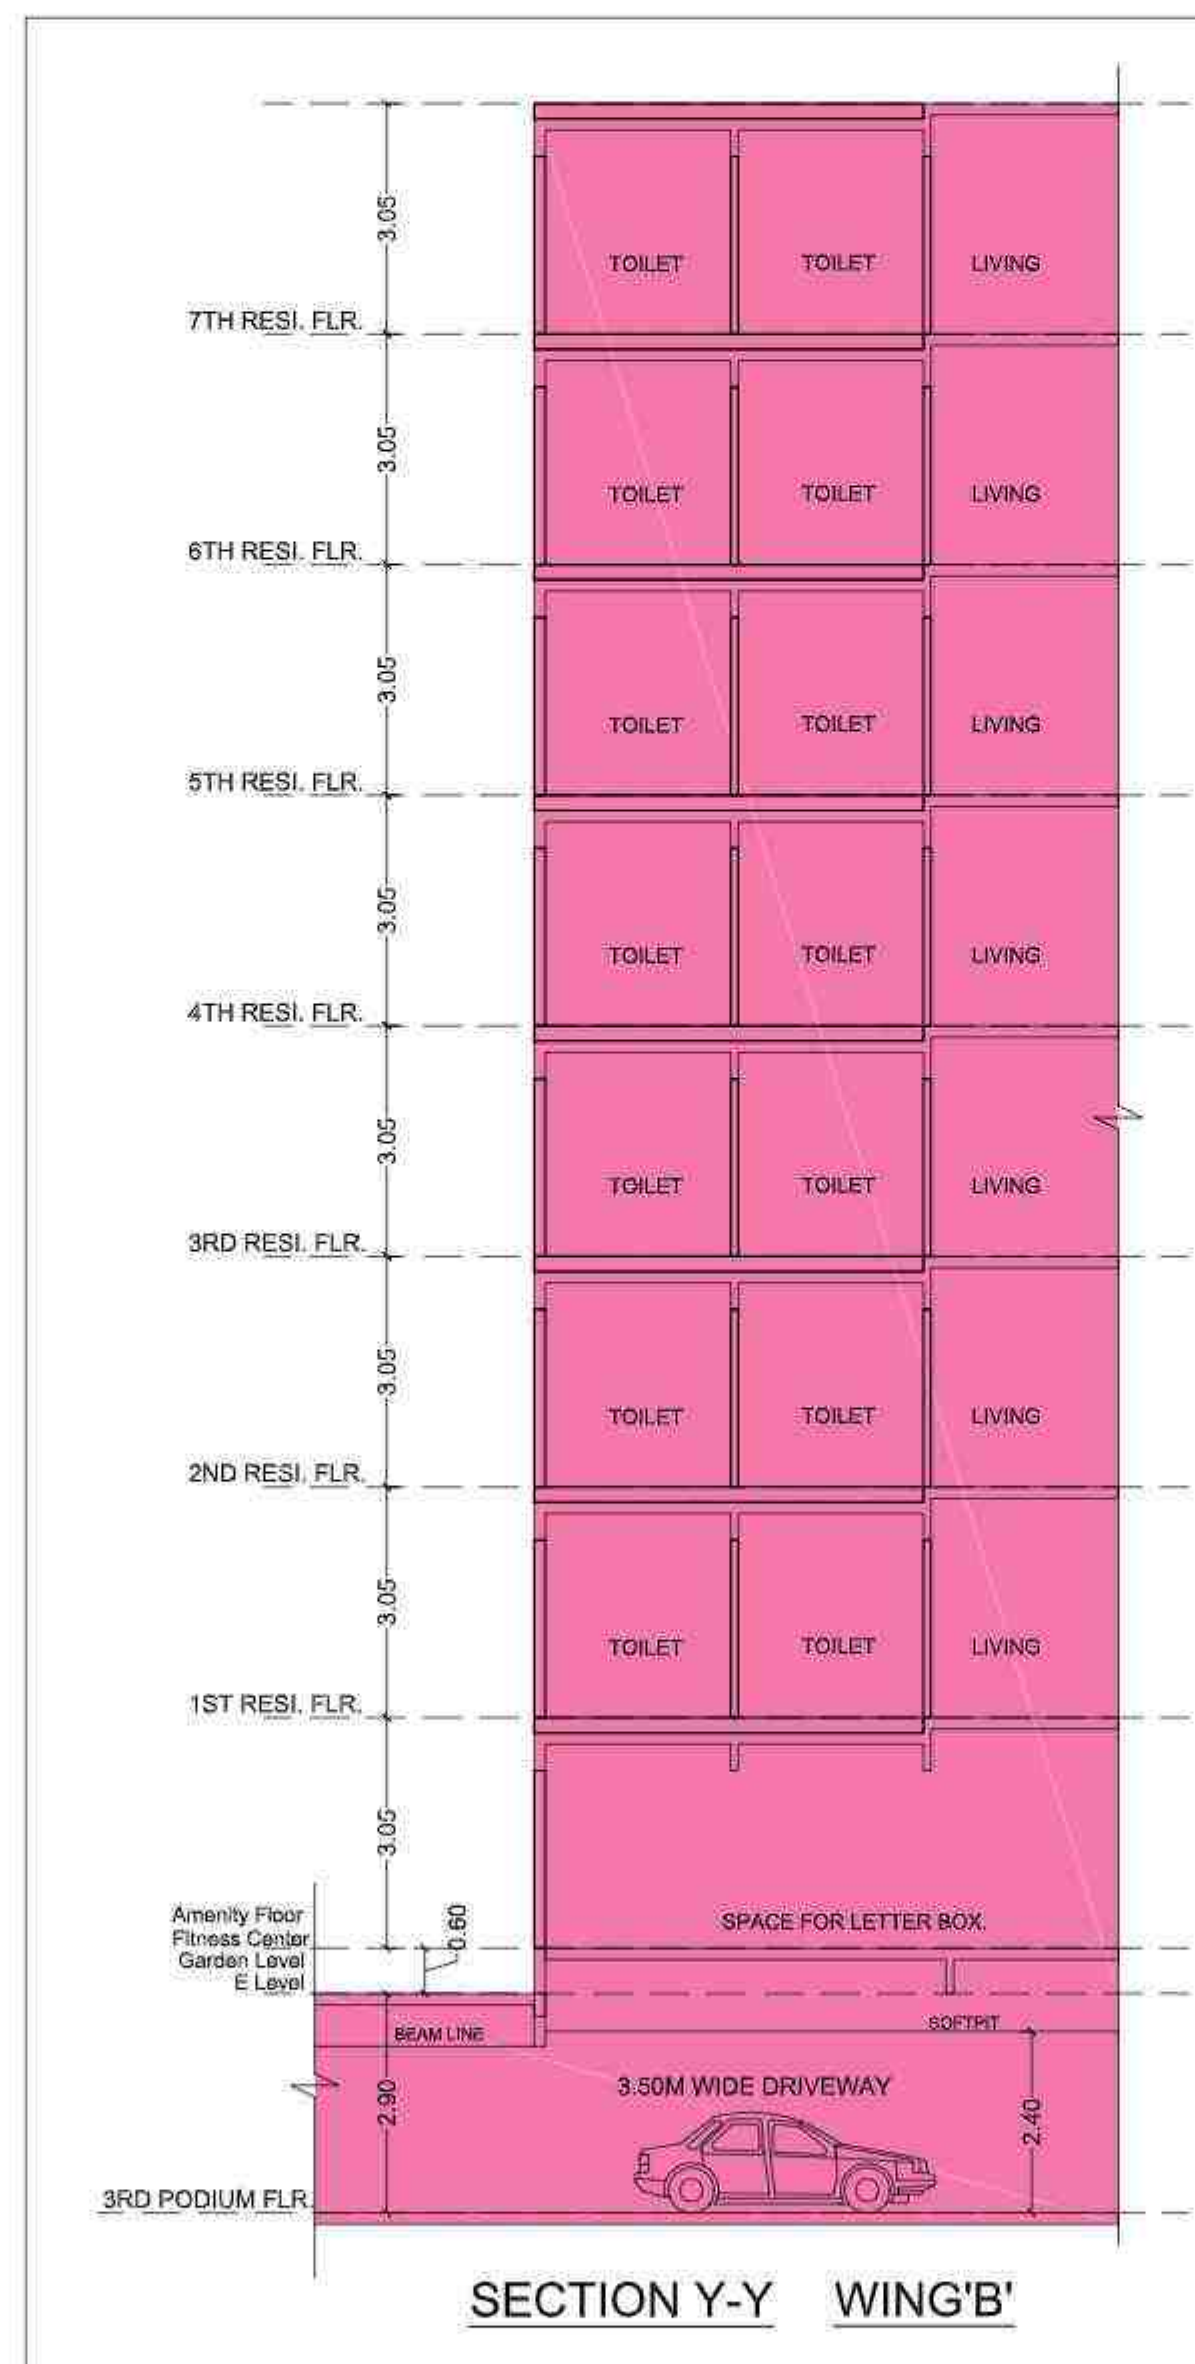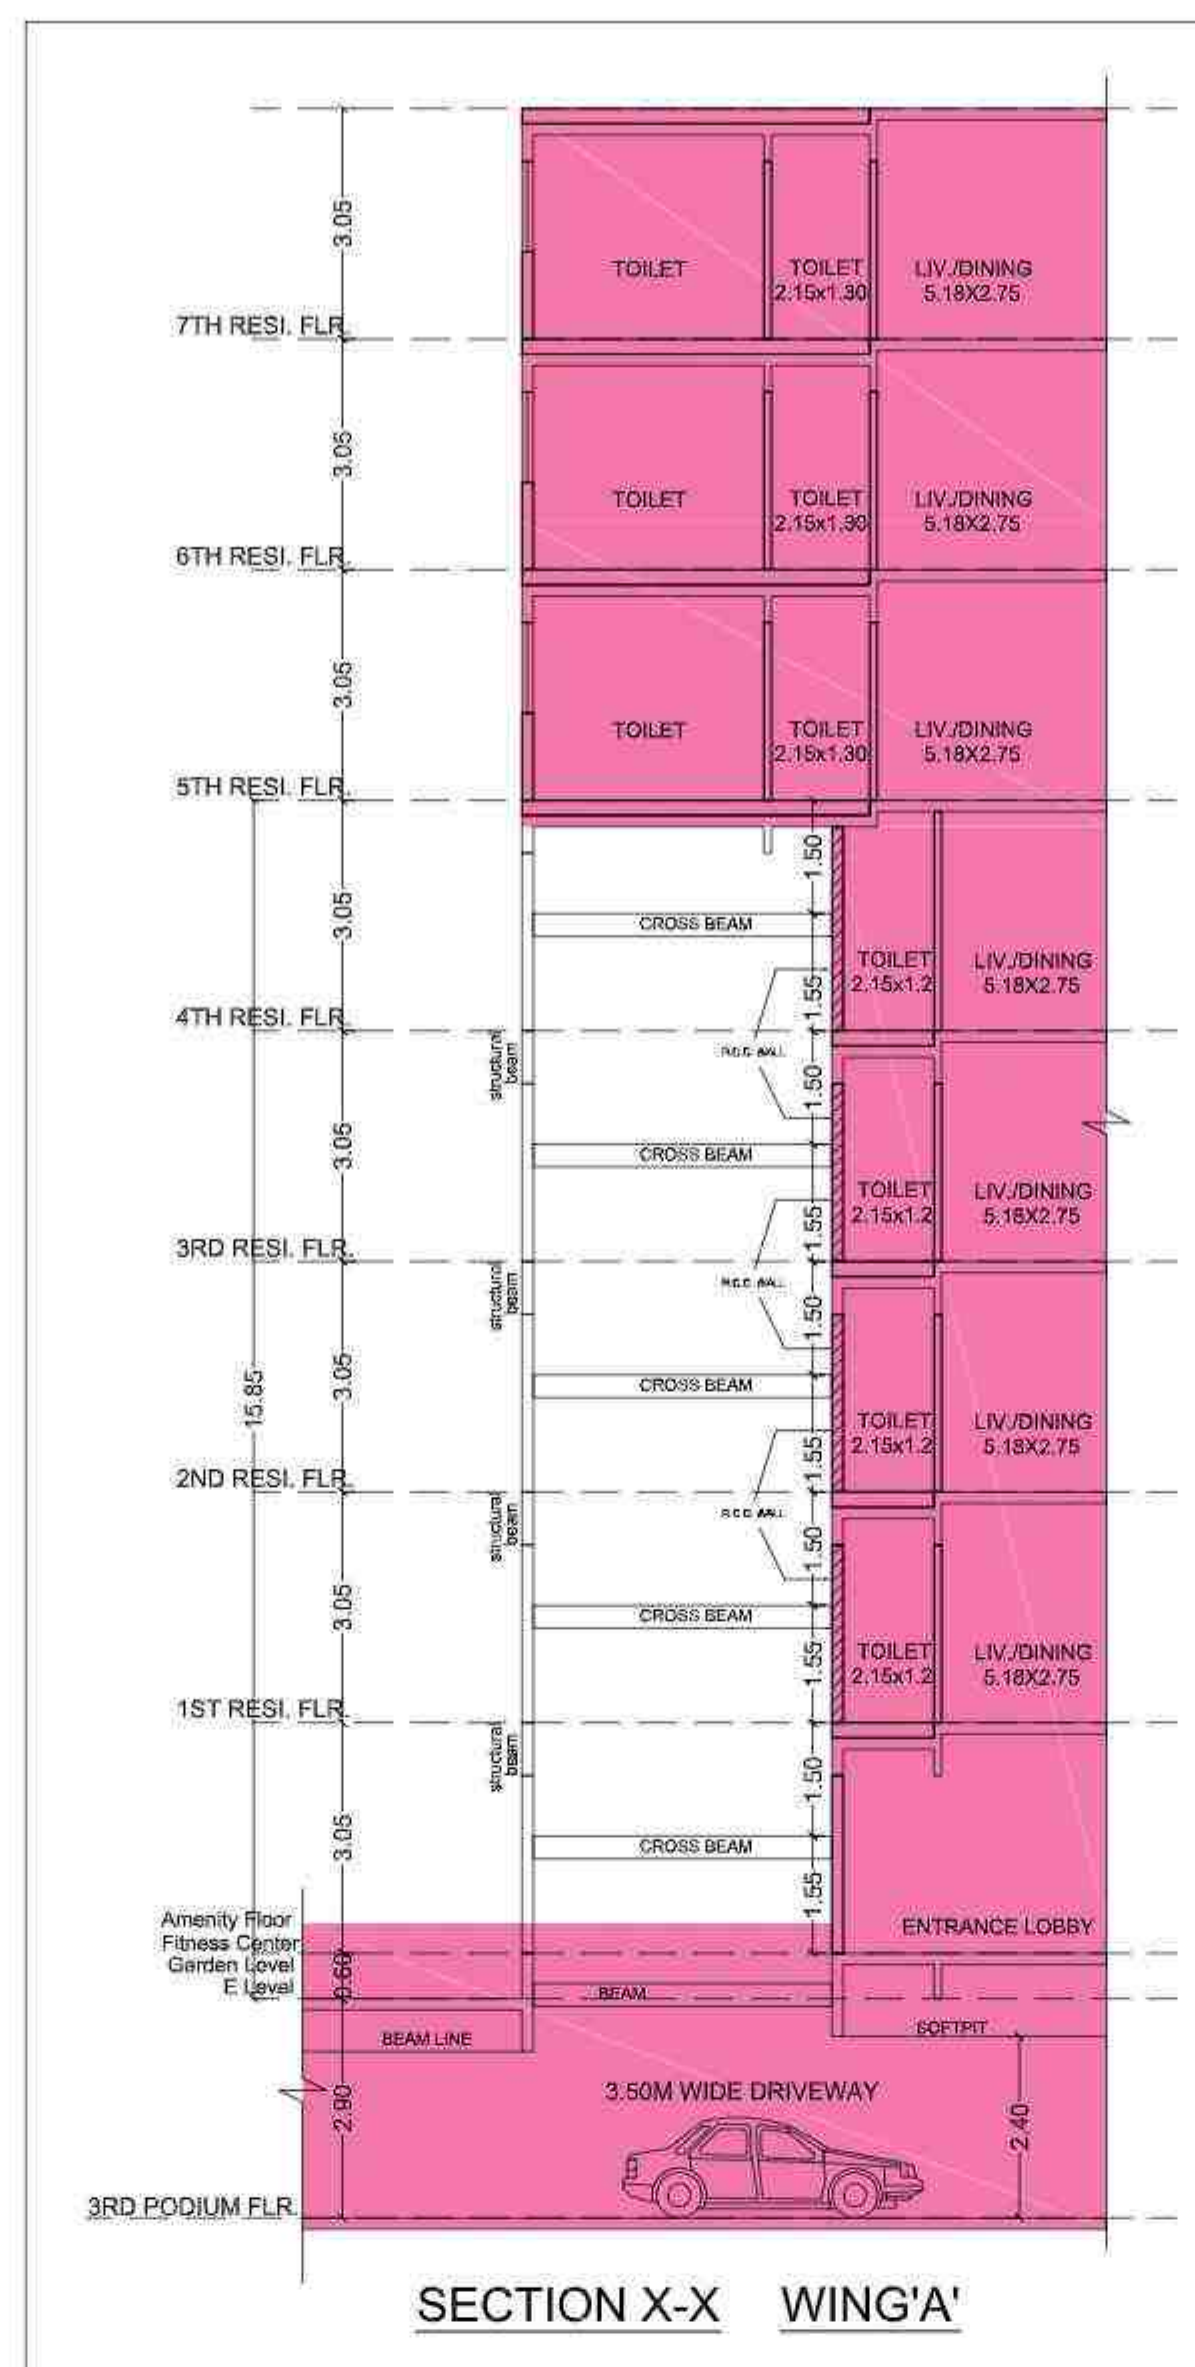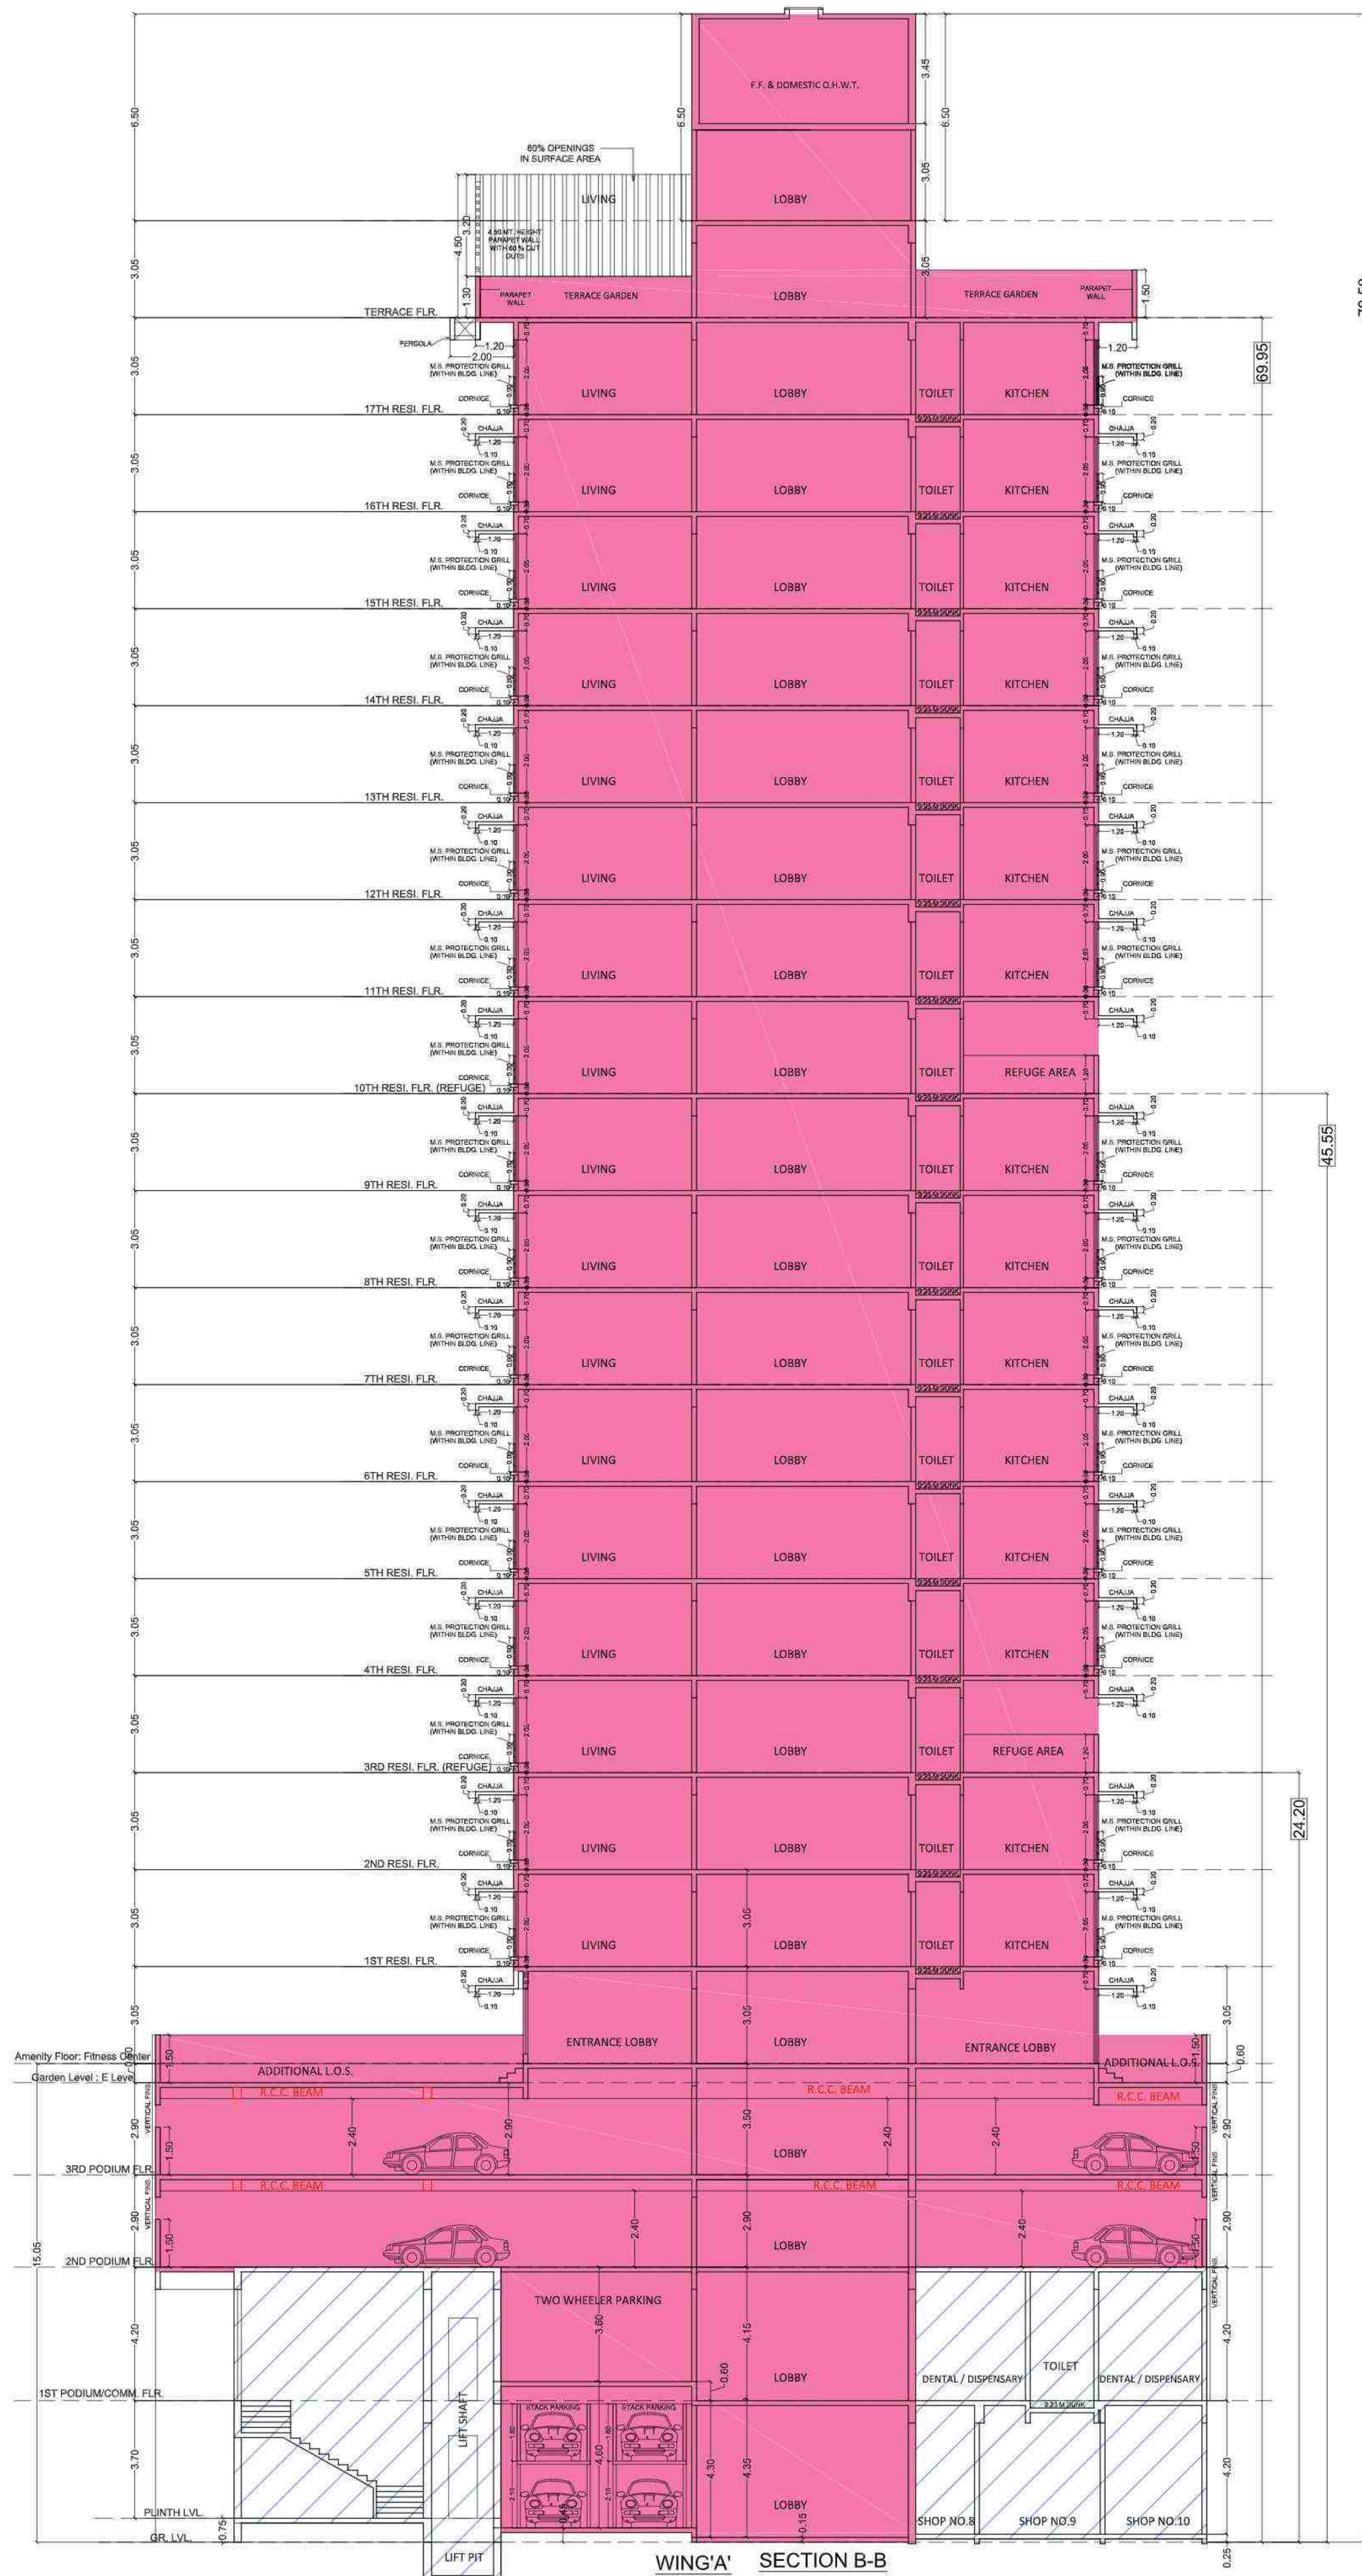

FORM II (PROFORMA B)			
CONTENTS OF SHEETS			
SECTION A-A-B-B-C-C-D-D-E-E-F-F-G-G-H-H-I-I-J-J-K-K-L-L-M-M-N-N-O-O-P-P-Q-Q-R-R-S-S-T-T-U-U-V-V-W-W-X-X-Y-Y-Z-Z			
DESCRIPTION OF PROPOSAL AND PROPERTY			
PROPOSED REDEVELOPMENT OF EXISTING SOCIETY BUILDING KNOWN AS 'OM SHIRADWA CHS LTD.' ON C-18, NO. 228 A OF VILLAGE BORIVALI, JAYAL NAGAR, OFF NEW LINK ROAD, BORIVALI (W) MUMBAI.			
NAME & ADDRESS OF THE DEVELOPER		SIGNATURE	
Shri Mahesh D. Modi Director OF Mahesh Developers Ltd. C.A. to Owners SHOP No. 10, KANDIVALI, NEW ROAD, KANDIVALI (W) MUMBAI-400087		MAHEK DINESH MODI	
SIGNATURE, NAME AND ADDRESS OF LICENSED SURVEYOR		SIGNATURE	
MRS. SANJAY B. SHAH LICENSED SURVEYOR & ENGINEER 20/2, PANCHSATI, V. ROAD, KANDIVALI (W) MUMBAI-400087, PIN: 400087		Sanjay Bhalal Shah	
DR. NO. (PROJ) / SCALE / CIVIL / REV. / DATE / SHEET	5/10/23 / 1:50 / 1/1 / 1/1 / 1/1 / 1/1	DESCRIPTION	DATE
1/1	1/1	1/1	07-01-2023
1) THIS CANCELS APPROVAL OF THE PREVIOUS PLANS SANCTIONED UNDER NO. P-14887/2023(258 A)/R/C Ward-BORIVALI-R/C/33711/New DATED - 23/05/2023.			
2) THIS PLANS ARE APPROVED SUBJECT TO THE CONDITIONS MENTIONED IN THE LETTER ISSUED UNDER EVEN NO. ON EVEN DATE.			
PLAN FOR APPROVAL			
DHAVAL SHIRISH JADHAV		JAGANNATH SHIRAM GAVHANE	
Digitally signed by DHAVAL SHIRISH JADHAV Date: 2023.01.09 12:34:42 +05'30'		Digitally signed by JAGANNATH SHIRAM GAVHANE Date: 2023.01.09 12:34:42 +05'30'	
SANTOSH RAUT		UTTAMRAO RAUT	
Digitally signed by SANTOSH RAUT Date: 2023.01.09 12:34:42 +05'30'		Digitally signed by UTTAMRAO RAUT Date: 2023.01.09 12:34:42 +05'30'	