


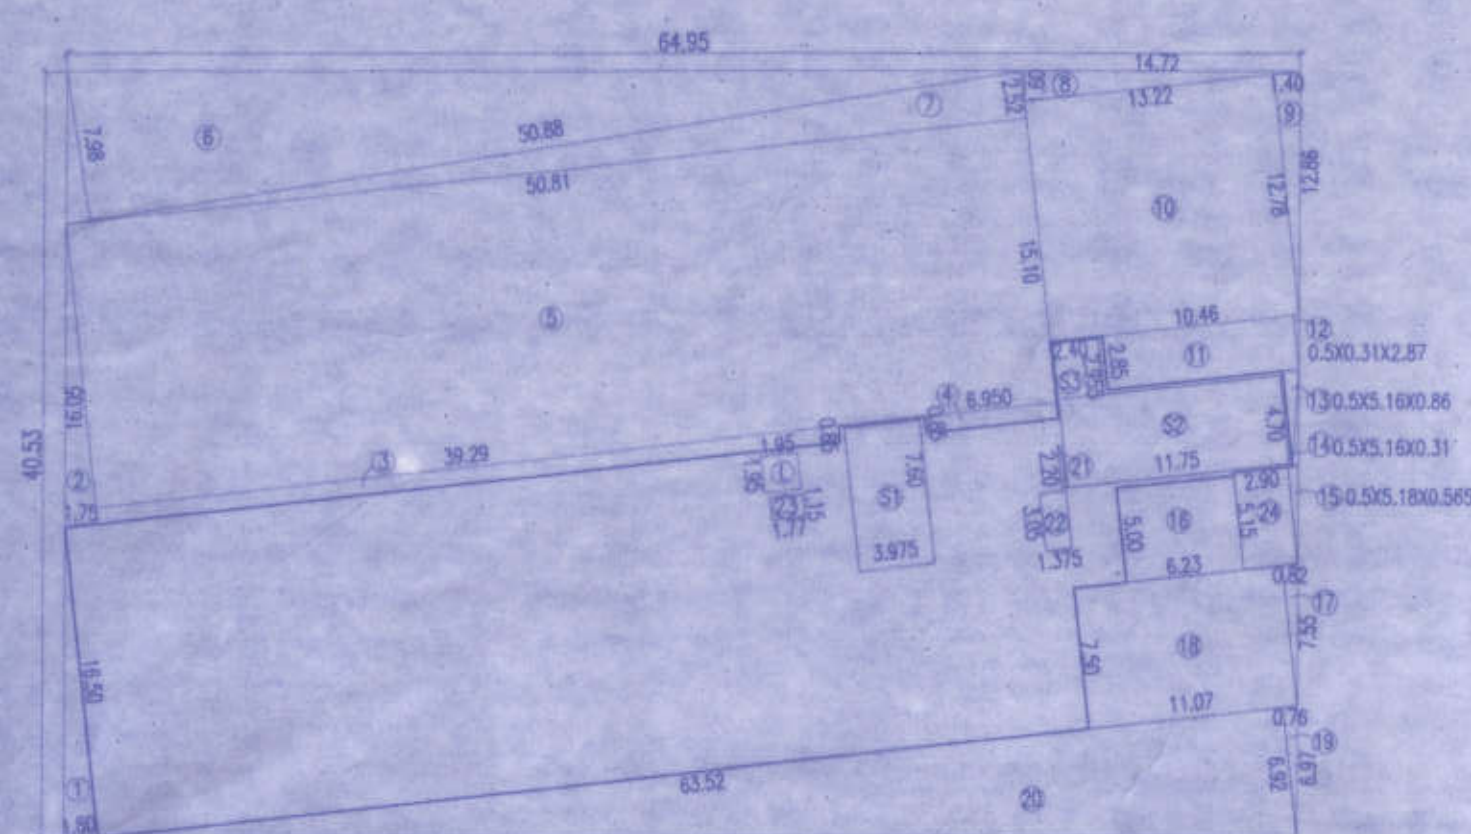


1st FLOOR AREA KEY PLAN									
SCALE 1:400									
BUILT-UP AREA STATEMENT - 1st FLOOR									
AREA OF BLOCK (SQM)									
1	14.85	X	14.85	X	1	=	220.52	SQM	
STANDARD DEDUCTION									
2	14.85	X	1.80	X	0.50	=	13.40	SQM	
3	14.85	X	1.75	X	0.50	=	13.40	SQM	
4	50.85	X	0.85	X	1	=	33.50	SQM	
5	8.85	X	0.85	X	1	=	7.52	SQM	
6	50.85	X	15.10	X	1	=	767.23	SQM	
7	50.85	X	1.75	X	0.50	=	203.07	SQM	
8	50.85	X	2.52	X	0.50	=	64.11	SQM	
9	14.85	X	1.75	X	0.50	=	13.40	SQM	
10	12.85	X	1.40	X	0.50	=	9.00	SQM	
11	12.85	X	0.75	X	1	=	9.64	SQM	
12	10.85	X	2.85	X	1	=	30.81	SQM	
13	10.85	X	0.31	X	1	=	3.37	SQM	
14	0.31	X	2.87	X	0.50	=	0.44	SQM	
15	5.15	X	0.85	X	0.50	=	2.22	SQM	
16	5.15	X	0.31	X	1	=	1.60	SQM	
17	5.15	X	0.35	X	0.50	=	0.91	SQM	
18	5.15	X	0.30	X	1	=	1.55	SQM	
19	7.55	X	0.82	X	0.50	=	3.10	SQM	
20	11.07	X	7.50	X	1	=	83.03	SQM	
21	8.87	X	0.75	X	0.50	=	3.40	SQM	
22	63.52	X	0.82	X	0.50	=	216.78	SQM	
23	0.20	X	0.20	X	1	=	0.44	SQM	
24	1.38	X	0.50	X	1	=	0.69	SQM	
25	1.77	X	1.15	X	1	=	2.04	SQM	
26	2.90	X	0.15	X	1	=	0.44	SQM	
TOTAL							1889.12	SQM	
STANDARD DEDUCTION									
27	3.975	X	7.60	X	1	=	30.21	SQM	
28	11.05	X	4.70	X	1	=	52.03	SQM	
29	2.40	X	2.55	X	1	=	6.09	SQM	
TOTAL							170.55	SQM	
NET AREA							2059.67	SQM	
GROSS AREA							2059.67	SQM	

1st FLOOR PLAN
SCALE 1:200



MEZZANINE FLOOR PLAN
SCALE 1:200

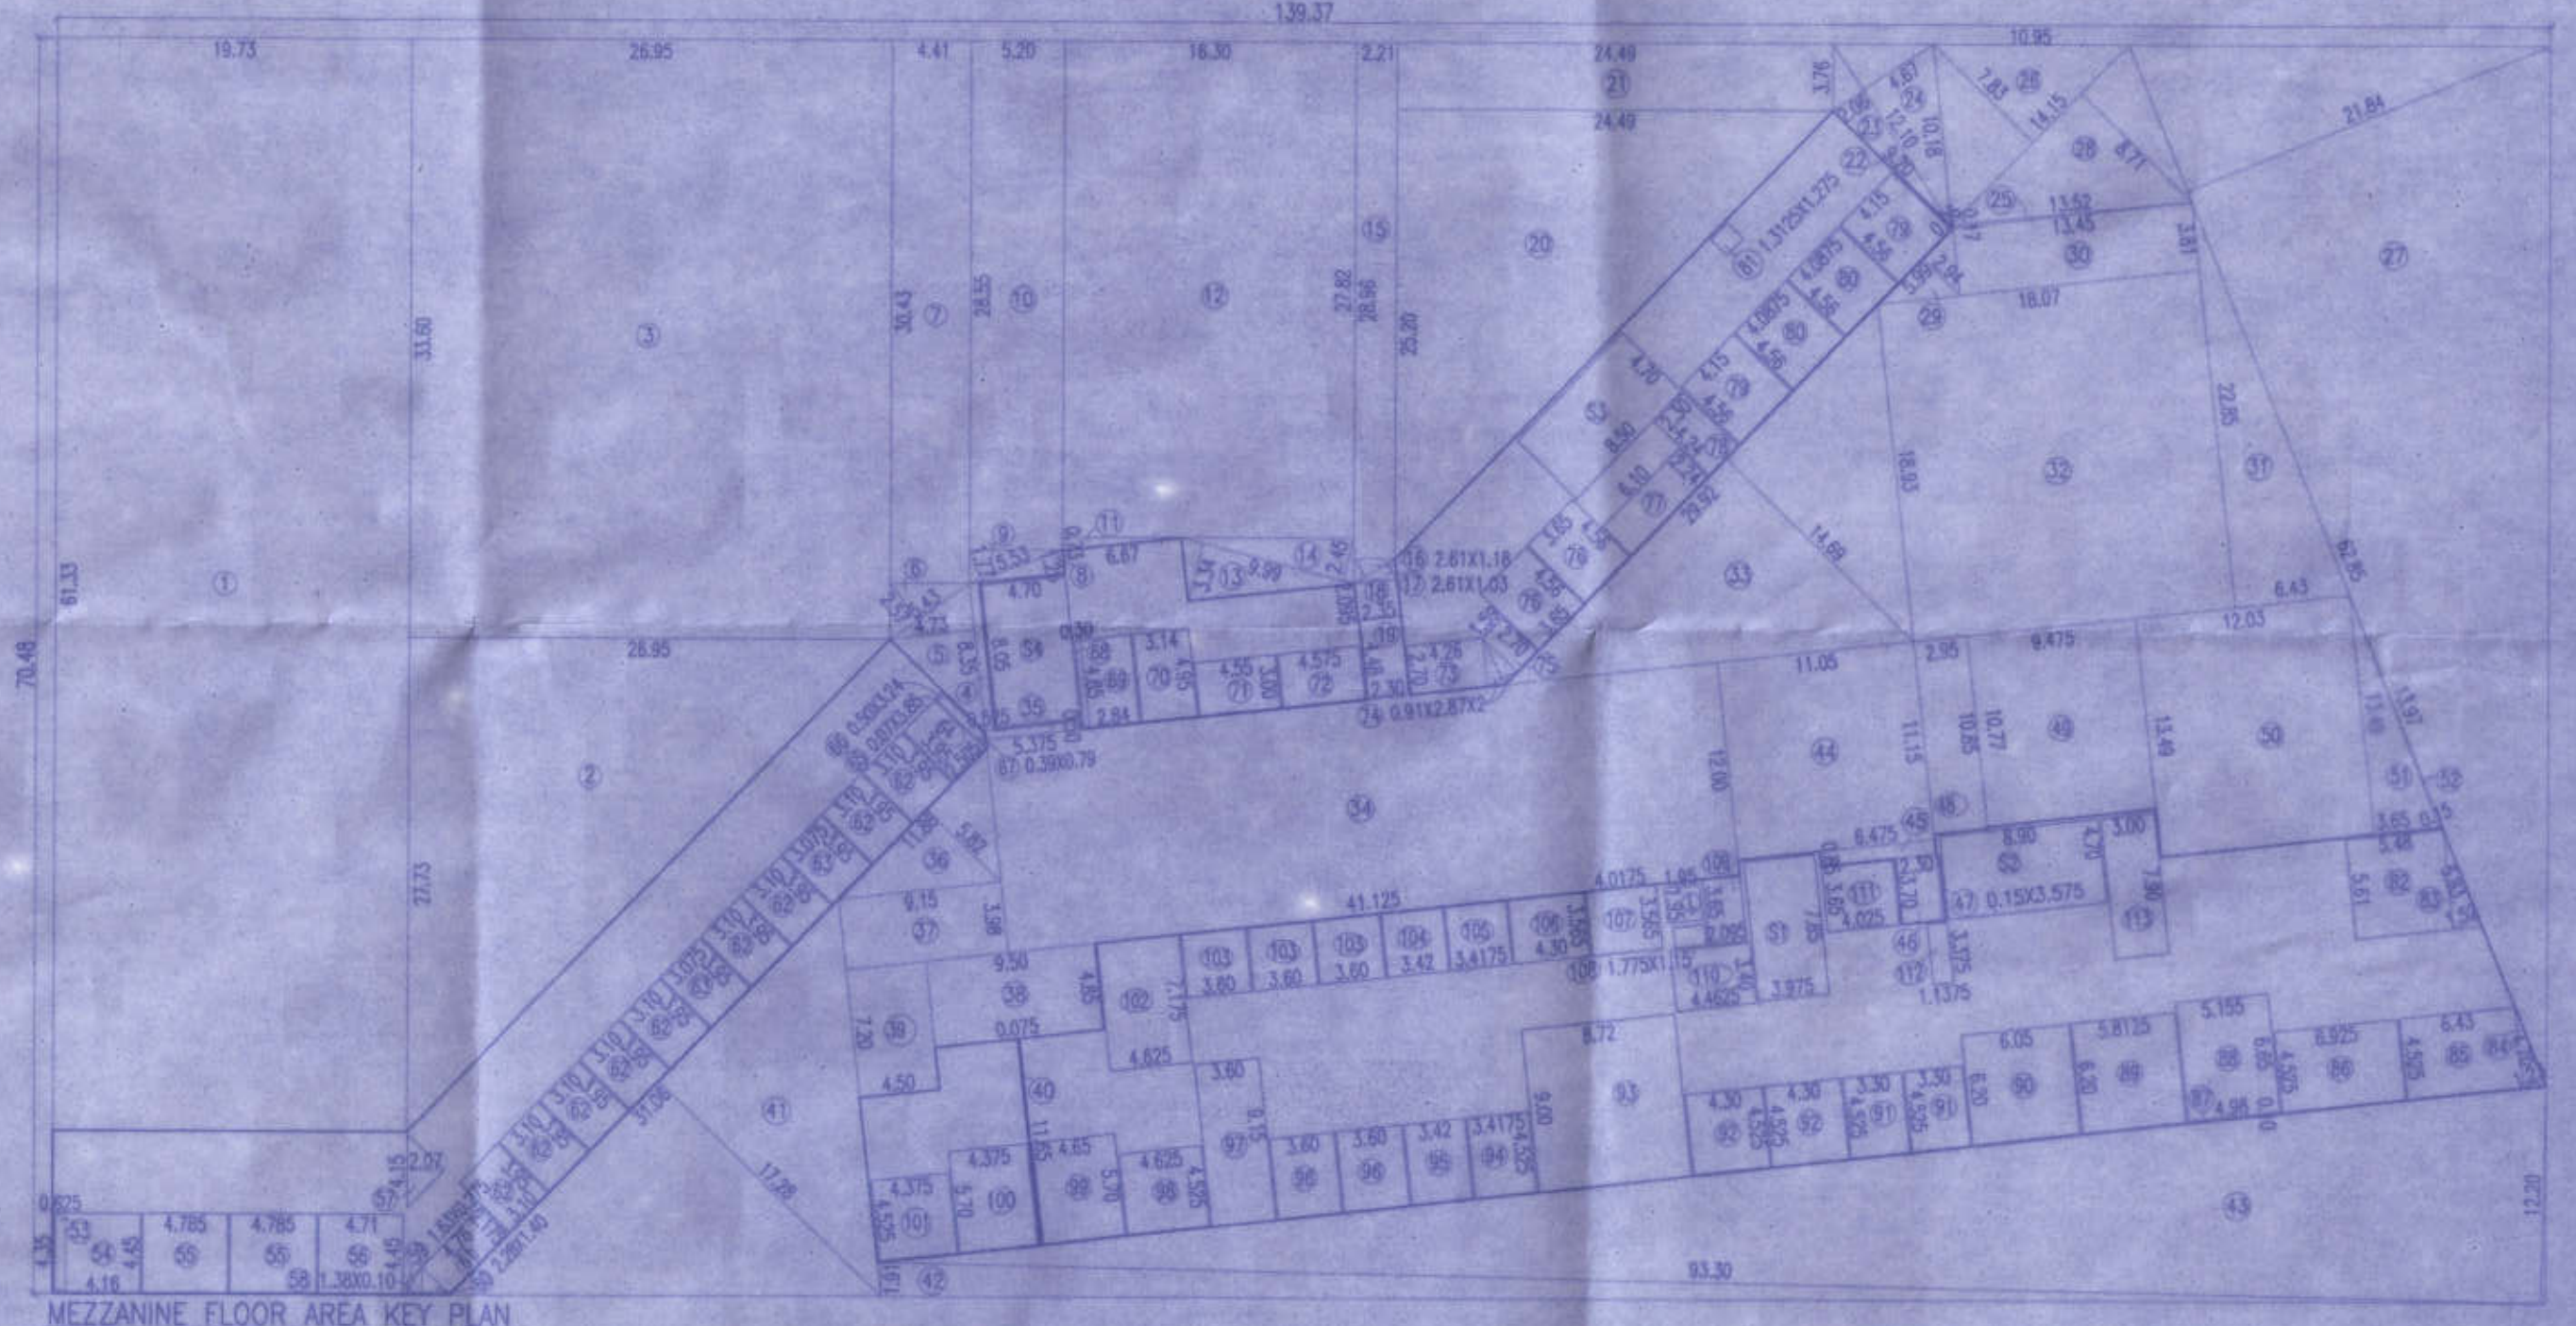

MEZZANINE FLOOR AREA KEY PLAN
SCALE 1:400

BUILT-UP AREA STATEMENT - MEZZANINE FLOOR									
AREA OF BLOCK (SQM)									
STANDARD DEDUCTION									
1	13.37	X	70.43	X	1	=	942.80	SQM	
1	1.975	X	61.35	X	1	=	120.94	SQM	
2	26.95	X	33.60	X	1	=	906.07	SQM	
3	0.52	X	3.35	X	1	=	1.73	SQM	
4	0.52	X	4.21	X	1	=	2.19	SQM	
5	6.45	X	2.67	X	0.50	=	8.59	SQM	
6	4.41	X	30.43	X	1	=	134.30	SQM	
8	5.53	X	1.26	X	0.50	=	3.48	SQM	
9	5.53	X	1.27	X	0.50	=	3.49	SQM	
10	6.50	X	28.85	X	1	=	186.88	SQM	
11	6.87	X	0.73	X	0.50	=	2.51	SQM	
12	15.32	X	27.82	X	1	=	425.97	SQM	
13	9.99	X	5.34	X	0.50	=	26.80	SQM	
14	9.99	X	2.45	X	0.50	=	12.34	SQM	
15	2.71	X	28.85	X	1	=	64.80	SQM	
16	2.81	X	1.19	X	0.50	=	1.34	SQM	
17	2.81	X	1.20	X	0.50	=	1.36	SQM	
18	2.35	X	2.80	X	1	=	6.58	SQM	
19	2.30	X	4.48	X	1	=	10.30	SQM	
20	24.48	X	25.20	X	0.50	=	308.87	SQM	
21	24.48	X	3.78	X	1	=	92.88	SQM	
22	9.20	X	0.25	X	0.50	=	0.28	SQM	
23	12.10	X	2.26	X	0.50	=	13.84	SQM	
24	12.10	X	4.67	X	0.50	=	28.28	SQM	
25	13.52	X	0.17	X	0.50	=	1.15	SQM	
26	14.15	X	7.83	X	0.50	=	55.80	SQM	
27	14.15	X	21.84	X	0.50	=	155.82	SQM	
28	14.15	X	0.17	X	0.50	=	1.15	SQM	
29	5.99	X	2.84	X	0.50	=	8.81	SQM	
30	14.15	X	1.84	X	0.50	=	12.88	SQM	
31	14.15	X	22.85	X	0.50	=	72.86	SQM	
32	18.07	X	18.83	X	1	=	342.87	SQM	
33	18.07	X	14.48	X	0.50	=	130.71	SQM	
34	14.15	X	18.00	X	1	=	254.70	SQM	
35	14.15	X	0.90	X	1	=	12.74	SQM	
36	14.15	X	3.82	X	0.50	=	22.70	SQM	
37	9.15	X	3.82	X	1	=	34.97	SQM	
38	9.15	X	4.89	X	1	=	44.58	SQM	
39	4.90	X	2.70	X	1	=	13.27	SQM	
40	4.90	X	11.85	X	1	=	57.97	SQM	
41	4.90	X	11.85	X	0.50	=	28.99	SQM	
42	4.90	X	1.81	X	0.50	=	4.40	SQM	
43	4.90	X	12.00	X	0.50	=	29.53	SQM	
44	11.00	X	11.15	X	1	=	123.21	SQM	
45	4.90	X	0.80	X	1	=	3.92	SQM	
46	2.40	X	1.10	X	1	=	2.64	SQM	
47	0.15	X	3.07	X	1	=	0.46	SQM	
48	0.15	X	10.83	X	1	=	1.62	SQM	
49	4.90	X	10.77	X	1	=	52.83	SQM	
50	12.00	X	13.48	X	1	=	161.76	SQM	
51	8.85	X	13.48	X	0.50	=	59.63	SQM	
52	0.15	X	13.87	X	0.50	=	1.04	SQM	
53	0.62	X	8.35	X	1	=	5.22	SQM	
54	4.19	X	4.45	X	1	=	18.65	SQM	
55	4.70	X	4.45	X	1	=	20.99	SQM	
56	4.71	X	4.45	X	1	=	20.99	SQM	
57	4.19	X	2.07	X	0.50	=	4.30	SQM	
58	1.38	X	0.10	X	0.50	=	0.07	SQM	
59	1.63	X	0.27	X	0.50	=	0.22	SQM	
60	2.38	X	0.10	X	0.50	=	0.07	SQM	

STANDARD DEDUCTION

1	13.37	X	1.33	X	1	=	17.79	SQM
2	26.95	X	27.13	X	0.50	=	368.40	SQM
3	2.55	X	2.55	X	1	=	6.50	SQM
4	0.52	X	0.52	X	1	=	0.27	SQM
5	8.35	X	4.71	X	0.50	=	19.75	SQM
6	2.41	X	2.37	X	0.50	=	2.89	SQM
7	4.41	X	30.43	X	1	=	134.30	SQM
8	5.53	X	1.26	X	0.50	=	3.48	SQM
9	5.53	X	1.27	X	0.50	=	3.59	SQM
10	6.50	X	28.85	X	1	=	186.88	SQM
11	6.87	X	0.73	X	0.50	=	2.51	SQM
12	15.32	X	27.82	X	1	=	425.97	SQM
13	9.99	X	5.34	X	0.50	=	26.80	SQM
14	9.99	X	2.45	X	0.50	=	12.34	SQM
15	2.71	X	28.85	X	1	=	64.80	SQM
16	2.81	X	1.19	X	0.50	=	1.34	SQM
17	2.81	X	1.20	X	0.50	=	1.36	SQM
18	2.35	X	2.80	X	1	=	6.58	SQM
19	2.30	X	4.48	X	1	=	10.30	SQM
20	24.48	X	25.20	X	0.50	=	308.87	SQM
21	24.48	X	3.78	X	1	=	92.88	SQM
22	9.20	X	0.25	X	0.50	=	0.28	SQM
23	12.10	X	2.26	X	0.50	=	13.84	SQM
24	12.10	X	4.67	X	0.50	=	28.28	SQM
25	13.52	X	0.17	X	0.50	=	1.15	SQM
26	14.15	X	7.83	X	0.50	=	55.80	SQM
27	14.15	X	21.84	X	0.50	=	155.82	SQM
28	14.15	X	0.17	X	0.50	=	1.15	SQM
29	5.99	X	2.84	X	0.50	=	8.81	SQM
30	14.15	X	1.84	X	0.50	=	12.88	SQM
31	14.15	X	22.85	X	0.50	=	72.86	SQM
32	18.07	X	18.83	X	1	=	342.87	SQM
33	18.07	X	14.48	X	0.50	=	130.71	SQM
34	14.15	X	18.00	X	1	=	254.70	SQM
35	14.15	X	0.90	X	1	=	12.74	SQM
36	14.15	X	3.82	X	0.50	=	22.70	SQM
37	9.15	X	3.82	X	1	=	34.97	SQM
38	9.15	X	4.89	X	1	=	44.58	SQM
39	4.90	X	2.70	X	1	=	13.27	SQM
40	4.90	X	11.85	X	1	=	57.97	SQM
41	4.90	X	11.85	X	0.50	=	28.99	SQM
42	4.90	X	1.81	X	0.50	=	4.40	SQM
43	4.90	X	12.00	X	0.50	=	29.53	SQM
44	11.00	X	11.15	X	1	=	123.21	SQM
45	4.90	X	0.80	X	1	=	3.92	SQM
46	2.40	X	1.10	X	1	=	2.64	SQM
47	0.15	X	3.07	X	1	=	0.46	SQM
48	0.15	X	10.83	X	1	=	1.62	SQM
49	4.90	X	10.77	X	1	=	52.83	SQM
50	12.00	X	13.48	X	1	=	161.76	SQM
51	8.85	X	13.48	X	0.50	=	59.63	SQM
52	0.15	X	13.87	X	0.50	=	1.04	SQM
53	0.62	X	8.35	X	1	=	5.22	SQM
54	4.19	X	4.45	X	1	=	18.65	SQM
55	4.70	X	4.45	X	1	=	20.99	SQM
56	4.71	X	4.45	X	1	=	20.99	SQM
57	4.19	X	2.07	X	0.50	=	4.30	SQM
58	1.38	X	0.10	X	0.50	=	0.07	SQM
59	1.63	X	0.27	X	0.50	=	0.22	SQM
60	2.38	X	1.40	X	0.50	=	1.67	SQM

OPENING			
OPENING	WIDTH	HEIGHT	
D	1.21	2.42	
D1	0.25	2.45	
D2	2.00	2.25	
D6	1.11	2.45	
D8	1.51	2.25	
D9	0.30	2.42	
D22	0.00	2.42	
D3	1.00	2.40	
D21	1.21	2.37	
D23	1.21	2.35	
SOP1	4.53	4.05	
SOP2	10.05	4.05	
SOP3	1.05	4.05	
SOP4	4.15	4.25	
SOP5	7.25	4.05	
SOP8	4.4	4.10	
SOP7	4.75	4.00	
SOP18	4.1	4.15	
SOP9	3.5	4.00	
SOP10	3.05	4.00	
SOP11	2.0	4.00	
SOP12	1.05	4.00	
SOP13	1.15	4.05	
SOP14	4.25	3.15	
SOP15	3.55	3.05	
SOP16	4.35	3.00	
SOP17	4.25	3.15	
SOP18	4.45	3.05	
SOP19	3.0	3.55	
O21	3.00	3.05	
O22	3.00	3.05	
O23	3.0	3.05	
O24	3.0	3.05	
O25	3.0	3.05	