



SR.NO	PLOT NO	PLOT SIZE	AREA	TANGENT	NET AREA (SQ.M.)	NO	TOTAL AREA	USER
01	AMINITY SPACE	1/2(26.40+26.50)X8.20 1/2(26.50+26.75)X38.00 1/2(26.75+26.85)X3.60	216.89 1011.75 96.48 1325.12		1325.12 1285.12	01	1285.12	
02	E.S.S. W.T.P.	5.00X5.00 3.00X5.00	25.00 15.00 40.00		40.00	01	40.00	
03	OPEN SPACE	1/2(15.85+15.95)X33.35 1/2(13.15+16.50)X48.10	530.26 761.18 1291.44	7.72	1283.72	01	1283.72	

D.P. SHEET

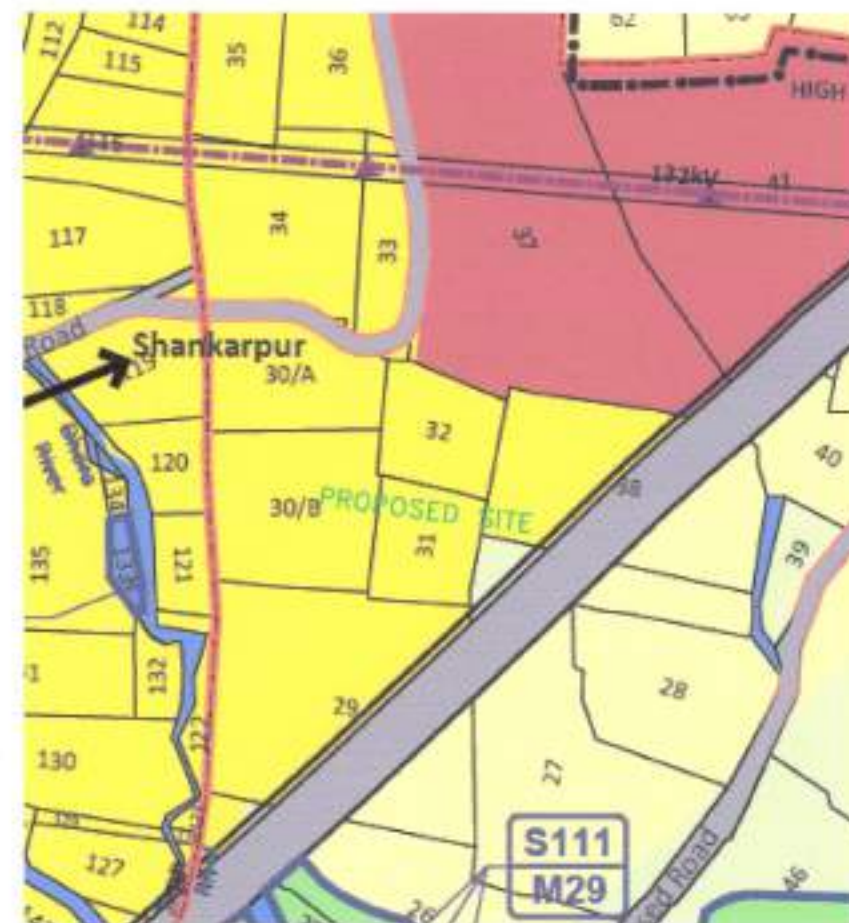

SITE PLAN

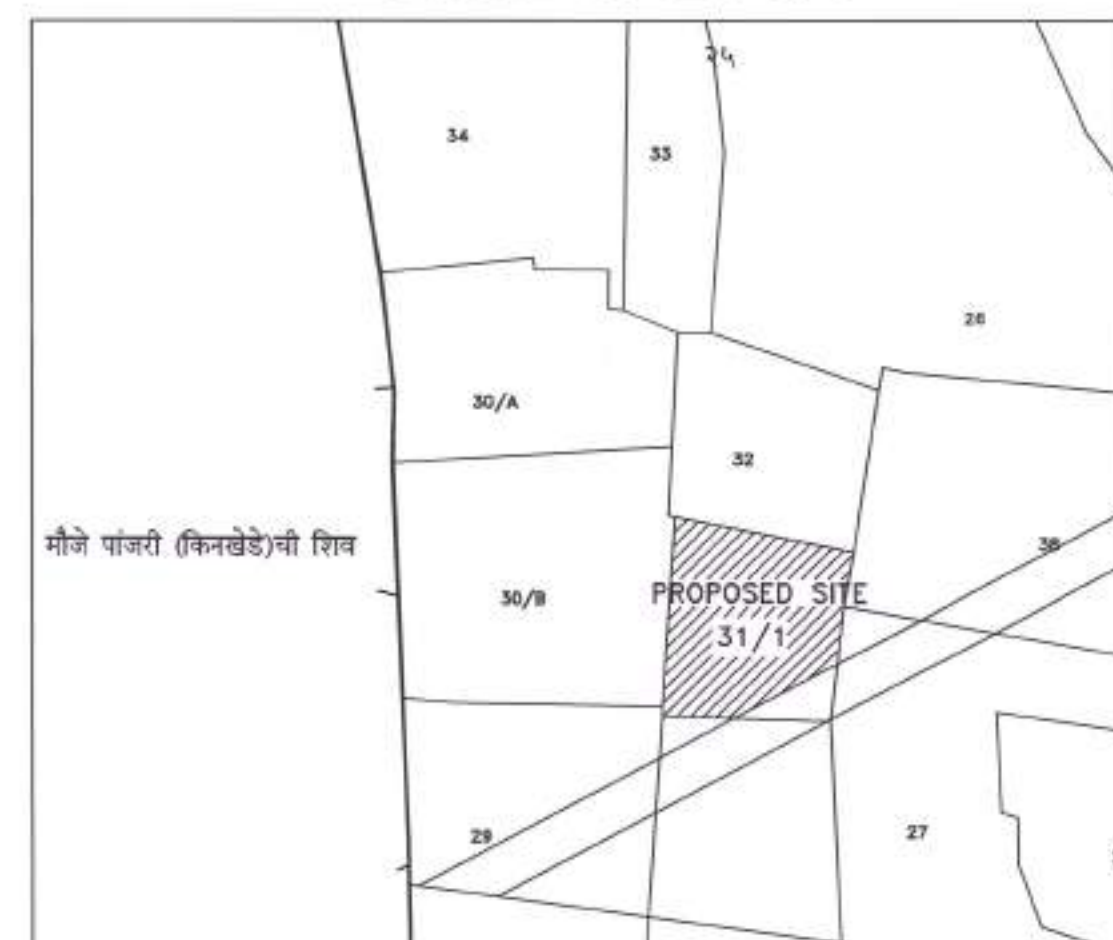

EWS/LIG (AFFORDABLE PLOTS) STATEMENT				
SR.NO	PLOT NO	AREA (IN SQ.M.)	NO. OF PLOT	% OF EWS/LIG PLOTS OF NET PLOTTABLE AREA 6807.71 SQ.M.
01	19 TO 23	142.40	5	712.00 SQ.M.
02	26 TO 31	123.00	6	738.00 SQ.M.
	TOTAL PLOT		11	1450.00 SQ.M.
				21.29 %

STATEMENT OF DISTRIBUTION OF FSI ON EACH PLOT

NOS	PLOT NO.	PLOT SIZE (M)	PLOT AREA (SQ.M.)	TANGENT ROUNDING AREA OF ROAD (IF ANY SQ.M.)	REMAINING PLOT AREA (SQ.M.)	NO OF PLOTS	TOTAL AREA (SQ.M.)	BUILT UP AREA ON PRO-RATA BASIC (D*PRO-RATA FSI FACTOR)	FRONT ROAD WIDTH (M)	BASIC FSI	PERMISSIBLE BUILT UP AREA ON BASIC FSI (E*G) SQ.M.
	A	B	C	D=(B-C)	E	F	G	H			
1	1	1/2(44.00+21.00)X25.00	812.50	21.50	791.00	1	791.00	1336.79	60.00	1.00	1336.79
2	2	18.00X25.00	450.00		450.00	1	450.00	760.50	12.00	1.00	760.50
3	3	1/2(18.20+18.00)X20.85+ 1/2(18.00+18.75)X4.15	453.64		453.64	1	453.64	766.65	12.00	1.00	766.65
4	4	1/2(12.90+8.65)X40.65+ 1/2(13.70+14.05)X3.20	482.40	21.50	460.90	1	460.90	778.93	60.00	1.00	778.93
5	5	1/2(14.05+15.10)X10.50	153.04		153.04	1	153.04	258.63	12.00	1.00	258.63
6	6	1/2(15.10+16.20)X10.00	156.50		156.50	1	156.50	264.49	12.00	1.00	264.49
7	7	1/2(16.20+17.30)X10.00	167.50		167.50	1	167.50	283.08	12.00	1.00	283.08
8	8	1/2(7.80+9.10)X20.35	171.96		171.96	1	171.96	290.61	12.00	1.00	290.61
9	9	1/2(10.10+12.15)X17.50	194.69		194.69	1	194.69	329.02	12.00	1.00	329.02
10	10 TO 14	9.80X17.50	171.50		171.50	5	857.50	289.84	12.00	1.00	289.84
11	15	1/2(8.75+17.50)X9.30+ 17.50X20.00	472.06	7.72	464.34	1	464.34	784.74	12.00	1.00	784.74
12	16	18.95X16.00	303.20	7.72	295.48	1	295.48	499.36	12.00	1.00	499.36
14	17 TO 23	8.90X16.00	142.40		142.40	7	996.80	240.66	9.00	1.00	240.66
15	24	1/2(11.10+9.25)X16.00	162.80		162.80	1	162.80	275.13	9.00	1.00	275.13
16	25	1/2(10.10+10.50)X15.00	154.50	7.72	146.78	1	146.78	248.06	9.00	1.00	248.06
17	26 TO 31	8.20X15.00	123.00		123.00	6	738.00	207.87	9.00	1.00	207.87
18	32	10.30X15.00	154.50	7.72	146.78	1	146.78	248.06	9.00	1.00	248.06

TOTAL AREA OF 32 NOS OF PLOTS = 6807.71 SQ.M.

युग्म निवेशक/व्यक्तिगत/वाणिज्यिक या अग्रिमप्राप्त अथवा
कोकोनिल ग्राहक/पुनर्वसारी विविधताये पंजीयन/महाराष्ट्र
पंजीयन मुद्रा पत्र (Release Letter) विवरण अनुसार

Not Valid for Execution of Sale-Deeds


This Layout Plan is Tentative Approved by
Metropolitan Commissioner
On Dated 10/12/18 for Demarcation Purpose only

KH. NO. 30/B




MOUZA- WARODA.
P.H. NO. 41
TAH.- NAGPUR (GRAMIN).
DIST.- NAGPUR
SCALE 1:5000

KH. NO. 32

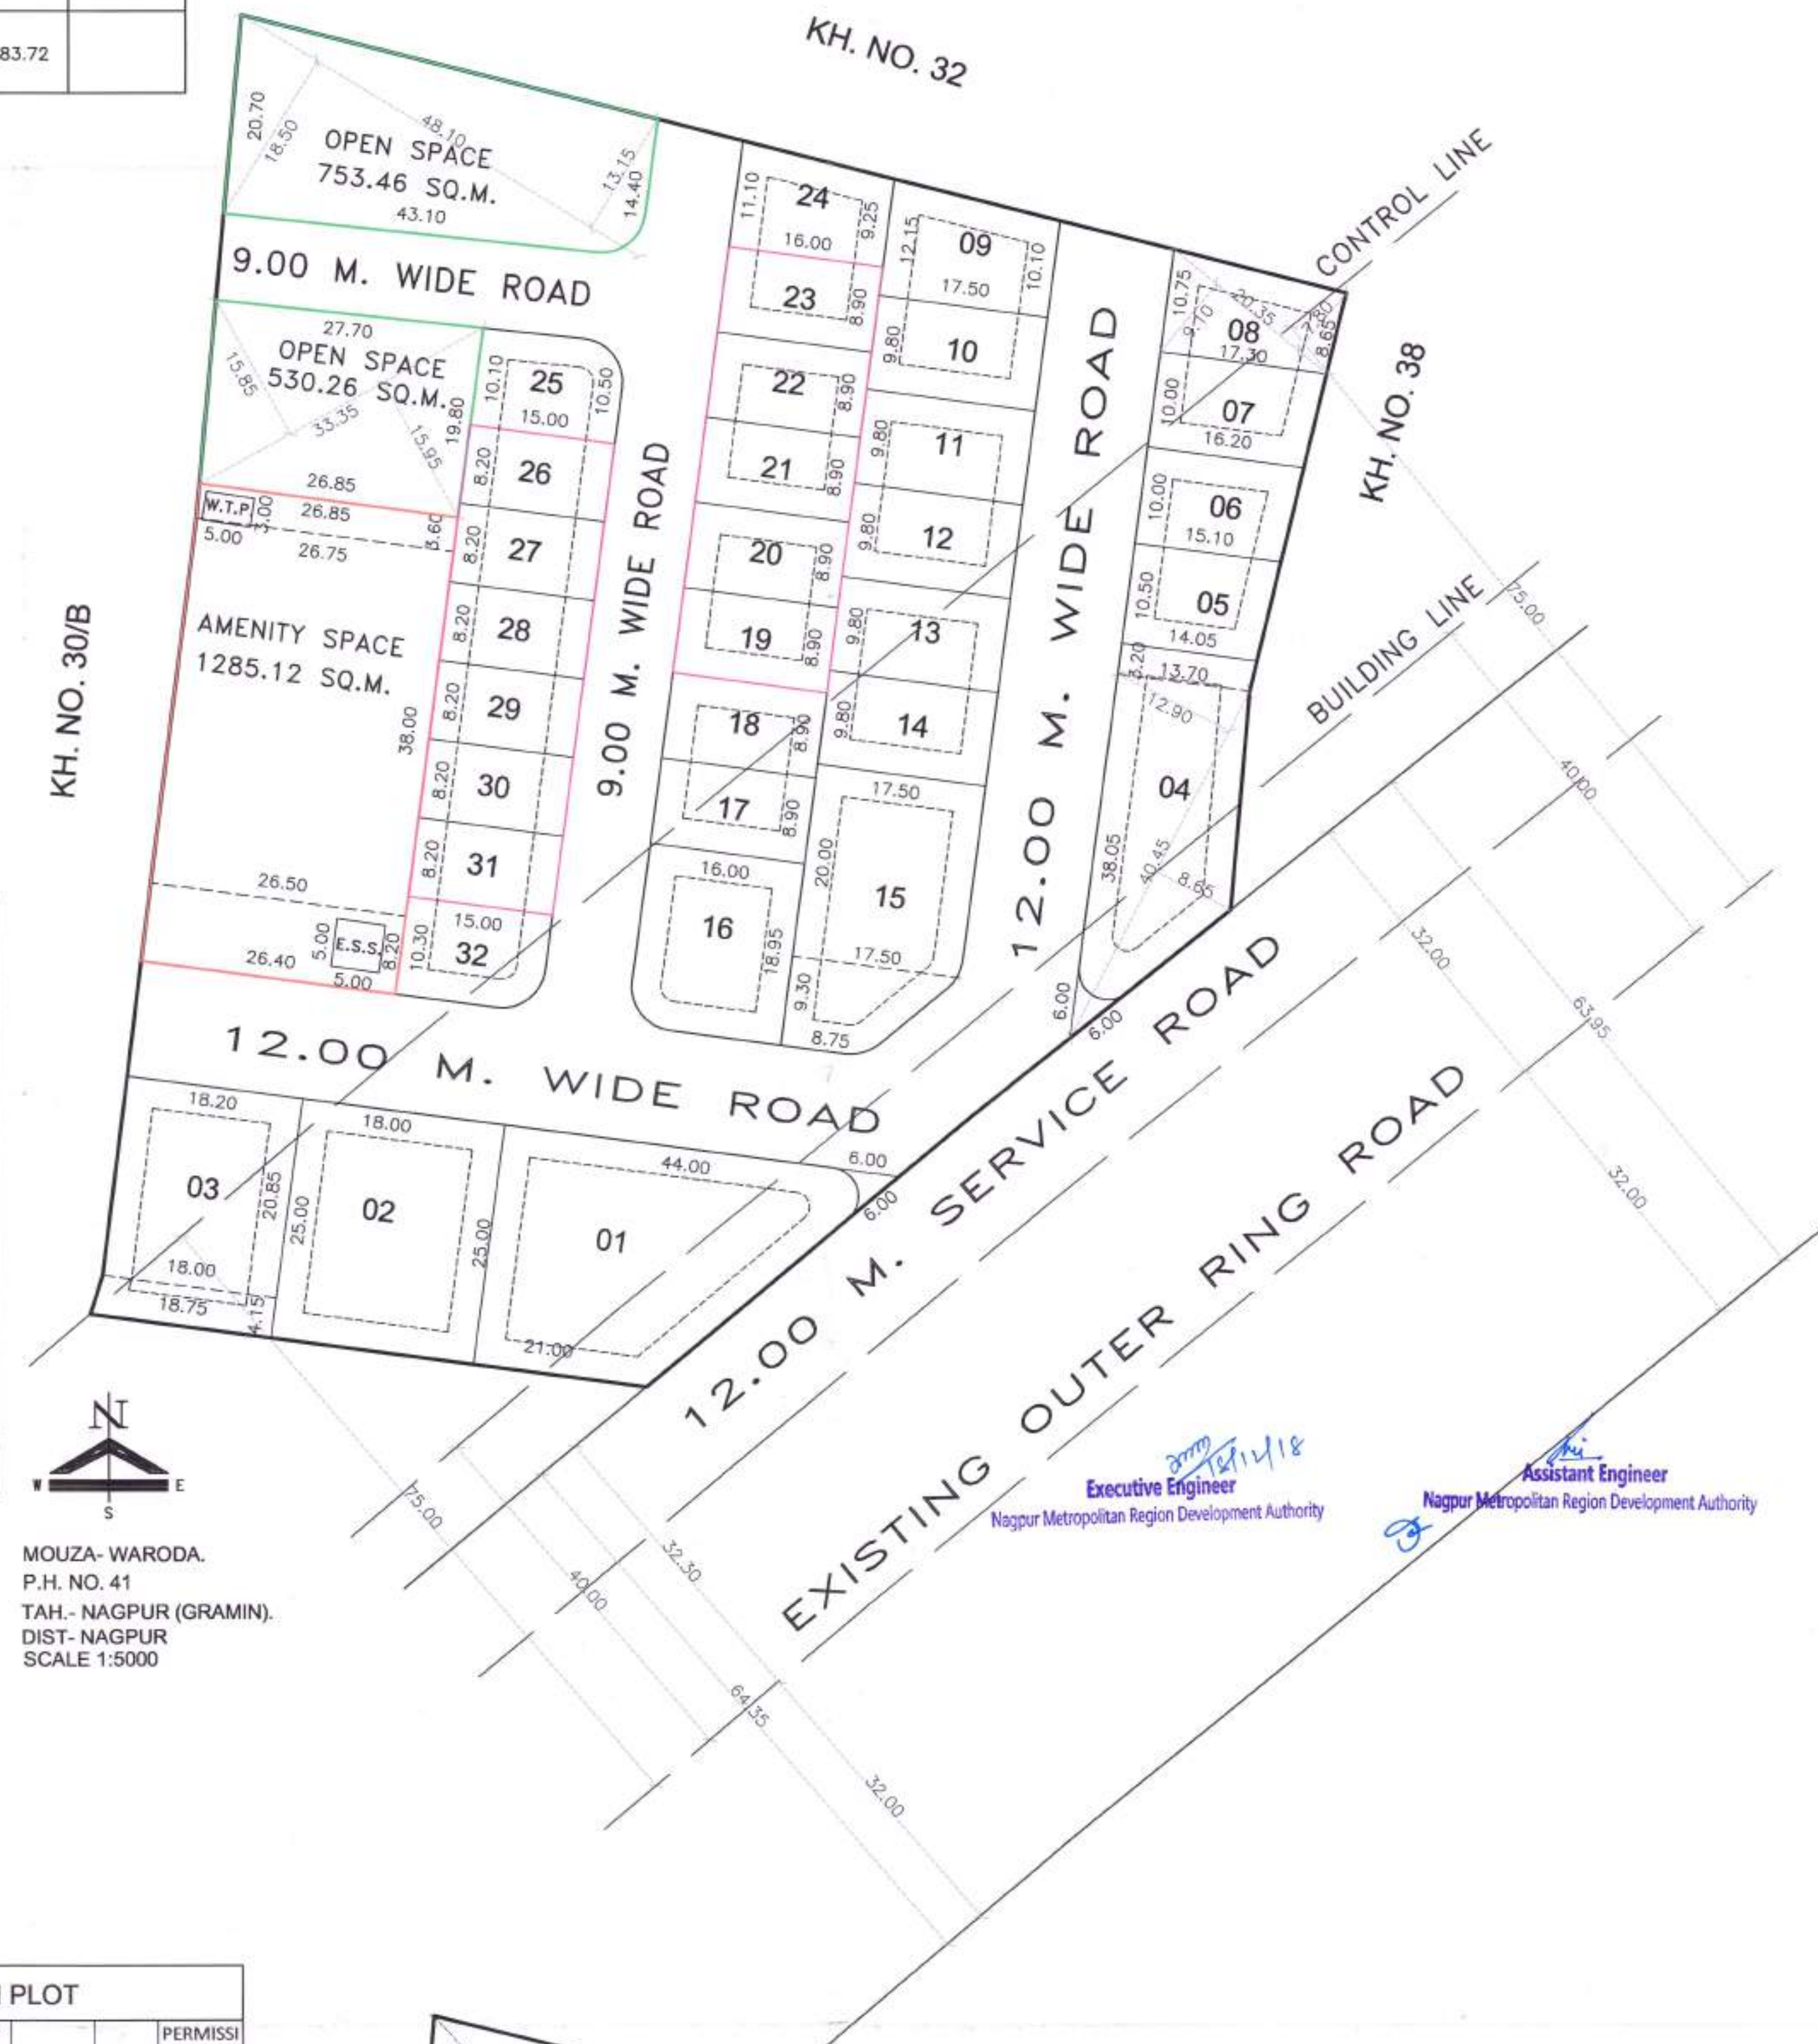

LAY OUT PLAN

SCALE 1:500

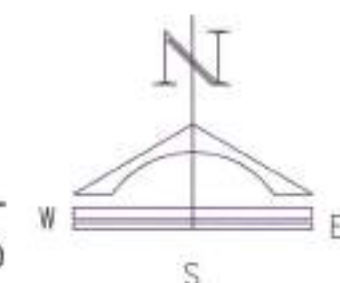

KEY - PLAN

SCALE 1:1000



SR.NO	'K' PRAT	SIZE	AREA
1	KEY PLAN AS 'K' PRAT	1/2(42.60+37.85)X91.30 1/2(66.95+62.30)X37.70 1/2(38.70+29.10)X72.25 1/2(4.15X0.70) 1/2(6.05X4.40) 1/2(4.40+25.85)X29.60 1/2(25.85+46.30)X27.05 1/2(46.30+42.65)X22.45 1/2(42.65+42.40)X21.30 1/2(18.90+19.00)X47.45	3672.55 2436.36 2449.27 1.45 13.31 447.70 975.83 998.46 905.79 899.18 12799.90
	SAY AS		12800.00

PROJECT

PROPOSED RESIDENTIAL LAY OUT PLAN

ON KH NO- 31/1, P.H. NO.-41 ,MOUZA-WARODA,
TAH.- NAGPUR (GRM.), DIST.-NAGPUR

OWNER :- FOR NIRMAL IRON TRADING CO. LTD. THROUGH DIRECTOR.
SHRI. VINOD MAKHANLAL AGRAWAL.

AREA STATEMENT

- GROSS AREA OF LAND/ PLOT
(MINIMUM AREA OF A,B,C, TO BE CONSIDERED) =12800.00 SQ.M.
A) AS PER OWNERSHIP DOCUMENT (7/12, CTS EXTRACT) = 1.42 H.R
B) AS PER MEASUREMENT SHEET = 1.28 H.R
C) AS PER SITE = 1.28 H.R
- DEDUCTION FOR
A) PROPOSED D.P/ D.P. ROAD WINDING AREA - NIL
B) ANY D.P. RESERVATION AREA - NIL
C) NATURAL WATER COURSE AREA - NIL
TOTAL (A+B) -NIL
- GROSS AREA OF PLOT (1-2) - 12800.00 SQ.M.
- RECREATIONAL OPEN SPACE
A) REQUIRED - 1280.00 SQ.M.(10%)
B) PROPOSED - 1283.72 SQ.M.(10.02%)
- AMINITY SPACE
A) REQUIRED - 1280.00 SQ.M.(10%)
B) PROPOSED - 1285.12 SQ.M.(10.02%)
- SERVICE ROAD AND HIGHWAY WINDING- NIL
- INTERNAL ROAD AREA - 3423.45 SQ.M.(26.77%)
- AREA UNDER LAYOUT PLOTS - 6807.71 SQ.M.(53.19%)
- NET AREA OF PLOTS FOR FSI CALCULATIONS- (3-5B)
12800.00-1285.12 = 11514.88 SQ.M.
- PERMISSIBLE FSI FACTOR FOR LAYOUT PLOTS= (9/8)
11514.88/6807.71 = 1.69
- AREA FOR INCLUSIVE HOUSING
A) REQUIRED - 1361.54 (20.00%)
B) PROPOSED - 1450.00 (21.29%)

NOTE:-

LAND BOUNDARY SHOWN THUS
OPEN SPACE SHOWN THUS
AMINITY SPACE SHOWN THUS
PLOTABLE AREA SHOWN THUS
MAIN APPROCH ROAD SHOWN THUS
E.W.S./ L.I.G. AFFORDABLE PLOTS SHOWN THUS
TO BE HANDED OVER TO MAHARASHTRA

NOTE:-

WEST WATER TREATMENT & RECYCLING PLANT,
ELECTRIC SUBSTATION SHOULD BE PROVIDED IN
AMINITY SPACE AS PER CLOUSE NO. 24.4.1 OF DCPR.

CERTIFICATE OF AREA:-

CERTIFIED THAT THE PLOT UNDER REFERENCE WAS SURVEYED BY ON
----- AND THE DIMENSIONS OF SIDES ETC. OF PLOT STATED
ON PLAN ARE MEASURED ON SITE AND AREA SO WORKED OUT TALIES
WITH THE AREA STATED IN DOCUMENT OF OWNERSHIP/ T.P. SCHEME
RECORDS/ LAND RECORDS DEPARTMENT/ CITY SURVEY RECORDS.

ASPECT DESIGN
B. P. GOHAR
ARCHITECT'S SIGNATURE.
N.I.T. L. S. No. 885, NMC, L. S. No. 350,
Imperial Plaza, Anand Talkies Sq., Sitabdi,
Nagpur-12 (M) 966543417

OWNER SIGN :-

ARCHITECT SIGN:-

FOR NIRMAL IRON TRADING CO. LTD.
SHRI. VINOD MAKHANLAL AGRAWAL.

ASPECT DESIGN
B. P. GOHAR
Consulting Architect & Engineer
N.I.T. L. S. No. 885, NMC, L. S. No. 350,
Imperial Plaza, Anand Talkies Sq., Sitabdi,
Nagpur-12 (M) 966543417