



 


PROPOSED AND EXISTING AFFORDABLE HOUSING FOR E.M.S./JIG UNDER CHAPTER 7.71 RESIDENTIAL ZONE MULTI/FAMILY UNIT (MFLU) IN SECTOR 10, HOUSE NO. 75 CITY SURVEY NO. 485, SHEET NO. 502/48 OF MOUZA - JATRAYA, TAHSIL & DISTRICT - NAGPUR.

BELONGING TO :-
(1) - SHRI. NARENDRA D. GANDHI.
(2) - SMT. RAJASHRI P. GANDHI.

BLUE - 1) PART OCCUPANCY GRANTED IN BLUE COLOUR AS SHOWN IN PLAN ON DT. 28/09/2021 VIDE LETTER NO. NMCHD/OC/50
RED - 2) PART OCCUPANCY GRANTED IN RED COLOUR AS SHOWN IN PLAN ON DT. 28/09/2021 VIDE LETTER NO. NMCHD/OC/50
GREEN - 3) PART OCCUPANCY GRANTED IN GREEN COLOUR AS SHOWN IN PLAN ON DT. 07/07/2022 VIDE LETTER NO. NMCHD/OC/50
BROWN - 4) PROPOSED PART OCCUPANCY SHOWN ON PLAN IN BROWN COLOUR

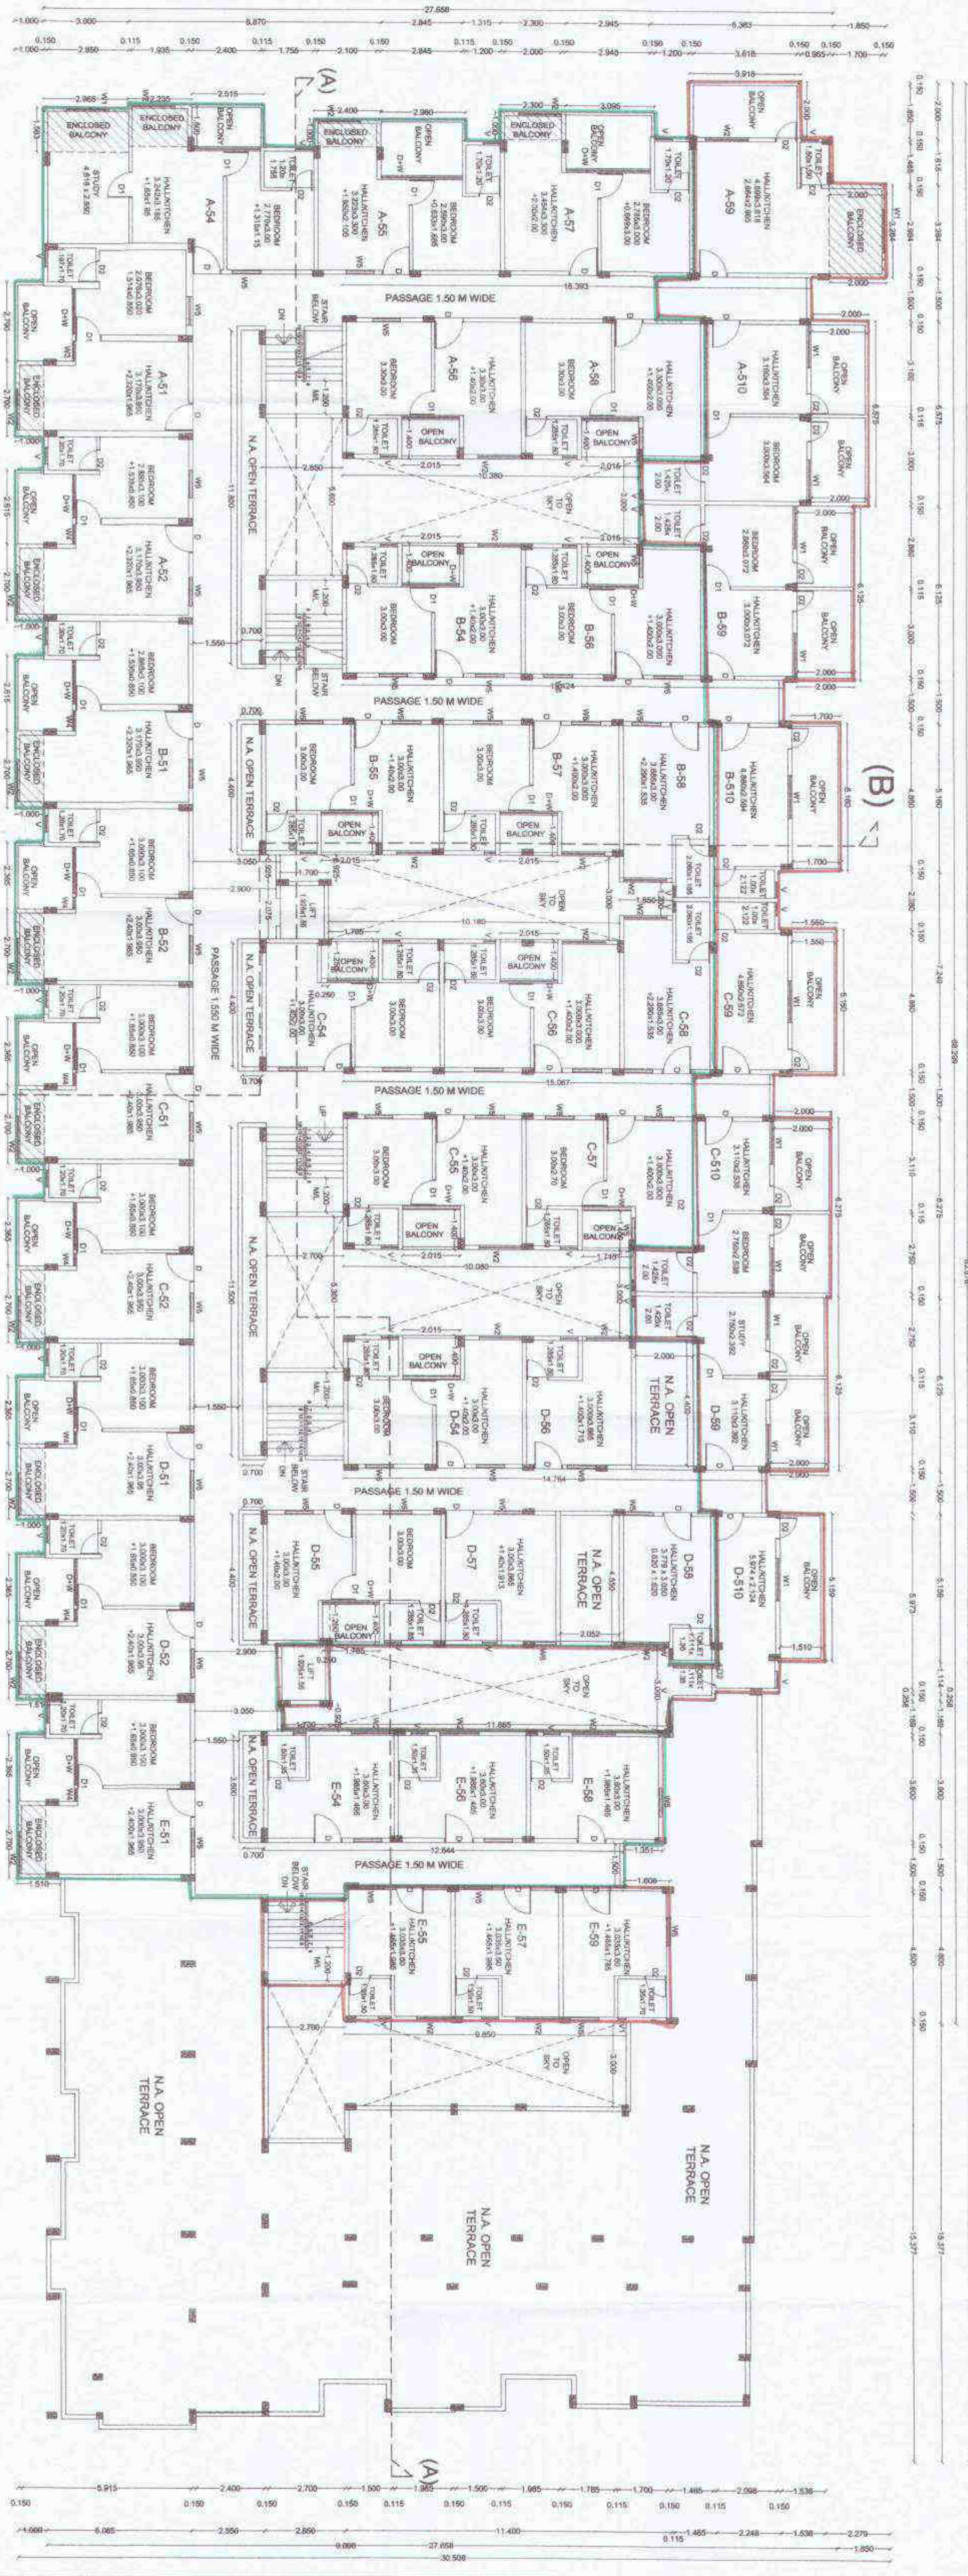

(B) PROPOSED FIFTH FLOOR PLAN
(SCALE :- 1:100)

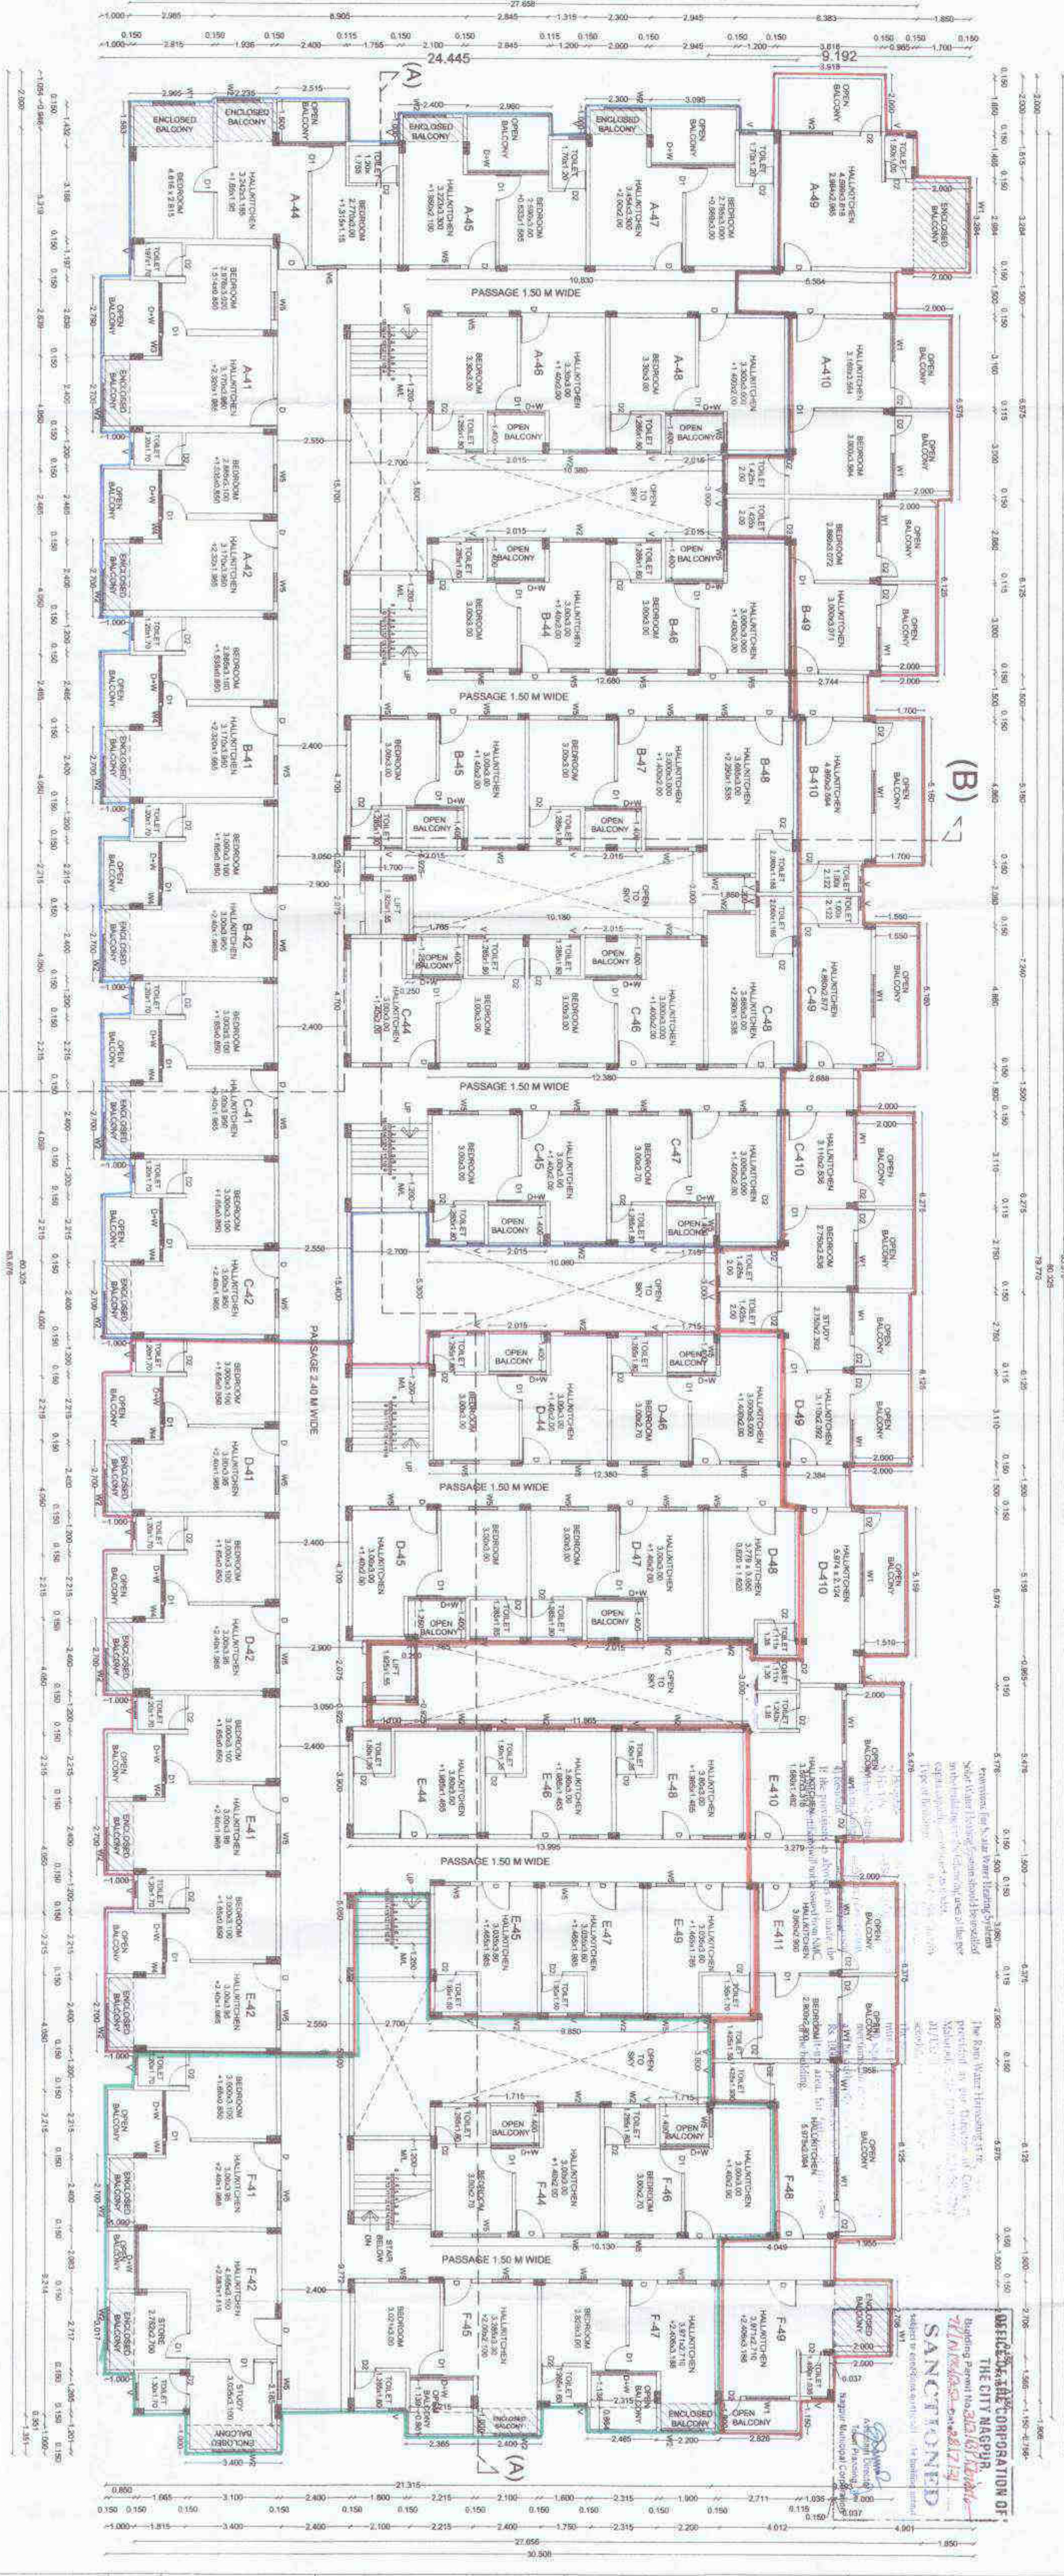

(B) EXISTING AND PROPOSED FOURTH FLOOR PLAN
(SCALE :- 1:100)

1) Commencement is hereby notified
2) Survey is conducted as per
3) In the office, Temp. No. NMCHD/OC/50
4) TFD/19/2021 dated 28/09/2021
5) By Shri. Nareendra D. Gandhi
6) Nareendra D. Gandhi

Certificate of Area:
Certified that the plot under reference was surveyed by me on _____ and the dimensions of sides etc. of plot stated on data are as measured on site and the area so worked out takes with 75% margin of error. I have also attached the Scheme Records and Land Records Department's Survey records.



Signature
A.R. Vishwak A. Toshmal
202, Payal Arcade, Orange City sq
Khamta, NAGPUR.
MFL Regd. No. 1511 C.O.A.

Owner's Declaration :-
I/we undersigned hereby confirm that I/we would abide by plans approved by Authority / Collector. I/we would execute the structure as per report of the technical person to be as to the quality and safety at the work site.
Owner :- (1) - SHRI. NARENDRA D. GANDHI.
(2) - SMT. RAJASHRI P. GANDHI.

Architect
A.R. Vishwak A. Toshmal
202, Payal Arcade, Orange City sq
Khamta, NAGPUR.
MFL Regd. No. 1511 C.O.A.

PREVIOUS FURNITURE NO. :- 194/BP/JATRAYA/TP/NMC/650
DATE :- 21.06.2019

LEGEND
PLOT BOUNDARY SHOWN BY
EXISTING CONSTRUCTION SHOWN BY
PROPOSED CONSTRUCTION SHOWN BY
Job No. Drawing No. Scale 1:100, 1:200
Drawn by :- PUNAM

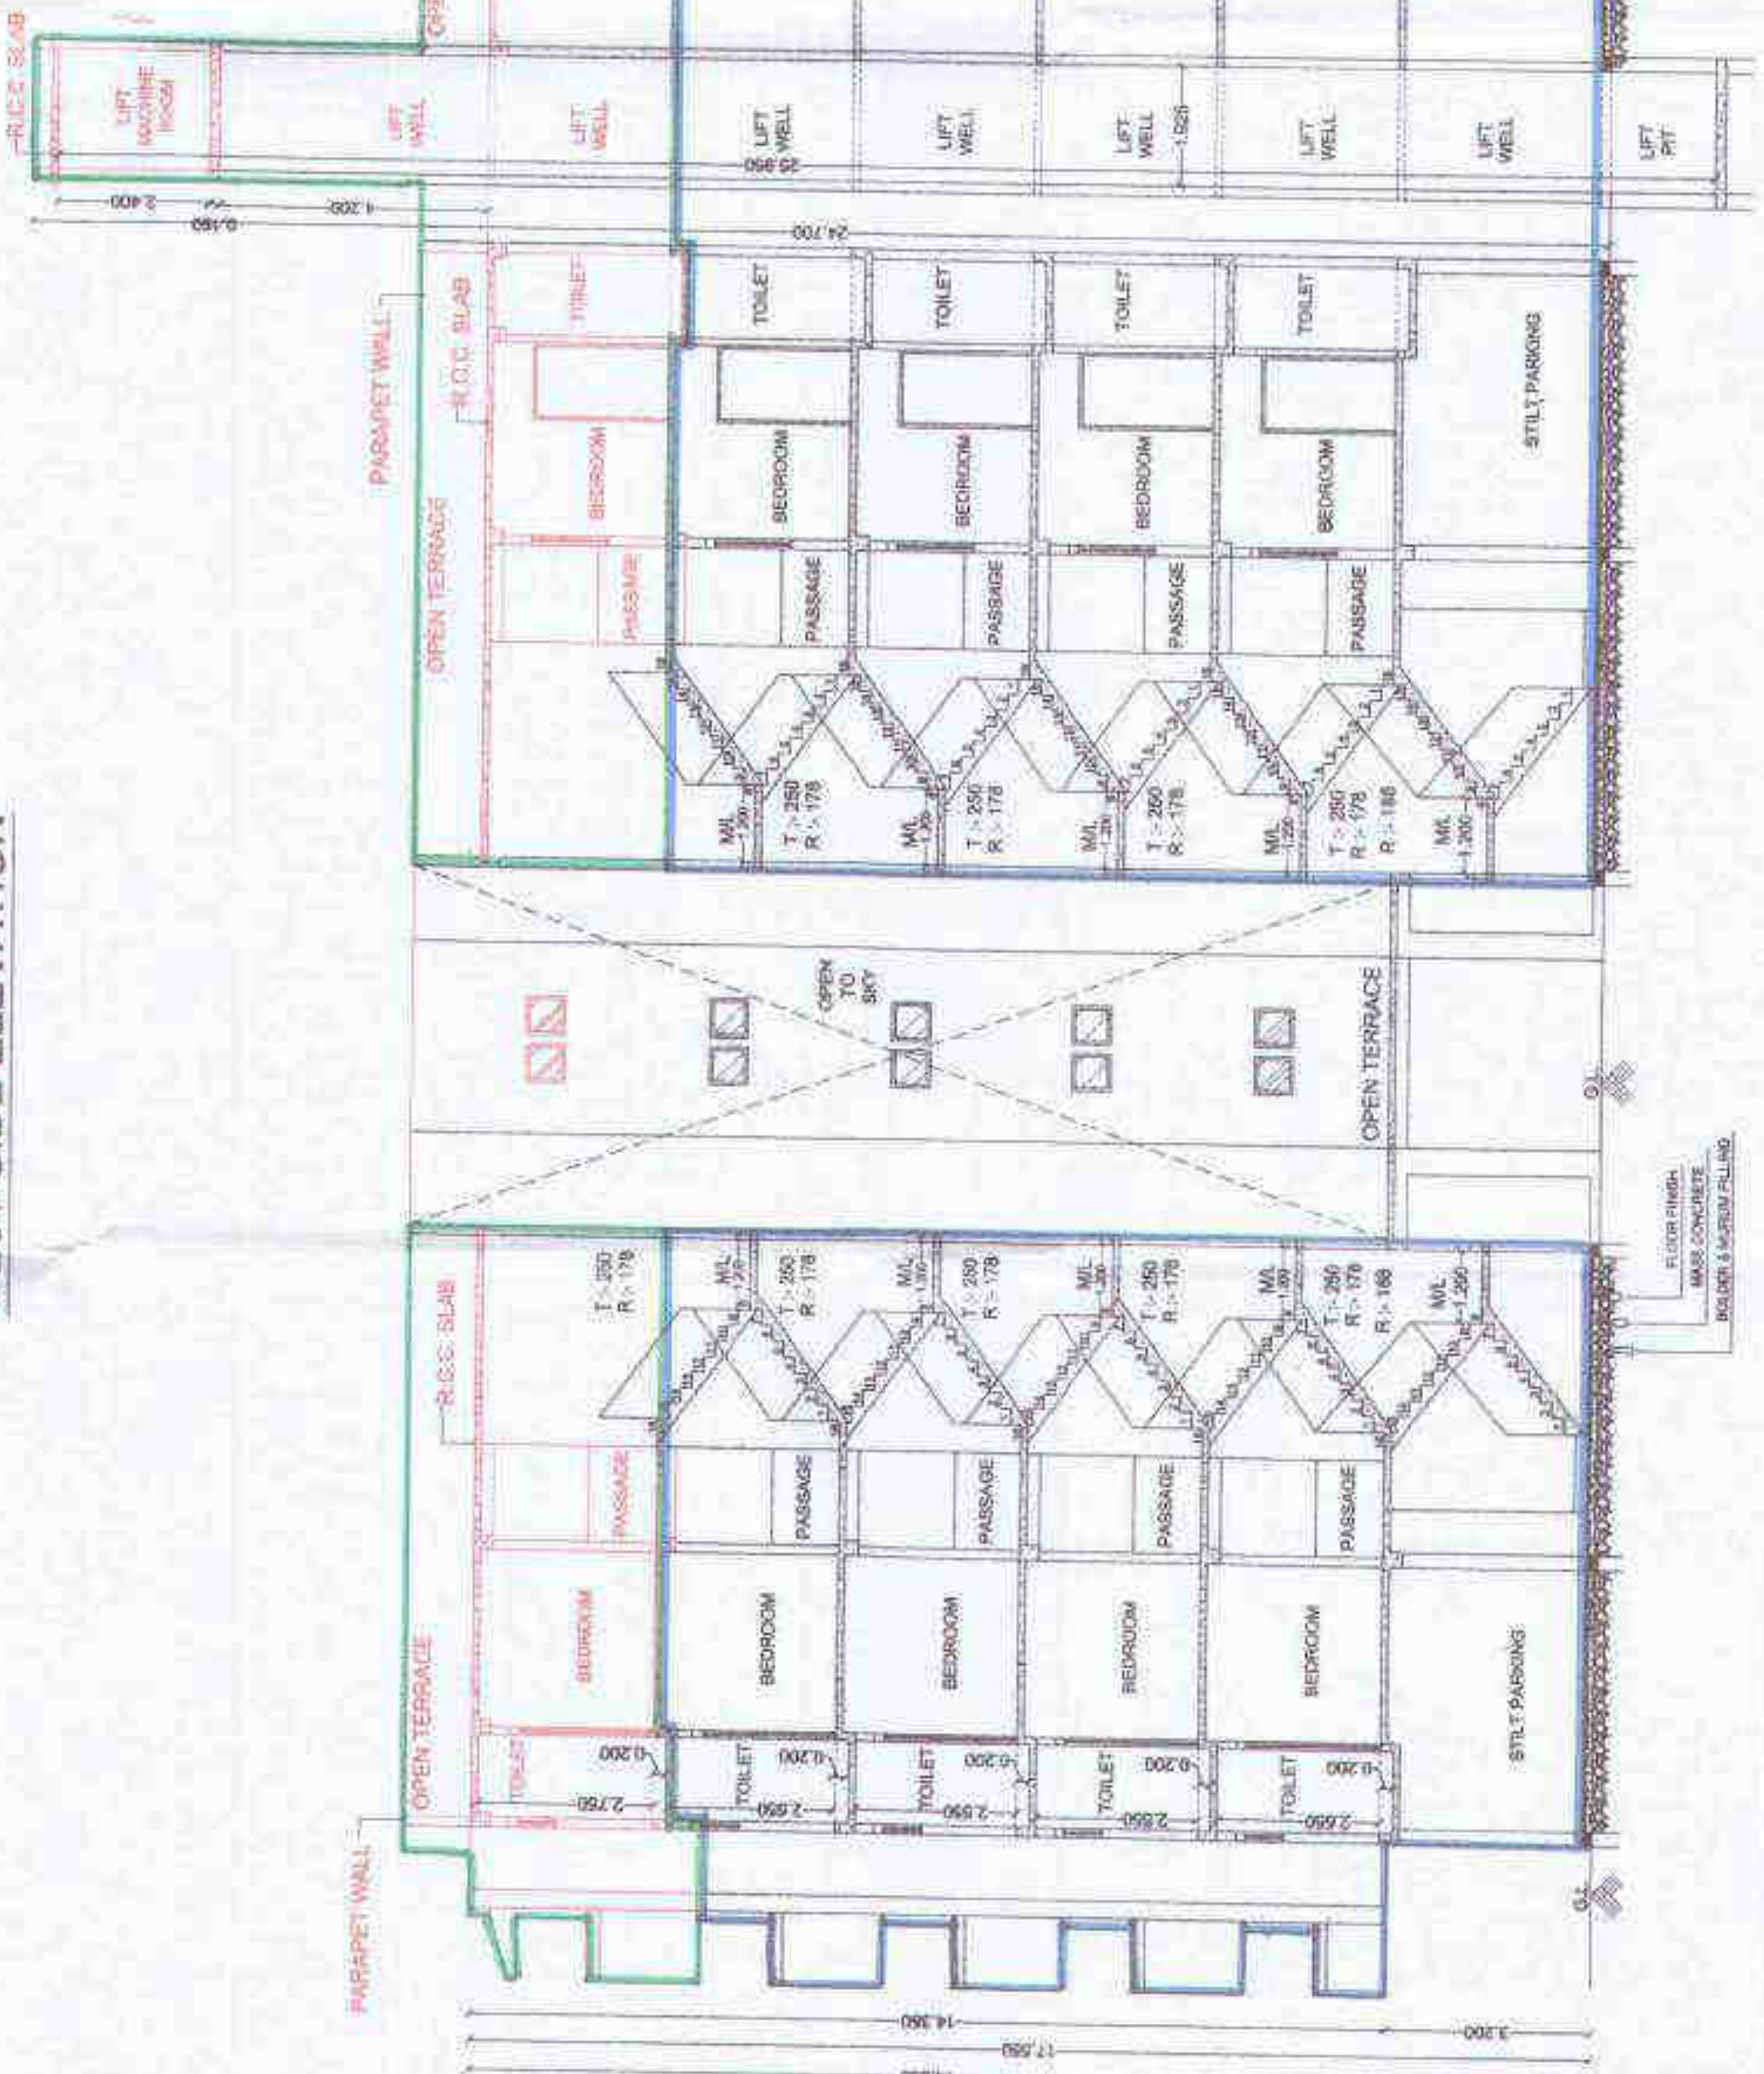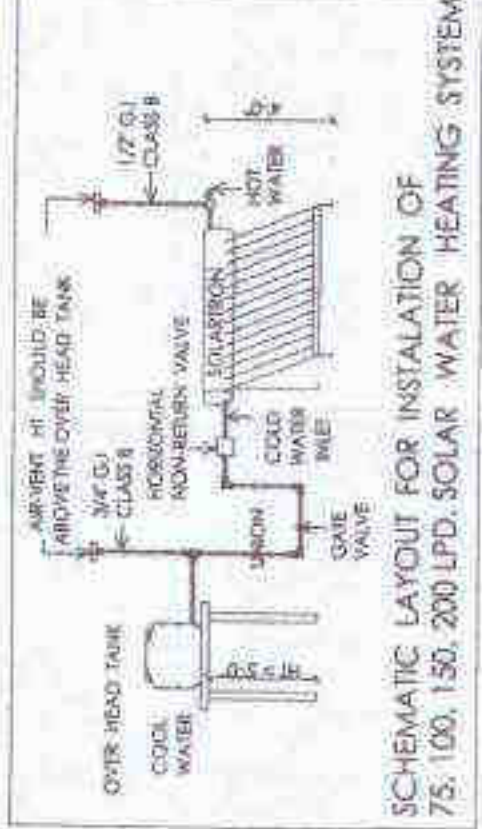[illegible]

Architect
AB Vishwakha A. Toshniwal
202, Patala Architects, Orange city sq
Kharla, MA, GURUR

Job No:	Drawing No.	Scale	 N
Drawn by :-	PUNAM	1:100, 1:200	

