


M.M.R.D.A.  
L.S. No. 102/2019/C/1000/107832/1324  
L.S. Valid  
Up to 21/12/2025



SHEET NO. - 04/18  
SECOND FLOOR PLAN  
REVISED PROPOSED MULTY - FAMILY  
RESIDENTIAL BUILDING PLAN ON KH.  
NO.-150/1 MOUZA- PIPLA, TAL- NAGPUR  
(GRAMIN), DIST. - NAGPUR  
BELONGING TO:-

- 1) MR. NARENDRA S. MALEWAR
- 2) MR. RAHUL B. MALEWAR
- 3) MR. MANOJ B. SURAMWAR
- 4) MR. CHANDRAKANT B. SURAMWAR
- 5) MR. MANGESH A. MALEWAR
- 6) MR. RAJU B. CHANNANWAR

| TOTAL BUILT UP AREA   |                   |
|-----------------------|-------------------|
| GROUND FLOOR          | = 725.153 Sq.m.   |
| FIRST FLOOR           | = 294.486 Sq.m.   |
| WING A (2ND TO 11 TH) | = 6740.377 Sq.m.  |
| WING B (2ND TO 12 TH) | = 4607.444 Sq.m.  |
| WING C (2ND TO 12 TH) | = 4172.120 Sq.m.  |
| WING D (2ND TO 11 TH) | = 6740.377 Sq.m.  |
| TOTAL B/UP AREA       | = 27887.401 Sq.m. |

| TOTAL B/UP AREA OF EXISTING & PROPOSED |                   |
|----------------------------------------|-------------------|
| WING - A (G.F. TO 11 TH FLOOR)         | = 6948.412 SQ.MT  |
| WING - B (G.F. TO 12 TH FLOOR)         | = 4697.878 SQ.MT  |
| WING - C (G.F. TO 12 TH FLOOR)         | = 4697.878 SQ.MT  |
| WING - D (G.F. TO 11 TH FLOOR)         | = 4602.317 SQ.MT  |
| WING - E (G.F. TO 11 TH FLOOR)         | = 6940.916 SQ.MT  |
| TOTAL                                  | = 27987.401 SQ.MT |

### SCHEDULE OF OPENING

| TYPE | SIZE   | DESCRIPTION                       |
|------|--------|-----------------------------------|
| 01   | D      | 1.00 X 2.10                       |
| 02   | D1     | T.W. PANELLED DOOR                |
| 03   | D2     | T.W. PANELLED DOOR                |
| 04   | D3     | T.W. PANELLED DOOR                |
| 05   | W      | 1.80 X 1.50                       |
| 06   | W1     | 1.50 X 1.50                       |
| 07   | W2     | 1.20 X 1.50                       |
| 08   | W3     | 1.20 X 0.90                       |
| 09   | V      | T.W. GLAZED WINDOW                |
| 10   | O      | M.S. LOUVERED VENTILATION OPENING |
| 11   | F.R.D. | 1.00 X 2.10 FIRE RESISTANT DOOR   |

LEGEND:  
PLOT BOUNDARY SHOWN IN  
PROPOSED CONSTRUCTION SHOWN IN  
EXISTING CONSTRUCTION SHOWN IN

### SUBMISSION DRAWING

| ARCHITECT                      |            |
|--------------------------------|------------|
| Date                           | SUB/01     |
| Drawn by                       | CHANDU SIR |
| Scale                          | 1:100      |
| OWNER                          |            |
| 1) MR. NARENDRA S. MALEWAR     |            |
| 2) MR. RAHUL B. MALEWAR        |            |
| 3) MR. MANOJ B. SURAMWAR       |            |
| 4) MR. CHANDRAKANT B. SURAMWAR |            |
| 5) MR. MANGESH A. MALEWAR      |            |
| 6) MR. RAJU B. CHANNANWAR      |            |

**VISTAAR**  
ARCHITECT, INTERIOR DESIGNER,  
PLANNER FLAT NO. 106, GROUND  
FLOOR, SHRI LAKSHMI APARTMENT, BEHIND  
BATUKBHAI JEWELLERS, NAGPUR-440010.  
PH. NO. 0712-2546185

## PROPOSED SECOND FLOOR PLAN (RESIDENTIAL FIRST FLOOR)

SCALE - 1:100

### WING 'A'

### WING 'D'

### WING 'E'

### WING 'B'

### WING 'C'

| TYPE | SIZE   | DESCRIPTION                       |
|------|--------|-----------------------------------|
| 01   | D      | 1.00 X 2.10                       |
| 02   | D1     | T.W. PANELLED DOOR                |
| 03   | D2     | T.W. PANELLED DOOR                |
| 04   | D3     | T.W. PANELLED DOOR                |
| 05   | W      | 1.80 X 1.50                       |
| 06   | W1     | 1.50 X 1.50                       |
| 07   | W2     | 1.20 X 1.50                       |
| 08   | W3     | 1.20 X 0.90                       |
| 09   | V      | T.W. GLAZED WINDOW                |
| 10   | O      | M.S. LOUVERED VENTILATION OPENING |
| 11   | F.R.D. | 1.00 X 2.10 FIRE RESISTANT DOOR   |

