

* Construction of Building no 345 & 346 will be started only after payment of bonded note of premium amount for additional F.S.S as per schedule.

* Major to excavate around area with RMSEA before issuance of company.

Necessary arrangements for water supply and water supply system to be done

Approved conditions mentioned in the plan are to be followed strictly. No modification is allowed without the approval of the authority.

Subject to the provisions of the relevant laws and regulations. The plan is subject to the approval of the authority.

INDEX	
	FIRE DOOR
	ABC FIRE EXTINGUISHERS
	FIRE PUMP
	FIRE SPRINKLER
	SIDE WALL FIRE SPRINKLER
	FIRE BUZZER PUMP STARTER
	FIRE ALARM CONTROL PANEL
	FIRE MANUAL CALL POINT
	FIRE HOOTER
	FIRE HYDRANT VALVE
	HR = HOSE REEL
	HB = HOSE BOX
	FIRE SERVICE INLET
	BUTTERFLY VALVE
	NON RETURN VALVE
	FIRE HYDRANT STAND POST
	SMOKE/HEAT DETECTOR
	GI PIPE LINE FOR FIRE SYSTEM

Authorized Fire Contractor:-
ALERT MULTIPURPOSE SERVICES

202, Agrawal Mansion,
Rani Durgawati Saurat, Nagpur- 26
Contact No. 8528490471
email- amss.responders@gmail.com
License no-MFS-LA/RP - 355
License no-MFS-LA/RD - 331

Shiv-Kailasa

PROJECT NAME

PROJECT ADDRESS
EXISTING CUM PROPOSED MULTI FAMILY
RESIDENTIAL CUM COMMERCIAL PROJECT UNDER
PARSODI IMPROVEMENT SCHEME (KOSUN)
SATBELITE TOWNSHIP AT FINAL PLOT NO 242, 241,
238/2, 239/237/1, 238/1 & 247/1 (KHASRA NO 70/1, 72,
73, 74, 76/1, 76/2, 76/3, 77/1A) MOUZA SONDAPAR,
TAHASIL-HINGNA, NAGPUR

OWNER'S SIGNATURE

M/S. OM SHIVAM BUILDCON
PVT. LTD. AND OTHERS


ARCHITECT'S SIGNATURE

AR.SACHIN SUTAR
CA/95, 180339
NIT LICENSE NO 2977

UNUSUAL SPACES

A1, NATURE VIEW SOC.,
NEAR CHATURSHRINGI TEMPLE,
SEMAPATI BAGAT ROAD PUNE.- 411016.
PH.NO 020-25535334, 982268665

JOB NO
DRG NO
DATE
SCALE
DRN BY
CHD BY



TYPICAL FLOOR PLAN
2ND, 4TH, 6TH, 10TH, 12TH, 14TH & 16TH FLOOR

OFFICE OF THE CORPORATION
OF THE CITY OF NAGPUR.
No. 10, Chhatrapati Shivaji Maharaj
By Fire Officer, Nagpur.
The subject of this approval is the proposed
plan for the construction of the building
No. 242, 241, 238/2, 239/237/1, 238/1 & 247/1
at the site of the plot No. 242, 241, 238/2,
239/237/1, 238/1 & 247/1, Khasra No. 70/1, 72,
73, 74, 76/1, 76/2, 76/3, 77/1A, Mouza Sondapar,
Tahasil Hingna, Nagpur.