



OFFICE OF THE CORPORATION OF THE CITY NAGPUR

Building Permit No. 24187/2024
Date: 23.12.2024
SANCTIONED
subject to conditions mentioned in the building permit

consent for Solar Water Heating Systems
Solar Water Heating Systems should be installed
in the building for the following use:- at the per
centage capacity mentioned as under
Type of Buildings Percentage Capacity
1) Residential 10%
2) Commercial 15%
3) Industrial 20%
4) Institutional 25%
5) Public Buildings 30%
6) Other Buildings 35%
7) The authority may increase the capacity of
the system if the system is found to be safe and
feasible. The system should be approved by the
competent authority before installation.

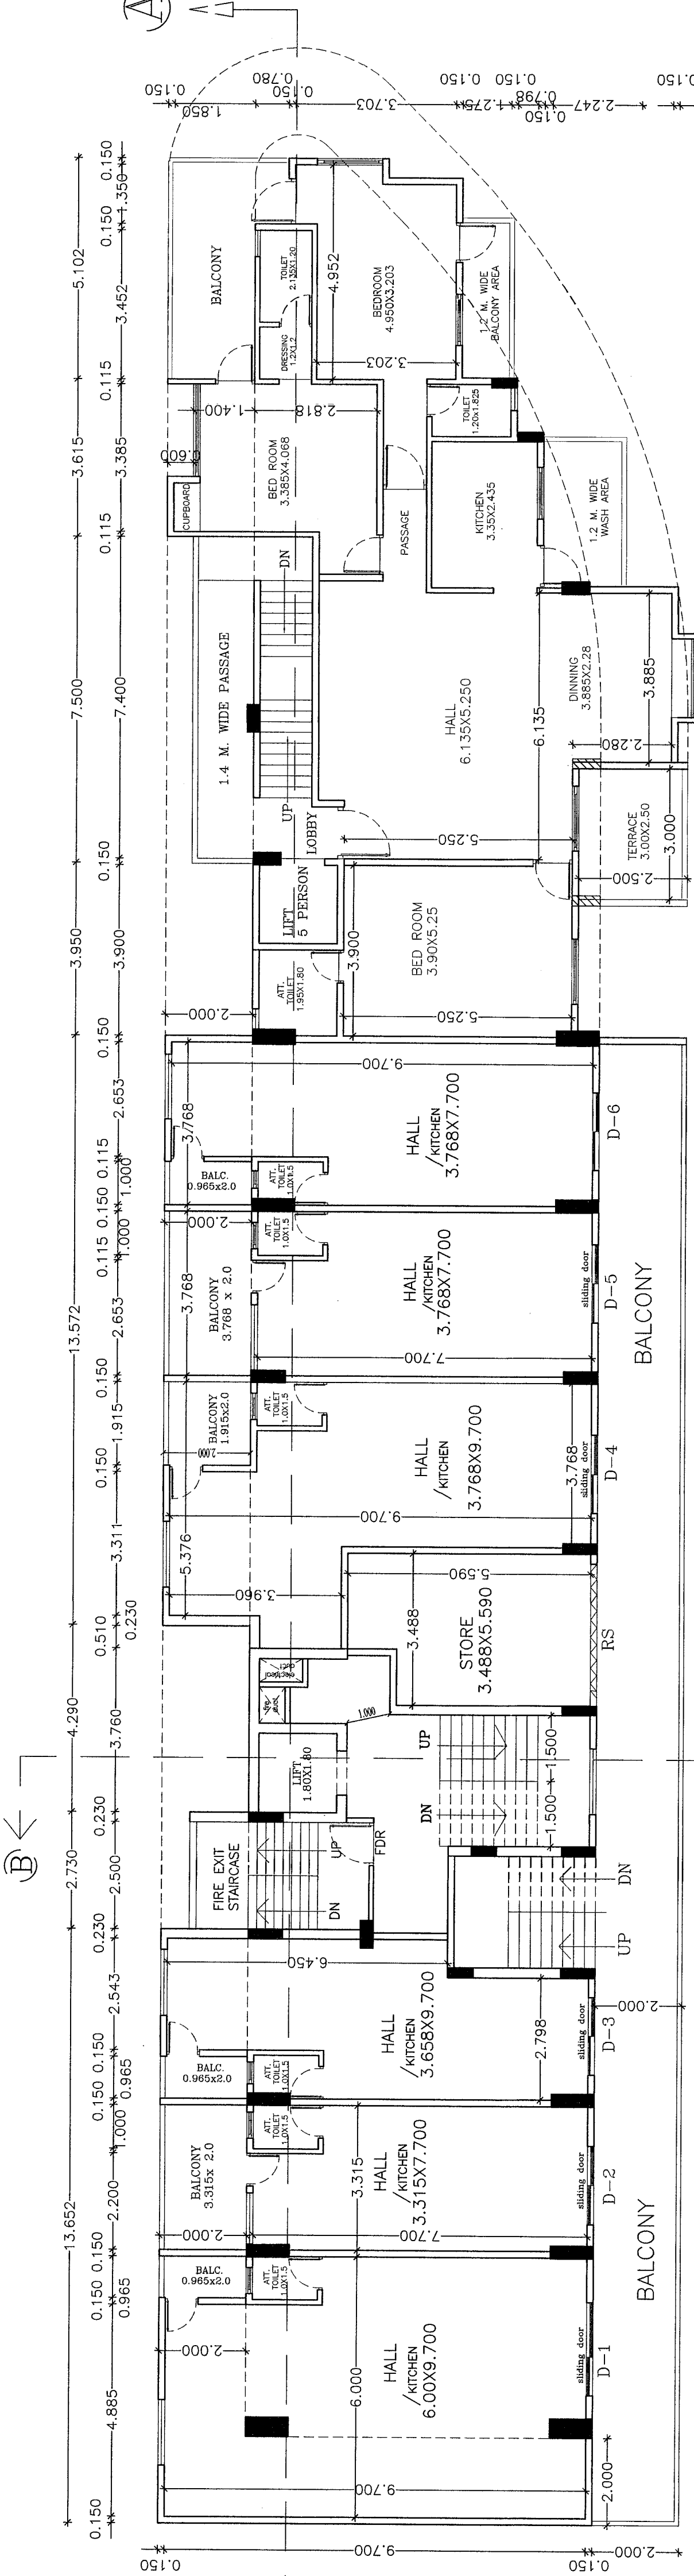


1st FLOOR PLAN
SCALE 1:100

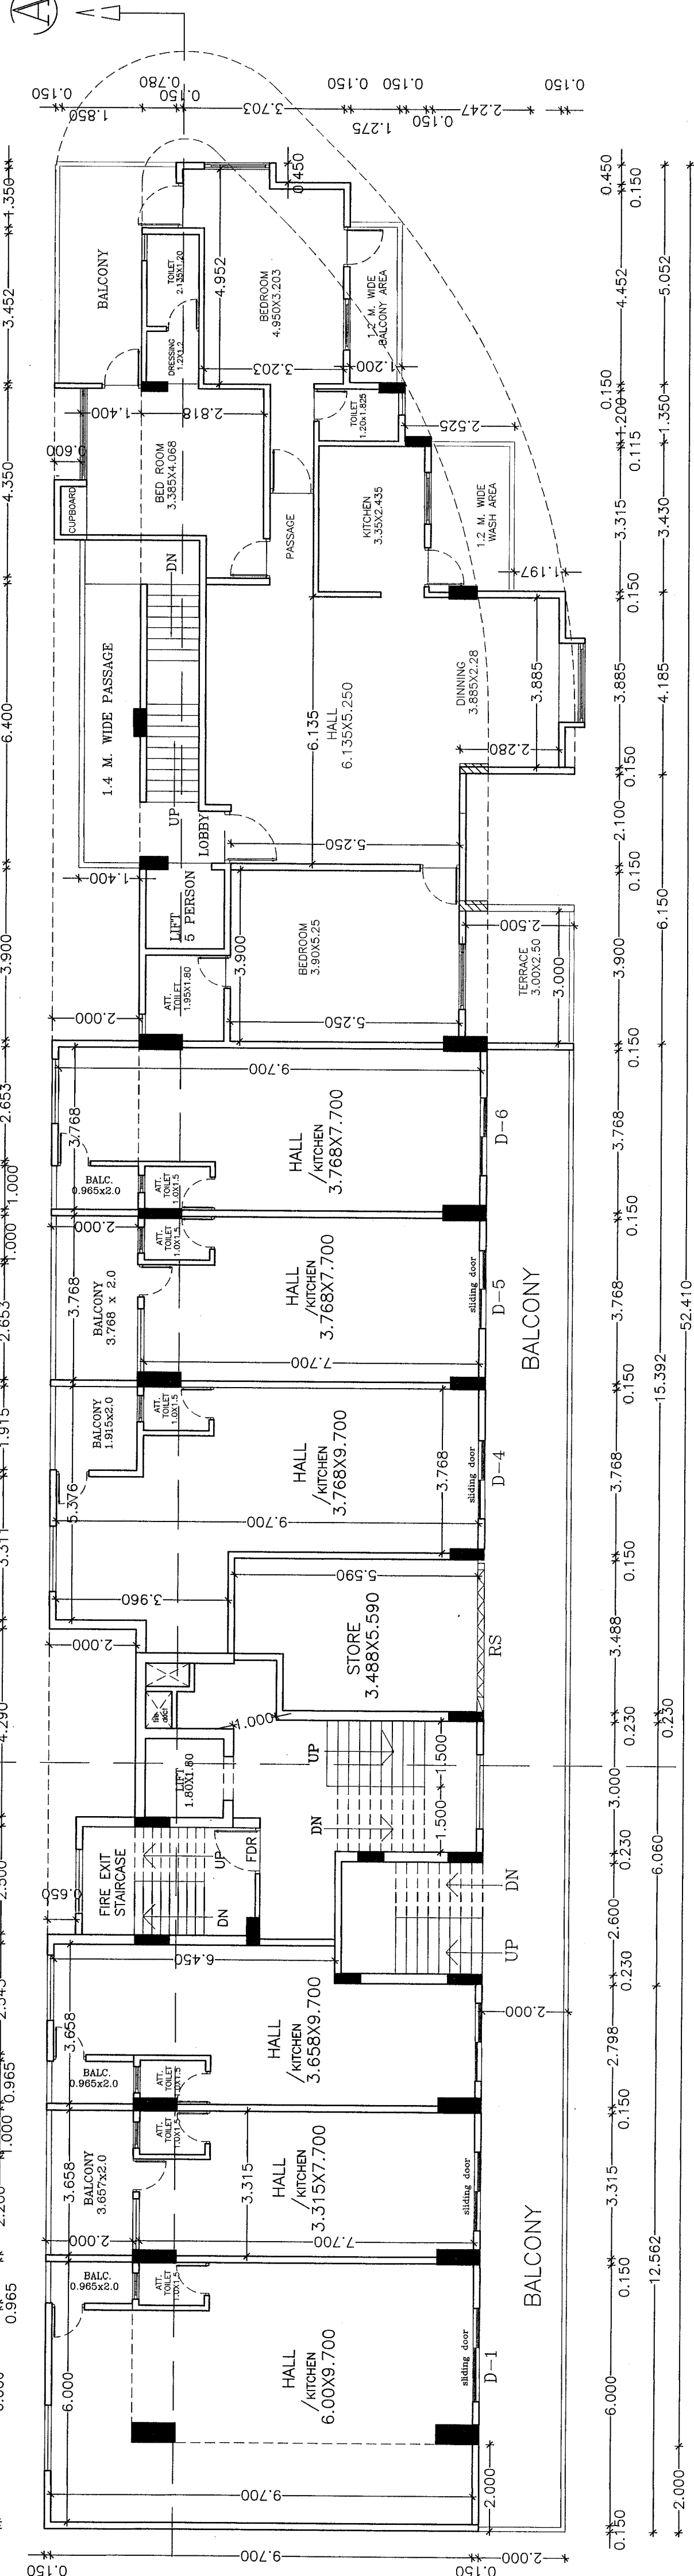


2nd FLOOR PLAN
SCALE 1:100

consent for Solar Water Heating Systems
Solar Water Heating Systems should be installed
in the building for the following use:- at the per
centage capacity mentioned as under
Type of Buildings Percentage Capacity
1) Residential 10%
2) Commercial 15%
3) Industrial 20%
4) Institutional 25%
5) Public Buildings 30%
6) Other Buildings 35%
7) The authority may increase the capacity of
the system if the system is found to be safe and
feasible. The system should be approved by the
competent authority before installation.

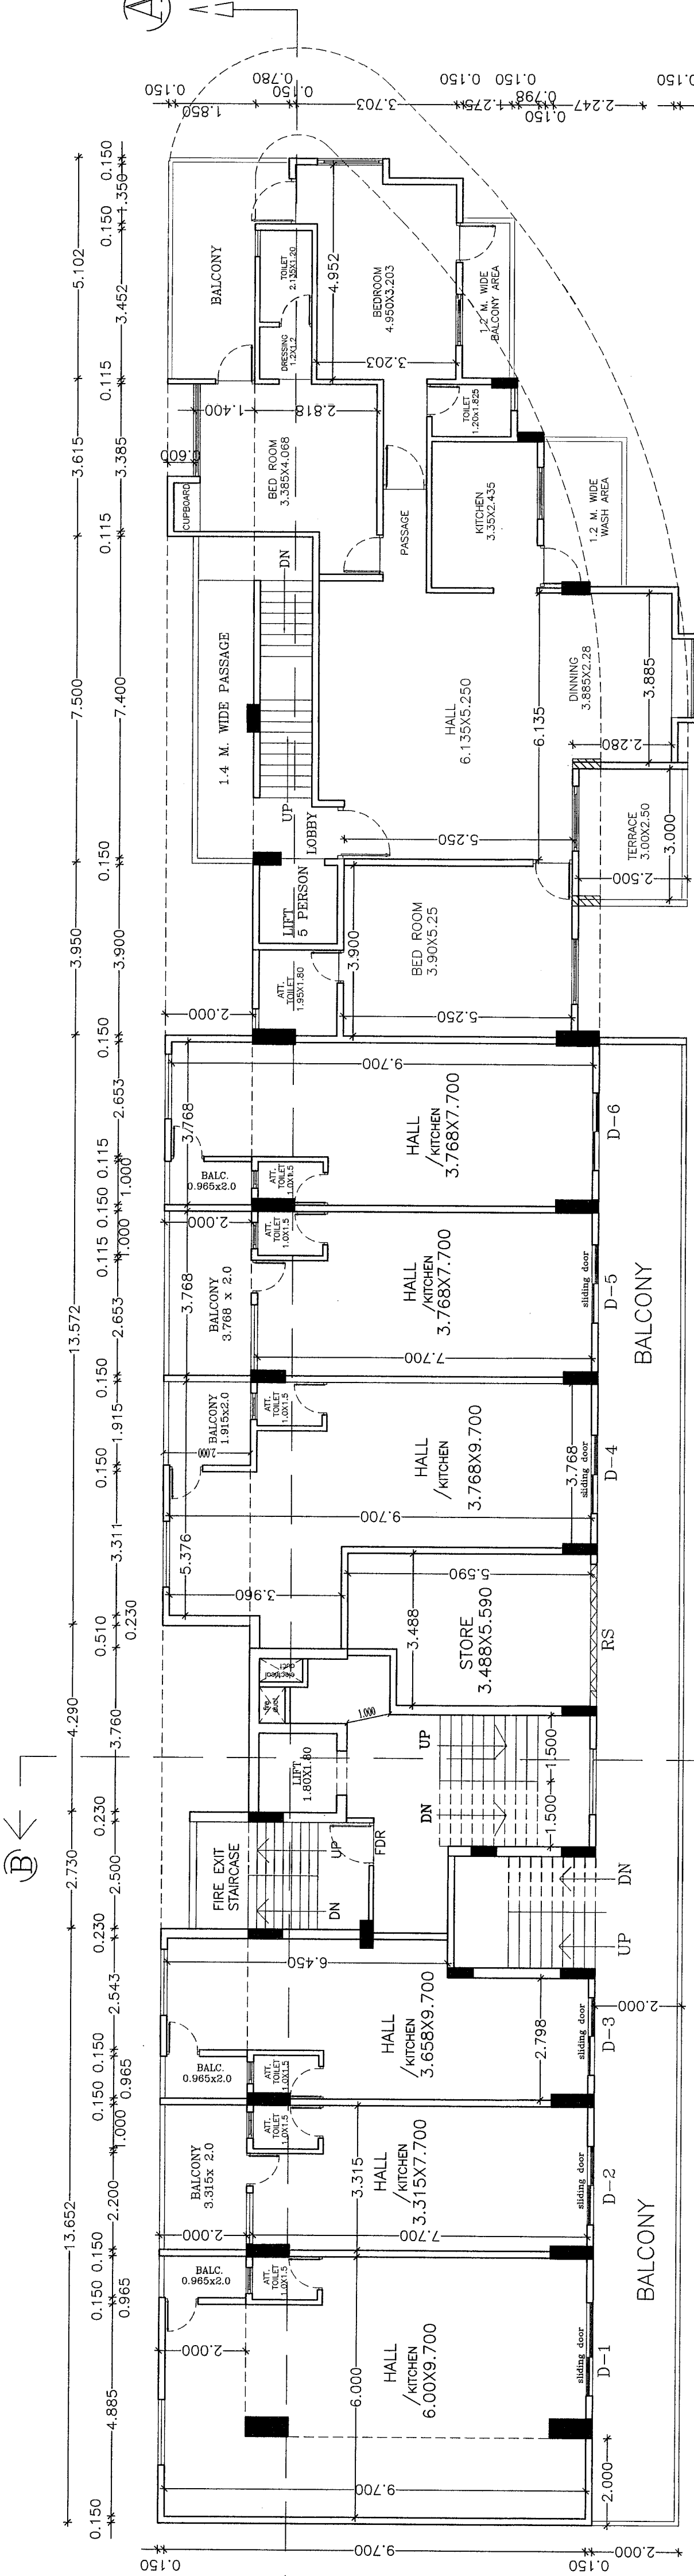


1st FLOOR PLAN
SCALE 1:100

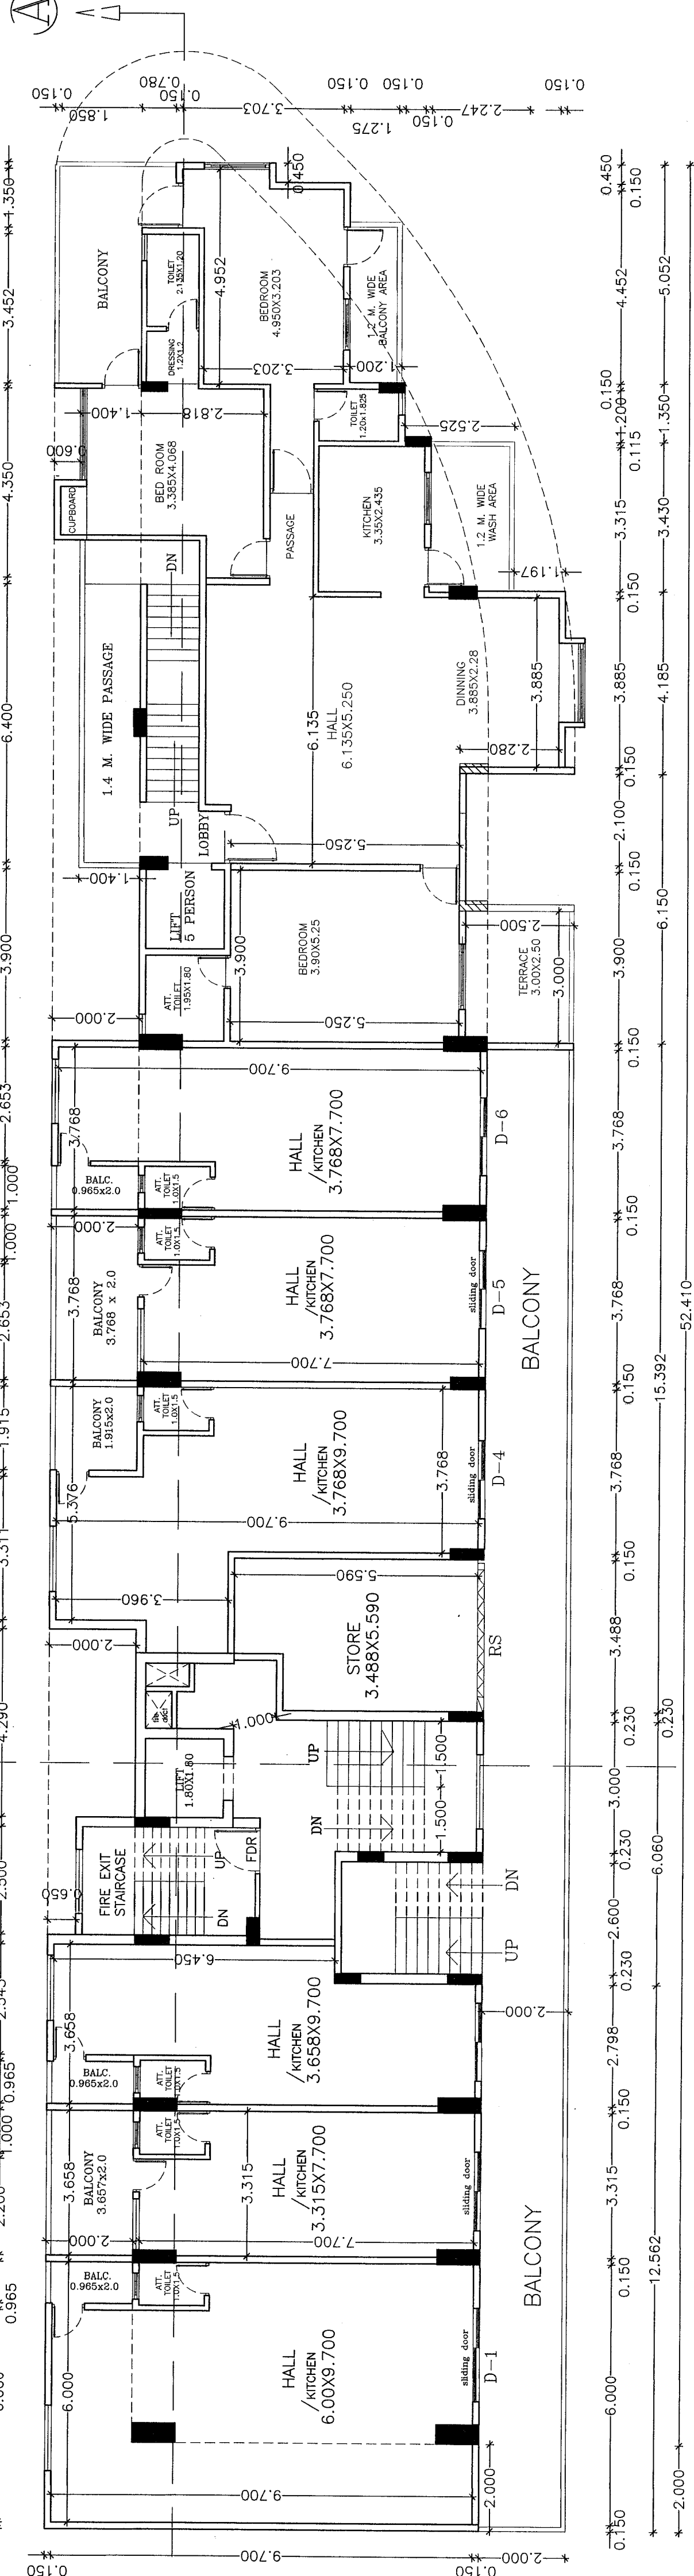


2nd FLOOR PLAN
SCALE 1:100

consent for Solar Water Heating Systems
Solar Water Heating Systems should be installed
in the building for the following use:- at the per
centage capacity mentioned as under
Type of Buildings Percentage Capacity
1) Residential 10%
2) Commercial 15%
3) Industrial 20%
4) Institutional 25%
5) Public Buildings 30%
6) Other Buildings 35%
7) The authority may increase the capacity of
the system if the system is found to be safe and
feasible. The system should be approved by the
competent authority before installation.

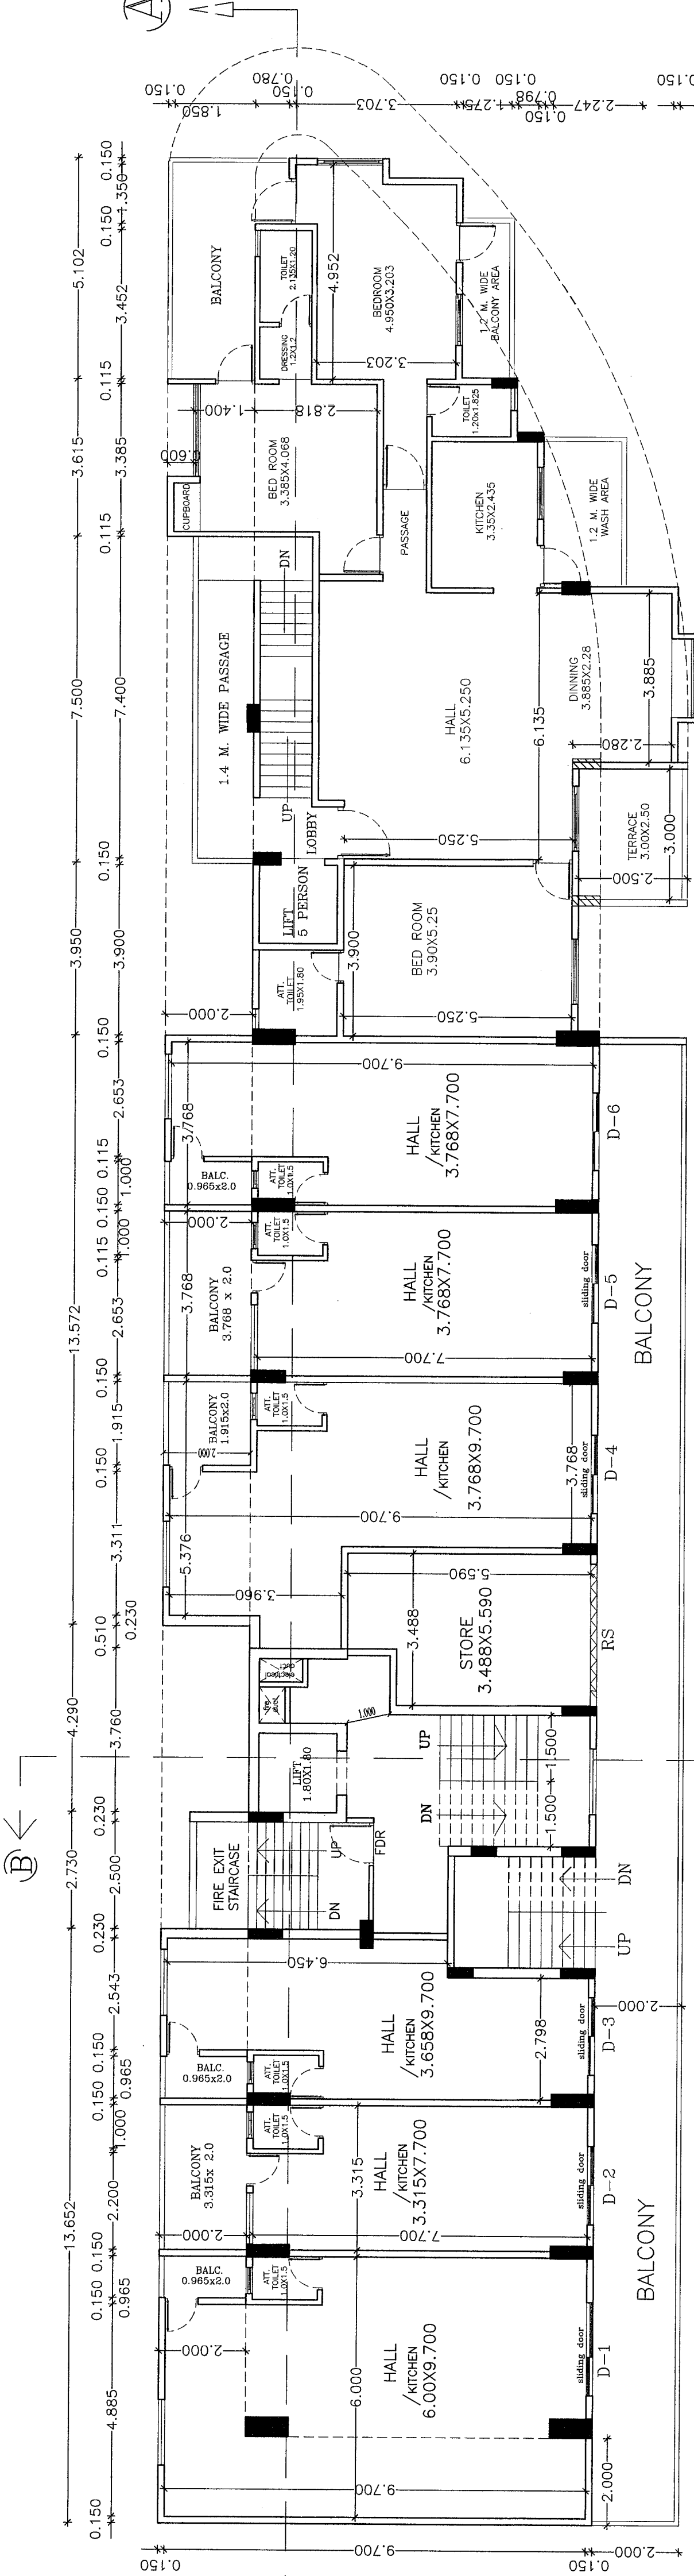


1st FLOOR PLAN
SCALE 1:100

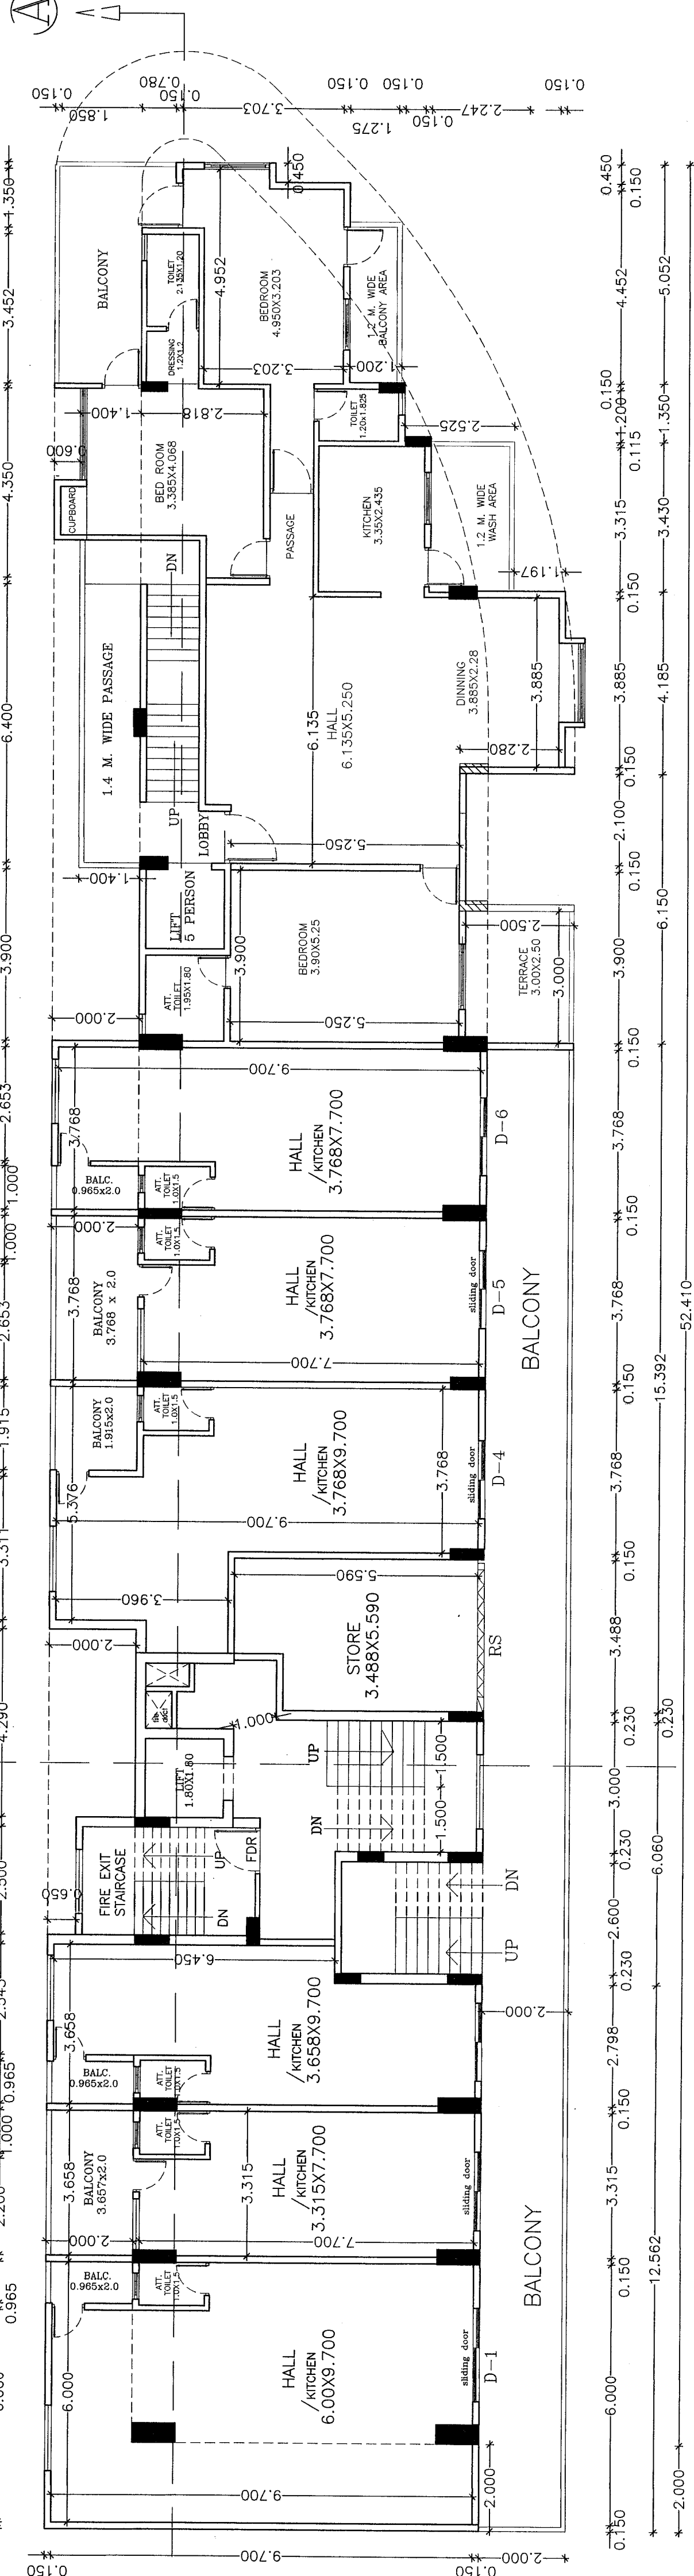


2nd FLOOR PLAN
SCALE 1:100

consent for Solar Water Heating Systems
Solar Water Heating Systems should be installed
in the building for the following use:- at the per
centage capacity mentioned as under
Type of Buildings Percentage Capacity
1) Residential 10%
2) Commercial 15%
3) Industrial 20%
4) Institutional 25%
5) Public Buildings 30%
6) Other Buildings 35%
7) The authority may increase the capacity of
the system if the system is found to be safe and
feasible. The system should be approved by the
competent authority before installation.

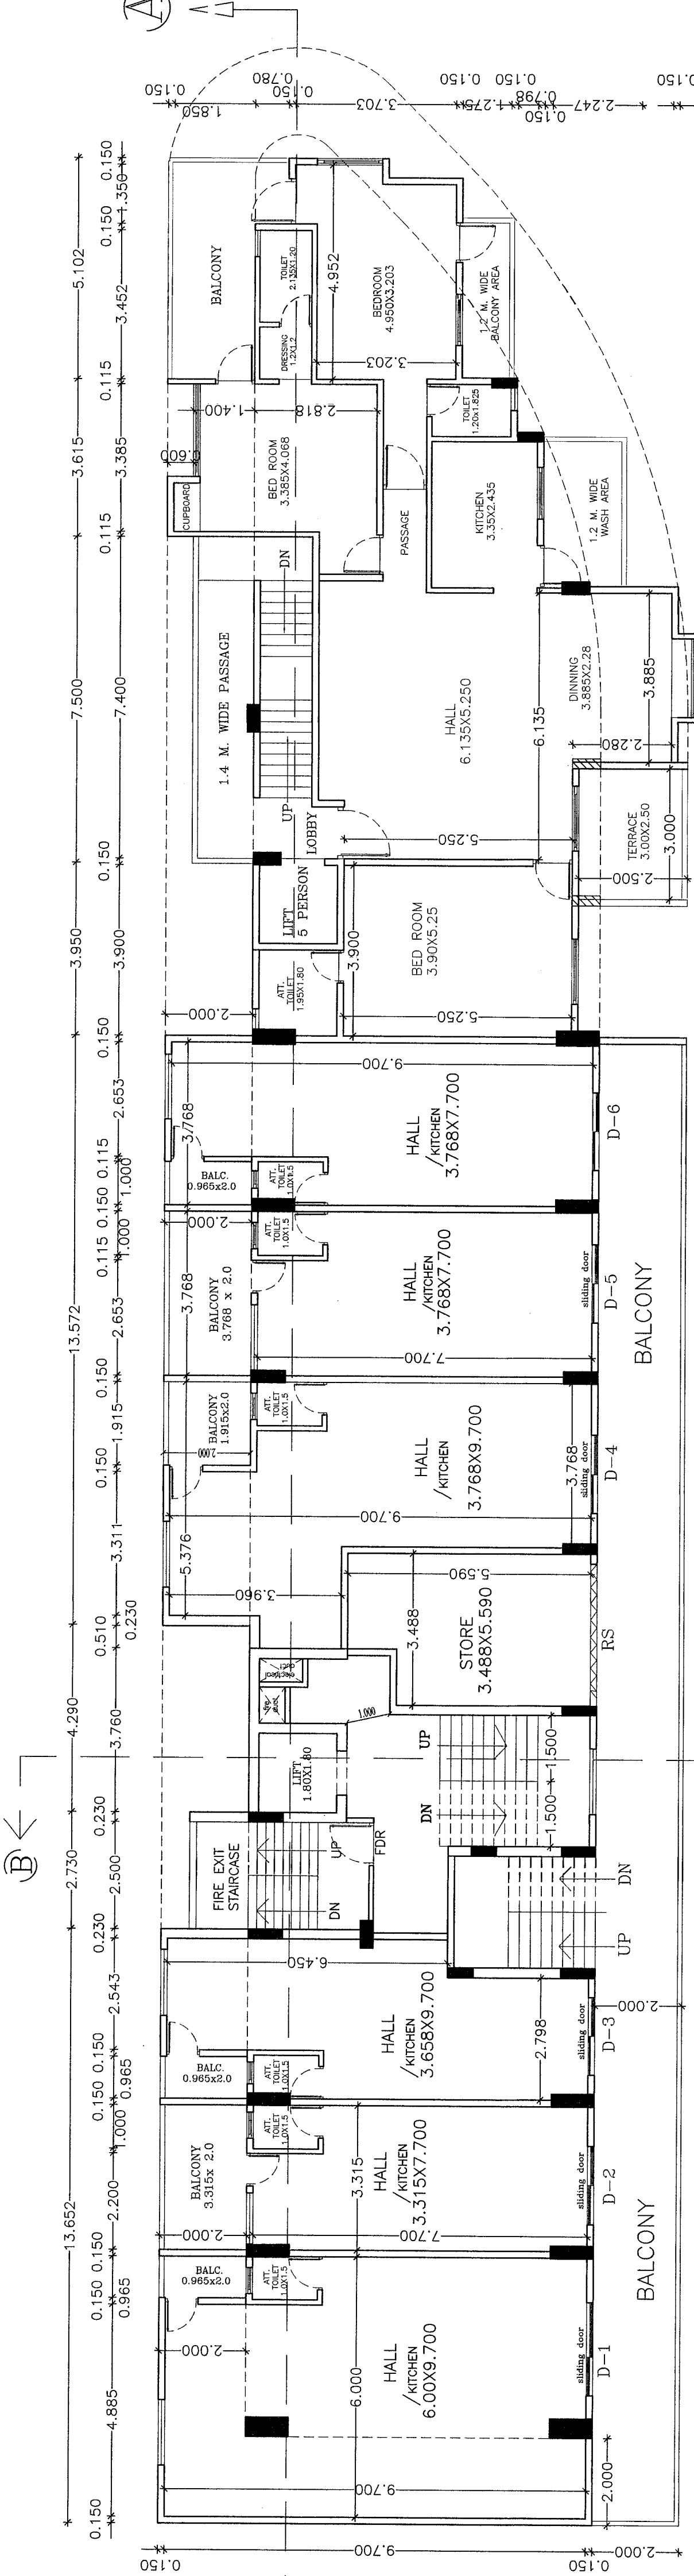


1st FLOOR PLAN
SCALE 1:100

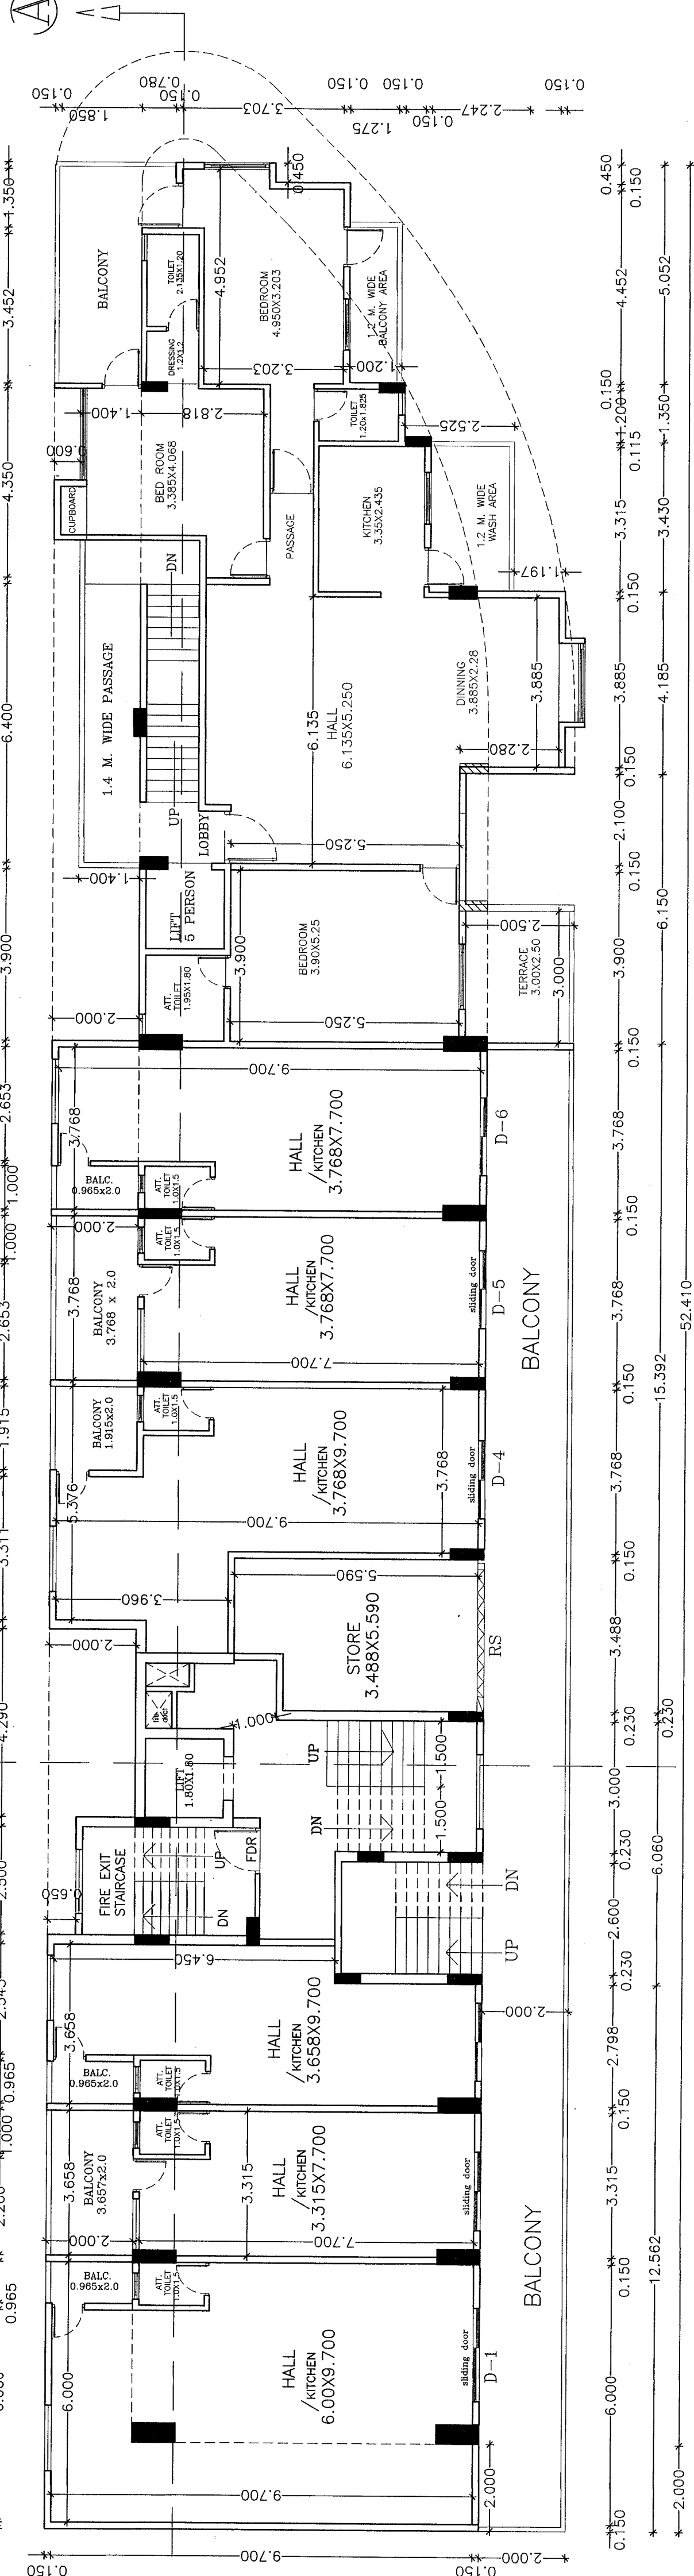


2nd FLOOR PLAN
SCALE 1:100

consent for Solar Water Heating Systems
Solar Water Heating Systems should be installed
in the building for the following use:- at the per
centage capacity mentioned as under
Type of Buildings Percentage Capacity
1) Residential 10%
2) Commercial 15%
3) Industrial 20%
4) Institutional 25%
5) Public Buildings 30%
6) Other Buildings 35%
7) The authority may increase the capacity of
the system if the system is found to be safe and
feasible. The system should be approved by the
competent authority before installation.

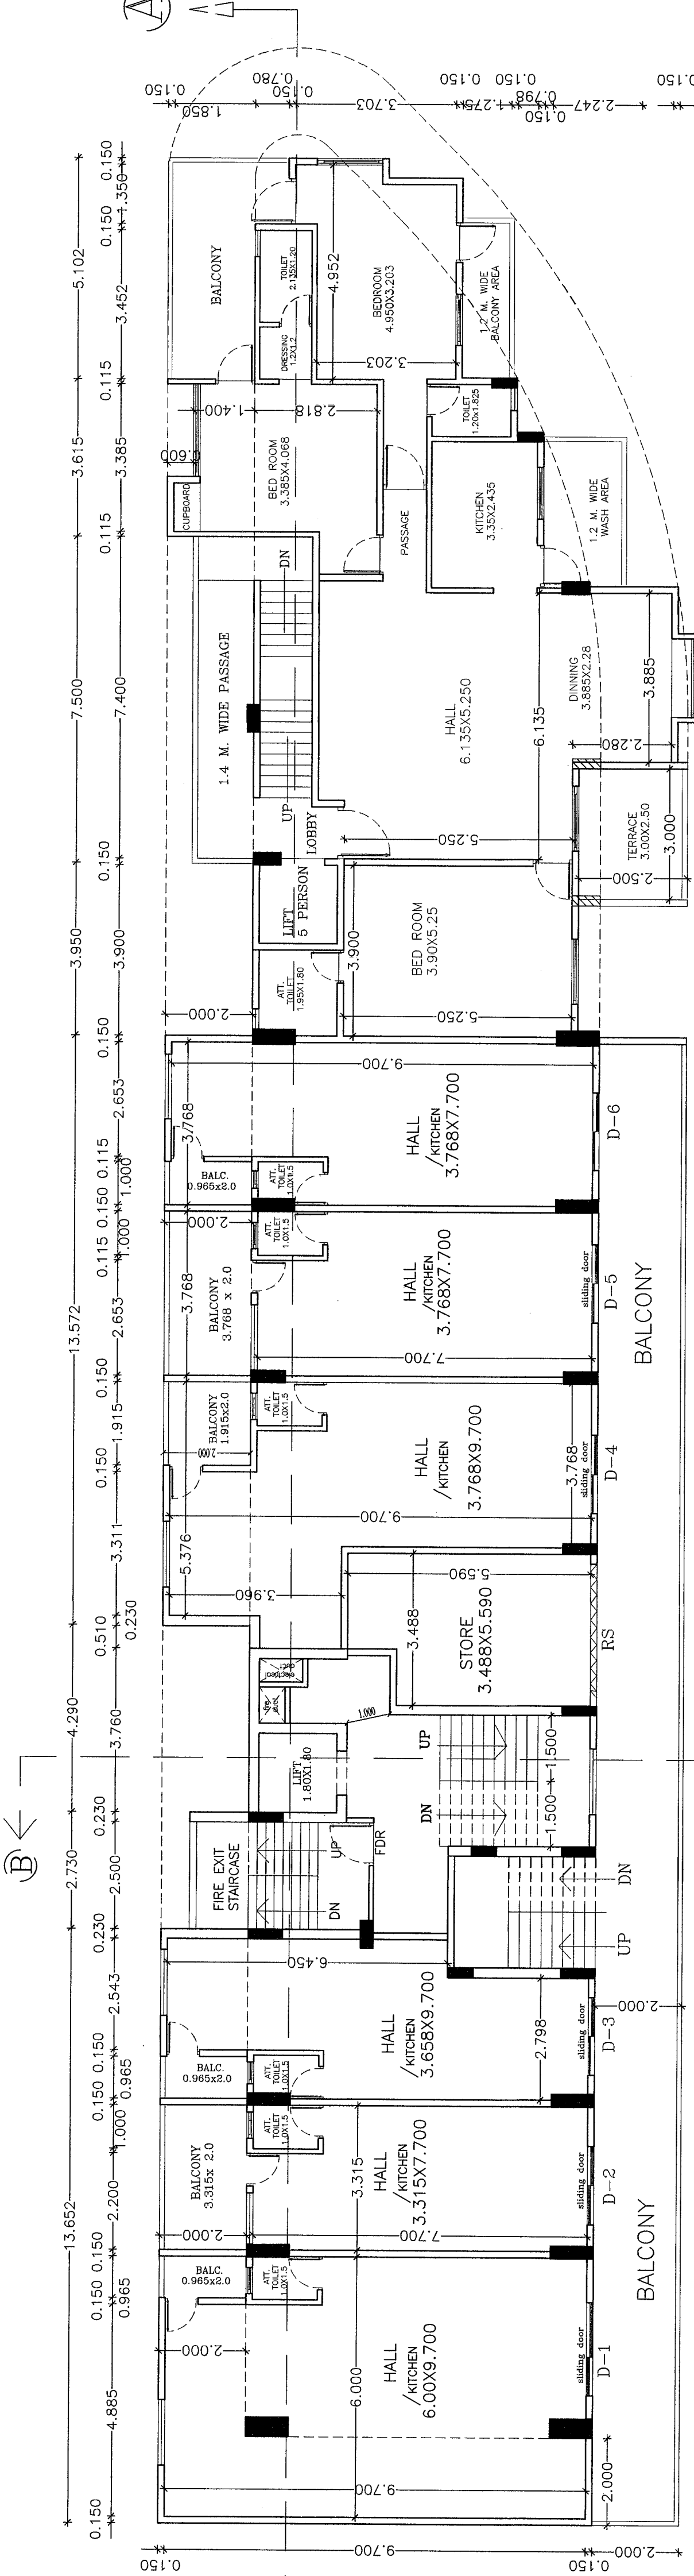

1st FLOOR PLAN
SCALE 1:100

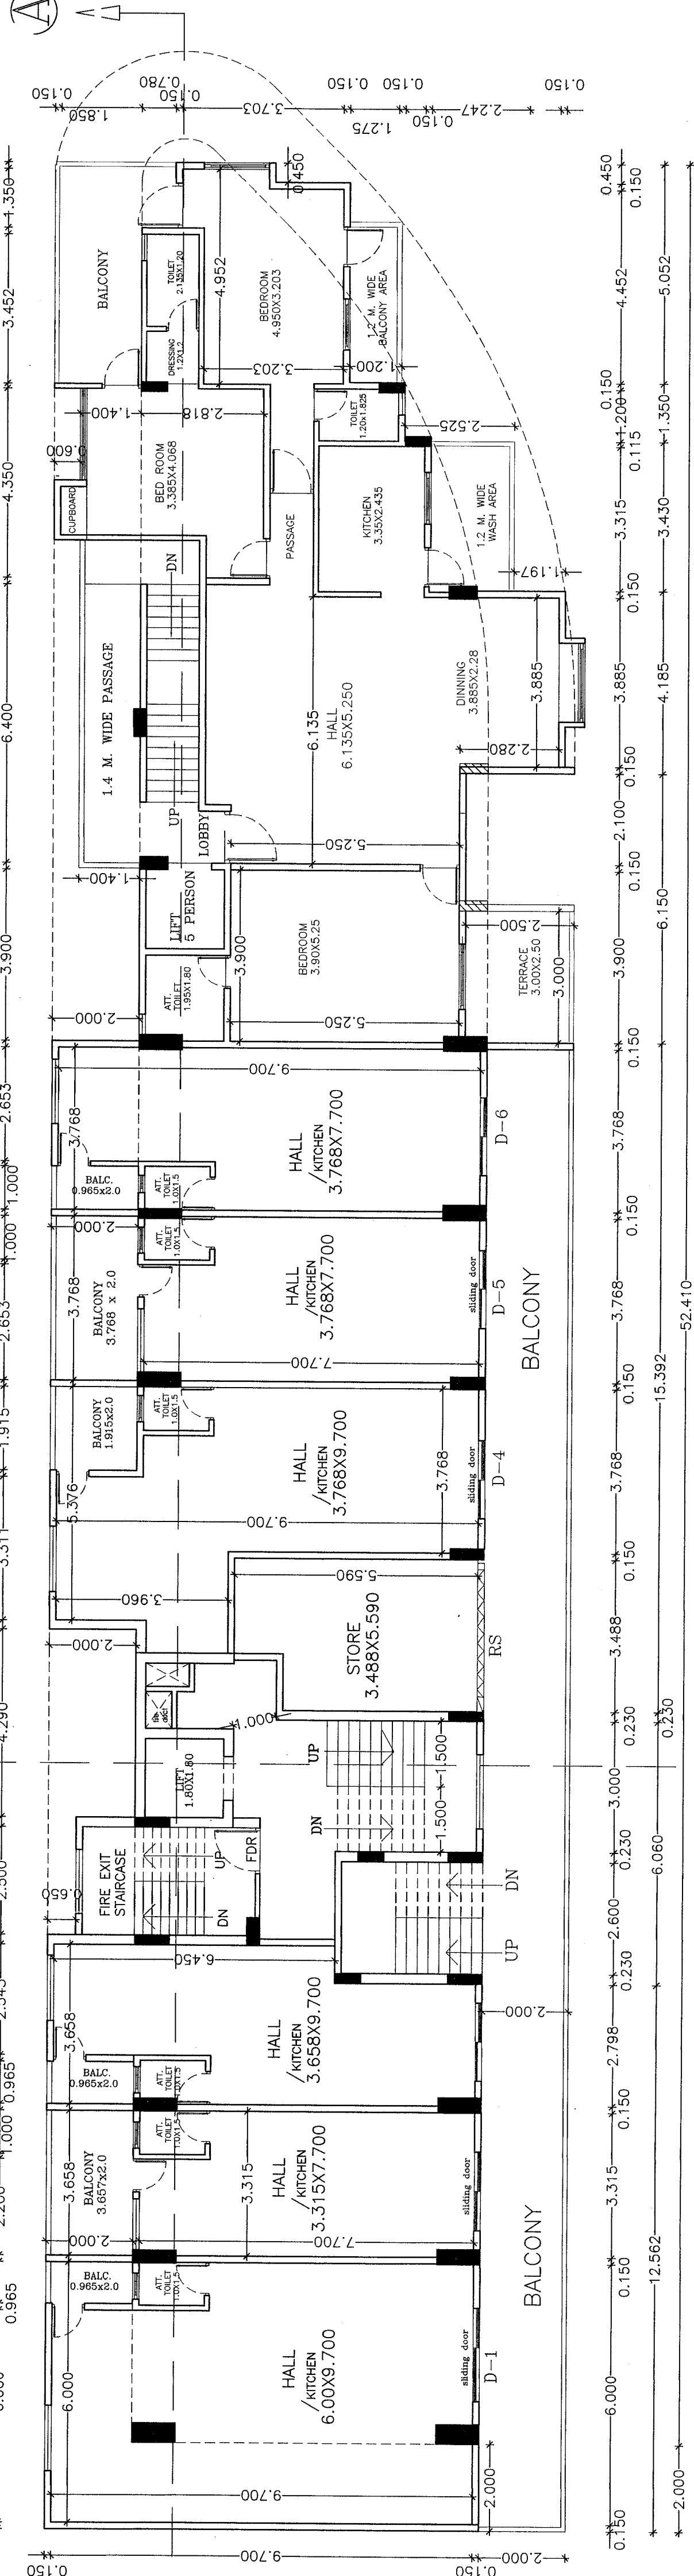

2nd FLOOR PLAN
SCALE 1:100