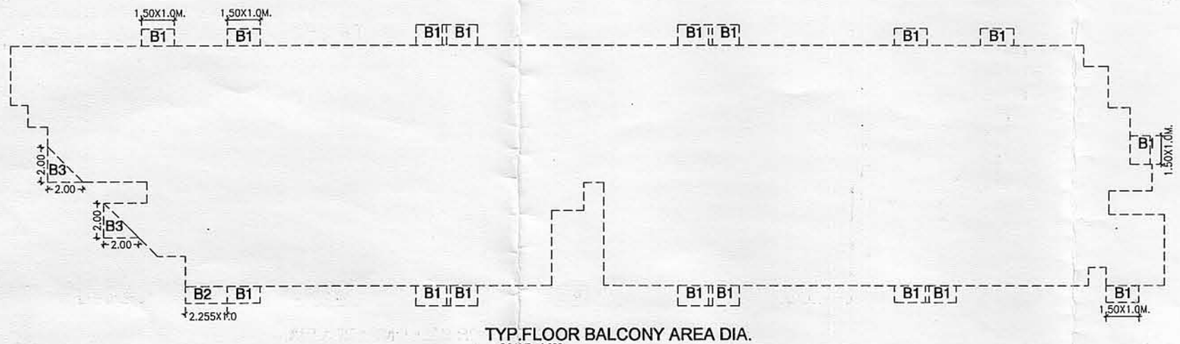

TYP.FLOOR BALCONY AREA DIA.
SCALE= 1:200

TYP.FLOOR BALCONY AREA CALCULATION

B1) 1.50X1.0X17=25.50
B2) 2.255X1.0X =2.255
B3) 2.00X2.00/2X2=4.00
TOTAL BALCONY AREA = =31.755 SQ.M.

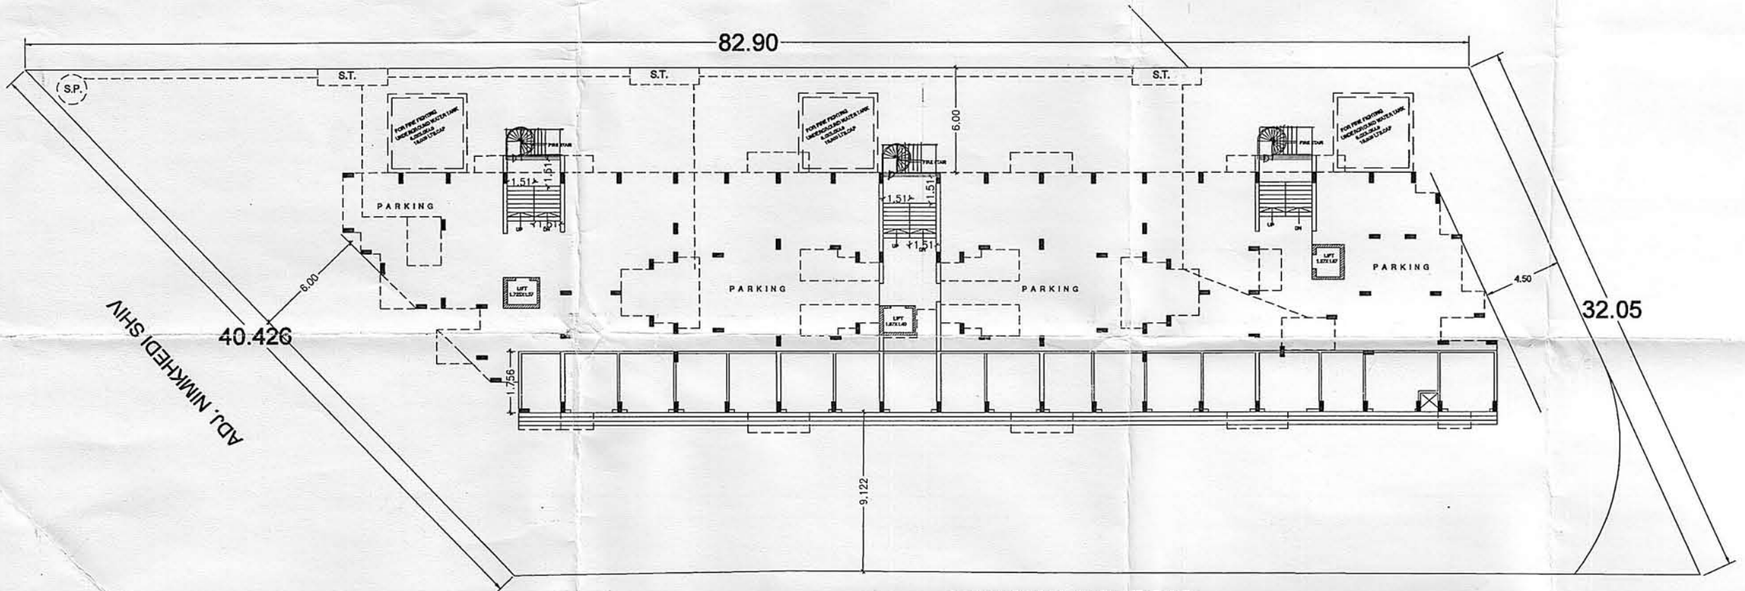

SITE PLAN
SCALE 1:200

APP. AUTHORITY

SHEET NO.3 OF 3

महाराष्ट्र शासनाचे नेर्तेज क. डीसीपीए/०८१४/२८२९/नवि-१४
मंत्रालय मलबार हिल
जिल्हा धरणगाव
जळगाव शहर महानगरपालिका JALGAON MUNICIPAL CORPORATION JALGAON
APPROVED
For Comm+Residential purpose
Condition No. 0046
Date 31/05/2017
Commissioner
Municipal Corporation of the city of Jalgaon
आयुक्त
जळगाव शहर म.न.पा. यांचे मान्यतेनुसार

PROPOSED RESIDENTIAL&COMMERCIAL
ON P.NO.1+2+3+4 ,S.NO. 311/1A
JALGAON SHIWAR, JALGAON.
FOR :MR.LAV.KABRA.& OTHERS

SCHEDULE OF OPENINGS

RS	2.35 X 2.54	M. S. ROLLING SHUTTR
DE	1.00 X 2.20	T. W. DOOR.
D1	0.90 X 2.20	T. W. DOOR.
D2	0.75 X 2.20	T. W. DOOR.
W	1.20 X 1.20	M.S. WINDOW.
WK	1.20 X 1.00	M.S. WINDOW.
V	0.60 X 0.90	LOV. VENTILATOR

OWNER'S SIGN

APLICANT/OWNER CONFIRMATION THE ABOVE STATEMENT IS CORRECT AND TRUE TO THE BEST OF MY KNOWLEDGE AND IT WILL BE MY RESPONSIBILITY TO CARRY OUT THE NSTRUCTION UNDER PROPER SUPERVISION AND ACCORDING TO SANCTIONED PLAN

CERTIFIED THAT THE PLOT UNDER REFERENCE WAS SURVEYED BY ME ON ——— AND THE DIMENSIONS OF SIDES ETC. OF PLOTSTATED ON PLAN AREA AS MEASURED ON SITE AND THE AREA SO WORK OUT TALLIES WITH THE AREA STATED IN DOCUMENT OF OWNERSHIPT.P.SCHEME RECORD

ARCHITECT/ENGINEER

M. ..IND S. RATHI M.E.(Structures)
Jalgaon City Municipal Corporation
Licenced Engineer M.L.No.002
A-17/18,Old M.I.D.C.,Ajanta Road,
Jalgaon. ☎ :2210979,M.9823029679

NOTE: ONLY SUBMISSION DRAWING IS PREPARED BY ENGINEER., OWNERS IS RESPONSIBLE FOR CONSTRUCTION ACTUALLY DONE ON SITE AND THE EXCESS USE OCCUPIED BY THE OWNER WHICH IS NOT INCLUDED IN SANCTIONED PLAN