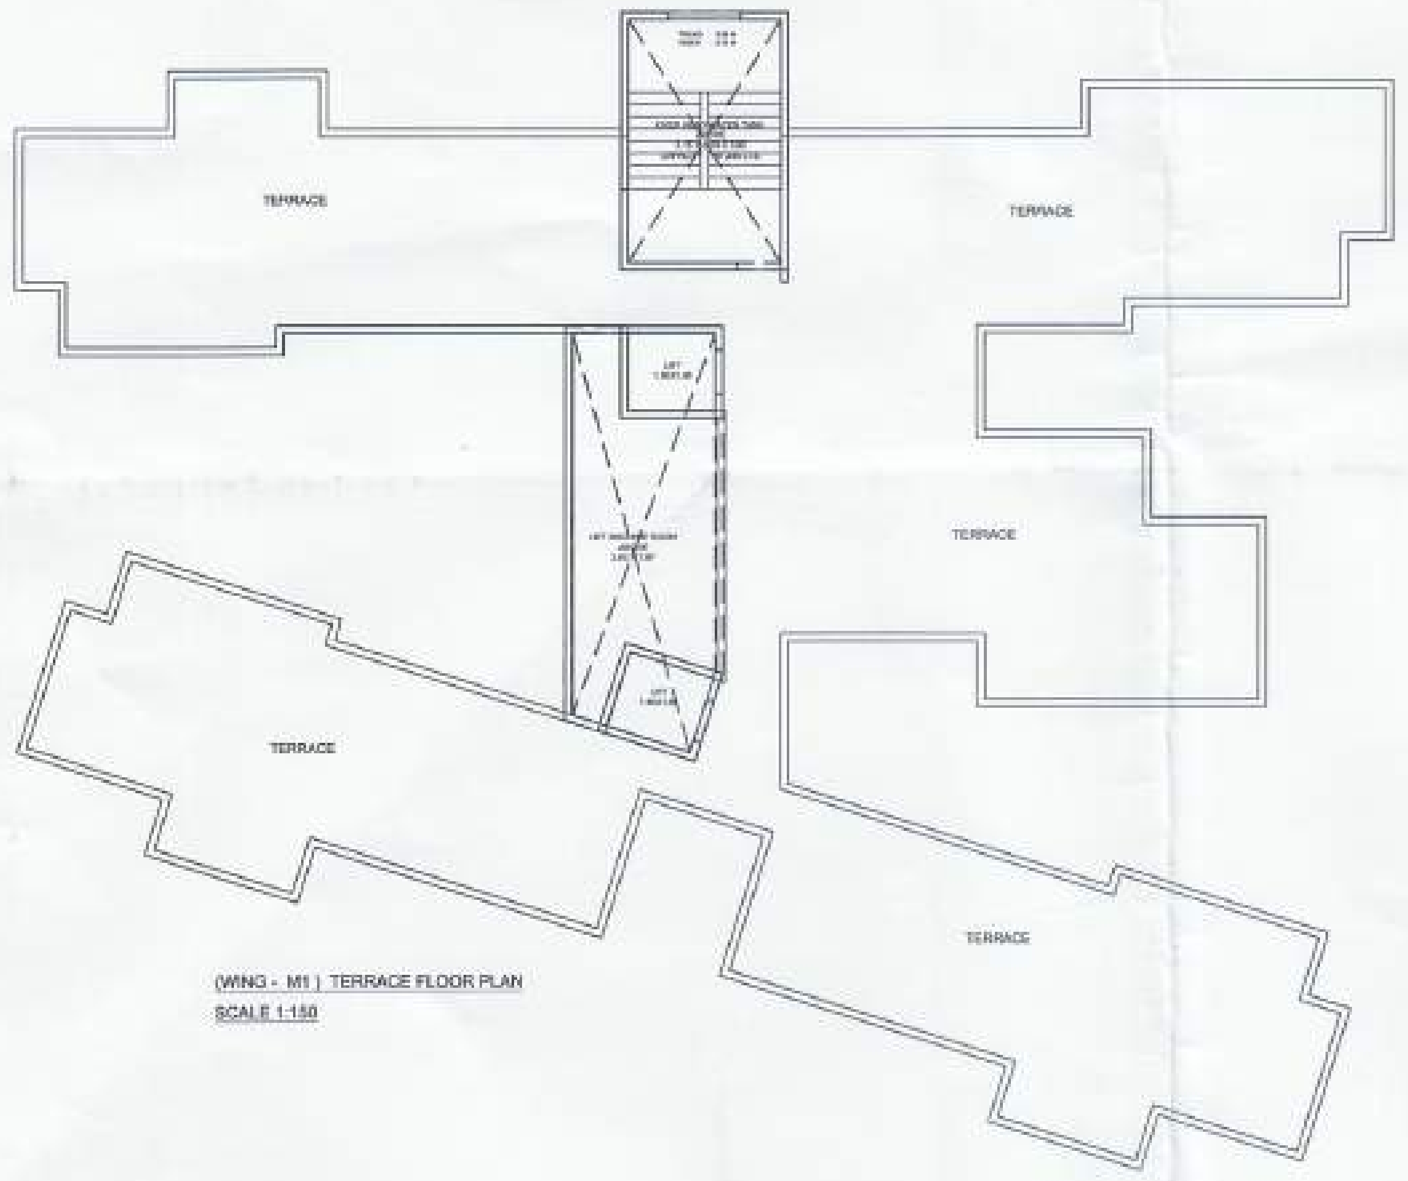

(WING - M1) TERRACE FLOOR PLAN
SCALE 1:150

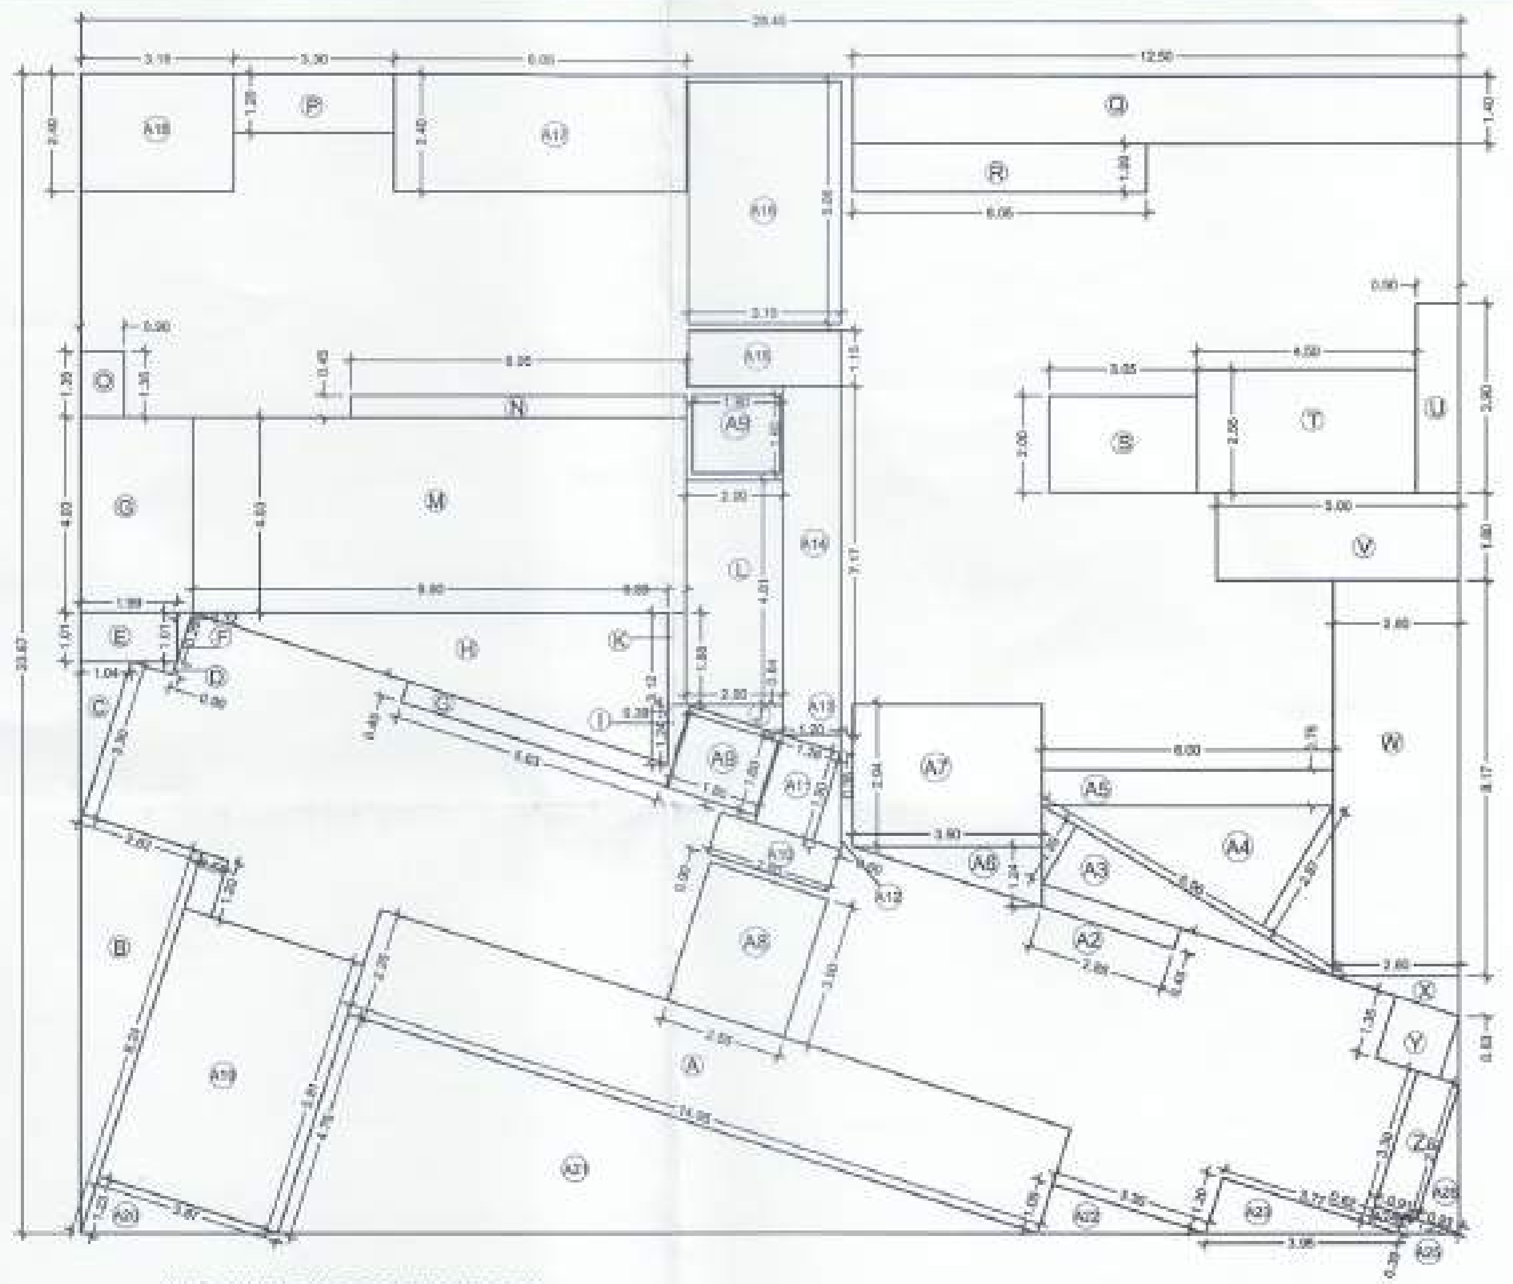

(WING - M1)TYPICAL FLOOR AREA KEY PLAN
SCALE 1:150

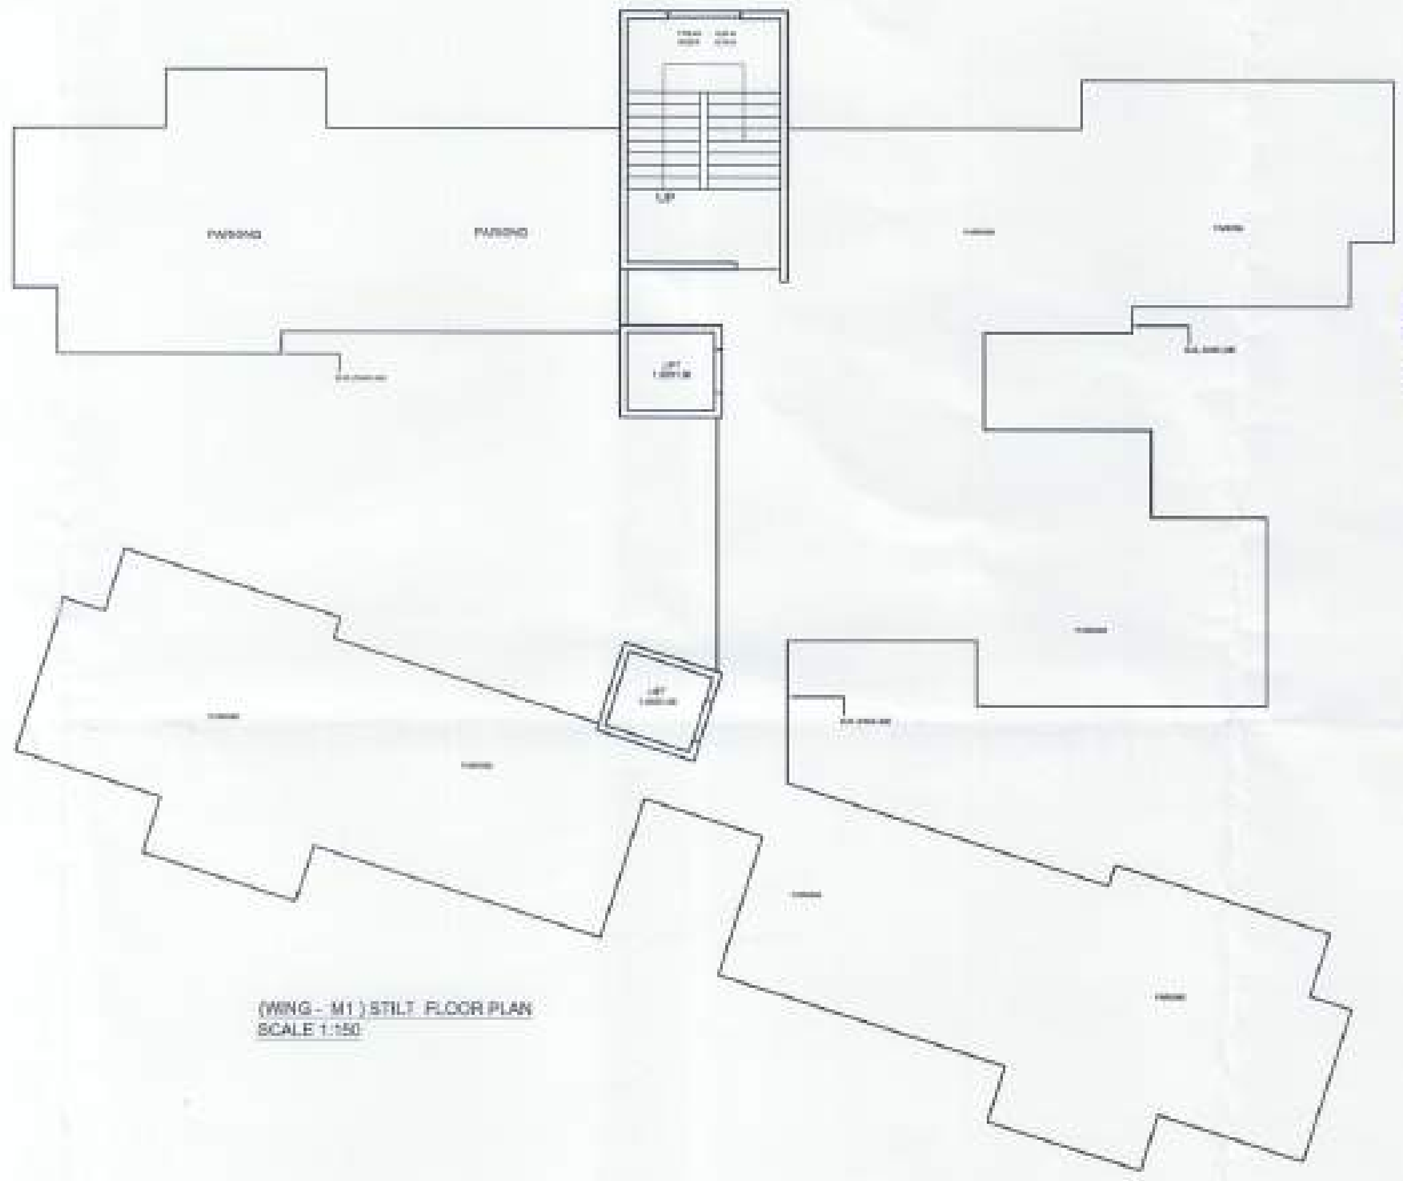

(WING - M1) STILT FLOOR PLAN
SCALE 1:150

STAMP & APPROVAL 3/3

[illegible] मुंबई दि. १८/११/२००३ नुसार [illegible] आयएस स्पेसीफिकेशन नंबर आय.एस. १२९३३ प्रमाणित सोलर प्रेशराईज्ड वॉटर हिटींग सिस्टीम बसविणे आवश्यक राहील.

इमारत व इमारतीवर (छतावरील) परिसरात जमा होणार [illegible] पाणी [illegible] हौदामध्ये अथवा विहिरीमध्ये [illegible] करावे किंवा ते पाणी जमीनीत मुरेल अशी व्यवस्था [illegible] अन्यथा प्रत्येक [illegible] चौ. मी. बांधकामास [illegible] रु. एक हजार दंड आकारण्यात येईल.

जळगांव शहर महानगरपालिका जळगांव

APPROV ED
For — Residential Purpose as ammended in green subject to the Conditions as mentioned in the accompaning Co[illegible]ncement Certificate No 0269 —
Dat 11/07 2017
Commissioner
Municipal C[illegible] of the city of Jalgaon

मा. आयुक्त
जळगांव शहर म.न.पा. यांचे मान्यतेनुसार

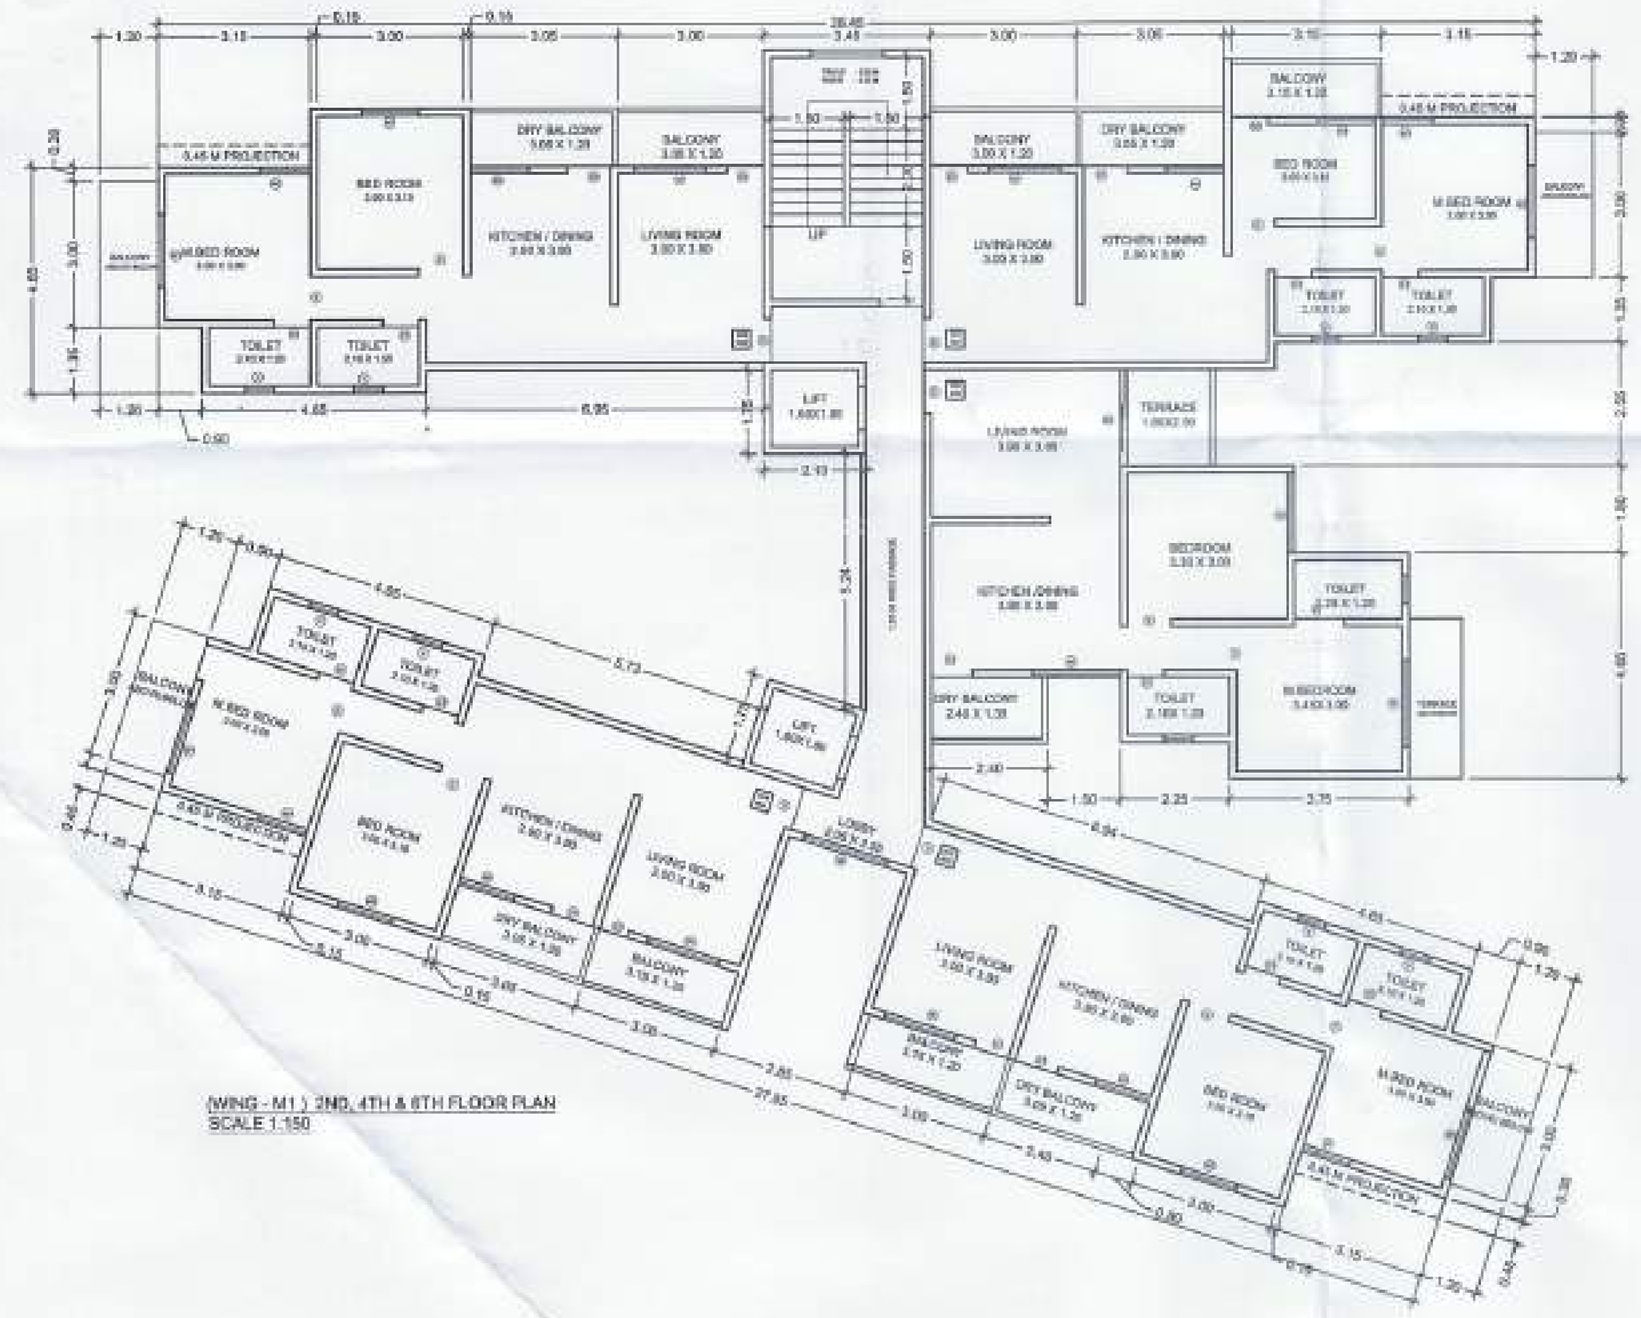

(WING - M1) 2ND, 4TH & 6TH FLOOR PLAN
SCALE 1:150

M1 - TYPICAL FLOOR BUILT-UP AREA CALCULATION							
AREA OF MAIN BLOCK - 28.45 X 23.87 = 679.10 SQ.M.							
DEDUCTIONS							
A	14.95	X	2.25	X	1.00	=	33.64
B	2.62	X	8.24	X	0.50	=	10.79
C	3.30	X	1.04	X	0.50	=	1.72
D	0.90	X	0.29	X	0.50	=	0.13
E	1.99	X	1.01	X	1.00	=	2.01
F	1.01	X	0.32	X	0.50	=	0.16
G	5.63	X	0.45	X	1.00	=	2.53
H	9.80	X	3.12	X	0.50	=	15.29
I	1.24	X	0.39	X	0.50	=	0.24
J	2.00	X	0.64	X	0.50	=	0.64
K	0.39	X	1.88	X	1.00	=	0.73
L	2.00	X	4.61	X	1.00	=	9.22
M	9.80	X	4.03	X	1.00	=	39.49
N	6.95	X	0.45	X	1.00	=	3.13
O	0.90	X	1.35	X	1.00	=	1.22
P	3.30	X	1.20	X	1.00	=	3.96
Q	12.50	X	1.40	X	1.00	=	17.50
R	6.05	X	1.00	X	1.00	=	6.05
S	3.05	X	2.00	X	1.00	=	6.10
T	4.50	X	2.55	X	1.00	=	11.48
U	0.90	X	3.90	X	1.00	=	3.51
V	5.00	X	1.80	X	1.00	=	9.00
W	2.60	X	8.17	X	1.00	=	21.24
X	2.60	X	0.83	X	0.50	=	1.08
Y	1.38	X	1.35	X	1.00	=	1.86
Z	2.91	X	0.91	X	1.00	=	2.65
A1	3.42	X	1.57	X	0.50	=	2.68
A2	2.85	X	0.45	X	1.00	=	1.28
A3	6.96	X	1.39	X	0.50	=	4.84
A4	6.96	X	2.67	X	0.50	=	9.29
A5	6.00	X	0.75	X	1.00	=	4.50
A6	3.90	X	1.24	X	0.50	=	2.42
A7	3.90	X	2.94	X	1.00	=	11.47
A8	2.55	X	3.00	X	1.00	=	7.65
A9	1.80	X	1.60	X	2.00	=	5.76
A10	2.60	X	0.90	X	1.00	=	2.34
A11	1.26	X	1.90	X	1.00	=	2.39
A12	1.90	X	0.60	X	0.50	=	0.57
A13	1.20	X	0.38	X	0.50	=	0.23
A14	1.20	X	7.17	X	1.00	=	8.60
A15	3.15	X	1.15	X	1.00	=	3.62
A16	3.15	X	5.00	X	1.00	=	15.75
A17	6.05	X	2.40	X	1.00	=	14.52
A18	3.15	X	2.40	X	1.00	=	7.56
A19	5.81	X	3.87	X	1.00	=	22.48
A20	3.87	X	1.23	X	0.50	=	2.38
A21	14.95	X	4.76	X	0.50	=	35.58
A22	3.30	X	1.05	X	0.50	=	1.73
A23	3.77	X	1.20	X	0.50	=	2.26
A24	0.62	X	0.39	X	1.00	=	0.24
A25	1.22	X	0.39	X	0.50	=	0.24
A26	0.93	X	2.91	X	0.50	=	1.35
TOTAL DEDUCTION							377.12
BUILT UP AREA = 679.10 - 377.12 = 301.98							
TOTAL BUILT AREA OF TYPICAL FLOOR = 301.98 Sq.m.							
BALCONY LENGTH CALCULATION							
1	3.00	X	1.20	X	4.00		14.40
2	3.05	X	1.20	X	4.00		14.64
3	2.40	X	1.35	X	1.00		3.24
3	1.80	X	2.00	X	1.00		3.60
TOTAL BALCONY							35.88

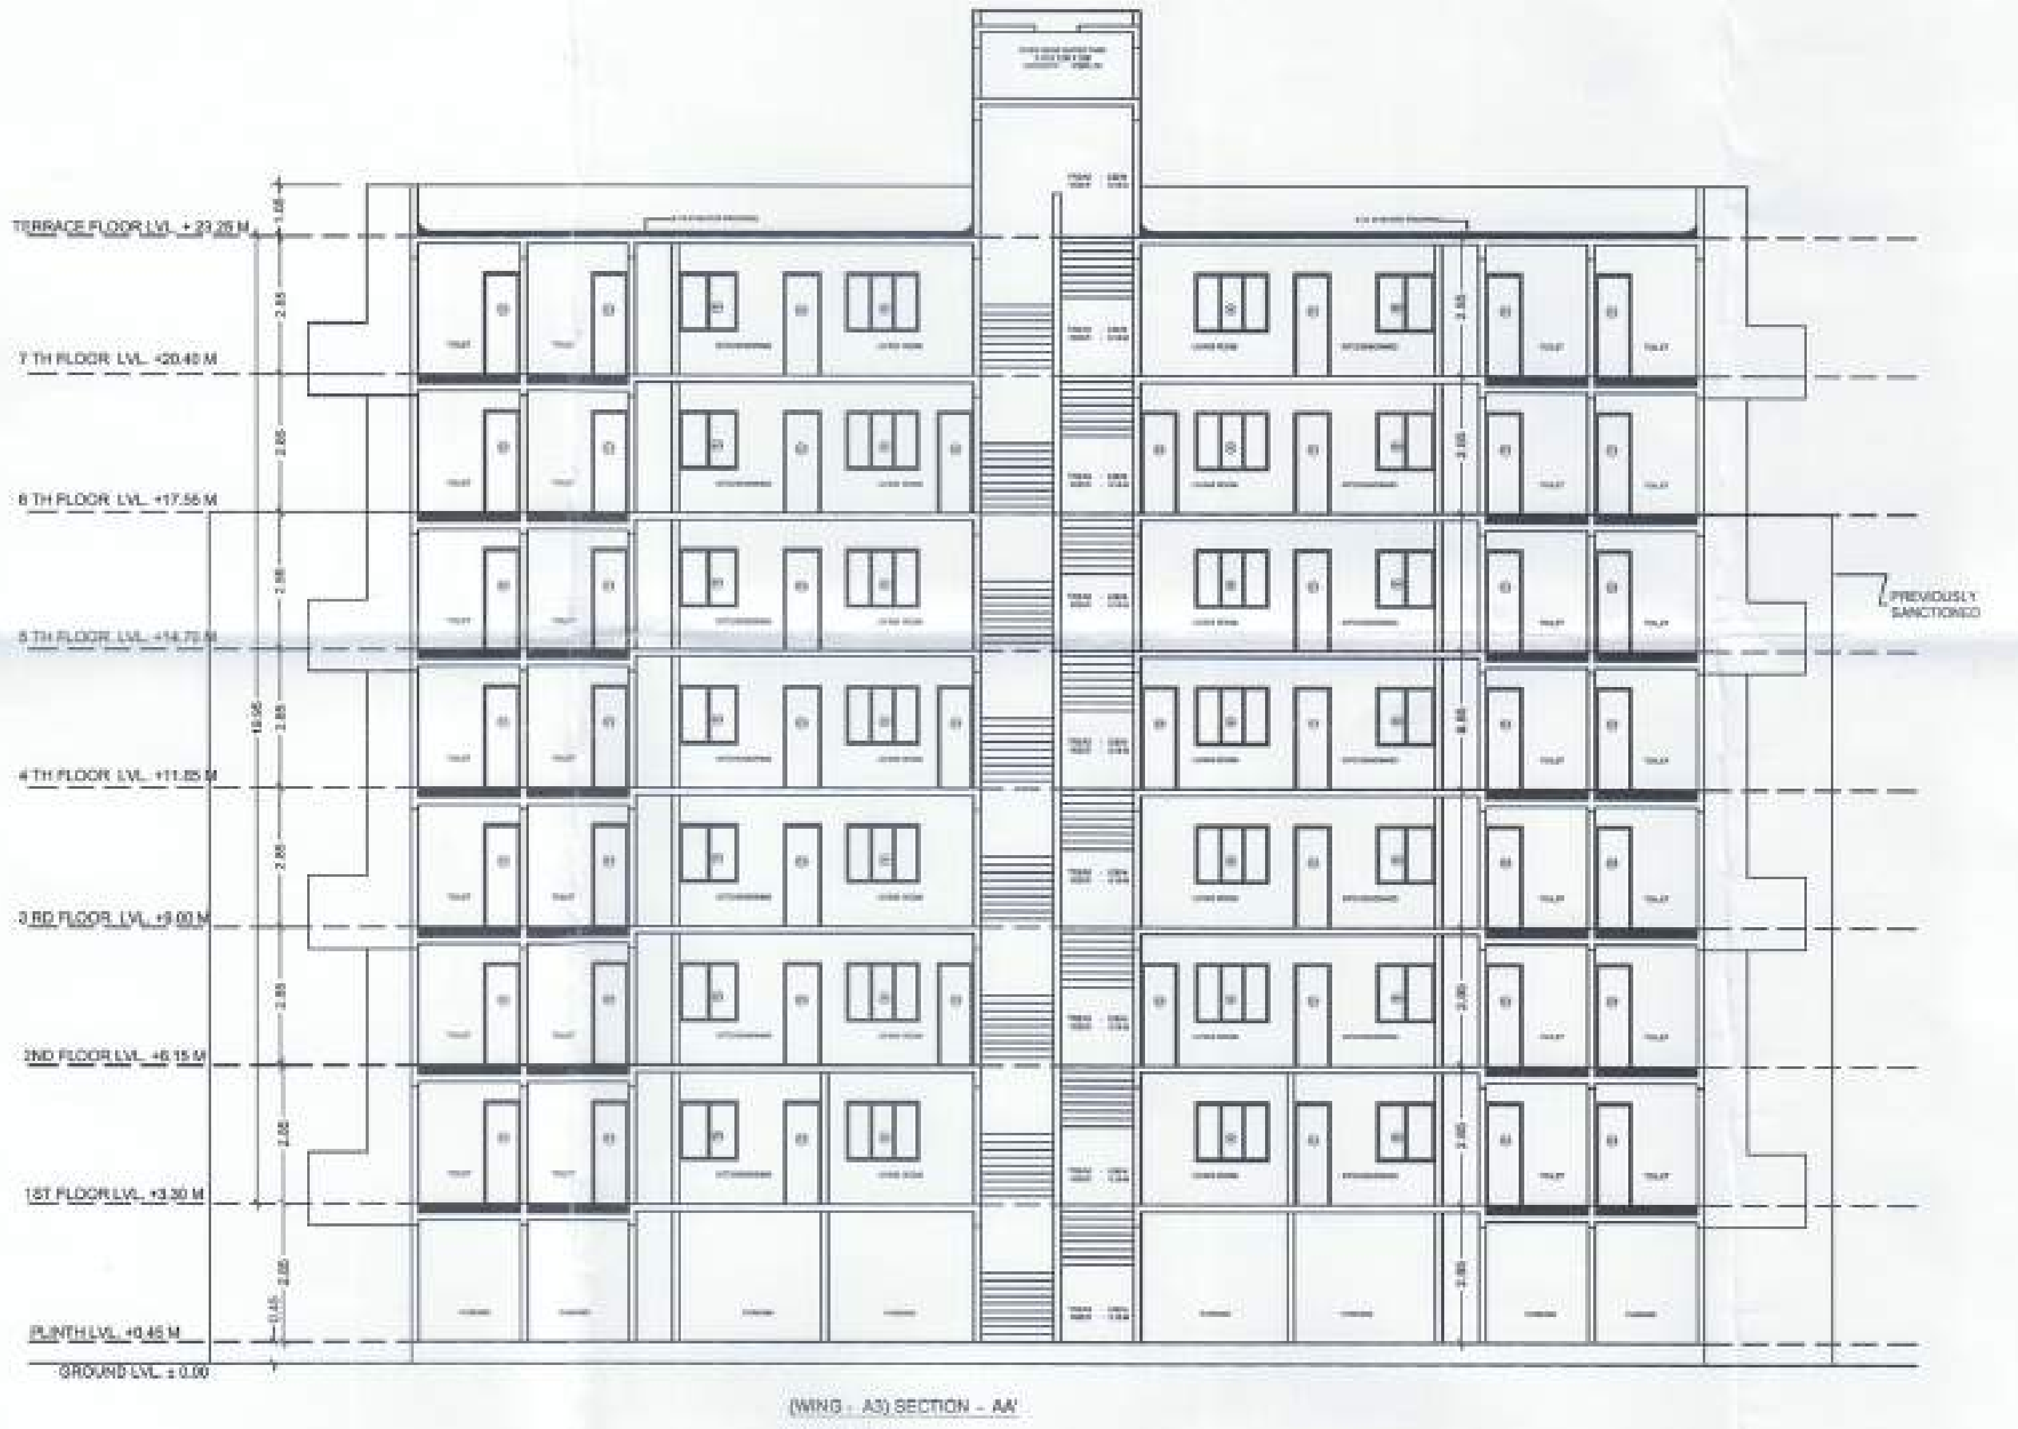

(WING - A3) SECTION - AA'
SCALE 1:150

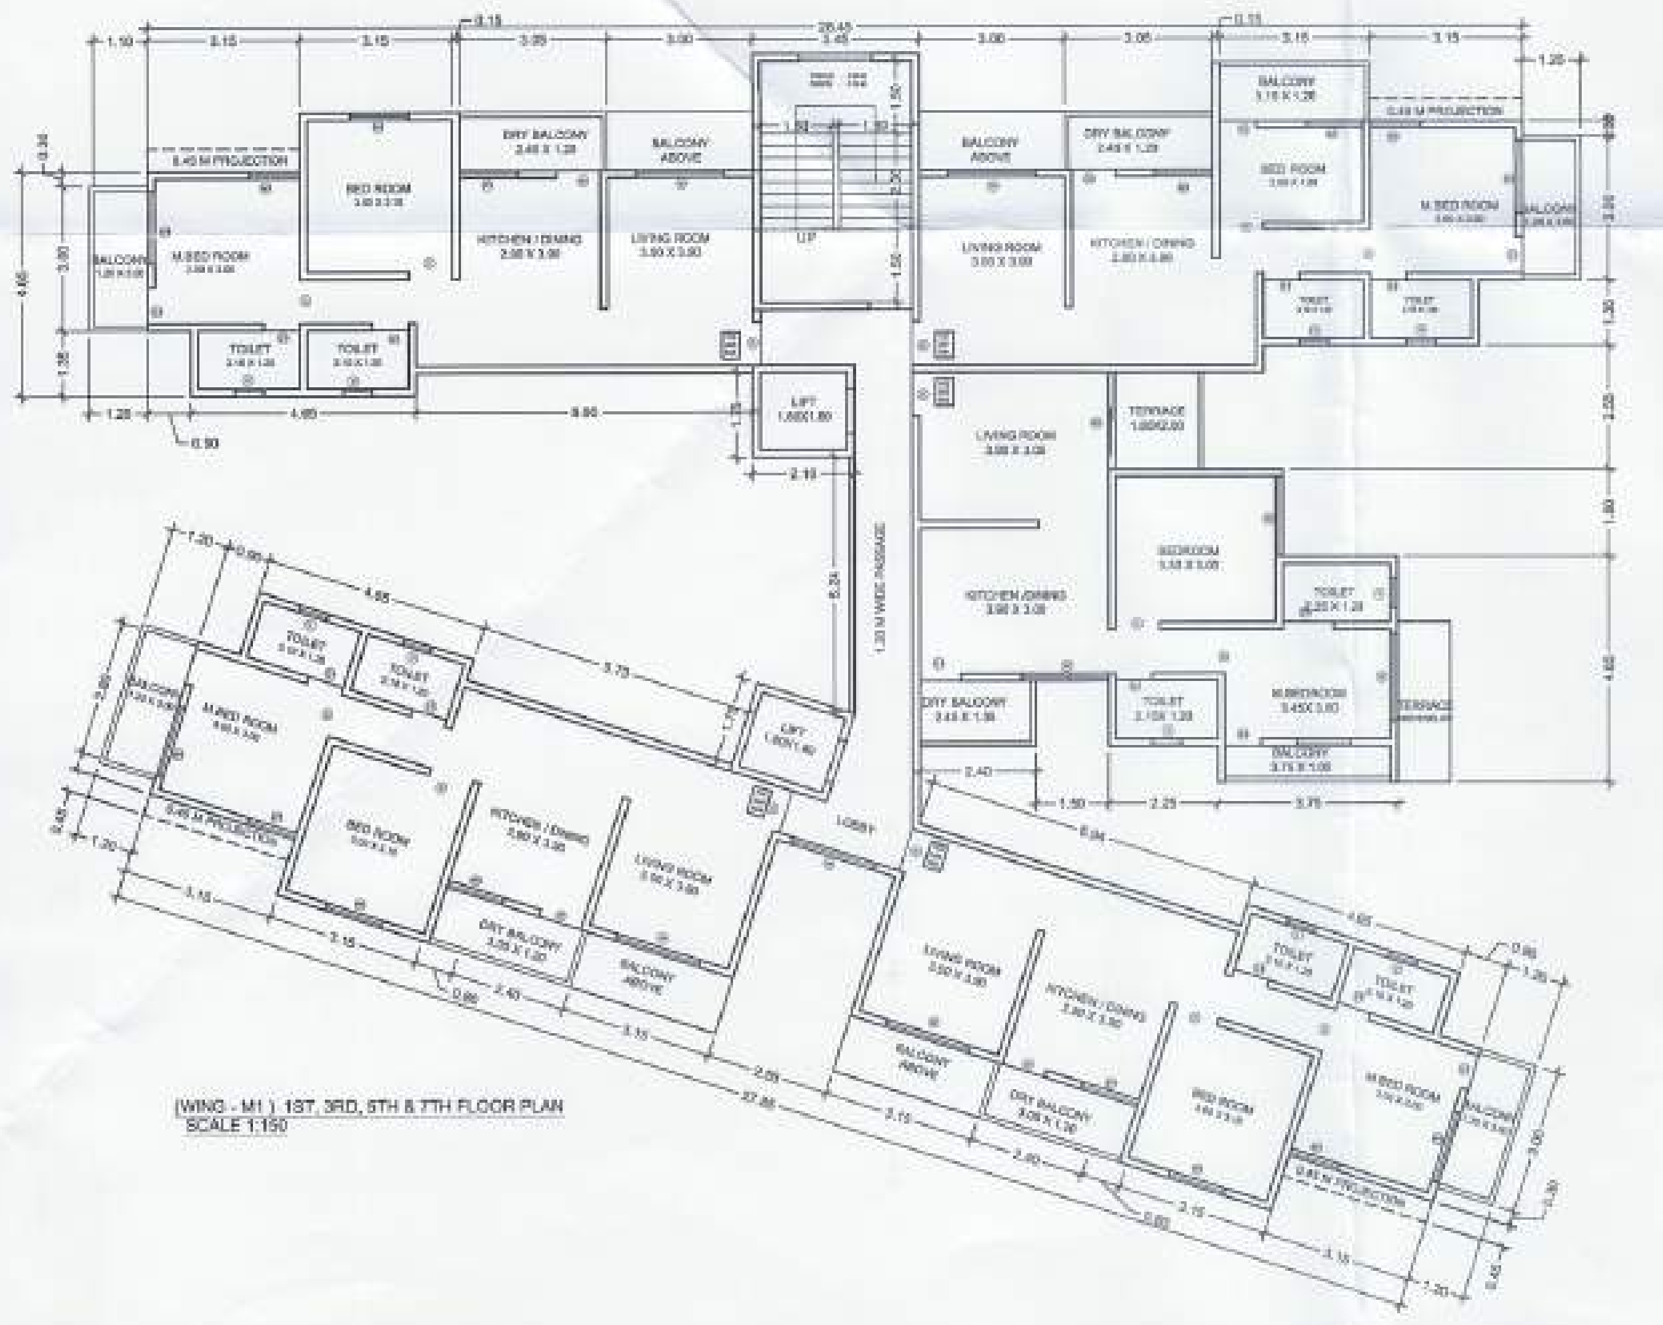

(WING - M1) 1ST, 3RD, 5TH & 7TH FLOOR PLAN
SCALE 1:150

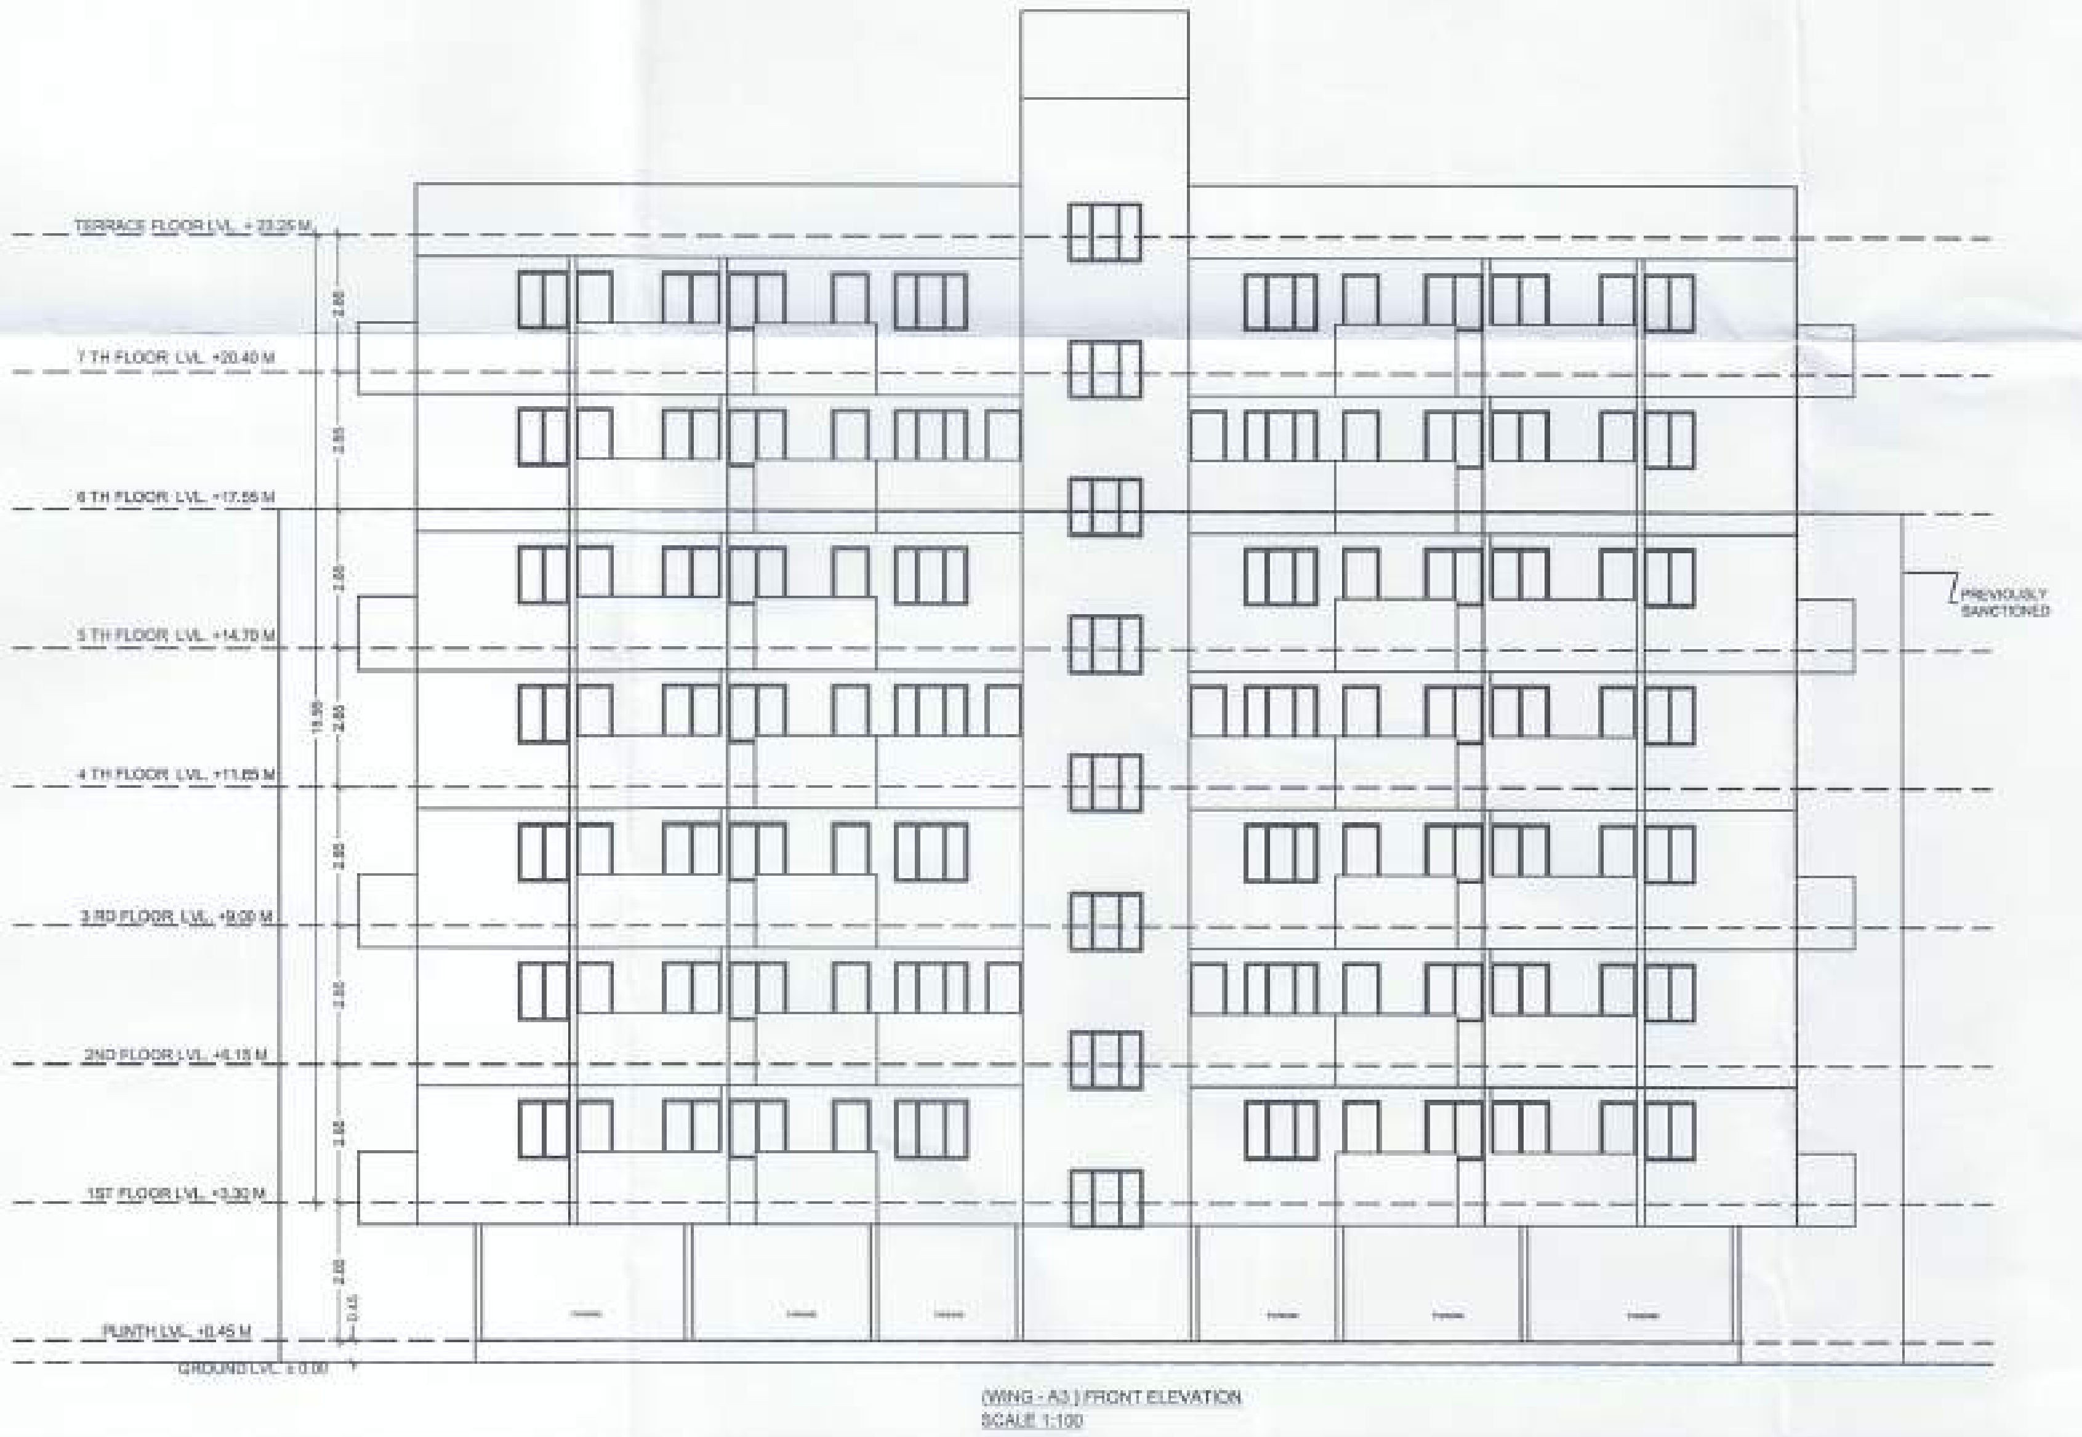

(WING - A3) FRONT ELEVATION
SCALE 1:100

PROJECT
Proposed Residential Building for Affordable Housing
Apartment of Pimprala Gat No
284/1+2/1+2/1+2/3+2/4+2/5+2/6 of amalgamated plot No
54+55+56+57+101+102+103/1 for Sixth & Seventh Floor

OWNER/P.A.H. SIGN
PARAKH PLEXUS REALTY LTD.

ARCHITECT SIGN
AR. HITESH PARAKH
CA/2016/79282

Ar. Hitesh Parakh
379, Jaikisanwadi, Jalgaon
Reg. No. CA/2016/79282

Drawing :-
SUBMISSION DRAWINGS
Scale:
1:200

Drawn By:- HITESH P.
Sign:
Date: 28.11.16
Sheet A-1 size

AR. HITESH PARAKH
Architect & interior design, landscape design, sustainable design, project management

379, JAIKISANWADI, OPP. METHOD ENG.
JALGAON - 425001