
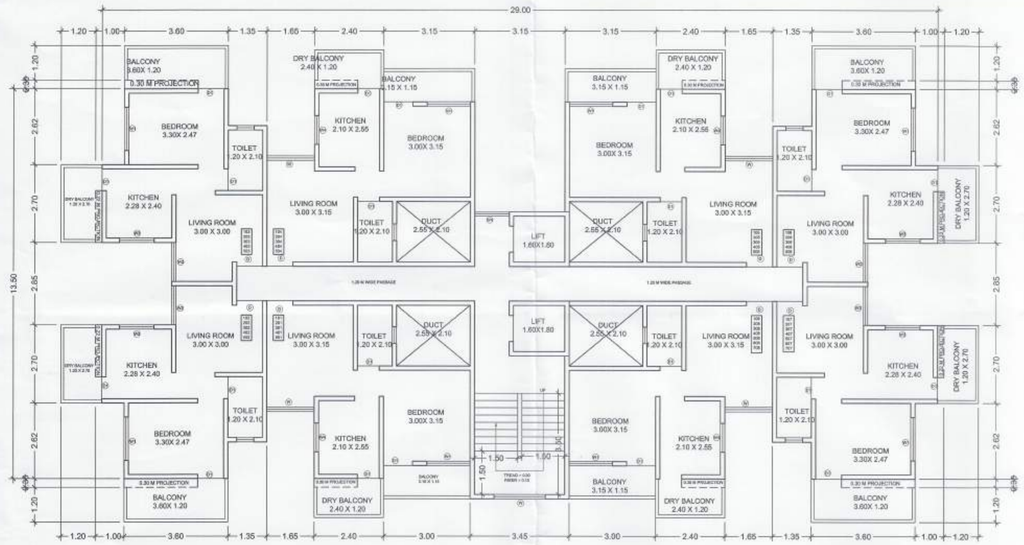



(WING -L1 & L2) TYPICAL FLOOR PLAN

SCALE 1:100

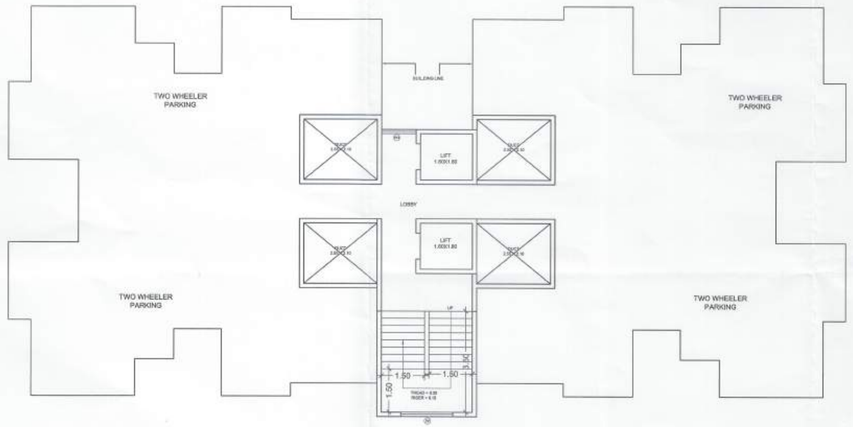


(WING - L1 & L2) STILT FLOOR PLAN

SCALE 1:100

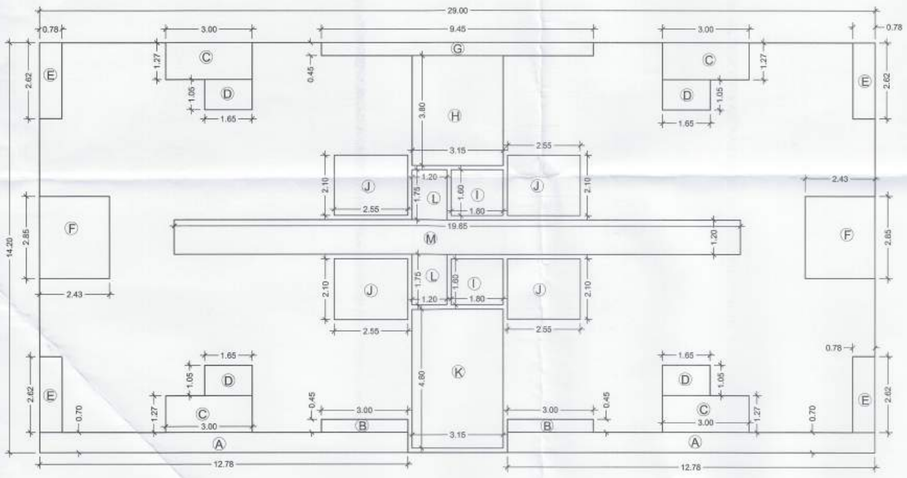

(WING - L1 & L2)TYPICAL FLOOR AREA KEY PLAN


SCALE 1:100

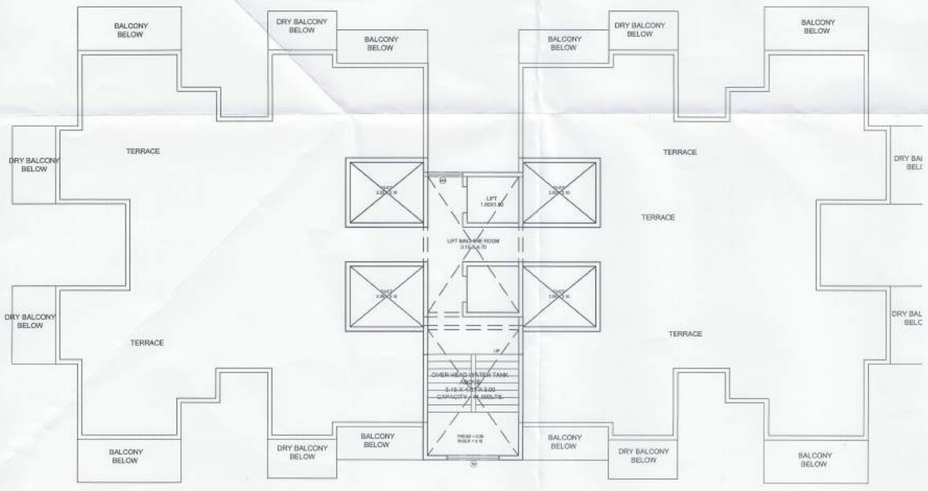

(WING - L1 & L2) TERRACE FLOOR PLAN

SCALE 1:100



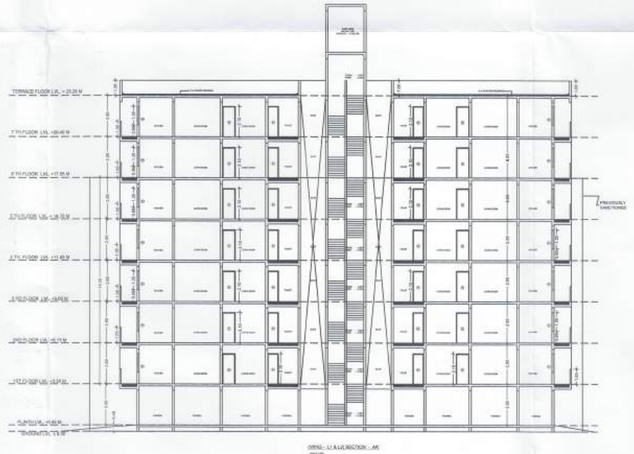

L1& L2 TYPICAL FLOOR BUILT-UP AREA CALCULATION						
AREA OF MAIN BLOCK - 29.00 X 14.20 = 411.80 Sq.m.						
DEDUCTIONS						
A	12.78	X	0.70	X	2.00	= 17.89
B	3.00	X	0.45	X	2.00	= 2.70
C	3.00	X	1.27	X	4.00	= 15.24
D	1.65	X	1.05	X	4.00	= 6.93
E	2.62	X	0.78	X	4.00	= 8.17
F	2.43	X	2.85	X	2.00	= 13.85
G	9.45	X	0.45	X	1.00	= 4.25
H	3.15	X	3.80	X	1.00	= 11.97
I	1.80	X	1.60	X	2.00	= 5.76
J	2.55	X	2.10	X	4.00	= 21.42
K	3.15	X	4.80	X	1.00	= 15.12
L	1.20	X	1.75	X	2.00	= 4.20
M	19.65	X	1.20	X	1.00	= 23.58
TOTAL DEDUCTION						151.09
BUILT UP AREA = 411.80 - 151.09 = 260.71						
TOTAL BUILT AREA OF TYPICAL FLOOR = 260.71 Sq.m.						

BALCONY AREA CALCULATION						
1	3.60	X	1.20	X	4.00	17.28
2	3.15	X	1.15	X	4.00	14.49
3	2.40	X	1.20	X	4.00	11.52
4	2.70	X	1.20	X	4.00	12.96
TOTAL BALCONY						43.29

STAMP & APPROVAL 2/3

...ई दि. ४/१११/२००३ नुसार ...ाजपत्र स्वीसीफिकेशन ...नगर क्षेत्र एस. ४२३३३ प्रमाणित सॉलर प्रोजेक्टर्स प्रॉप्र लिमिटेड यांचेकडे आवश्यक राहील.

...शासन व छायाचित्र (छायाचित्रे) परिसराचा ...ा क्षेत्र ...सायचे याची स्थायिक होऊनाच्या अधिक ...
... केलेले विक्रय ते याची जमीनीत सुरक्षा ...ची व्यवस्था
... अस्थाचा प्रादेशिक क्षेत्रफळ हो मी. पेक्षापर्यंत
... एक हजार ६५ आकारणार यांचे.

THE JALGAON MUNICIPAL CORPORATION जळगाव शहर महानगरपालिका JALGAON

APPROVED
For — Residential Purpose as ammended in green subject to the Conditions as mentioned in the according Commencement Certificate No. 0269 — Date 11/07/2017
Commissioner
Municipal Corporation of the city of Jalgaon

मा. आयुक्त
जळगाव शहर म.न.पा. यांचे नगररचना

PROJECT
Proposed Residential Building for Affordable Housing Apartment of Pimprala Gat No 284/1+2/1+2/1+2/3+2/4+2/5+2/6 of amalgamated plot No 54+55+56+57+101+102+103/1 for Sixth & Seventh Floor

OWNER/P.A.H. SIGN

PARAKH PLEXUS REALTY LTD.

ARCHITECT SIGN

AR. HITESH PARAKH
CA/2016/79282

Ar. Hitesh Parakh
379,Jaikisanwadi,Jalgaon
Reg.No.CA/2016/79282

Drawing :- SUBMISSION DRAWINGS | Scale: 1:200

Drawn By:- HITESH P. | Sign:

Date: 28.11.16 | Sheet A-1 size

AR. HITESH PARAKH

Architect & interior design, landscape design,sustainable design, project management

379, JAIKISANWADI, OPP. METHOD ENG. JALGAON - 425001