

PRODUCED BY AN AUTODESK EDUCATIONAL PRODUCT

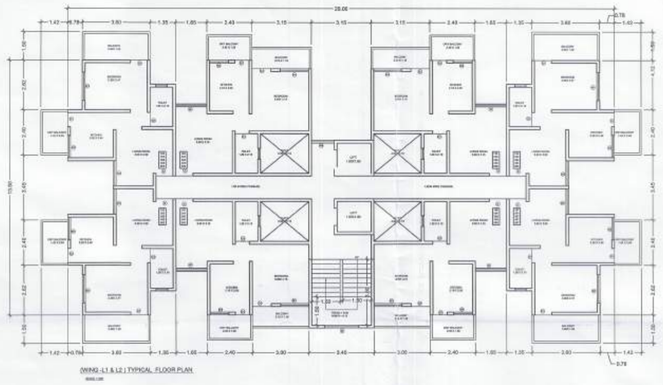


(WING - L1 & L2) TYPICAL FLOOR PLAN

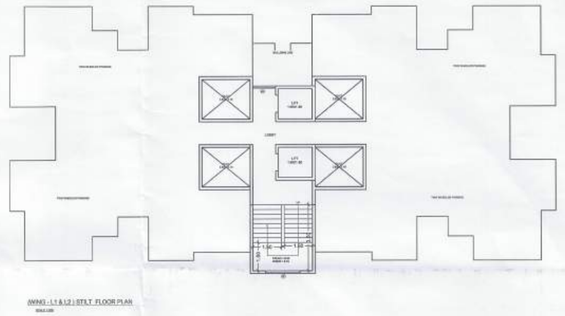

(WING - L1 & L2) STILT FLOOR PLAN

STAMP & APPROVAL 1/5



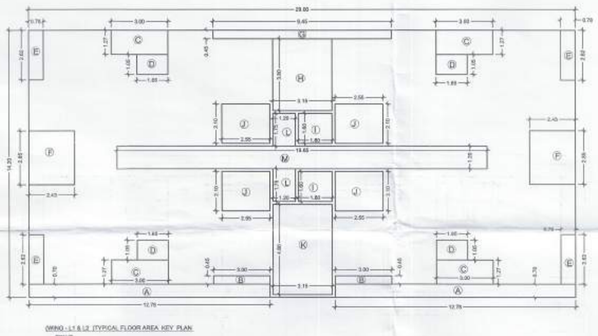


(WING - L1 & L2) TYPICAL FLOOR AREA KEY PLAN

L1& L2 TYPICAL FLOOR BUILT-UP AREA CALCULATION						
AREA OF MAIN BLOCK - 29.00 X 14.20 = 411.80 Sq.m.						
DEDUCTIONS						
A	12.78	X	0.70	X	2.00	= 17.89
B	3.00	X	0.45	X	2.00	= 2.70
C	3.00	X	1.27	X	4.00	= 15.24
D	1.65	X	1.05	X	4.00	= 6.93
E	2.62	X	0.78	X	4.00	= 8.17
F	2.43	X	2.85	X	2.00	= 13.85
G	9.45	X	0.45	X	1.00	= 4.25
H	3.15	X	3.80	X	1.00	= 11.97
I	1.80	X	1.60	X	2.00	= 5.76
J	2.55	X	2.10	X	4.00	= 21.42
K	3.15	X	4.80	X	1.00	= 15.12
L	1.20	X	1.75	X	2.00	= 4.20
M	19.65	X	1.20	X	1.00	= 23.58
TOTAL DEDUCTION						151.09
BUILT UP AREA = 411.80 - 151.09 = 260.71						
TOTAL BUILT AREA OF TYPICAL FLOOR = 260.71 Sq.m.						


BALCONY LENGTH CALCULATION				
1	3.60	X	4.00	14.40
2	3.15	X	2.00	6.30
3	3.00	X	2.00	6.00
TOTAL BALCONY				26.70



(WING - L1 & L2) FRONT ELEVATION

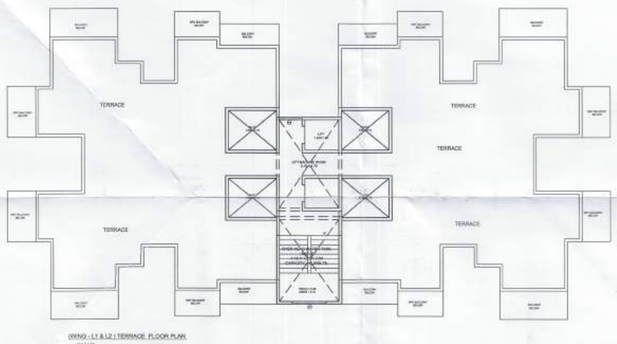

(WING - L1 & L2) TERRACE FLOOR PLAN

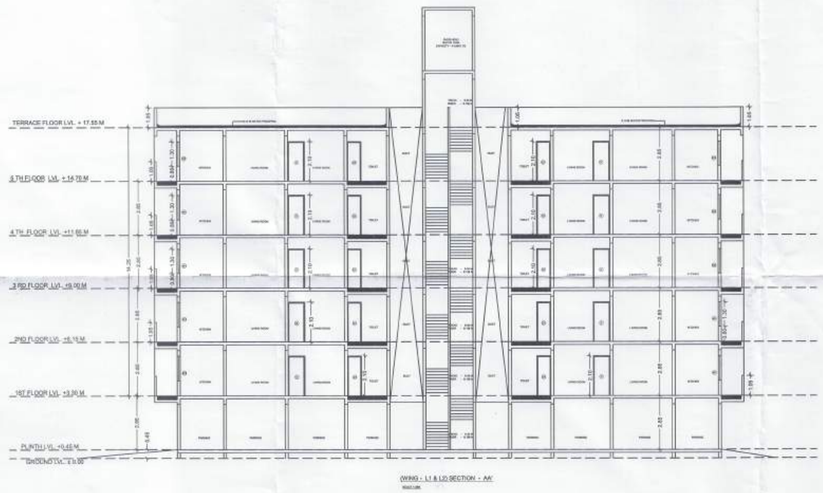

(WING - L1 & L2) SECTION - AA'

PROJECT

PROPOSED AMALGAMATION OF G.NO. 284/ 1+2/ 1+2/ 2+2/ 3+2/ 4+2/ 5+2/ 6 OF PLOT NO. 54, 55, 56, 57, 101, 102, 103 AT PIMPRALA SHIVAR, TAL.- JALGAON, DIST.- JALGAON.

FINAL LAYOUT PLAN APPROVAL NO. - J.M.C. T.P. NO. 2/ 0107 DATED - 1 / 10 / 2013

OWNER / P.A.H. SIGN

Parakh Plexus Realty Ltd.

Director

ARCHITECT SIGN

AR. AMRITA PARAKH
CA/2011/53988

Drawing :- SUBMISSION DRAWINGS | Scale: 1:100

Drawn By:- SHILPESH BADE | Sign:

Date: 21.12.15 | Sheet A-1 size

ANARCHMENT

Architect & interior design, landscape design,sustainable design, project management

OFFICE 606, BHOSALE SHINDE ARCADE, J.M.ROAD, SHIVAJI NAGAR, PUNE-411004.

PRODUCED BY AN AUTODESK EDUCATIONAL PRODUCT

PRODUCED BY AN AUTODESK EDUCATIONAL PRODUCT

PRODUCED BY AN AUTODESK EDUCATIONAL PRODUCT