

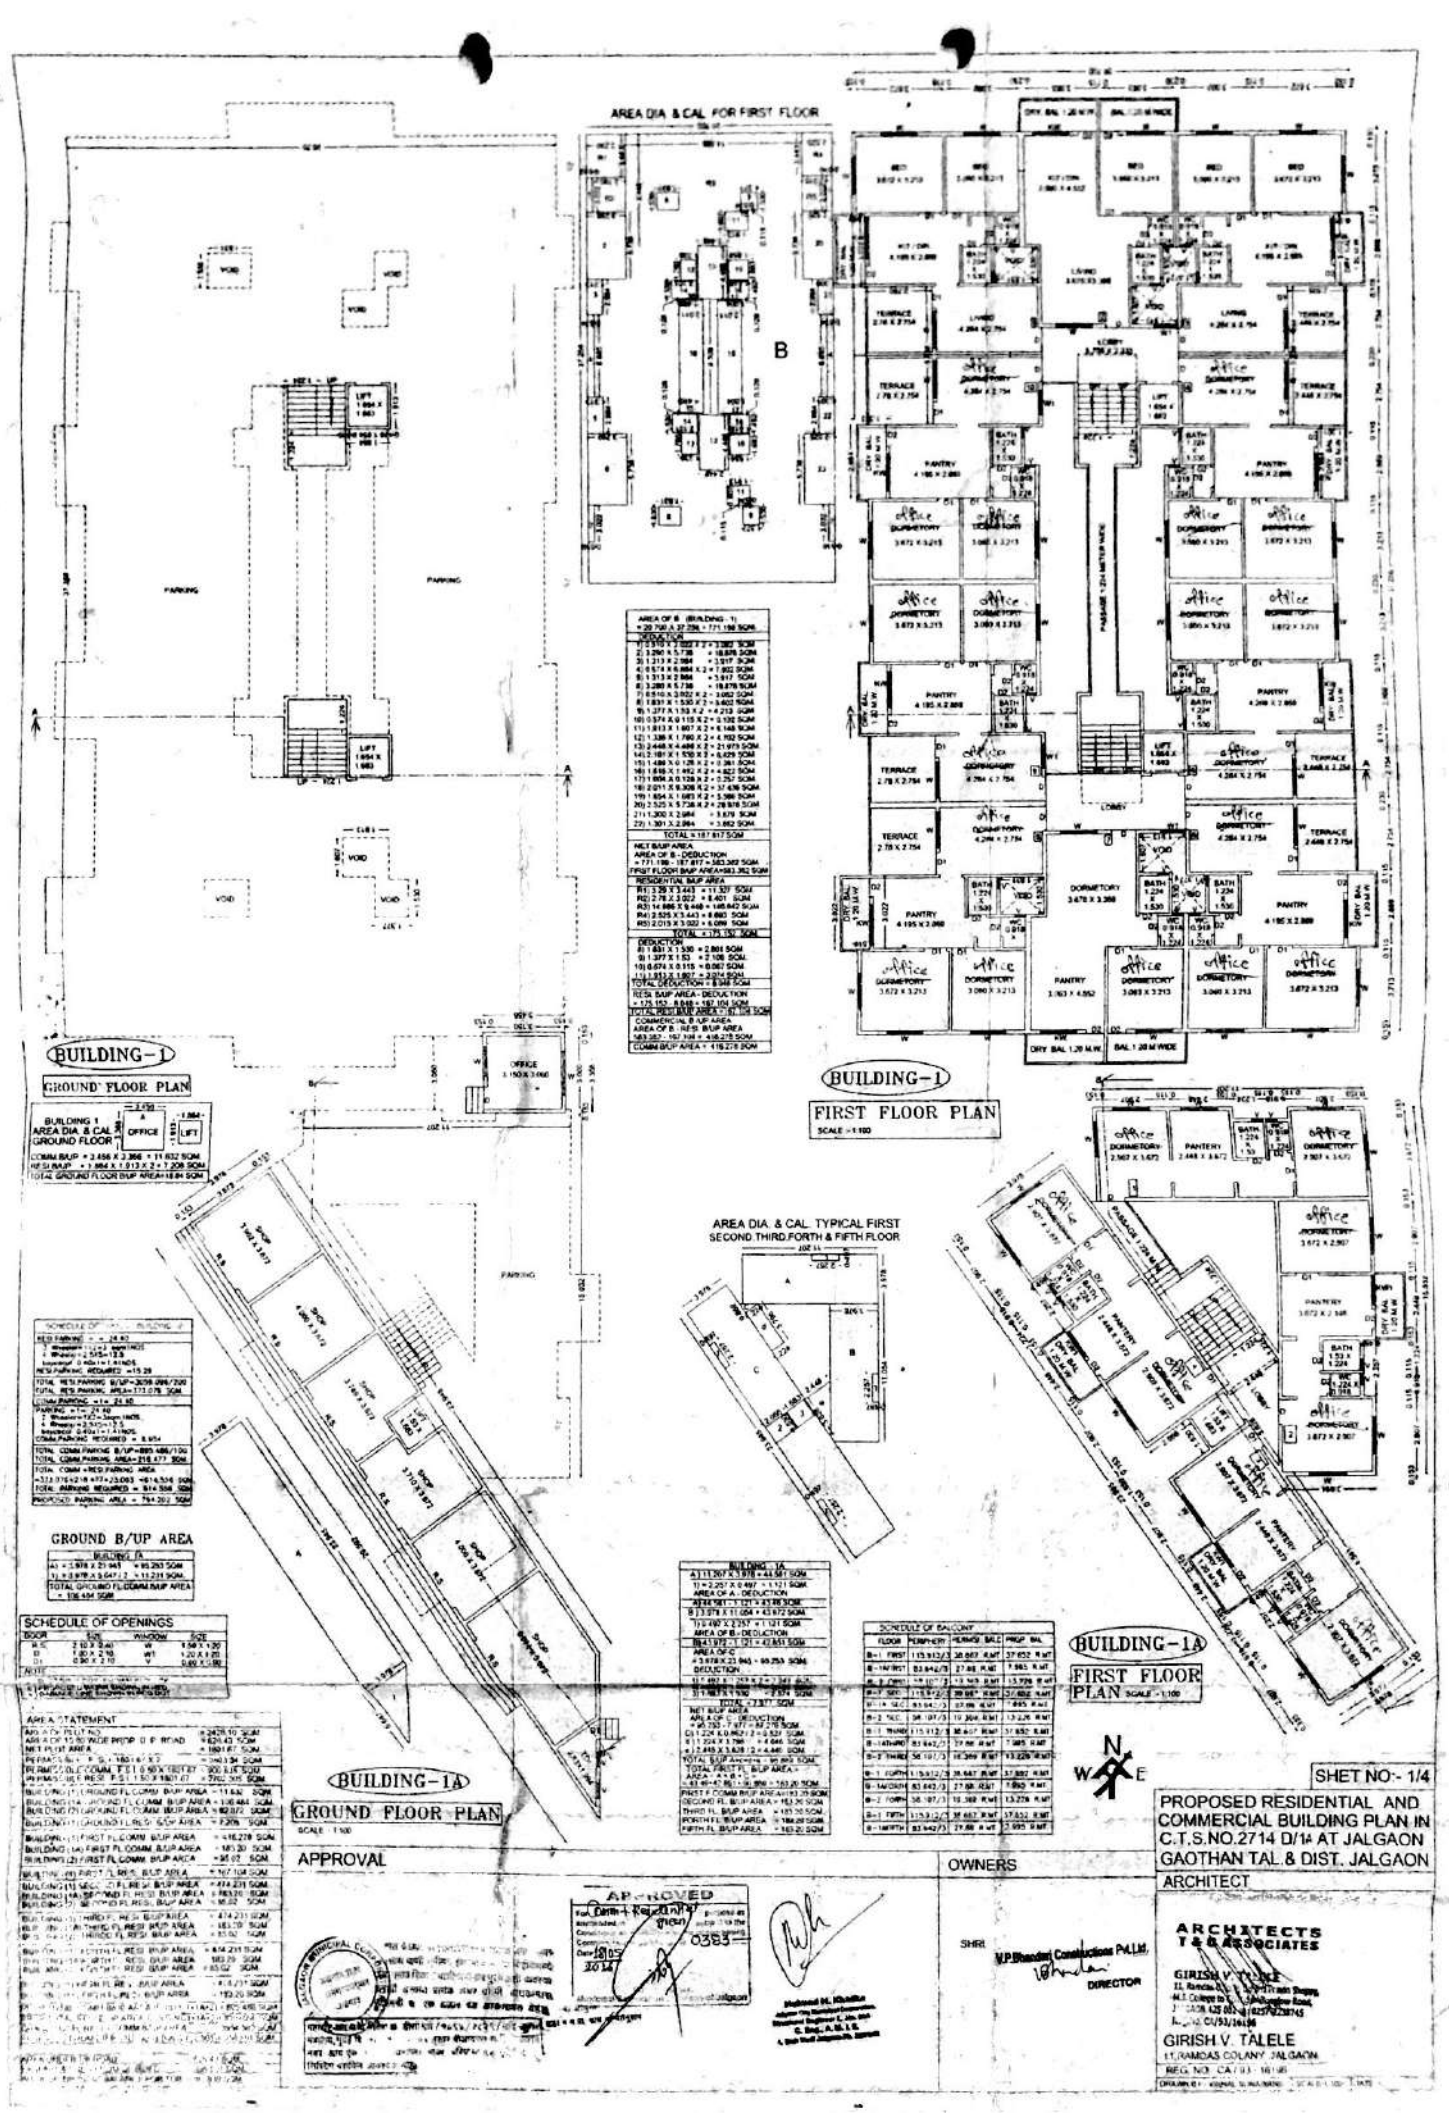


Scanned by CamScanner

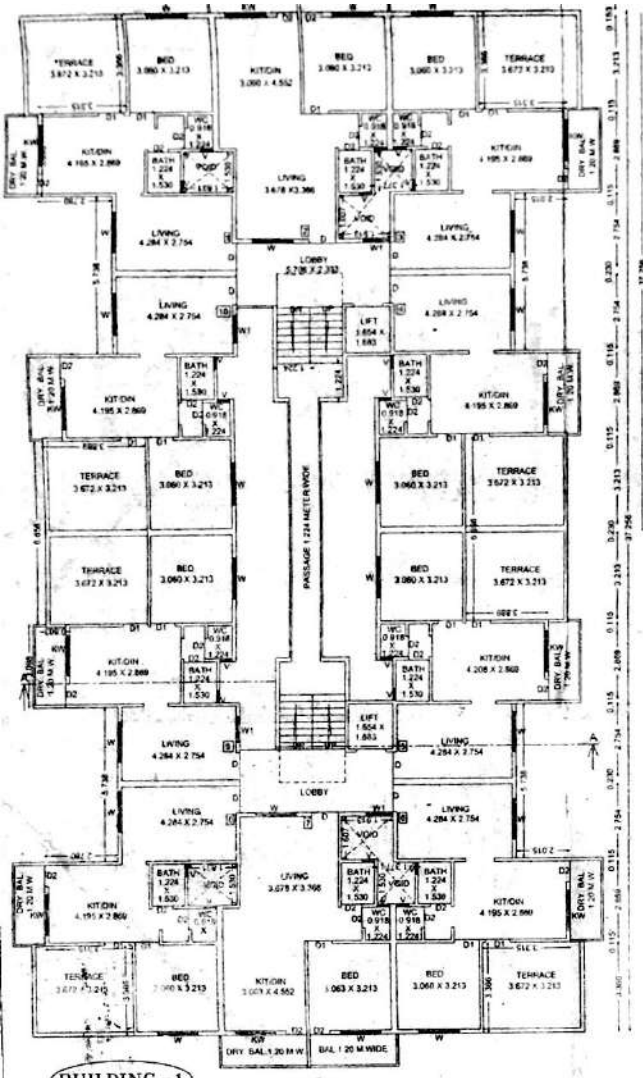


BUILDING – 1

TYPICAL SECOND & FORTH FLOOR PLAN SCALE : 1:100

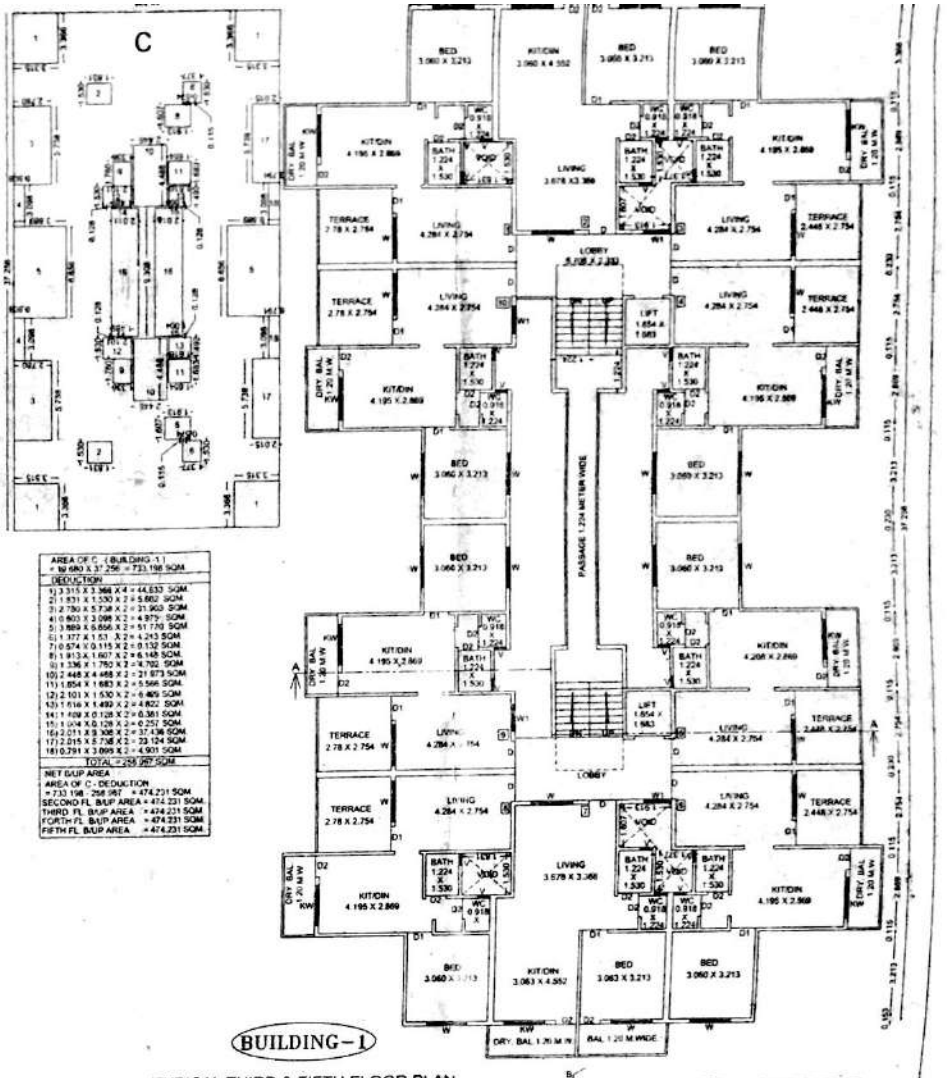


BUILDING – 1

TYPICAL THIRD & FIFTH FLOOR PLAN

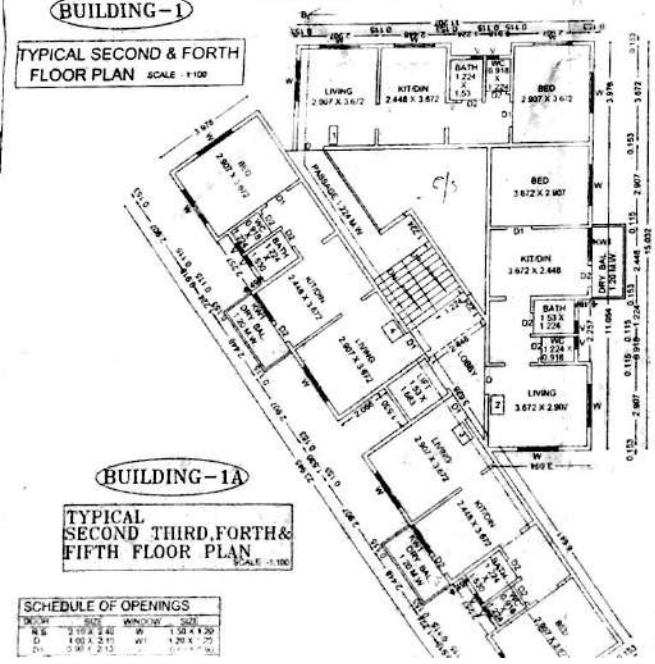

BUILDING – 1A

TYPICAL SECOND THIRD,FORTH& FIFTH FLOOR PLAN SCALE :1:100

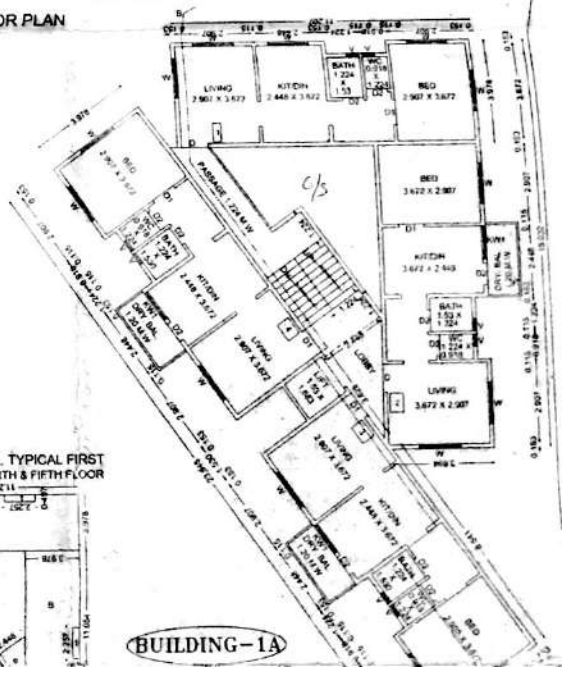

BUILDING – 1A

AREA DIA. & CAL. TYPICAL FIRST SECOND,THIRD,FORTH & FIFTH FLOOR


SCHEDULE OF OPENINGS

DOOR	SIZE	WINDOW	SIZE
M.S	2.10 X 2.40	W	1.20 X 1.20
D	1.00 X 2.10	W1	1.20 X 1.70
D1	0.90 X 2.10		

SCHEDULE OF BALCONY

FLOOR	PERIPHERY	PERMIS BALC	PROP BAL
B-1 FIRST	115.912/3	38.667 R.MT	37.652 R.MT
B-1AFIRST	83.642/3	27.88 R.MT	7.995 R.MT
B-2 FIRST	58.107/3	19.369 R.MT	13.226 R.MT
B-1 SEC	115.912/3	38.667 R.MT	37.652 R.MT
B-1A SEC	83.642/3	27.88 R.MT	7.995 R.MT
B-2 SEC	58.107/3	19.369 R.MT	13.226 R.MT
B-1 THIRD	115.912/3	38.667 R.MT	37.652 R.MT
B-1ATHIRD	83.642/3	27.88 R.MT	7.995 R.MT
B-2 THIRD	58.107/3	19.369 R.MT	13.226 R.MT
B-1 FORTH	115.912/3	38.667 R.MT	37.652 R.MT
B-1AFORTH	83.642/3	27.88 R.MT	7.995 R.MT
B-2 FORTH	58.107/3	19.369 R.MT	13.226 R.MT
B-1 FIFTH	115.912/3	38.667 R.MT	37.652 R.MT
B-1AFIFTH	83.642/3	27.88 R.MT	7.995 R.MT

Scanned by CamScanner

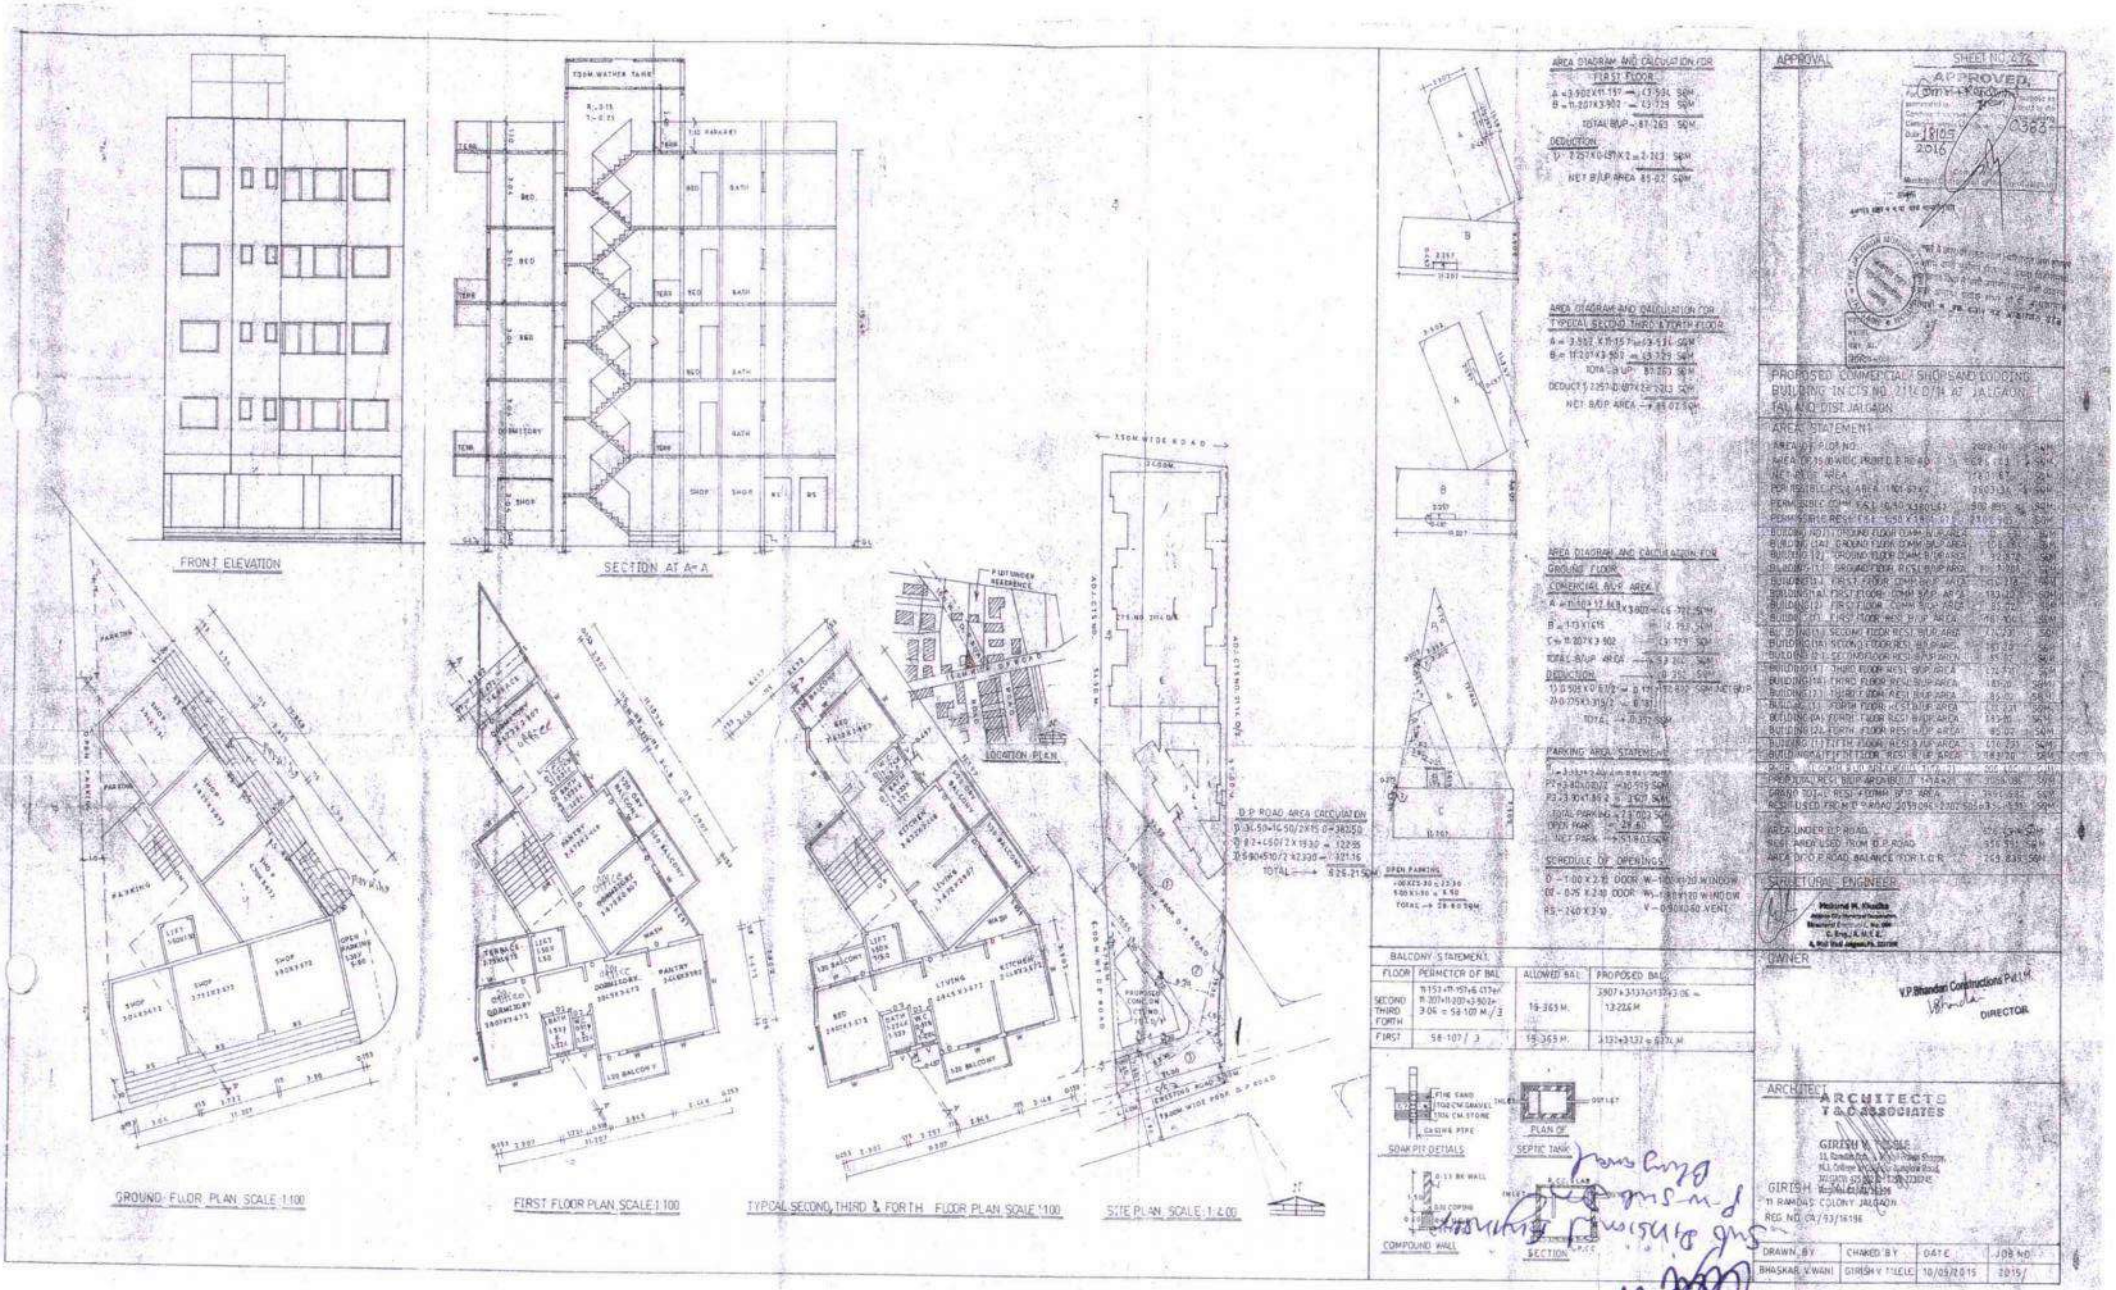
FRONT ELEVATION
SECTION AT A-A
GROUND FLOOR PLAN SCALE 1:100
FIRST FLOOR PLAN SCALE 1:100
TYPICAL SECOND, THIRD & FORTH FLOOR PLAN SCALE 1:100
SITE PLAN SCALE 1:400
LOCATION PLAN
AREA DIAGRAM AND CALCULATION FOR FIRST FLOOR
AREA DIAGRAM AND CALCULATION FOR TYPICAL SECOND, THIRD & FORTH FLOOR
AREA DIAGRAM AND CALCULATION FOR GROUND FLOOR
PARKING AREA STATEMENT
SCHEDULE OF OPENINGS
BALCONY STATEMENT
SOAK PIT DETAILS
SEPTIC TANK
COMPOUND WALL
APPROVAL
SHEET NO. 2/2
APPROVED
PROPOSED COMMERCIAL SHOPS AND LODGING BUILDING IN CTS NO. 2112 D/H AT JALGAON TAL AND DIST. JALGAON
AREA STATEMENT
OWNER
V.P.Bhandari Constructions Pvt.Ltd.
DIRECTOR
ARCHITECT
ARCHITECTS T & C ASSOCIATES
GIRISH V. TILEKAR
11 RAMDAS COLONY JALGAON
REG. NO. CA/93/16196
DRAWN BY | CHAKED BY | DATE | JOB NO.
BHASKAR V.WANI | GIRISH V TILEKAR | 10/09/2015 | 2015/
True Copy