




NORTH(FRONT)SIDE ELEVATION FOR WING A&B

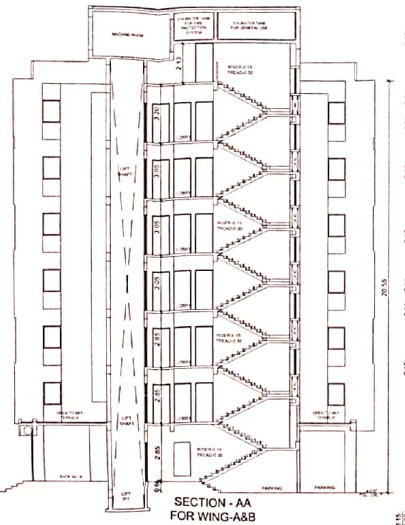


SECTION - AA
FOR WING-A&B

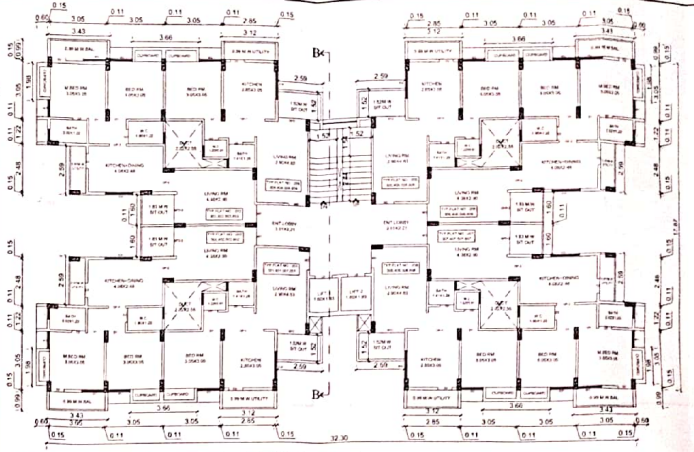


TYP.2 ND. TO 6 TH. FLOOR PLANS FOR BUILDING C & D

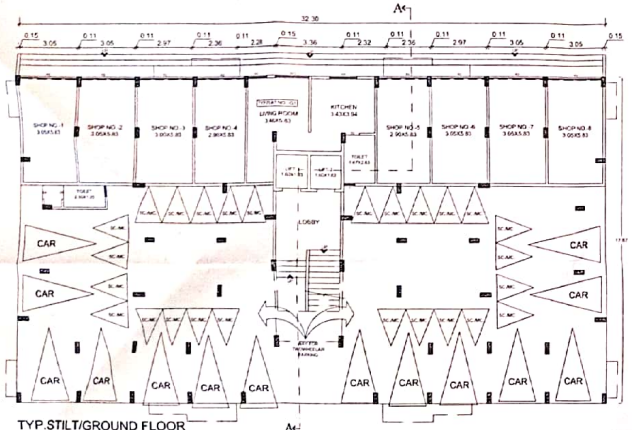


TYP.STILT/GROUND FLOOR
PLAN FOR BUILDING A & B.

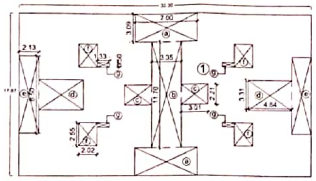


AREA KEY PLAN OF TYPICAL FIRST
TO SIXTH FLOOR FOR WING A,B SCALE 1:200

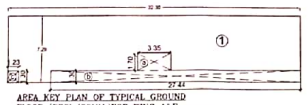


AREA KEY PLAN OF TYPICAL GROUND
FLOOR (RES) /COMM)FOR WING A&B SCALE 1:200

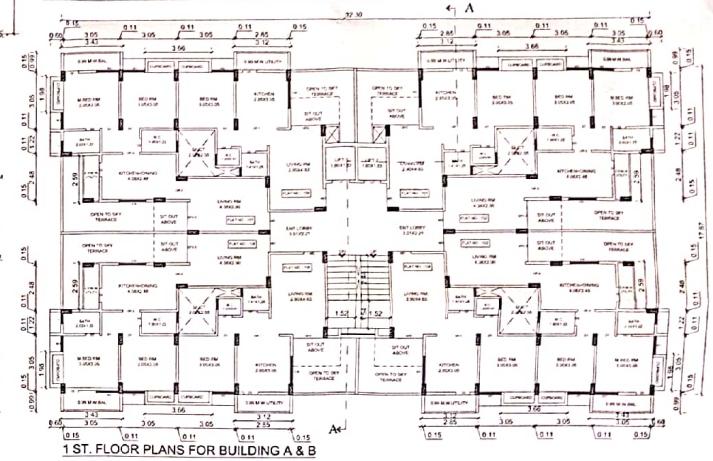


1 ST. FLOOR PLANS FOR BUILDING A & B

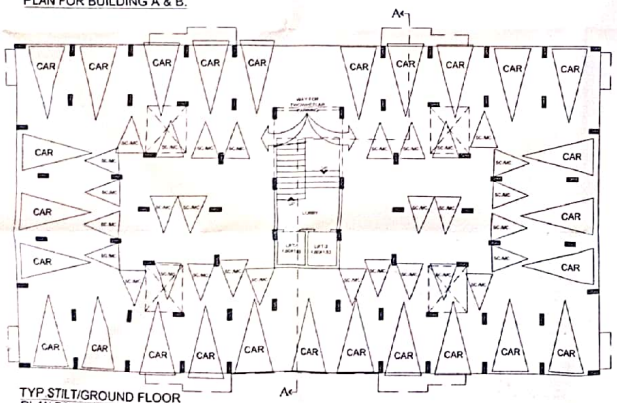

TYP.STILT/GROUND FLOOR
PLAN FOR BUILDING C & D.

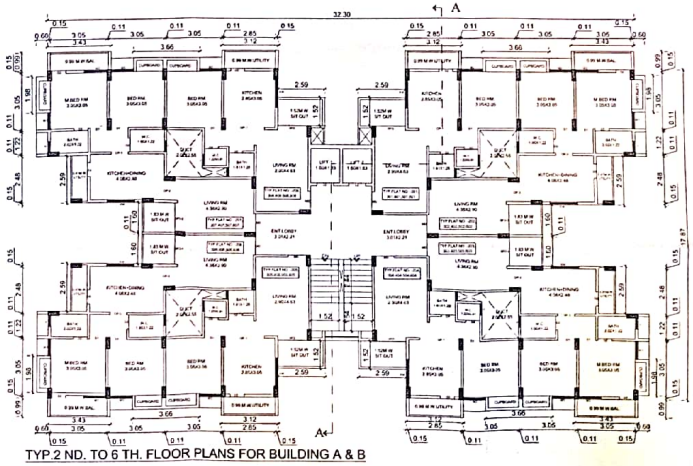

TYP.2 ND. TO 6 TH. FLOOR PLANS FOR BUILDING A & B

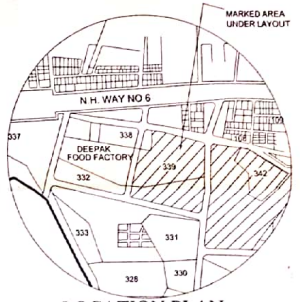

LOCATION PLAN

SHEET NO-1

APPROVING AUTHORITY

APPROVED

REVISED CONSTRUCTION OF RESIDENTIA
& COMMERCIAL BUILDING ON PLOT NO.-1
GAT NO.-338/1/2,(SOUTH PART)& GAT NO
-339/3/1 (NORTH PART),PIMPRALA SHIVAR
TAL.& DIST.- JALGAON.

APPLICANT

SHRI MANISH CHABILDAS SHAH
PARTNER ARIHANT DEVELOPERS JALGAON

LEGEND

PLOT BOUNDARY SHOWN IN THICK BLACK
PROPOSED WORK SHOWN IN RED
DRAINAGE LINE SHOWN IN RED DOTTED

SCALE

PLAN,ELEV,SECT. 1:100
A DIA. 1:200
SITE PLAN-1:400

NORTH

ALL DIMENSION ARE IN METRE

ARCHITECT

LALIT RANE
S.NO.-182,LAXMI AKSHAY APPT.
PRATAP NAGAR, JALGAON
REG NO.-CA/90/13125

Scanned with CamScanner