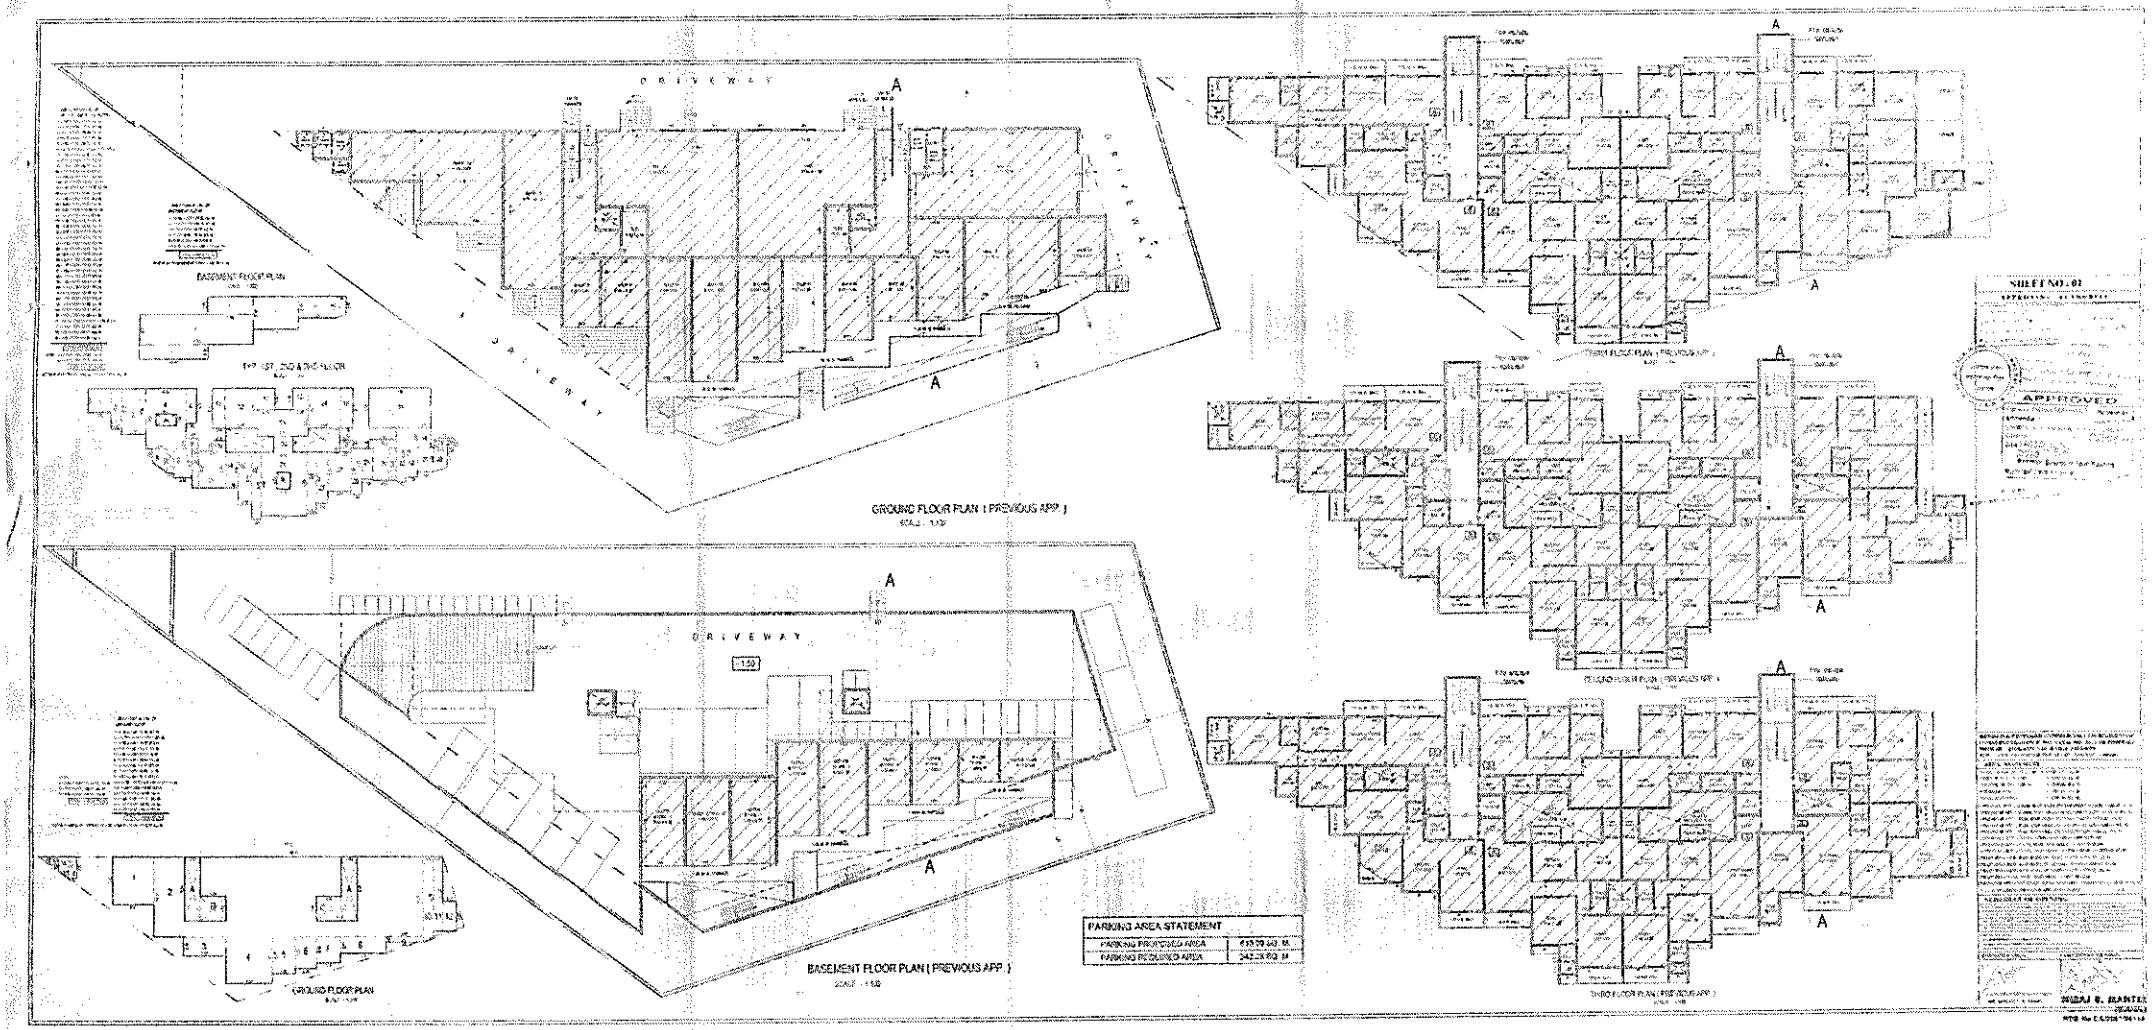

DRIVEWAY
A
BASEMENT FLOOR PLAN
GROUND FLOOR PLAN (PREVIOUS APP.)
BASEMENT FLOOR PLAN (PREVIOUS APP.)
GROUND FLOOR PLAN
SHEET NO : 01
APPROVED
PARKING AREA STATEMENT
PARKING PROPOSED AREA
PARKING REQUIRED AREA