
TOWER -A - SHEET NO - 1

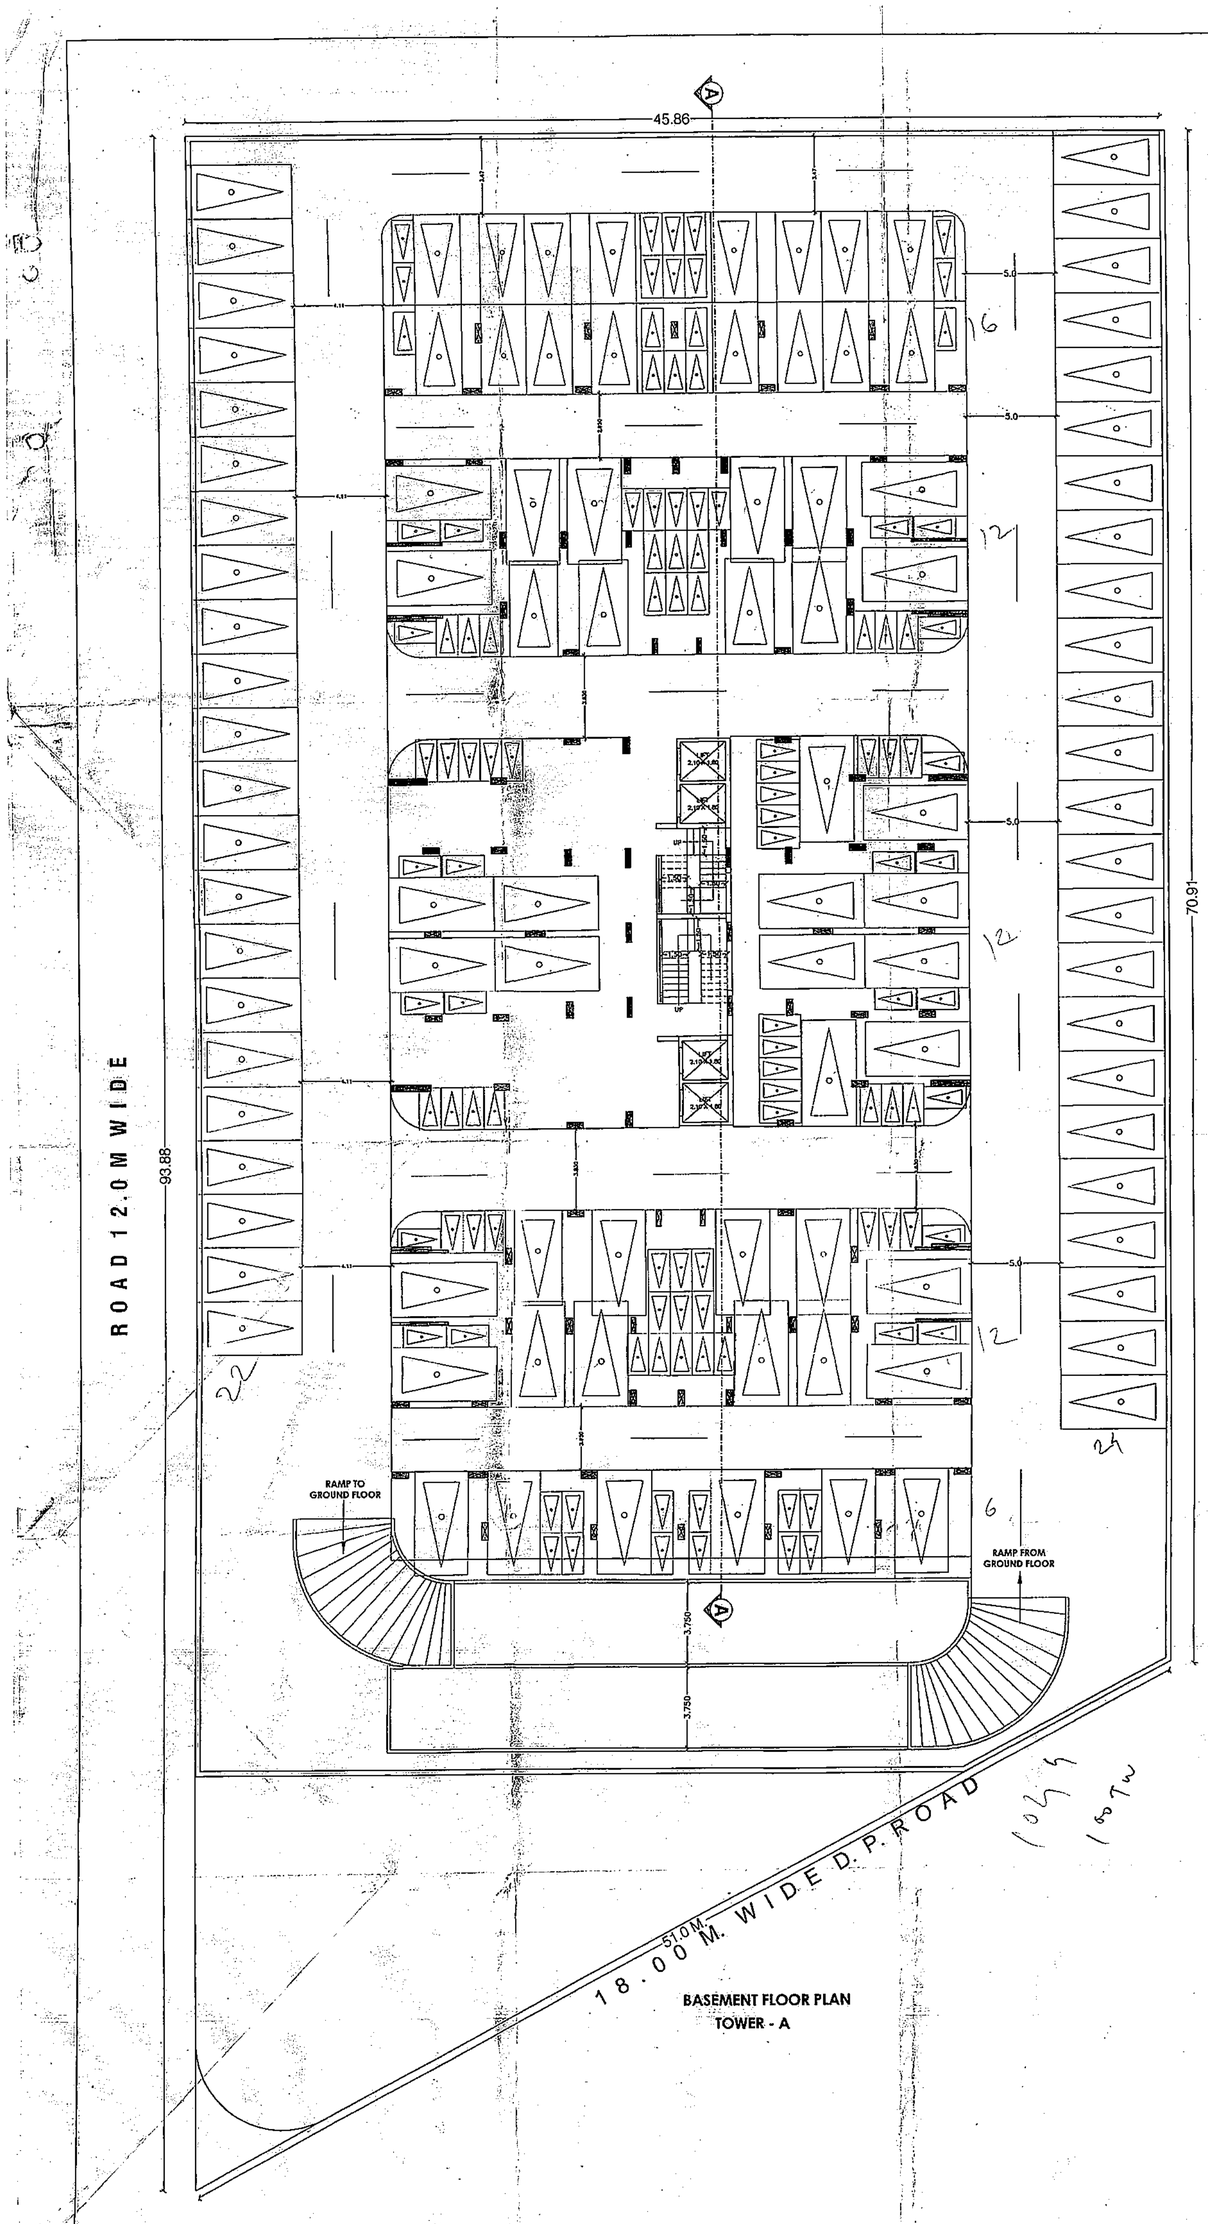

BASEMENT FLOOR PLAN
TOWER - A

PARKING FLOOR PLAN
TOWER - A

APPROVED
Residential
1282

TOWER -A - SHEET NO - 2

CARPET AREA STATEMENT


FLAT No.	Floor No.		Floor Area Of all Rooms including kitchen (including area under internal wall)			Floor area of Bathroom /WC/Toilet/ Passage/etc (including area under internal wall)			Floor area of Balconies /Alternate terrace			TOTAL (sqm)
B-102 & B-105 & A-205 & A-102	FIRST FLOOR	Hall	5.70X3.60	20.52	Toilet	1.50X2.40	3.60	3.60X1.80	6.48			
		Kitchen	2.70X3.30	8.91	Passage	1.10X1.25	1.37					
		Dinning	2.70X2.08	5.61	Toilet	1.50X2.40	3.60					
		Bed Room	3.15X3.18	10.01	Passage	1.10X1.25	1.37	6.85X1.55	10.61			
		Bed Room	3.30X3.60	11.88	Lobby	2.93X1.80	5.27					
	TOTAL			**56.93**			**15.21**			**17.09**	**89.23**	
B-101 & B-106 & A-106 & A-101	FIRST FLOOR	Hall+Hall	5.70X3.60	20.52	Toilet	1.50X2.40	3.60	3.60X1.80	6.48			
		Kitchen	2.70X3.30	8.91	Passage	1.10X1.30	1.43					
		Dinning	2.70X2.08	5.61	Toilet	1.50X2.40	3.60					
		Bed Room	3.15X3.60	11.34	Passage	1.10X1.10	1.21	6.85X1.10	7.53			
		Bed Room	3.60X3.60	12.96	—	—	—					
	TOTAL			**59.34**			**9.84**			**14.01**	**83.19**	
B-103 & B-104 & A-104 & A-103	FIRST FLOOR	Hall	3.75X6.00	22.50	Toilet	1.50X2.40X2	7.20	3.75X1.80	6.75			
		Kitchen	2.70X3.30	8.91	Passage	1.83X1.10	2.01					
		Dinning	2.91X3.02	8.78	Toilet	2.25X1.35	3.03					
		Bed Room	3.30X3.13	10.32	Passage	1.60X1.23	1.96					
		Bed Room	2.70X3.60	9.72	Passage	2.22X1.57	3.48	2.70X1.50	4.05			
		Bed Room	3.45X3.02	10.41	—	—	—	3.02X1.20	3.62			
	TOTAL			**70.64**			**17.88**			**14.42**	**102.74**	
Total Carpet Area												**895.16**

CARPET AREA STATEMENT

FLAT No.	Floor No.		Floor Area Of all Rooms including kitchen (including area under internal wall)			Floor area of Bathroom /WC/Toilet/ Passage/etc. (including area under internal wall)			Floor area of Balconies /Alternate terrace			TOTAL (sqm)
B-203	SECOND FLOOR	Hall	3.75X6.00	22.50	Toilet	1.50X2.40	3.60	3.75X1.80	6.75			
		Kitchen	2.70X3.30	8.91	Toilet	2.25X1.35	3.03					
		Dinning	2.91X3.02	8.78	Passage	1.60X1.23	1.96					
		Bed Room	3.30X3.13	10.32	Passage	2.22X1.57	3.48					
		Study	2.85X3.02	8.60	—	—	—					
	TOTAL			**59.11**			**12.07**			**6.75**	**77.93**	
B-204 & A-203	SECOND FLOOR	Hall	3.75X6.00	22.50	Toilet	1.50X2.40	3.60	3.75X1.80	6.75			
		Kitchen	2.70X3.30	8.91	Toilet	1.50X2.40	3.60					
		Dinning	2.91X3.02	8.78	Toilet	2.25X1.35	3.03					
		Bed Room	3.30X3.13	10.32	Passage	1.60X1.23	1.96					
		Study	2.85X3.02	8.60	Passage	2.22X1.57	3.48					
		Bed Room	2.70X3.60	9.72	—	—	—	2.70X1.50	4.05			
	TOTAL			**68.83**			**15.67**			**10.80**	**95.30**	
B-202 & B-205 A-202 & A-205	SECOND FLOOR	Hall	5.70X3.60	20.52	Toilet	1.50X2.40	3.60	3.60X1.80	6.48			
		Kitchen	2.70X3.30	8.91	Passage	1.10X1.25	1.37					
		Dinning	2.70X2.08	5.61	Toilet	1.50X2.40	3.60					
		Bed Room	3.60X3.60	9.72	Passage	1.10X1.25	1.37					
		Study	2.55X3.18	8.10	Lobby	2.93X1.80	5.27					
	TOTAL			**52.86**			**15.21**			**6.48**	**74.55**	
B-201 & B-206 A-201 & A-206	SECOND FLOOR	Hall	5.70X3.60	20.52	Toilet	1.50X2.40	3.60	3.60X1.80	6.48			
		Kitchen	2.70X3.30	8.91	Passage	1.10X1.30	1.43					
		Dinning	2.70X2.08	5.61	Toilet	1.50X2.40	3.60					
		Bed Room	3.00X3.60	10.80	Passage	1.10X1.10	1.21					
		Study	3.00X3.15	9.45	—	—	—					
	TOTAL			**55.29**			**9.84**			**6.48**	**71.61**	
A-204	SECOND FLOOR	Hall	3.75X6.00	22.50	Toilet	1.50X2.40	3.60	3.75X1.80	6.75			
		Kitchen	2.70X3.30	8.91	Toilet	2.25X1.35	3.03	4.90X3.60	17.64			
		Dinning	2.91X3.02	8.78	Passage	1.60X1.23	1.96	3.30X1.58	5.21			
		Bed Room	3.30X3.13	10.32	Passage	2.22X1.57	3.48					
		Study	2.85X3.02	8.60	—	—	—					
	TOTAL			**59.11**			**12.07**			**29.60**	**100.78**	


जलगाव शहर महानगरपालिका जलगांव
THE JALGAON MUNICIPAL CORPORATION • JALGAON •

APPROVED
For Residential Purpose
Commencement Certificate No. 1282
Date 04/02/2019
सहाय्यक संचालक नगर रचना
जळगांव शहर महानगरपालिका
Municipal Corporation of the City of Jalgaon

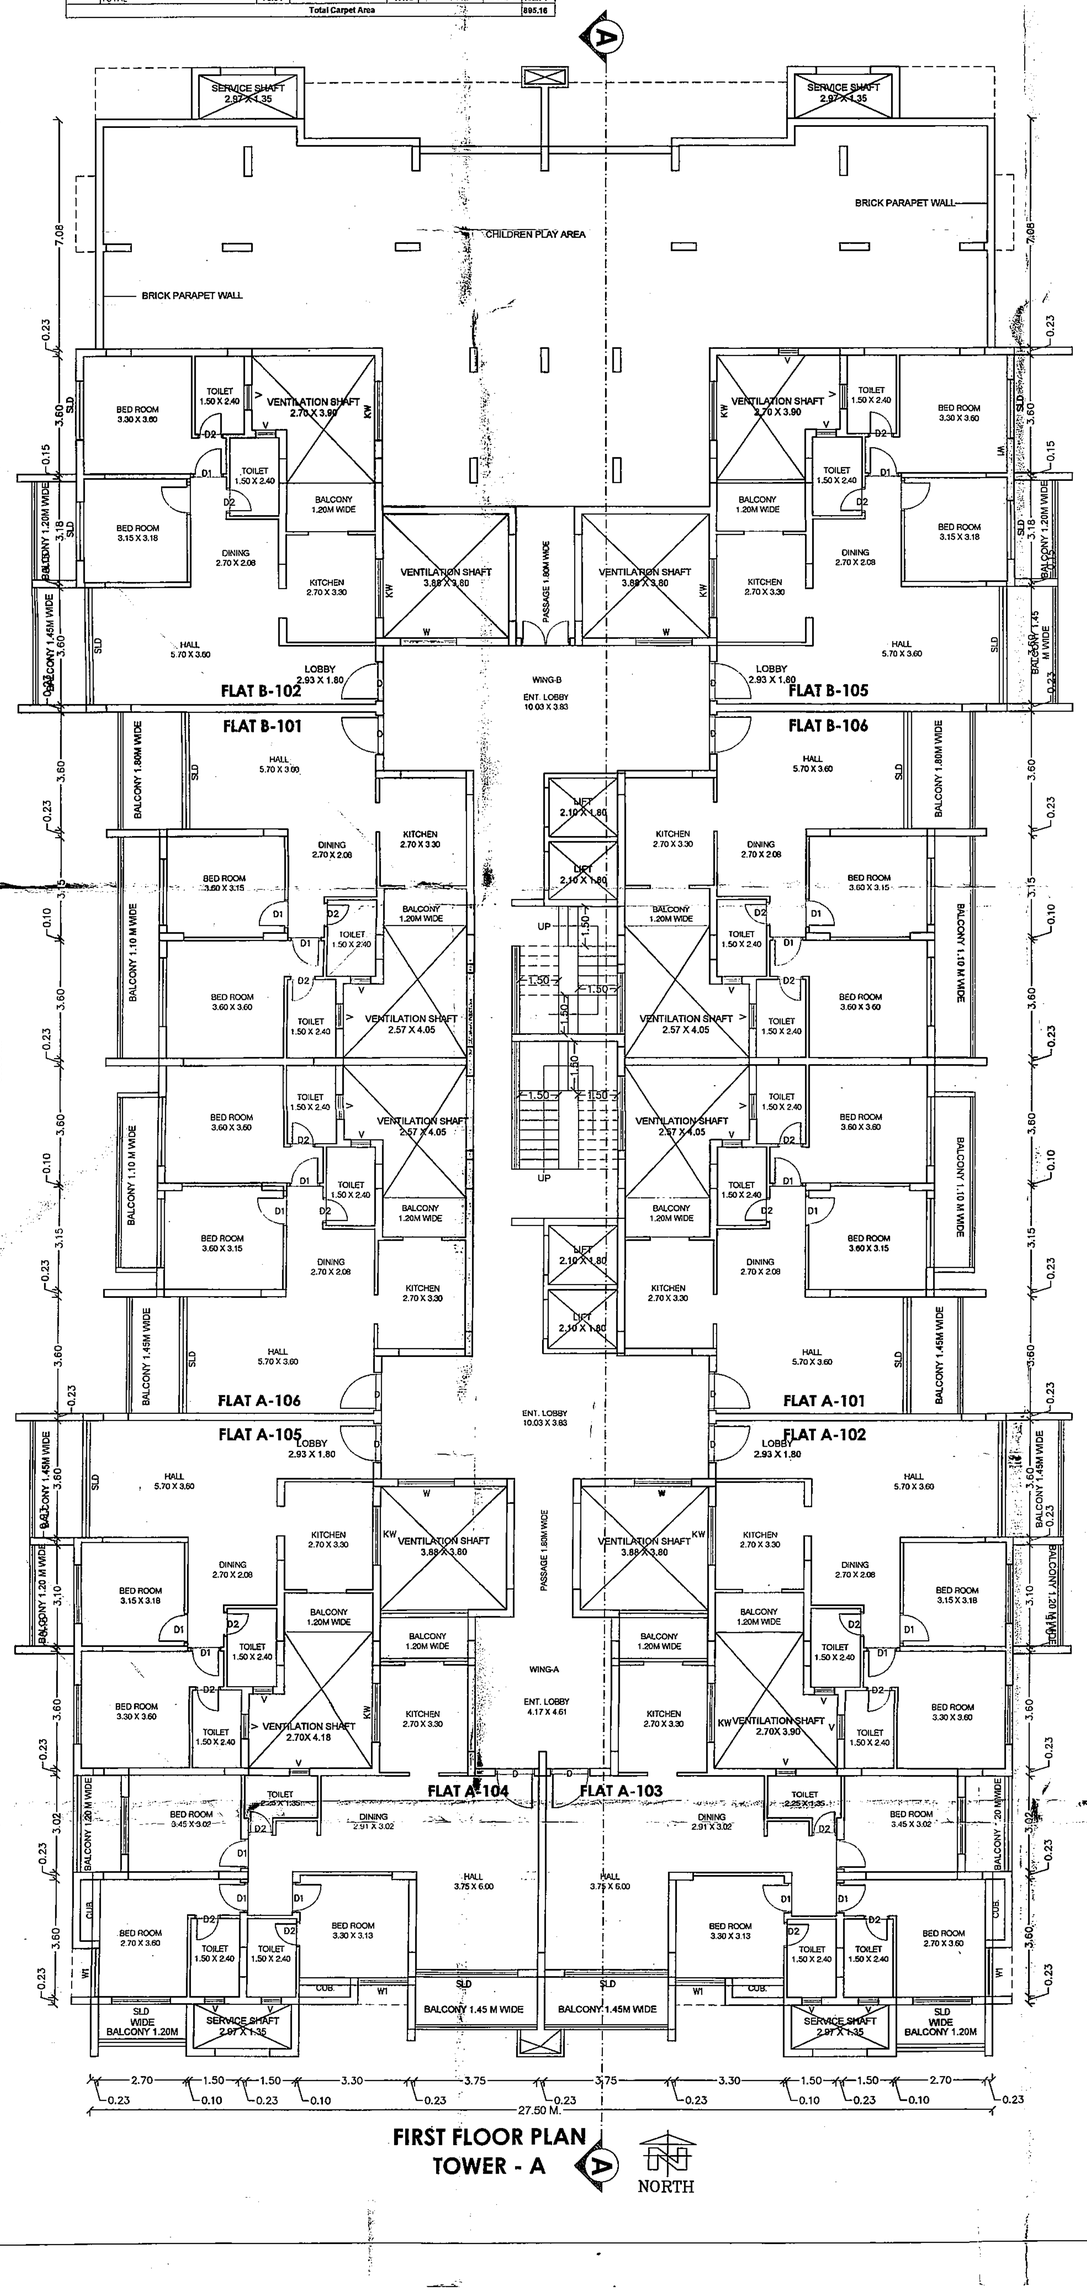

FIRST FLOOR PLAN
TOWER - A

NORTH

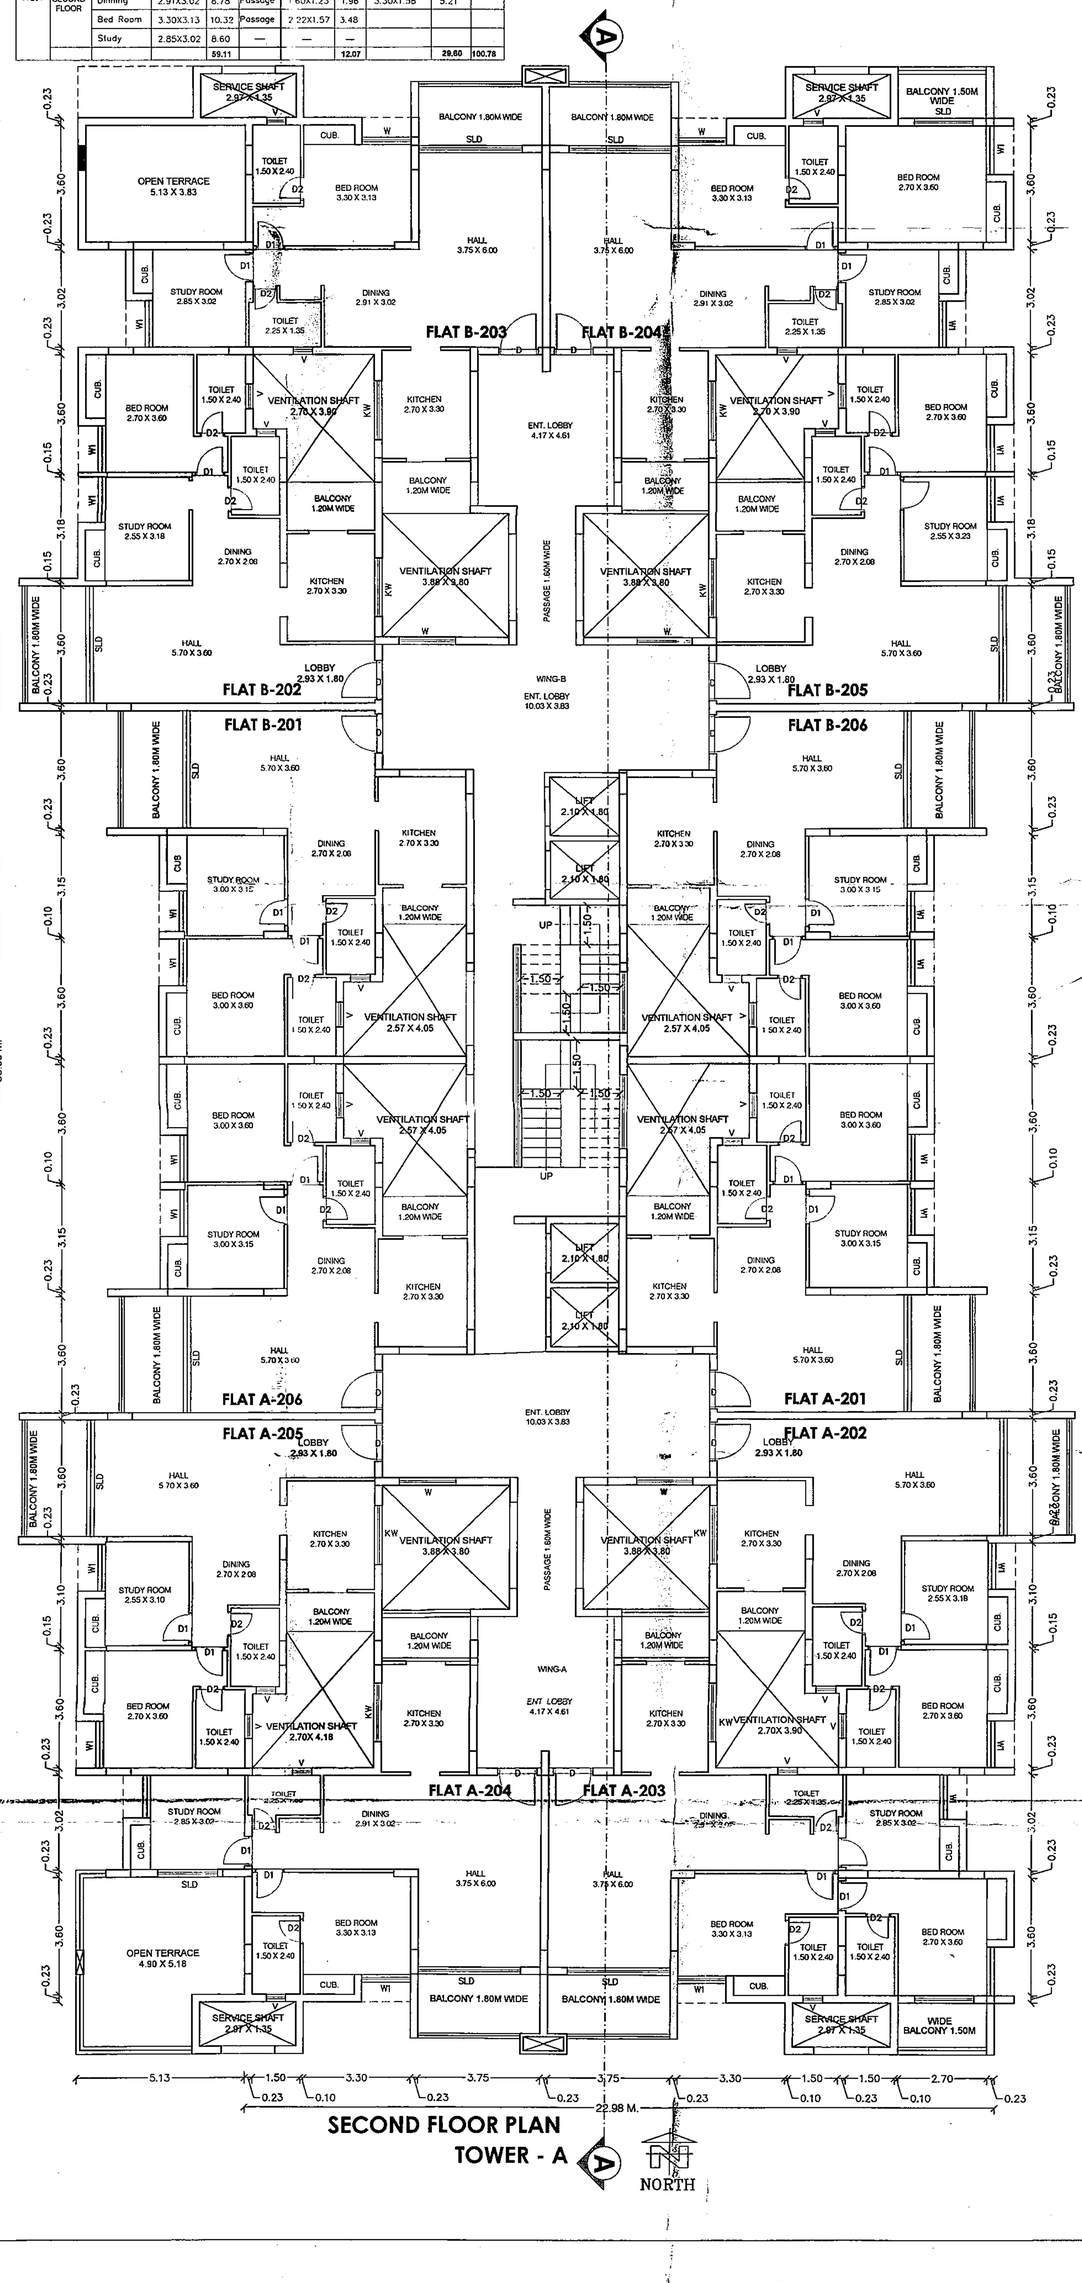


SECOND FLOOR PLAN
TOWER - A

NORTH

TOWER -A - SHEET NO - 3

CARPET AREA STATEMENT


FLAT No.	Floor No.	Floor Area Of all Rooms including kitchen (including area under internal wall)			Floor area of Bathroom /WC/Toilet/ Passage/etc. (including area under internal wall)			Floor area of Balconies /Alternate terrace			TOTAL (sqm)
B-303 & A-304	THIRD FLOOR	Hall	3.75X6.00	22.50	Toilet	1.50X2.40	3.60	3.75X1.80	6.75		
		Kitchen	2.70X3.30	8.91	Toilet	2.25X1.35	3.03				
		Dinning	2.91X3.02	8.78	Passage	1.60X1.23	1.96				
		Bed Room	3.30X3.13	10.32	Passage	2.22X1.57	3.48				
		Study	2.85X3.02	8.60	—	—	—				
	TOTAL			59.11			12.07			6.75	77.93
B-302& B-305 A-302& A-305	THIRD FLOOR	Hall	5.70X3.60	20.52	Toilet	1.50X2.40	3.60	3.60X1.80	6.48		
		Kitchen	2.70X3.30	8.91	Passage	1.10X1.25	1.37				
		Dinning	2.70X2.08	5.61	Toilet	1.50X2.40	3.60				
		Bed Room	2.70X3.60	9.72	Passage	1.10X1.25	1.37				
		Study	2.55X3.18	8.10	Lobby	2.93X1.80	5.27				
	TOTAL			52.86			16.21			6.48	74.55
B-301& B-306 A-301& A-306	THIRD FLOOR	Hall	5.70X3.60	20.52	Toilet	1.50X2.40	3.60	3.60X1.80	6.48		
		Kitchen	2.70X3.30	8.91	Passage	1.10X1.30	1.43				
		Dinning	2.70X2.08	5.61	Toilet	1.50X2.40	3.60				
		Bed Room	3.00X3.60	10.80	Passage	1.10X1.10	1.21				
		Study	3.00X3.15	9.45	—	—	—				
				55.29			9.84			6.48	71.61
B-304 & A-303	THIRD FLOOR	Hall	3.75X6.00	22.50	Toilet	1.50X2.40	3.60	3.75X1.80	6.75		
		Kitchen	2.70X3.30	8.91	Toilet	2.25X1.35	3.03	2.90X3.60	17.64		
		Dinning	2.91X3.02	8.78	Passage	1.60X1.23	1.96	3.30X1.58	5.21		
		Bed Room	3.30X3.13	10.32	Passage	2.22X1.57	3.48				
		Study	2.85X3.02	8.60	—	—	—				
				59.11			12.07			29.60	100.78

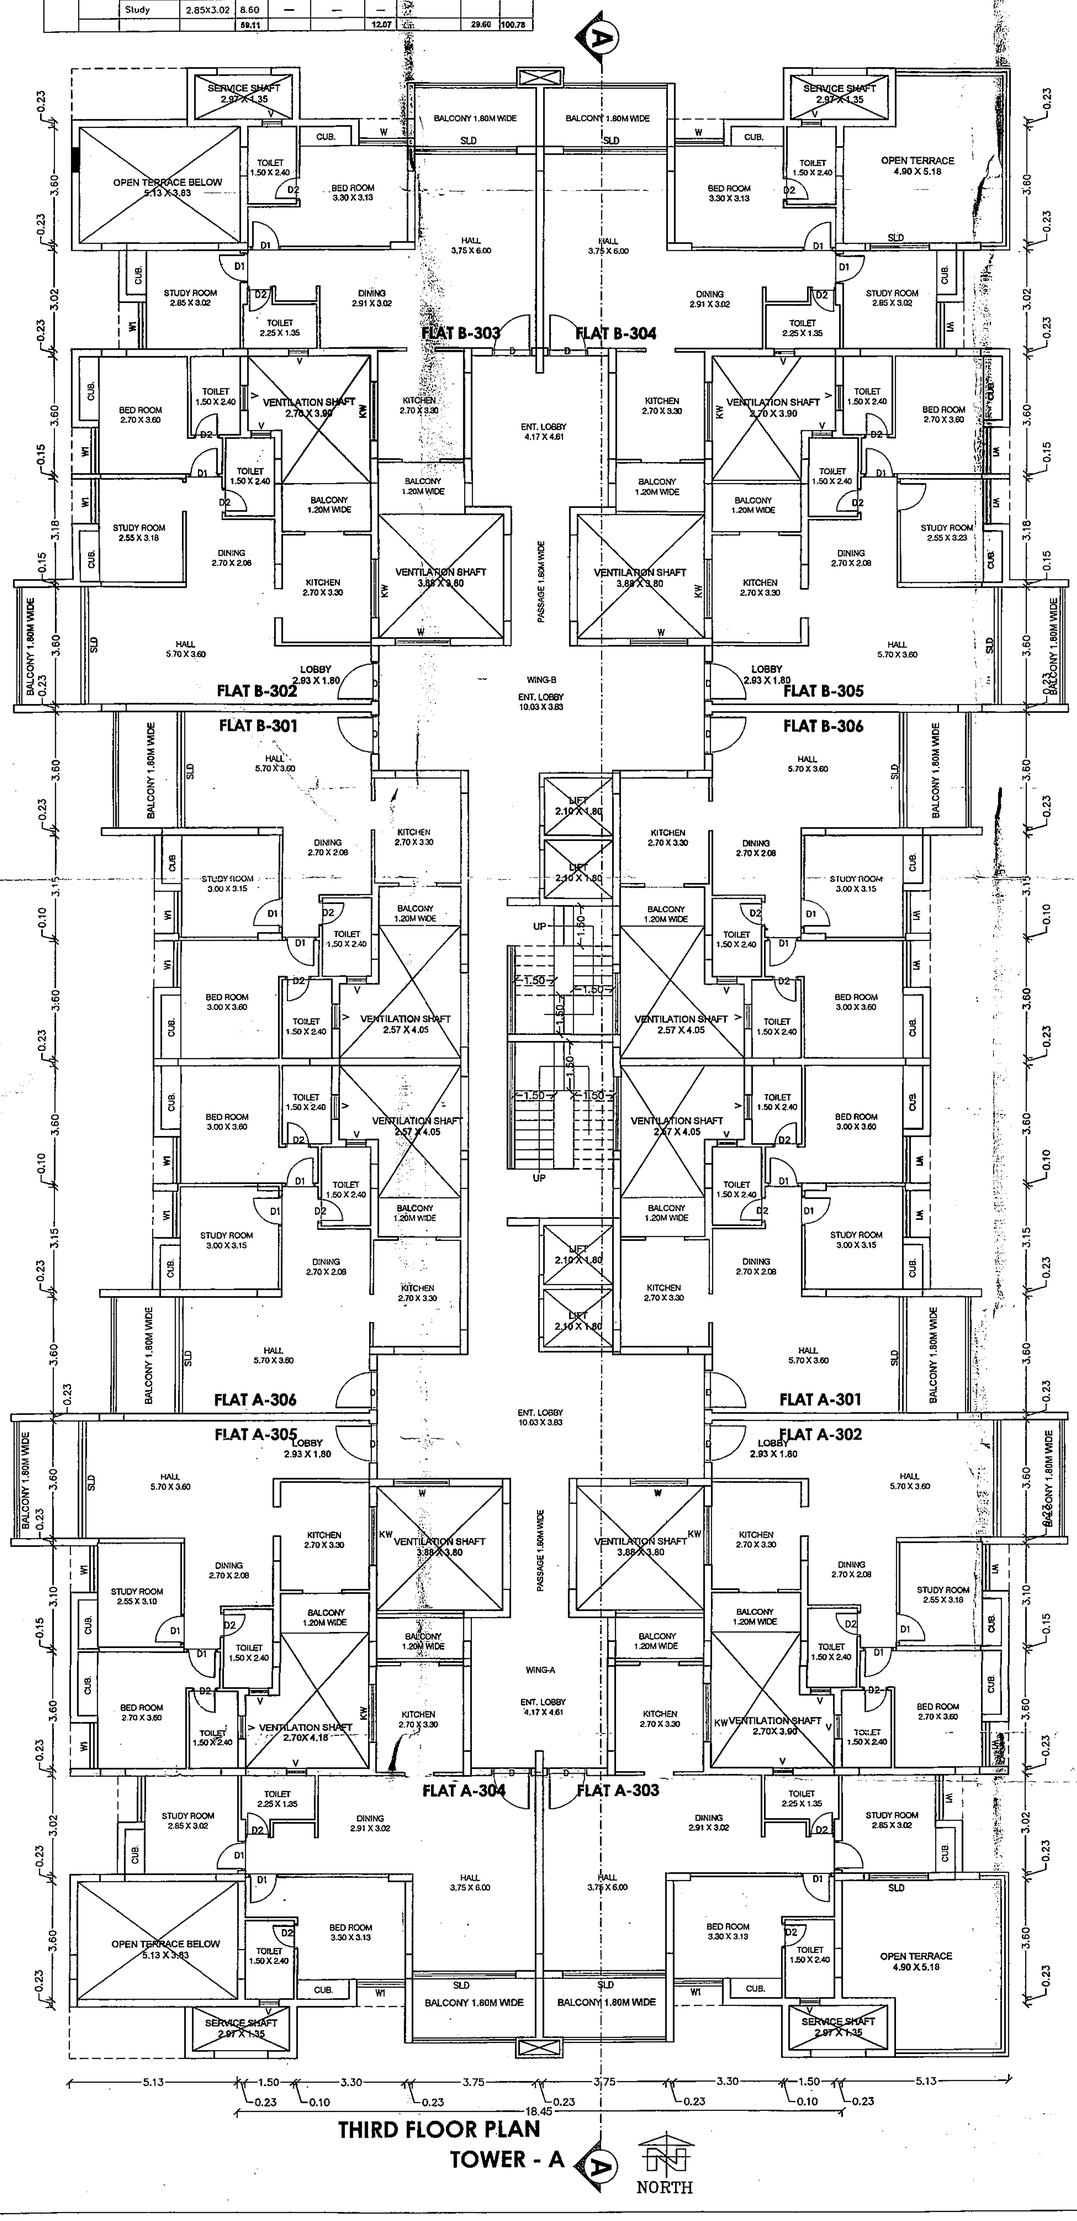

THIRD FLOOR PLAN
TOWER - A

CARPET AREA STATEMENT

FLAT No.	Floor No.	Floor Area Of all Rooms including kitchen (including area under internal wall)			Floor area of Bathroom /WC/Toilet/ Passage/etc. (including area under internal wall)			Floor area of Balconies /Alternate terrace			TOTAL (sqm)
B-404 & A-403	FORTH FLOOR	Hall	3.75X6.00	22.50	Toilet	1.50X2.40	3.60	3.75X1.80	6.75		
		Kitchen	2.70X3.30	8.91	Toilet	2.25X1.35	3.03				
		Dinning	2.91X3.02	8.78	Passage	1.60X1.23	1.96				
		Bed Room	3.30X3.13	10.32	Passage	2.22X1.57	3.48				
		Study	2.85X3.02	8.60	—	—	—				
	TOTAL			59.11			12.07			6.75	77.93
B-403 & A-404	FORTH FLOOR	Hall	3.75X6.00	22.50	Toilet	1.50X2.40	3.60	3.75X1.80	6.75		
		Kitchen	2.70X3.30	8.91	Toilet	1.50X2.40	3.60				
		Dinning	2.91X3.02	8.78	Toilet	2.25X1.35	3.03				
		Bed Room	3.30X3.13	10.32	Passage	1.60X1.23	1.96				
		Study	2.85X3.02	8.60	Passage	2.22X1.57	3.48				
		Bed Room	2.70X3.60	9.72	—	—	—	2.70X1.50	4.05		
				68.83			15.67			10.80	95.30
B-402 & B-405 A-402 & A-405	FORTH FLOOR	Hall	5.70X3.60	20.52	Toilet	1.50X2.40	3.60	3.60X1.80	6.48		
		Kitchen	2.70X3.30	8.91	Passage	1.10X1.25	1.37				
		Dinning	2.70X2.08	5.61	Toilet	1.50X2.40	3.60				
		Bed Room	2.70X3.60	9.72	Passage	1.10X1.25	1.37				
		Study	2.55X3.18	8.10	Lobby	2.93X1.80	5.27				
	TOTAL			52.86			15.21			6.48	74.55
B-401 & B - 406 A - 401 & A - 406	FORTH FLOOR	Hall	5.70X3.60	20.52	Toilet	1.50X2.40	3.60	3.60X1.80	6.48		
		Kitchen	2.70X3.30	8.91	Passage	1.10X1.30	1.43				
		Dinning	2.70X2.08	5.61	Toilet	1.50X2.40	3.60				
		Bed Room	3.00X3.60	10.80	Passage	1.10X1.10	1.21				
		Study	3.00X3.15	9.45	—	—	—				
				55.29			9.84			6.48	71.61

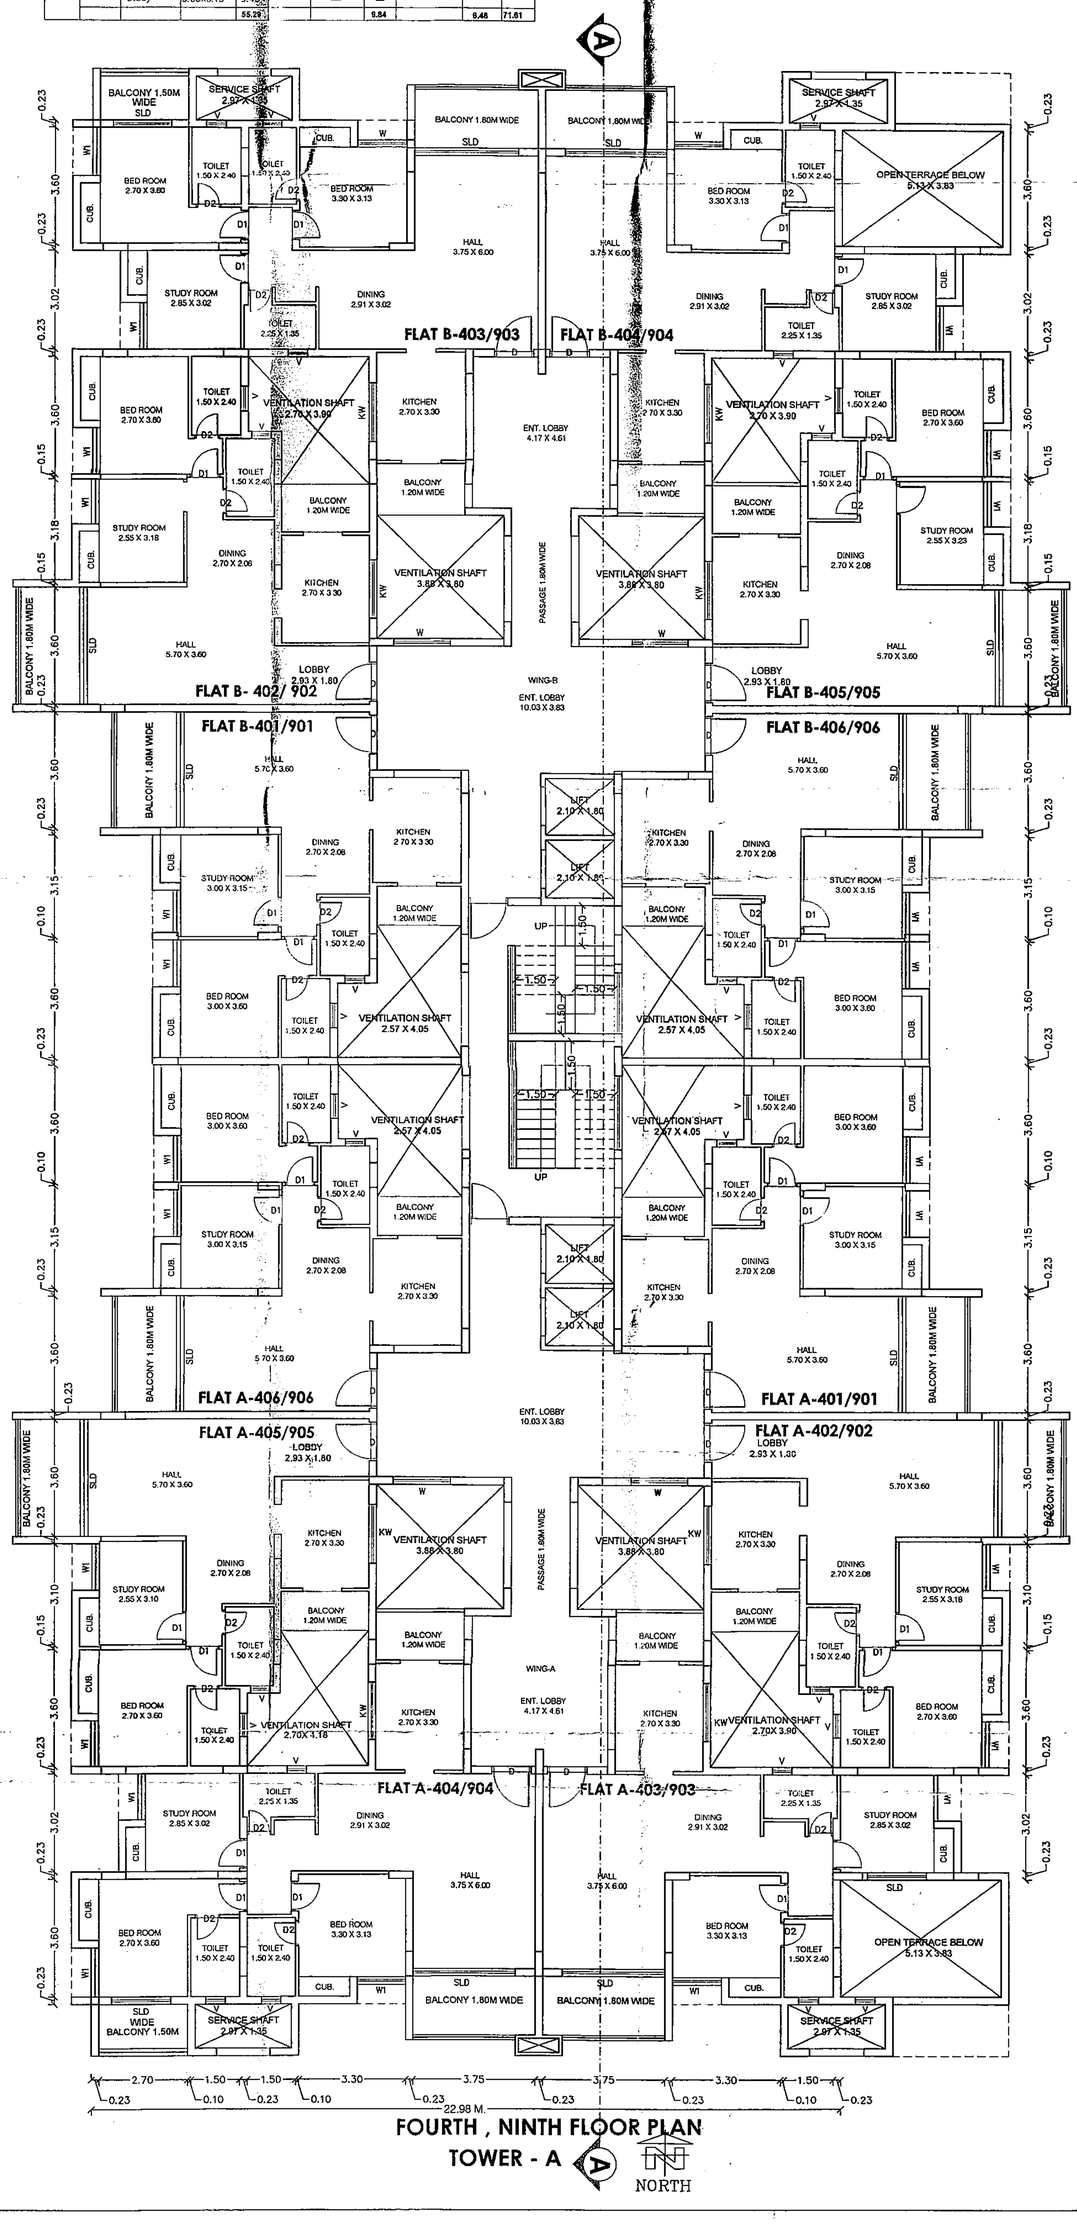

FOURTH , NINTH FLOOR PLAN
TOWER - A

JALGAON MUNICIPAL CORPORATION
जळगांव शहर महानगरपालीका जळगांव

APPROVED
Flr — Residential
Commencement Date: 04/02/2019
1282
सहाय्यक संचालक नगर रचना
जळगांव शहर महानगरपालिका
Municipal Corporation of the City of Jalgaon


TOWER -A - SHEET NO - 4

CARPET AREA STATEMENT

FLAT No.	Floor No.							Floor area of Balconies /Alternate terrace			TOTAL (sqm)
		Hall	3.75X6.00	22.50	Toilet	1.50X2.40	3.60	3.75X1.80	6.75		
B-503 & B-504 A-504 & A-503	FIFTH FLOOR	Kitchen	2.70X3.30	8.91	Toilet	1.50X2.40	3.60				
		Dinning	2.91X3.02	8.78	Toilet	2.25X1.35	3.03				
		Bed Room	3.30X3.13	10.32	Passage	1.60X1.23	1.96				
		Study	2.85X3.02	8.60	Passage	2.22X1.57	3.48				
		Bed Room	2.70X3.60	9.72	—	—	—	2.70X1.50	4.05		
				68.83			15.67		10.80	95.30	
B-502 & B-505 A-502 & A-505	FIFTH FLOOR	Hall	5.70X3.60	20.52	Toilet	1.50X2.40	3.60	3.60X1.80	6.48		
		Kitchen	2.70X3.30	8.91	Possage	1.10X1.25	1.37				
		Dinning	2.70X2.08	5.61	Toilet	1.50X2.40	3.60				
		Bed Room	2.70X3.60	9.72	Passage	1.10X1.25	1.37				
		Study	2.55X3.18	8.10	Lobby	2.93X1.80	5.27				
	TOTAL			52.86			15.21		6.48	74.55	
B-501 & B-506 A-501 & A-506	FIFTH FLOOR	Hall	5.70X3.60	20.52	Toilet	1.50X2.40	3.60	3.60X1.80	6.48		
		Kitchen	2.70X3.30	8.91	Passage	1.10X1.30	1.43				
		Dinning	2.70X2.08	5.61	Toilet	1.50X2.40	3.60				
		Bed Room	3.00X3.60	10.80	Passage	1.10X1.10	1.21				
		Study	3.00X3.15	9.45	—	—	—				
				55.29			9.84		6.48	71.61	


CARPET AREA STATEMENT

FLAT No.	Floor No.							Floor area of Balconies /Alternate terrace			TOTAL (sqm)
		Hall	3.75X6.00	22.50	Toilet	1.50X2.40	3.60	3.75X1.80	6.75		
B-704 & A-703	SEVENTH FLOOR	Kitchen	2.70X3.30	8.91	Toilet	1.50X2.40	3.60				
		Dinning	2.91X3.02	8.78	Toilet	2.25X1.35	3.03				
		Bed Room	3.30X3.13	10.32	Passage	1.60X1.23	1.96				
		Study	2.85X3.02	8.60	Passage	2.22X1.57	3.48				
		Bed Room	2.70X3.60	9.72	—	—	—	2.70X1.50	4.05		
				68.83			15.67		10.80	95.30	
B-702 & B-705 A-702 & A-705	SEVENTH FLOOR	Hall	5.70X3.60	20.52	Toilet	1.50X2.40	3.60	3.60X1.80	6.48		
		Kitchen	2.70X3.30	8.91	Passage	1.10X1.25	1.37				
		Dinning	2.70X2.08	5.61	Toilet	1.50X2.40	3.60				
		Bed Room	2.70X3.80	9.72	Possage	1.10X1.25	1.37				
		Study	2.55X3.18	8.10	Lobby	2.93X1.80	5.27				
	TOTAL			52.86			15.21		6.48	74.55	
B-701 & B-706 A-701 & A-706	SEVENTH FLOOR	Hall	5.70X3.60	20.52	Toilet	1.50X2.40	3.60	3.60X1.80	6.48		
		Kitchen	2.70X3.30	8.91	Passage	1.10X1.30	1.43				
		Dinning	2.70X2.08	5.61	Toilet	1.50X2.40	3.60				
		Bed Room	3.00X3.60	10.80	Passage	1.10X1.10	1.21				
		Study	3.00X3.15	9.45	—	—	—				
				55.29			9.84		6.48	71.61	
B-703 & A-704	SEVENTH FLOOR	Hall	3.75X6.00	22.50	Toilet	1.50X2.40	3.60	3.75X1.80	6.75		
		Kitchen	2.70X3.30	8.91	Toilet	2.25X1.35	3.03	4.90X3.60	17.64		
		Dinning	2.91X3.02	8.78	Passage	1.60X1.23	1.96	3.30X1.58	5.21		
		Bed Room	3.30X3.13	10.32	Passage	2.22X1.57	3.48				
		Study	2.85X3.02	8.60	—	—	—				
				59.11			12.07		29.60	100.78	

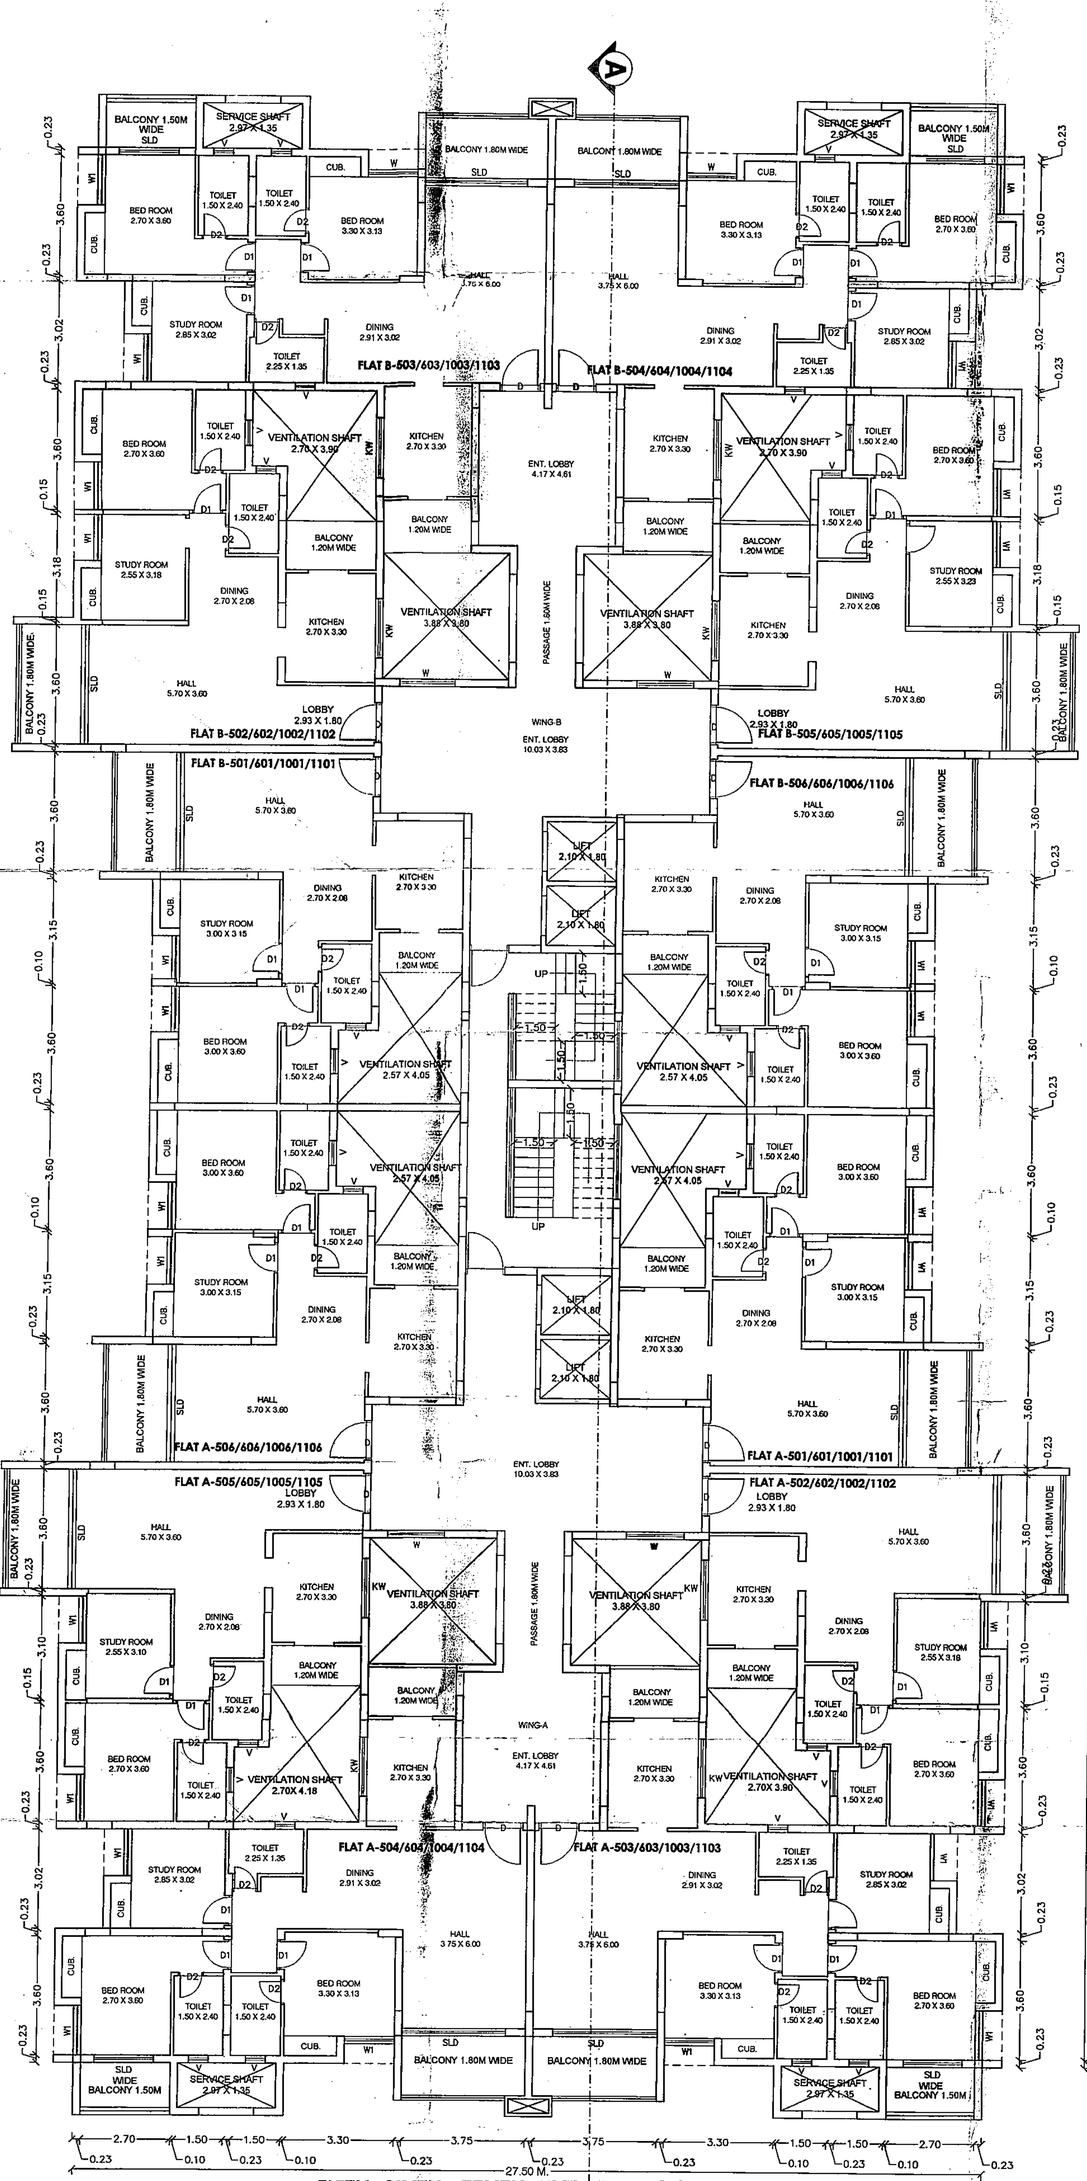

FIFTH, SIXTH , TENTH, ELEVEN, FLOOR PLAN
TOWER - A

NORTH

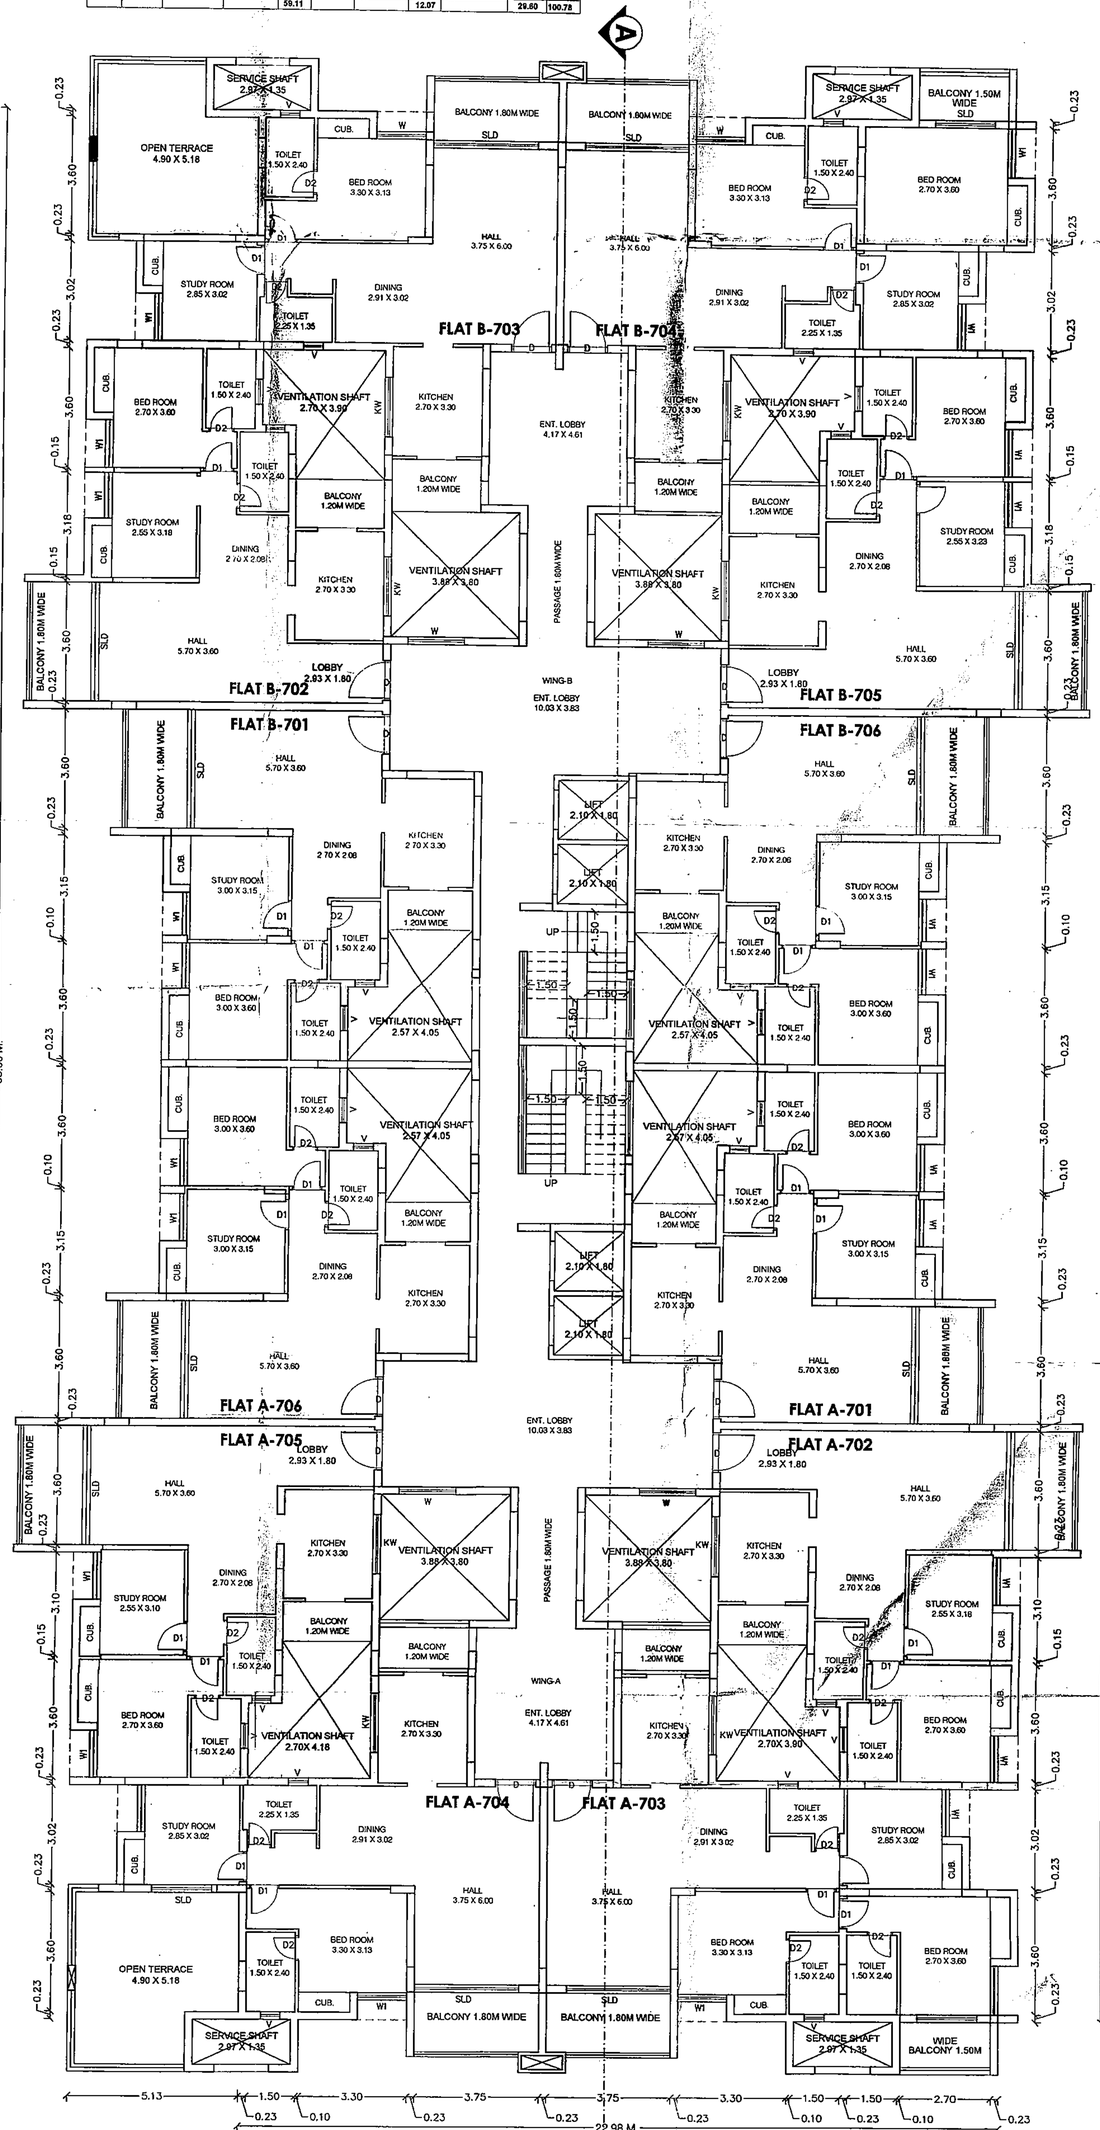

SEVENTH FLOOR PLAN
TOWER - A

NORTH


APPROVED
For — Residential
Commercial
Date 04/02/2019
सहायक संचालक नगर रचना
जळगाव शहर महानगरपालिका
Municipal Corporation of the City of Jalgaon

THE JALGAON MUNICIPAL CORPORATION
जळगांव शहर महानगरपालिका जळगांव
JALGAON • INDIA

TOWER -A - SHEET NO - 5

CARPET AREA STATEMENT

FLAT No.	Floor No.	Floor Area Of all Rooms including Kitchen (including area under internal wall)			Floor area of Bathroom /WC/Toilet/ Passage/etc. (including area under internal wall)			Floor area of Balconies /Alternate terrace		TOTAL (sqm)
1 & 11 B-803 & A - 804	EIGHT FLOOR	Hall	3.75X6.00	22.50	Toilet	1.50X2.40	3.60	3.75x1.80	6.75	
		Kitchen	2.70X3.30	8.91	Toilet	2.25X1.35	3.03			
		Dinning	2.91X3.02	8.78	Passage	1.60X1.23	1.96			
		Bed Room	3.30X3.13	10.32	Passage	2.22X1.57	3.48			
		Study	2.85X3.02	8.60	—	—	—			
	TOTAL			59.11			12.07		6.75	77.03
B-802& B - 805 A - 802& A - 805	EIGHT FLOOR	Hall	5.70X3.60	20.52	Toilet	1.50X2.40	3.60	3.60x1.80	6.48	
		Kitchen	2.70X3.30	8.91	Passage	1.10X1.25	1.37			
		Dinning	2.70X2.08	5.61	Toilet	1.50X2.40	3.60			
		Bed Room	2.70X3.60	9.72	Passage	1.10X1.25	1.37			
		Study	2.55X3.18	8.10	Lobby	2.93X1.80	5.27			
	TOTAL			52.86			15.21		6.48	74.55
A-801& B - 806 B - 801	EIGHT FLOOR	Hall	5.70X3.60	20.52	Toilet	1.50X2.40	3.60	3.60X1.80	6.48	
		Kitchen	2.70X3.30	8.91	Passage	1.10X1.30	1.43			
		Dinning	2.70X2.08	5.61	Toilet	1.50X2.40	3.60			
		Bed Room	3.00X3.60	10.80	Passage	1.10X1.10	1.21			
		Study	3.00X3.15	9.45	—	—	—			
				55.29			9.84		6.48	71.61
B-804& A - 803	EIGHT FLOOR	Hall	3.75X6.00	22.50	Toilet	1.50X2.40	3.60	3.75X1.80	6.75	
		Kitchen	2.70X3.30	8.91	Toilet	2.25X1.35	3.03	4.90X3.60	17.64	
		Dinning	2.91X3.02	8.78	Passage	1.60X1.23	1.96	3.30X1.58	5.21	
		Bed Room	3.30X3.13	10.32	Passage	2.22X1.57	3.48			
		Study	2.85X3.02	8.60	—	—	—			
				59.11			12.07		28.60	100.76

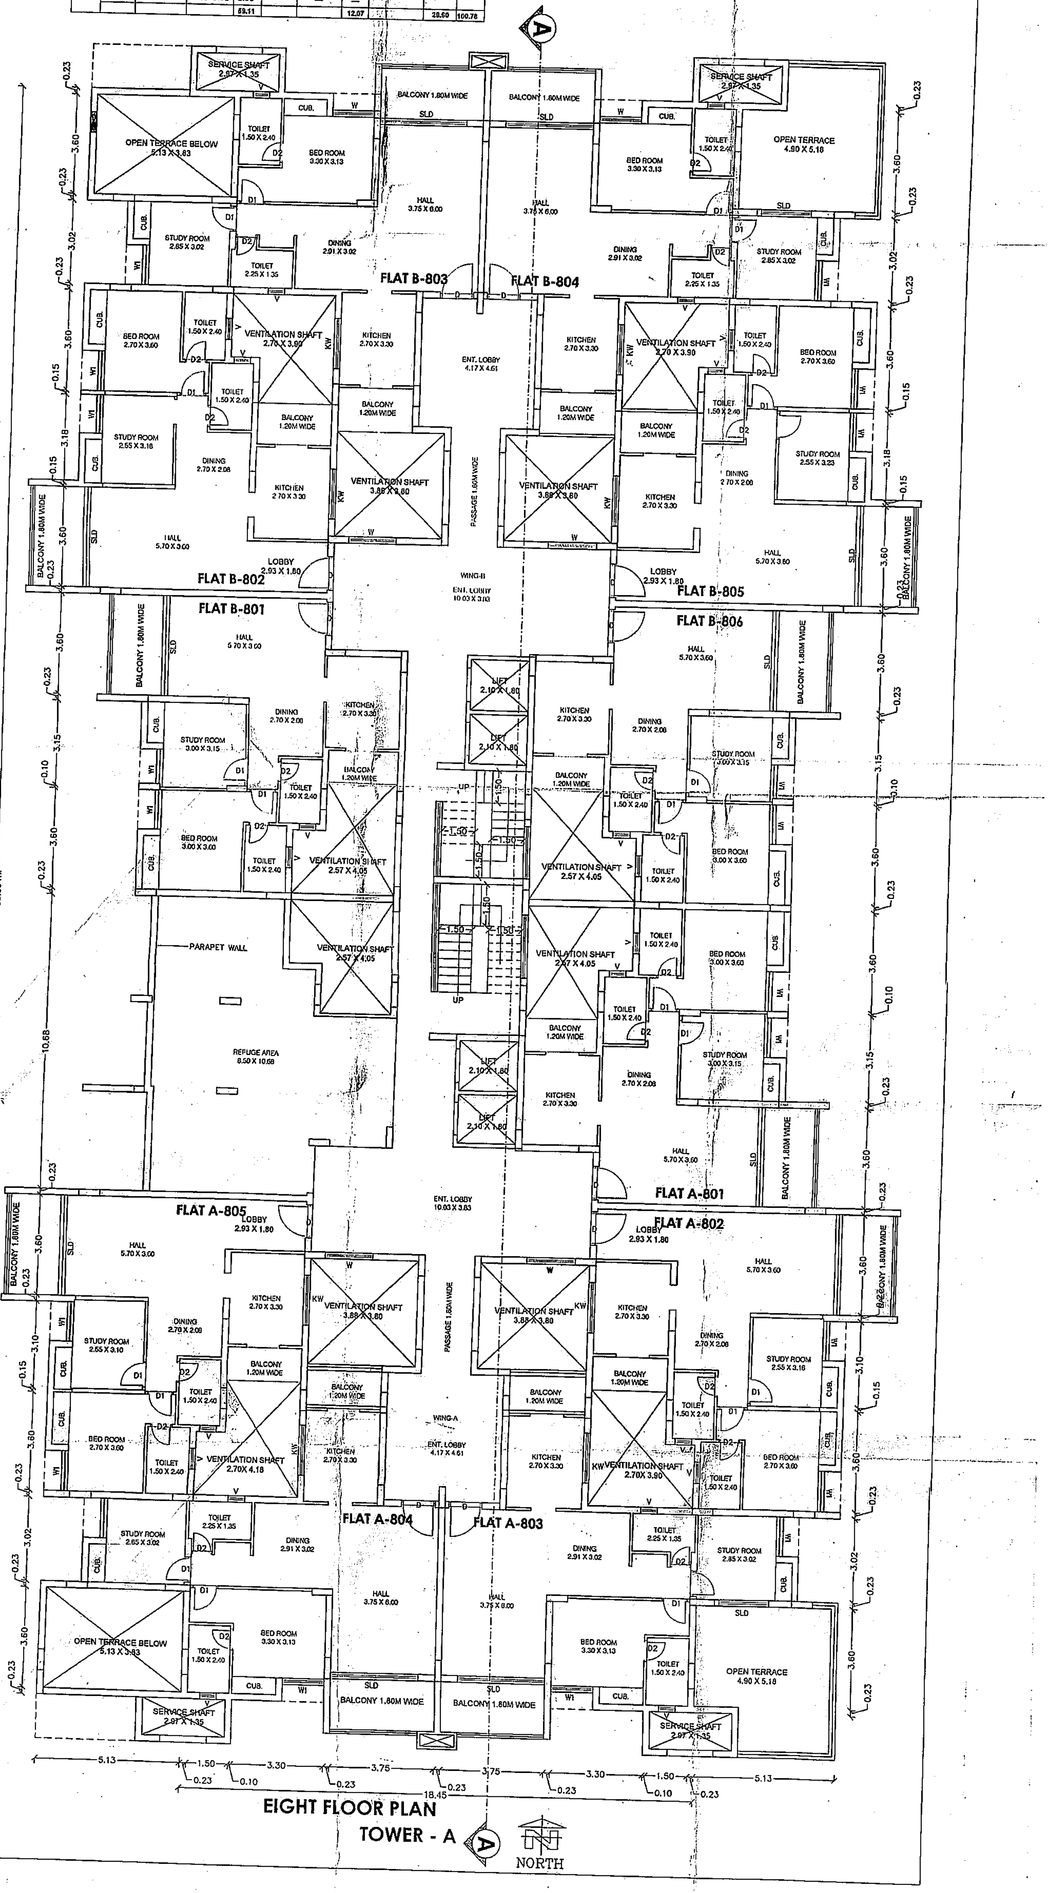

EIGHT FLOOR PLAN

TOWER - A

NORTH

APPROVED

Municipal Corporation of the City of Jalgaon