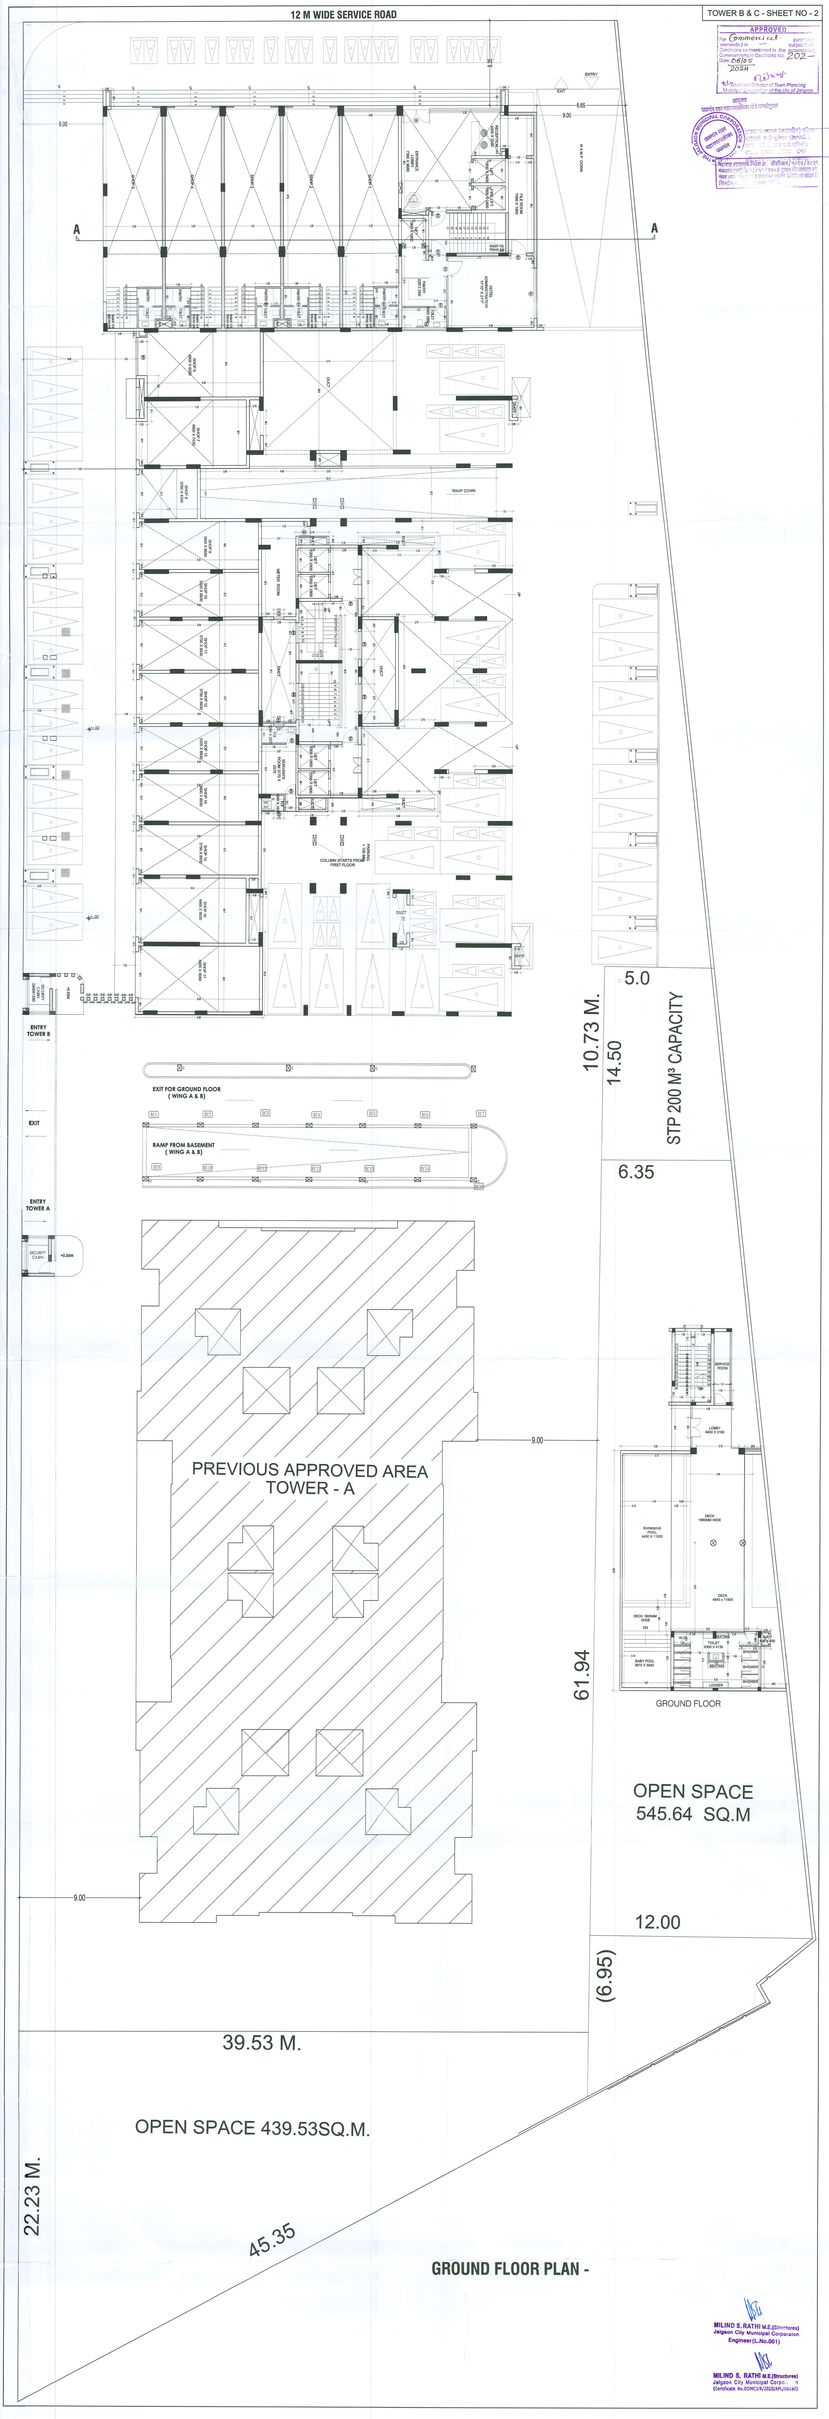
12 M WIDE SERVICE ROAD
TOWER B & C - SHEET NO - 2
APPROVED
A
A
ENTRY
EXIT
RAMP DOWN
COLUMN STARTS FROM FIRST FLOOR
ENTRY TOWER B
EXIT
ENTRY TOWER A
SECURITY CABIN
EXIT FOR GROUND FLOOR (WING A & B)
RAMP FROM BASEMENT (WING A & B)
PREVIOUS APPROVED AREA TOWER - A
9.00
9.00
5.0
10.73 M.
14.50
STP 200 M³ CAPACITY
6.35
61.94
GROUND FLOOR
OPEN SPACE
545.64 SQ.M
12.00
(6.95)
39.53 M.
OPEN SPACE 439.53SQ.M.
22.23 M.
45.35
GROUND FLOOR PLAN -
MILIND S. RATHI M.E.(Structures)
Jalgaon City Municipal Corporation
Engineer(L.No.001)
MILIND S. RATHI M.E.(Structures)
Jalgaon City Municipal Corpo...
Certificate No.22/MCE/N/2022(AP)(Vol.II)