
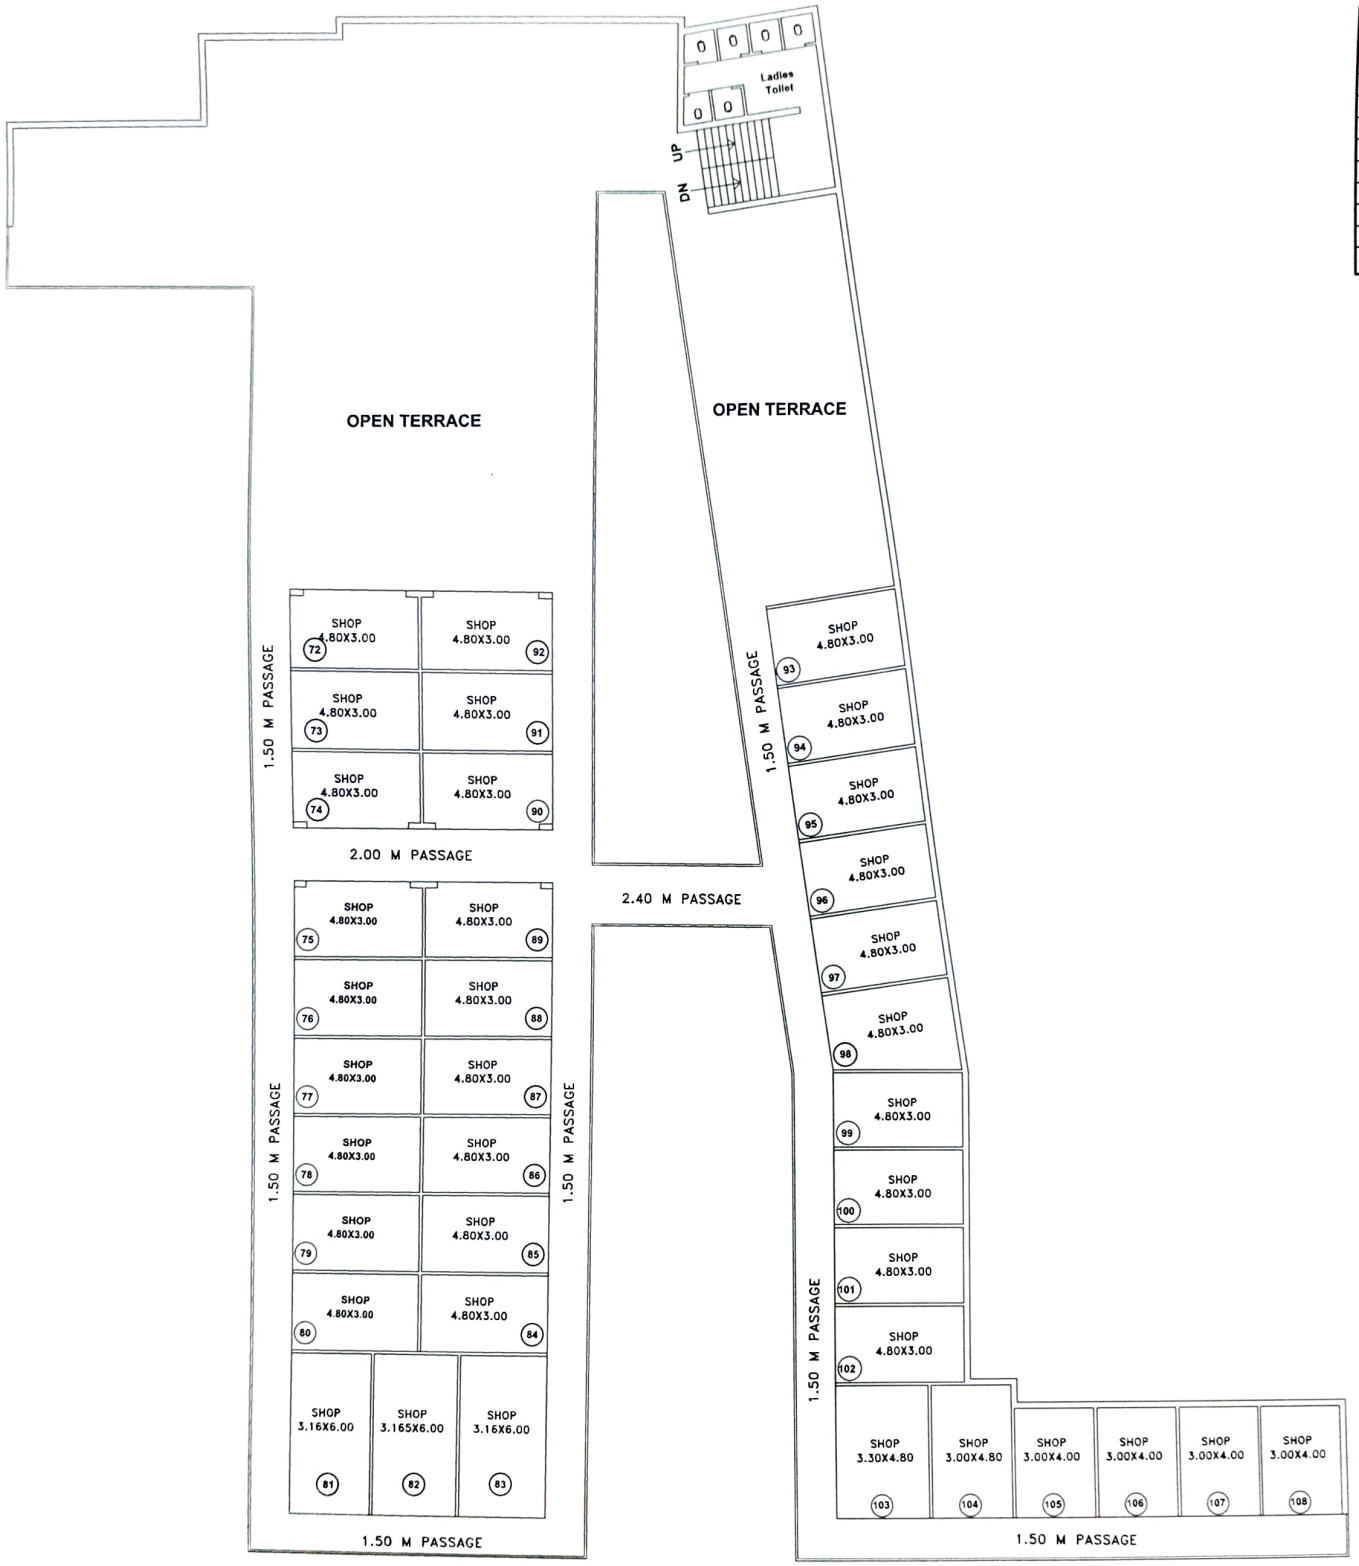


FIRST FLOOR PLAN

SCALE 1:200

Jay Narayan Developers

PARTNER

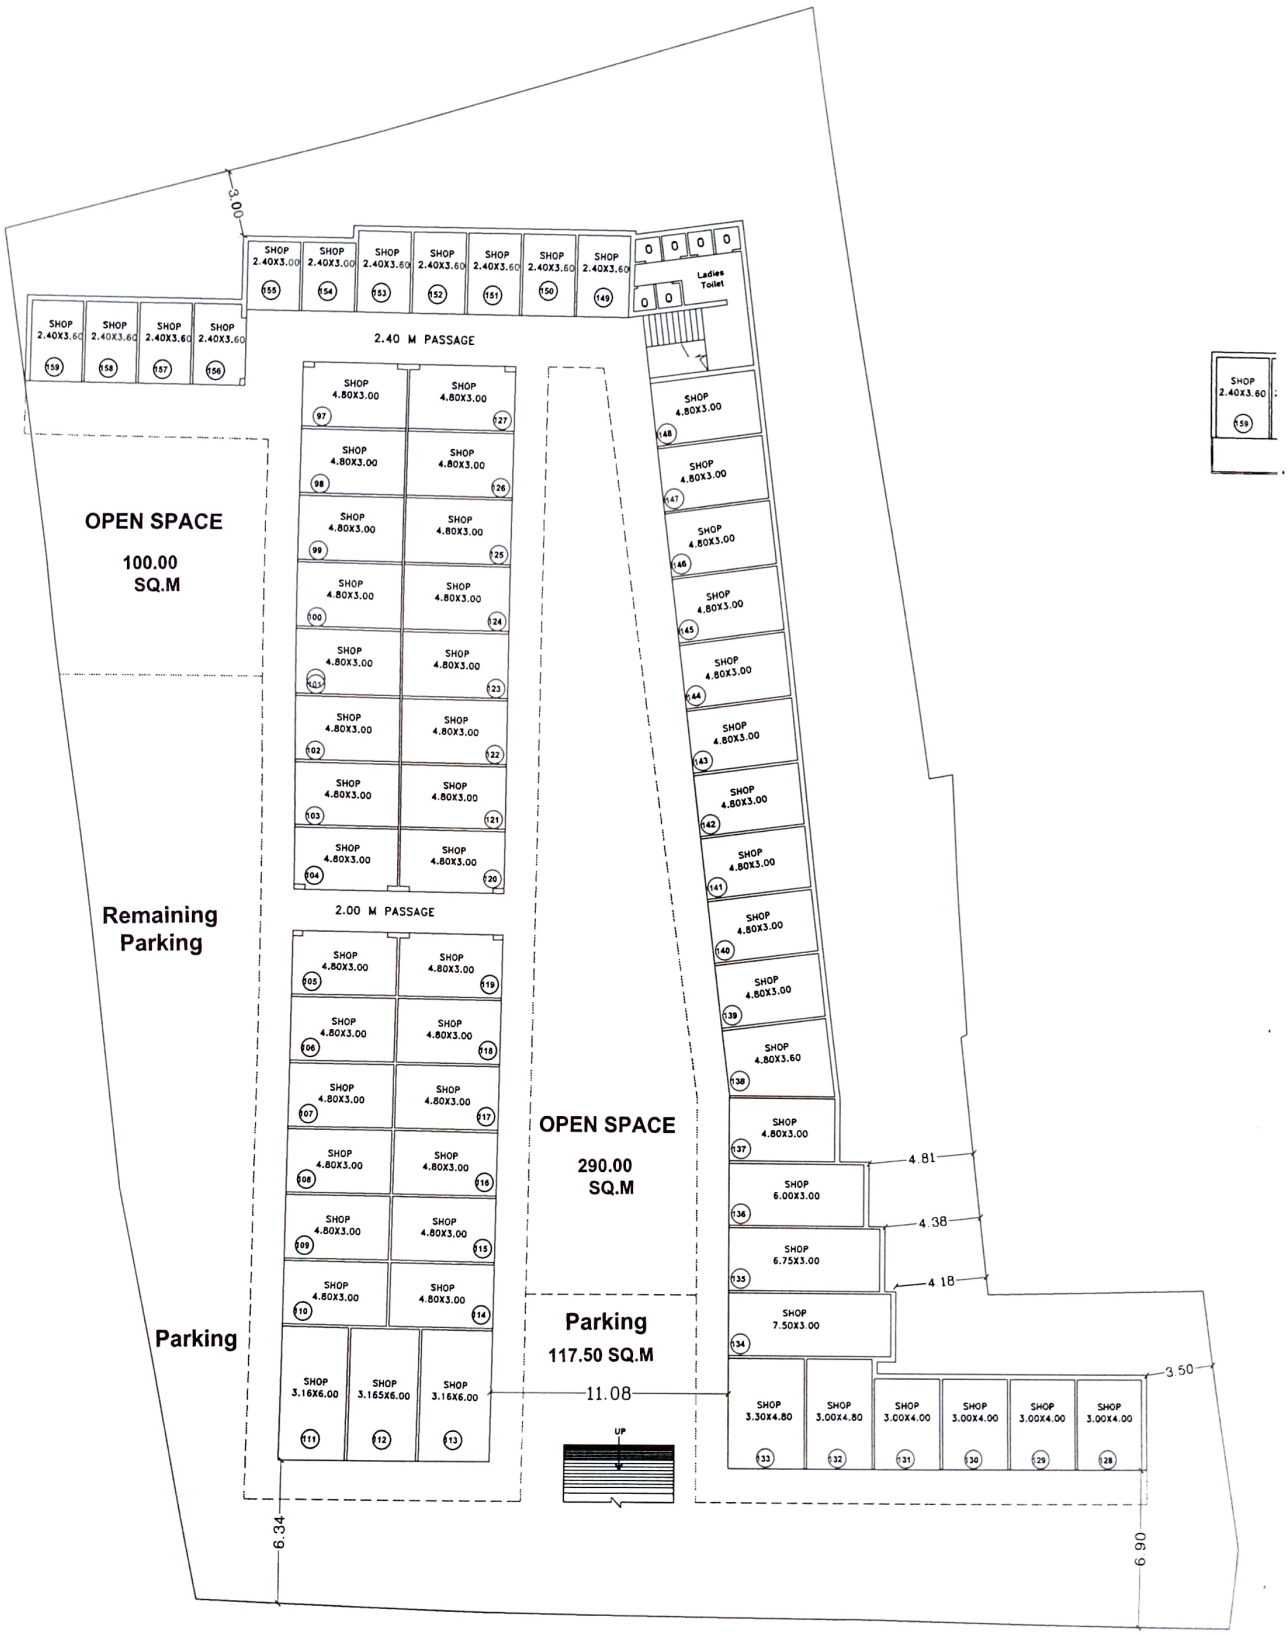


LOWER GROUND FLOOR PLAN

SCALE 1:200

Jay Narayan Developers

PARTNER

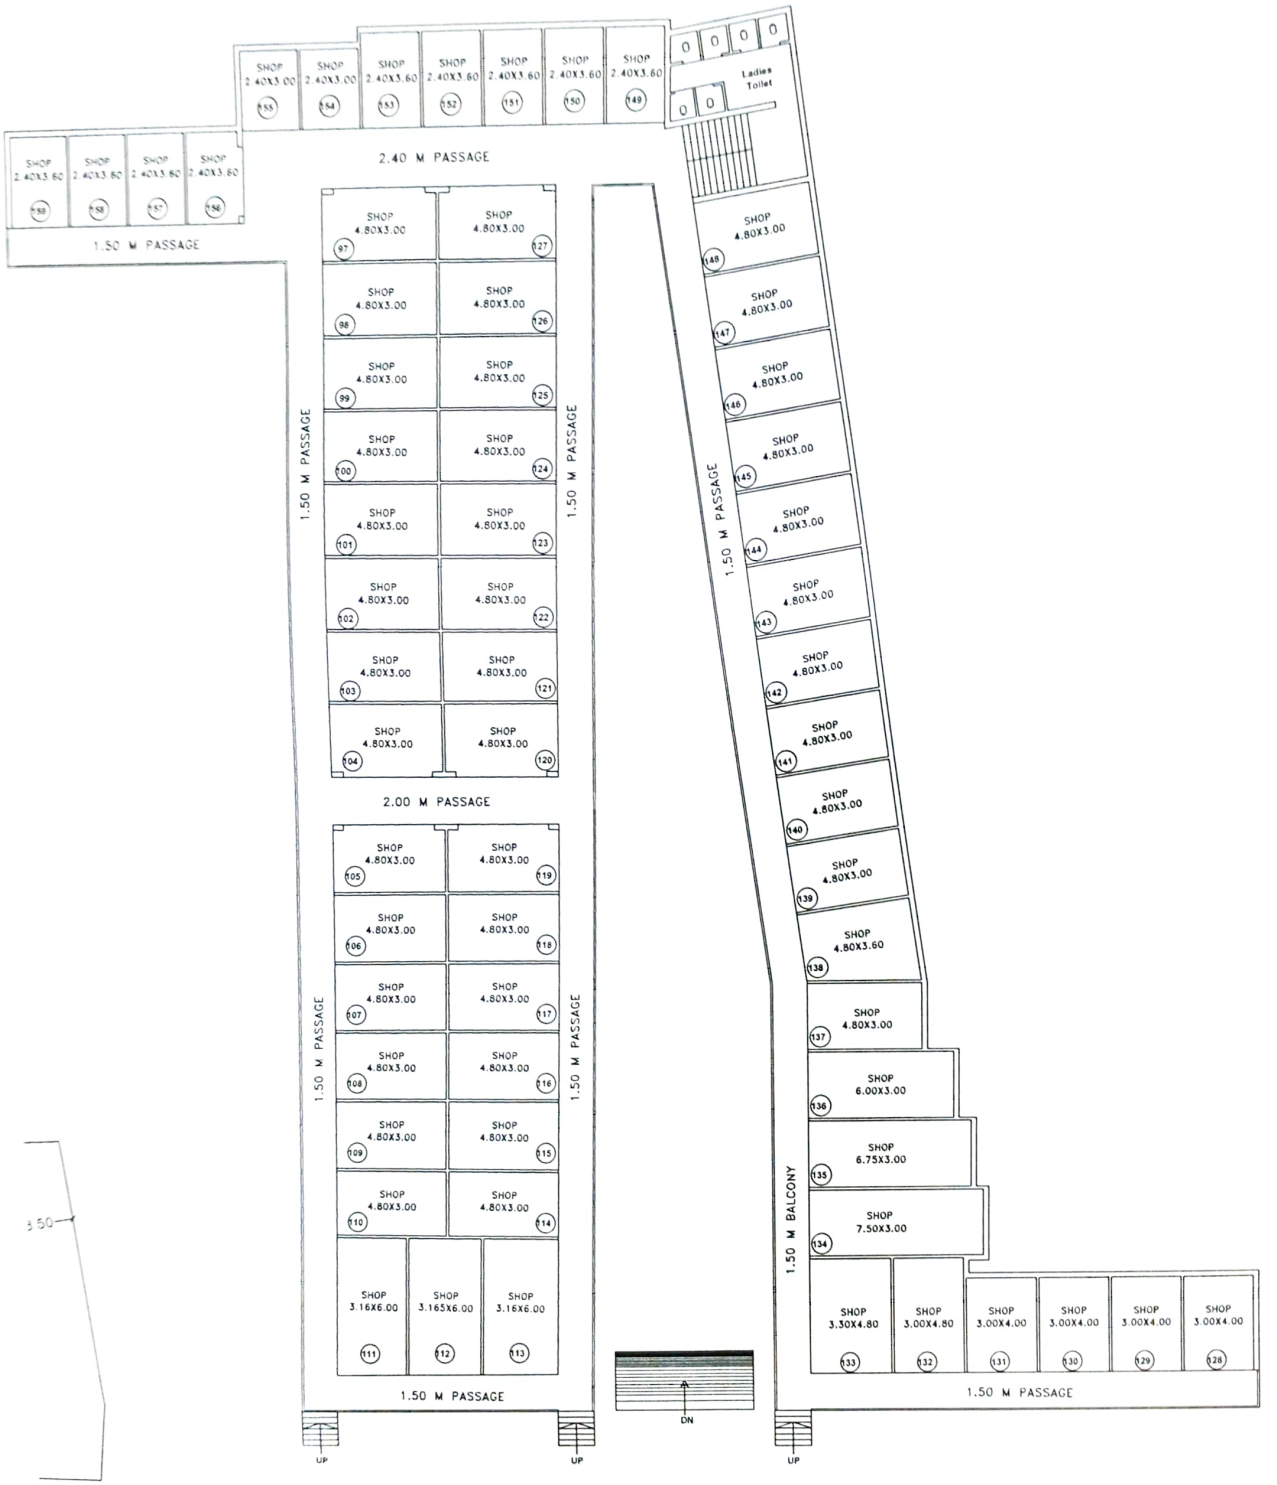

UPPER GROUND FLOOR PLAN

SCALE 1:200

PARTNER