STAMPS OF APPROVAL OF PLAN

JALGAON MUNICIPAL CORPORATION

APPROVED
For Comm.+ Resl. purpose as mentioned in subject to the conditions as mentioned in the accompanying Commencement Certificate No. 347- Date 20/07/2023
Assistant Director of Town Planning
Municipal Corporation of the city of Jalgaon

जळगाव महानगरपालिका, जळगाव

महाराष्ट्र शासनाची विशेष अ. क्षेत्रीकरण/प्रकरण/१८२९/२०१८-१९ (मंजूरात सूची क्र.१८/२०१९/२०२१ नगर रचनाकार जळगांव/क्षेत्रीकरण (३२ आणि एस.१२३३ अन्वये) दिनांक क्षेत्रीकरण दिनांक

जळगाव व परिसर (जळगाव/धरणगाव) परिसरात जमा जोडणारे महामार्गाचे लगतची सुविधा क्षेत्रातील अंतर्गत रस्त्यांचे [illegible]

TYP.FRONT ELEVATION

SECTION B-B

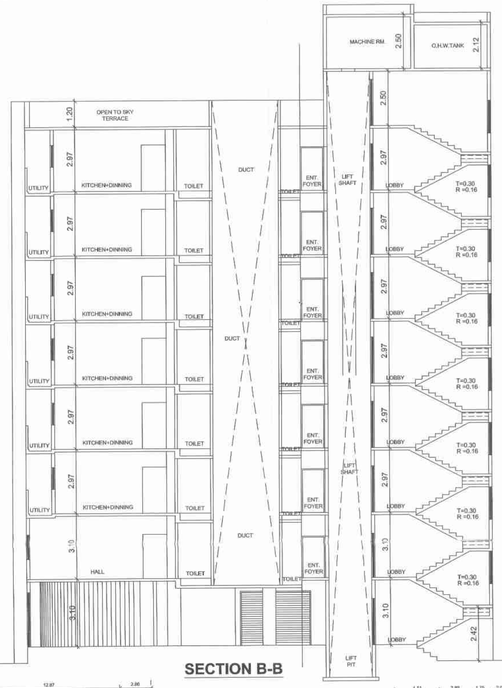

LOCATION MAP

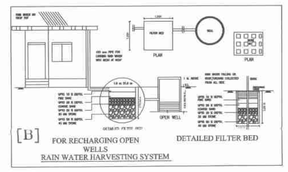

[B] FOR RECHARGING OPEN WELLS — DETAILED FILTER BED

RAIN WATER HARVESTING SYSTEM

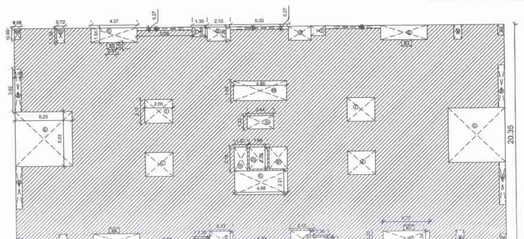

TYP.FIRST TO SEVENTH FLOOR
(FOR WING A & C)
RESL.AREA (P-LINE) DIAGRAM

TYP. FIRST TO SEVENTH FLOOR RESI.AREA CALCULATION

BLOCK (P-LINE DIAGRAM)		45.16	20.35	919.01
DEDUCTION				
a)	0.80	0.99	4	2.38
b)	0.72	1.34	4	3.86
c)	4.27	1.34	4	22.89
d)	0.91	0.61	4	2.22
e)	5.09	0.27	2	2.75
f)	1.35	0.88	2	2.38
g)	2.13	1.30	2	5.54
h)	5.33	0.27	----	1.44
j)	0.60	3.92	4	9.41
k)	5.25	5.03	2	52.82
l)	2.65	2.17	4	22.13
m)	4.88	1.83	----	8.93
n)	2.44	1.22	----	2.98
o)	1.22	2.19	----	2.67
p)	1.68	2.02	2	6.79
q)	4.88	2.21	----	10.78
r)	5.09	0.23	2	2.34
s)	1.35	0.84	2	2.27
t)	2.13	1.45	2	6.18
u)	5.33	0.23	----	1.23
		NET BUP. AREA		721.66
		TYP.FL BUP AREA		747.04
				747.04

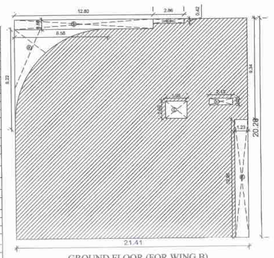

GROUND FLOOR (FOR WING B)
COMM.AREA (P-LINE) DIAGRAM

GROUND FLOOR COMM.AREA CALCULATION

BLOCK (P-LINE DIAGRAM)		21.41	20.20	432.48
DEDUCTION				
a)	8.58	9.22	0	AREA OF SECTOR (s) 15.88
b)	12.80	0.88	1	---- 11.26
c)	2.86	0.42	1	---- 1.20
j)	1.98	1.60	1	---- 3.17
k)	2.13	0.61	1	---- 1.30
d)	1.23	10.88	1	---- 13.36
				46.17
		NET BUP. AREA		386.31

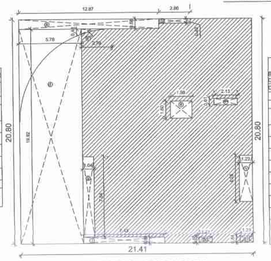

FIRST FLOOR (FOR WING B)
COMM.+RESI.AREA (P-LINE) DIAGRAM

FIRST FLOOR COMM.AREA CALCULATION

BLOCK (P-LINE DIAGRAM)		21.40	20.80	445.12
DEDUCTION				
a)	12.87	0.88	1	---- 11.33
b)	2.86	0.42	1	AREA OF SECTOR (s) 1.20
c)	2.79	0.48	6	0.44
d)	5.78	19.92	1	---- 115.14
e)	1.98	1.80	1	---- 3.17
f)	2.13	0.61	1	---- 1.30
g)	1.04	7.54	1	---- 7.84
h)	1.23	4.25	1	---- 5.23
j)	7.43	0.60	1	---- 4.46
k)	1.21	0.60	1	---- 0.73
l)	1.23	0.64	1	---- 0.79
				151.61
		NET BUP. AREA		293.51

SECTION THROUGH U. WATER TANK.

PLAN OF UNDERGROUND WATER STORAGE TANK

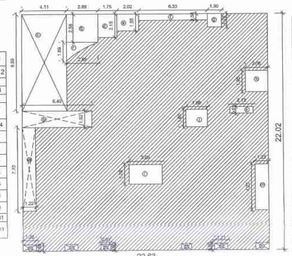

TYP.SECOND TO SEVENTH FLOOR
(FOR WING B)
RESI.AREA (P-LINE) DIAGRAM

TYP. SECOND TO SEVENTH FLOOR RESI.AREA CALCULATION

BLOCK (P-LINE DIAGRAM)		22.63	22.02	498.31
DEDUCTION				
a)	1.22	7.70	1	---- 9.39
c)	2.89	1.69	0	AREA OF SECTION (s) 2.08
b)	6.40	1.52	1	---- 9.73
c)	4.11	8.89	1	---- 36.54
c)	2.89	2.58	1	---- 7.46
d)	1.75	2.15	1	---- 3.76
e)	2.02	1.55	1	---- 3.13
f)	6.33	0.58	1	---- 3.67
g)	1.30	1.22	1	---- 1.59
h)	2.06	1.95	1	---- 4.02
j)	1.96	1.60	1	---- 3.17
k)	2.13	0.61	1	---- 1.30
l)	3.05	1.79	1	---- 5.46
m)	1.23	4.23	1	---- 5.20
n)	1.22	0.60	2	---- 1.46
o)	1.21	0.60	2	---- 1.45
p)	0.91	0.60	2	---- 1.09
		NET BUP. AREA		67.95
		TYP.FL BUP AREA		430.36
				430.36

SCHEDULE OF OPENING FOR WING A & C

NAME	LENGTH	HEIGHT	NOS.
D	0.91	2.13	392
D1	0.76	2.13	504
D2	1.10	2.13	56
OP	1.26	2.13	56
LD	0.91	2.13	28
SFD	2.13	2.13	56

SCHEDULE OF OPENING FOR WING A & C

NAME	LENGTH	HEIGHT	NOS.
W1	1.20	1.20	112
W2	1.83	1.50	56
W3	0.91	1.67	112
W4	1.22	1.67	56
W5	1.20	1.20	56
KW	0.91	1.00	56
KW1	1.50	1.00	56
SW	2.44	1.50	14
V	0.60	1.20	168
V1	0.42	1.20	56
V2	0.34	1.20	56

SCHEDULE OF OPENING FOR WING B

NAME	LENGTH	HEIGHT	NOS.
D	0.91	2.13	66
D1	0.76	2.13	107
D2	1.10	2.13	19
OP	1.00	2.13	60
LD	0.91	2.13	08
SFD	1.22	2.13	18
RS1	2.70	2.13	02
RS2	2.48	2.13	01
RS3	3.01	2.13	01
RS4	2.63	2.13	01
RS5	4.92	2.13	01

SCHEDULE OF OPENING FOR WING B

NAME	LENGTH	HEIGHT	NOS.
W1	1.20	1.20	30
W3	0.91	1.67	18
W4	1.83	1.20	18
W5	1.52	1.50	30
KW	1.52	1.00	18
SW	1.83	1.50	09
V	0.60	1.20	60

SCHEDULE OF OPENING @ CLUB HOUSE

NAME	LENGTH	HEIGHT	NOS.
D1	0.76	2.13	02
D3	1.22	2.13	02
W6	1.22	0.60	02
W7	1.22	1.00	08
W8	2.00	1.50	02
W9	3.00	1.50	02

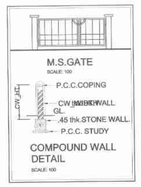

COMPOUND WALL DETAIL

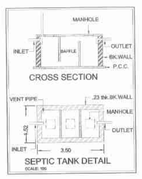

BASEMENT FLOOR
(P-LINE) DIAGRAM

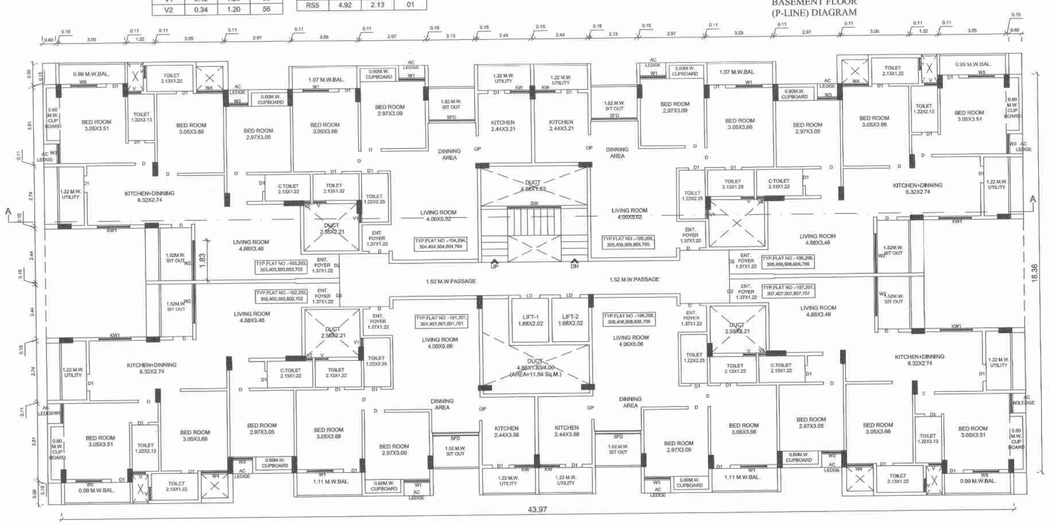

TYP.FIRST TO SEVENTH FLOOR PLAN

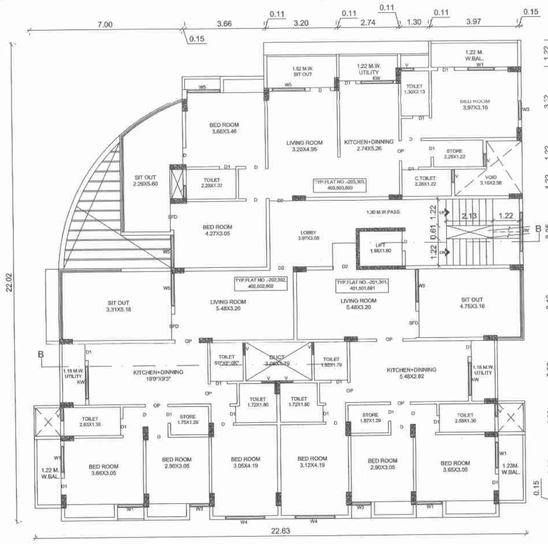

TYP.SECOND TO SEVENTH
FLOOR PLAN (B-WING)

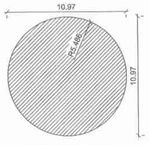

CLUB HOUSE RESI.
AREA (P-LINE) DIAGRAM

CLUB HOUSE RESI.AREA CALCULATION

BLOCK (P-LINE DIAGRAM)	AREA OF CIRCLE = πr^2 = 3.1432 x 3.00 = 28.26 Sq.M.			94.56
	NET BUP. AREA			94.56

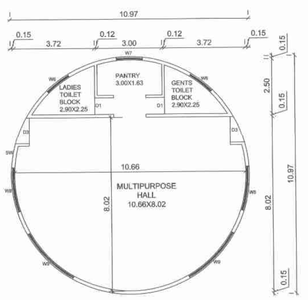

CLUB HOUSE PLAN

PROPOSED CONSTRUCTION OF COMMERCIAL AND RESIDENTIAL BUILDINGS ON GUT NO.-339/2/1,PLOT NO - 1 ,(EAST PART),MAUJE-PIMPRALA,TAL. & DIST.- JALGAON.

LEGENDS:

PLOT BOUNDRY SHOWN WHITE
PROPOSED WORK SHOWN RED
DRAINAGE LINE SHOWN YELLOW LIGHT
WATER LINE SHOWN BLUE DOTTED
ENCLOSED BAL SHOWN BROWN
TERRACE SHOWN DARK YELLOW
OPEN BAL SHOWN BRAWN
EXISTING SHOWN BLUE HATCHED

Architect / Licensed Engineer / Supervisor name and signature

Job No.	Drawing No.	Scale	Drawn by	Checked by	Registration No. of Architect / License no. of Licensed Engineer / Supervisor
		PLAN,ELEV,SECT.-1:100 A.DIA,-1:200 SITE PLAN-1:200			REG.NO.-CA/90/13125.
		SCALE 1:100			DATE
		JOB No. JOBNO			CHKBY

SUBMISSION DRAWING

Owner's Declaration -
I / We undersigned hereby confirm that I / We would abide by plans approved by Authority / Collector I / We would execute the structure as per approved plans.Also I / We would execute the work under supervision of proper technical person so as to ensure the quality and safety at the work site.

OWNER

Surdma Infra LLP,
Partner,
Manish Shah

CERTIFICATE OF AREA

CERTIFIED THAT THE PLOT UNDER REFERENCE WASSERVEYED BY ME OR – / / AND THE DIAMENSIONS OF SIDES etc. OF PLOT STATED ARE MEASURE ON SITE AND THE AREA SO WORKED OUT TALLIES WITH THE AREA STATED IN DOCUMENT OF OWNERSHIP / T.P SCHEME RECORD / LAND RECORD / CITY SURVEY RECORDS.

Signature

LALIT RANE
Shop No.-162,Laxmi-Vaibhav Appartment,Opp.Ansonkar Bhawan,
Pratap Nagar,Jilha Peth,Jalgaon City,Tal.& Dist.Jalgaon-425001
M.No.-9422277188

SHEET NO-1