

Signature valid
Digitally signed by Prashant Vasant Sarode
Date: 2023.01.[illegible]:38 IST
Reason: Approved Drawing Plan
Location: Amalner Municipal Council

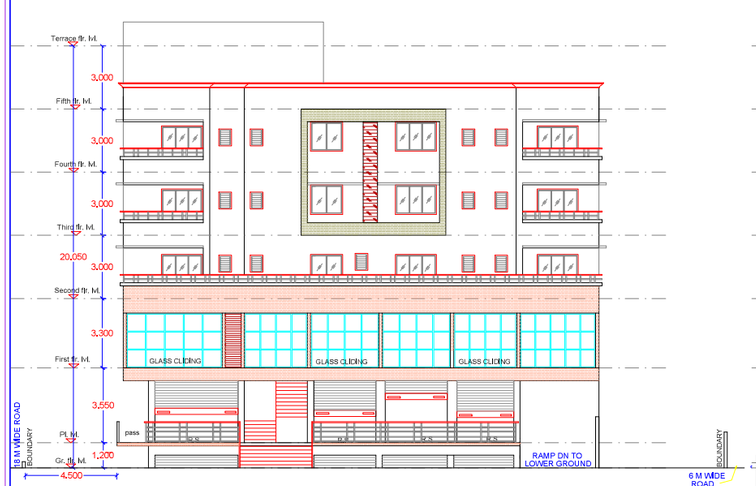


9 M ROAD SIDE ELAVTION SCALE 1 :100

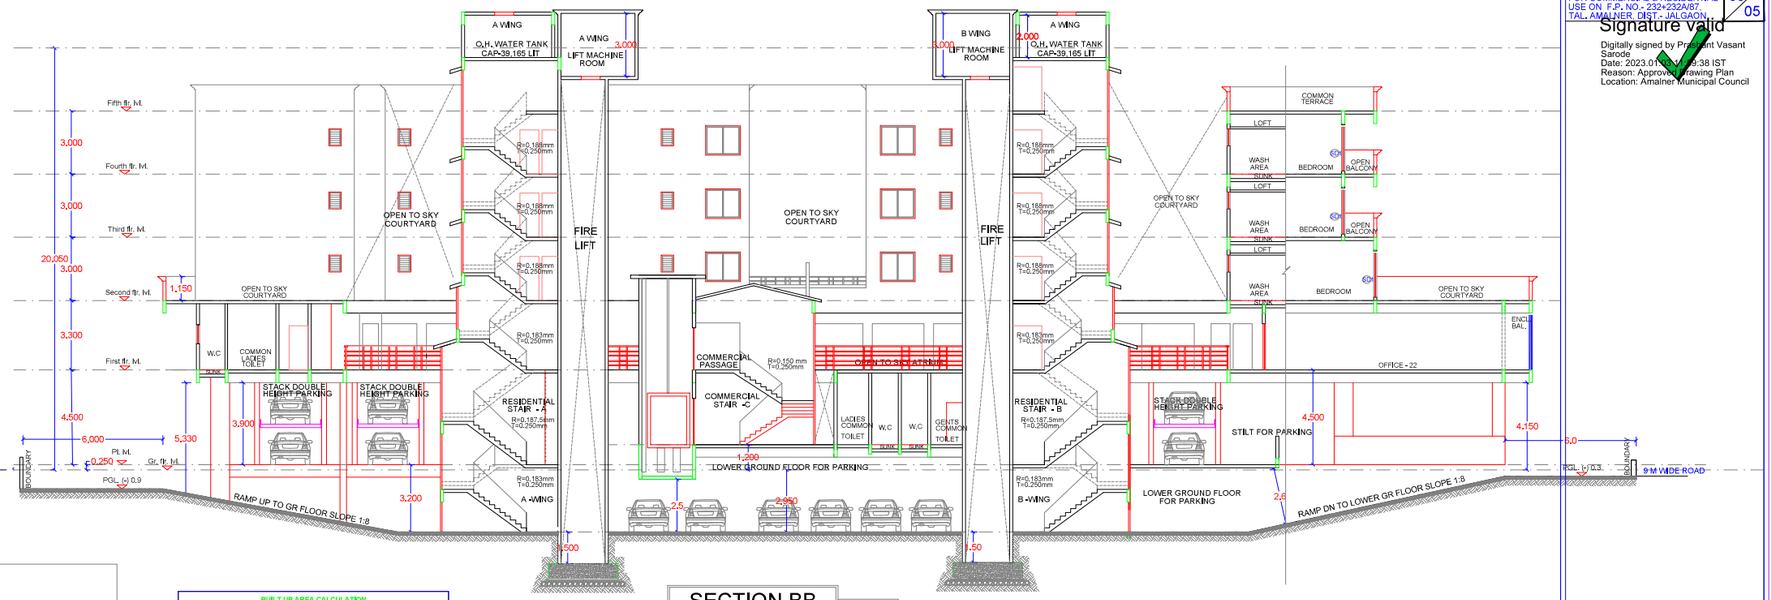


SECTION BB SCALE 1 :100

BUILT-UP AREA CALCULATION GROUND FLOOR MUNDADA HIGH STREET BUILDING

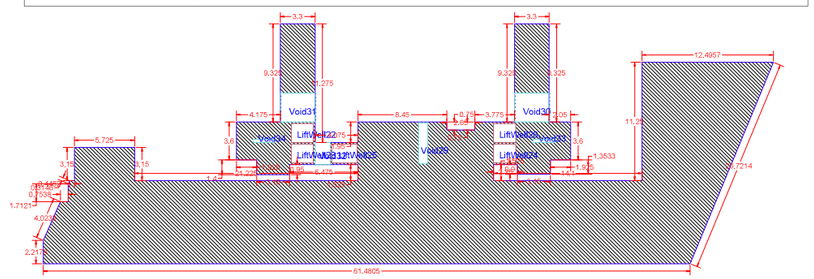

BUILT UP AREA CALCULATION
FOR GROUND FLOOR MUNDADA HIGH STREET BUILDING

AREA NAME	LENGTH	WIDTH	Area(Sq.M)
BLOCK	69.40	22.80	827.36
		BLOCK AREA TOTAL =827.36Sq.M	
Void34	-	-	0.60
Void33	-	-	0.60
Void32	-	-	3.04
Void31	-	-	9.07
Void30	-	-	9.07
Void29	-	-	3.51
LiftWall26	-	-	3.78
LiftWall25	-	-	4.32
LiftWall24	-	-	3.78
LiftWall23	-	-	3.78
LiftWall22	-	-	3.78
		TOTAL Deduction =45.33Sq.M	
		Net BuiltUp Area =782.03 Sq.M	

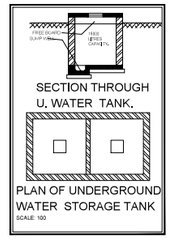


WATER STORAGE REQUIREMENT

OVER HEAD WATER TANK REQUIRED
81 TENEMENT = 405 PERSON X 45.00 .Ltr
54675.00Ltr
1650 TENEMENT = 1650 X 256 PERSON X 45.00 .Ltr
11520.00Ltr

66195.00 Ltr. X 1.50=99292.50 Ltr
PROPOSED-O.H.W.T = 0.00 .Ltr
UGR Prop.100000.00

LEGENDS:
PLOT BOUNDRY SHOWN WHITE
PROPOSED WORK SHOWN RED
DRAINAGE LINE SHOWN YELLOW LIGHT
WATER LINE SHOWN BLUE DOTTED
ENCLOSED BAL SHOWN BROWN
TERRACE SHOWN DARK YELLOW
OPEN BAL SHOWN BRAWN
EXSTING SHOWN BLUE HATCHED

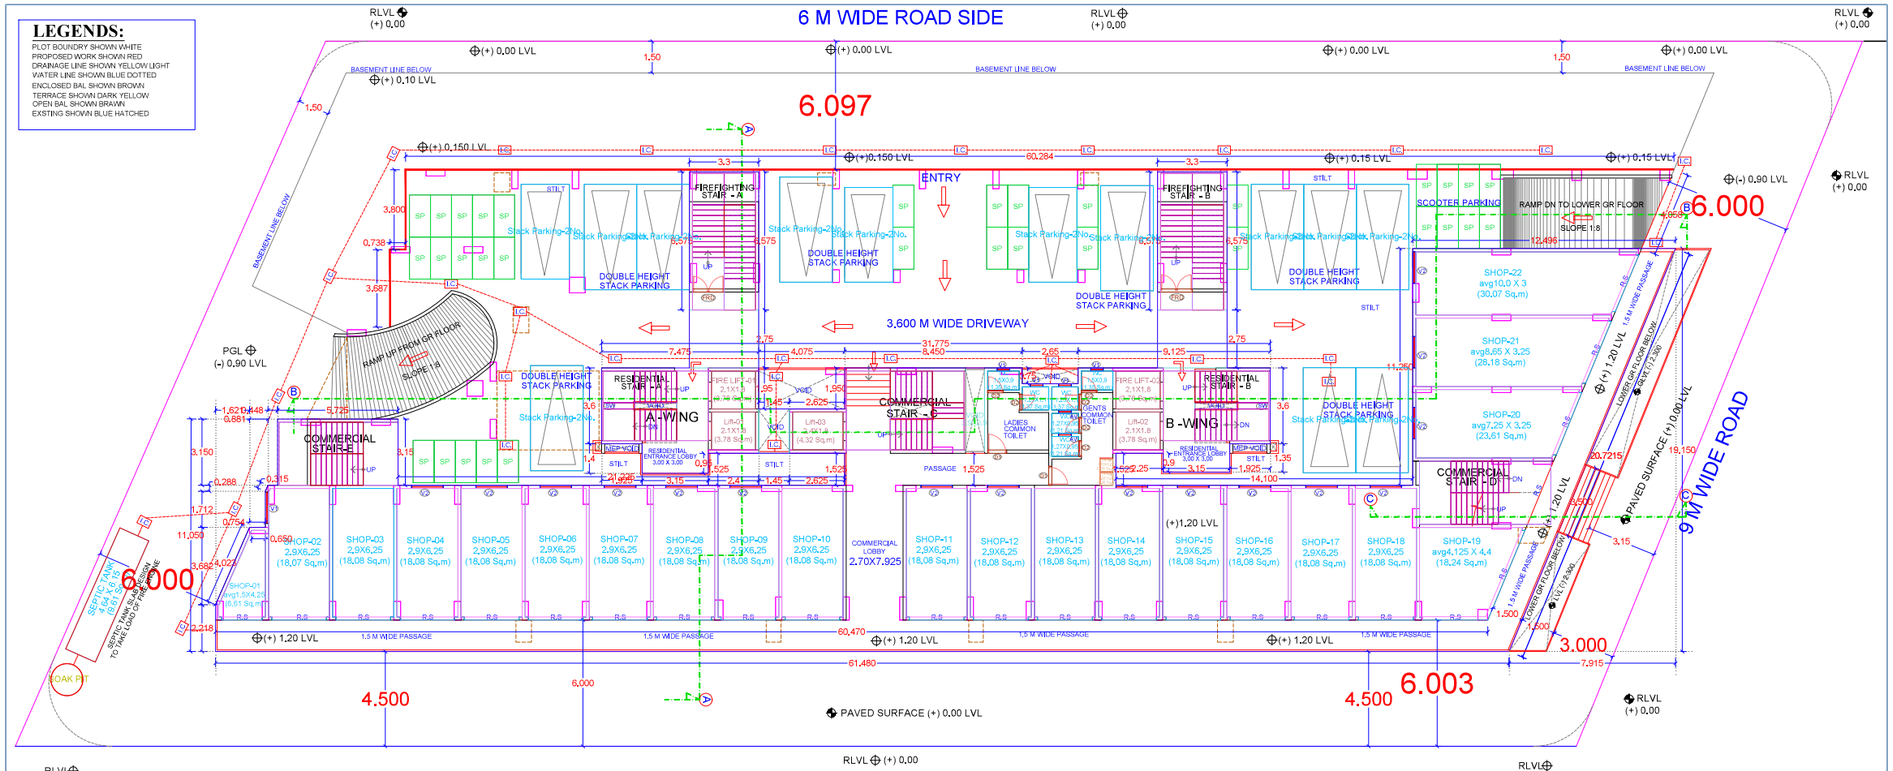

GROUND FLOOR PLAN

SCHEDULE OF OPENING:

BLD NAME	NAME	LENGTH	HEIGHT	NOS.
MUNDADA HIGH STREET BUILDING	O	1.35	2.10	1
MUNDADA HIGH STREET BUILDING	O2	2.00	2.10	3
MUNDADA HIGH STREET BUILDING	O1	1.50	2.10	4
MUNDADA HIGH STREET BUILDING	O3	2.50	2.10	28
MUNDADA HIGH STREET BUILDING	D	1.00	2.10	20
MUNDADA HIGH STREET BUILDING	D2	0.75	84.00	84
MUNDADA HIGH STREET BUILDING	FRD	1.50	2.10	10
MUNDADA HIGH STREET BUILDING	D1	0.90	2.10	47

Amey Omprakash Mundada & 7 Others
Postal Address : T, P, no, 160, plot no. - 65,Behind Sane Guruji Sohrab Darbarwadi Deshmukh Nagar,Amalner,Amalner Jalgaon-425401 ,Maharashtra,PLOT NO, 160/63,64, GANESH COLONY, DESHMUKH NEAR SANE GURUJI SCHOOL,NAGAR, AMALNER, JALGAON - 425401

DESCRIPTION OF PROJECT :
Type of Proposal : Mixed
BUILDING ON CTS, NO/SURVEY NO.-232A

SITE ADDRESS
P, P, NO. 232 + 232A/ 87, AT- AMALNER, DIST.- JALGOAN

Name Of Architect : ABHIJEET JAGANNATH JOSHI
LOGO | ADDRESS OF OFFICE
OFFICE :-
101, Shree Sahaya Elite, behind Hotel Garden.

OWNERS SIGN -
Verified by epfcloud

ENGINEER / SURVEYOR SIGN
Signature valid
Digitally signed by Jagannath Jaji Joshi
Date: 2023.01.[illegible]:38 IST
Reason: Approved Drawing Plan
Location: Amalner Municipal Council

SCALE - 1:100 | Date: 22/1/22
JOB NO - CAJAC-22-34376 | CHECK BY -
SHEET - 03 OF 05 | SUBMISSION DRAWING