Signature valid
Digitally signed by Tushar Vitthal Nikam
Date: 2025.02.14 17:03:12 IST
Reason: MahaRERA
Designation : Chief Engineer
Location: Amalner Mun...
Application Number : RCA/...
Proposed Number : 10/R/00...
Certificate Number : CA/AC/RS/0025/APL/00015

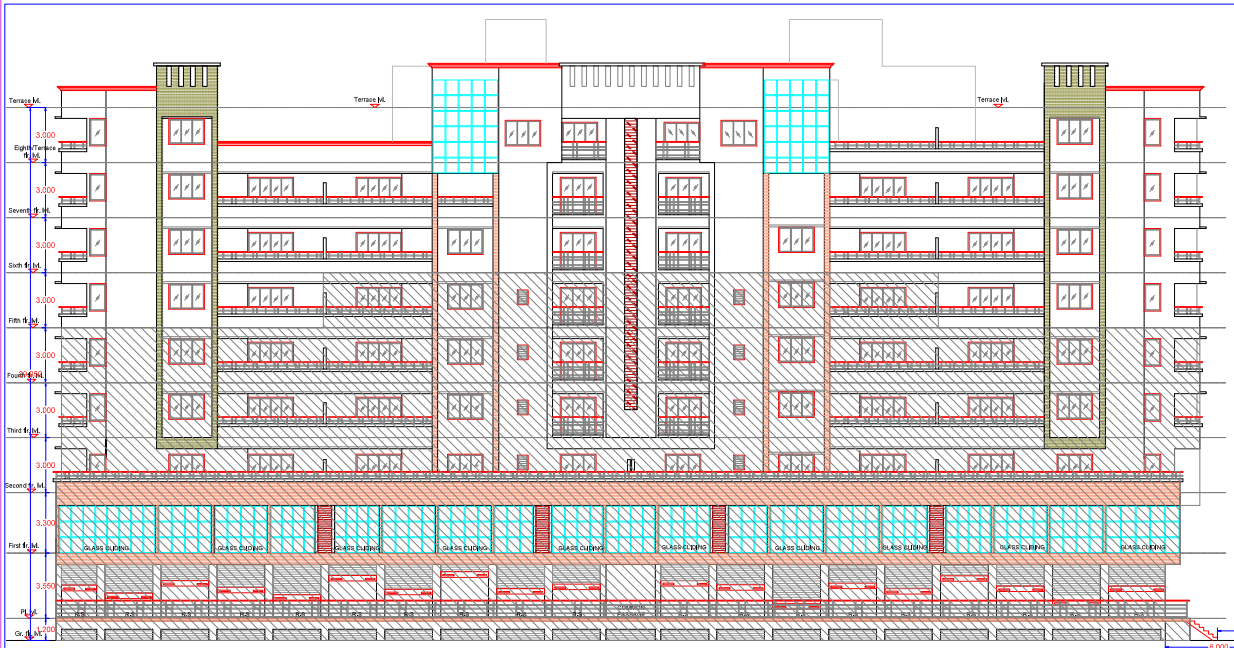

18 M ROAD SIDE ELAVTION

SCALE 1 :100

SANCTIONED BLDG. PERMISSION - CAJAC/B/2022/APL/00700 DATED:- 02/12/2022
EXISTING SANCTIONED & WORK IN PROGRESS

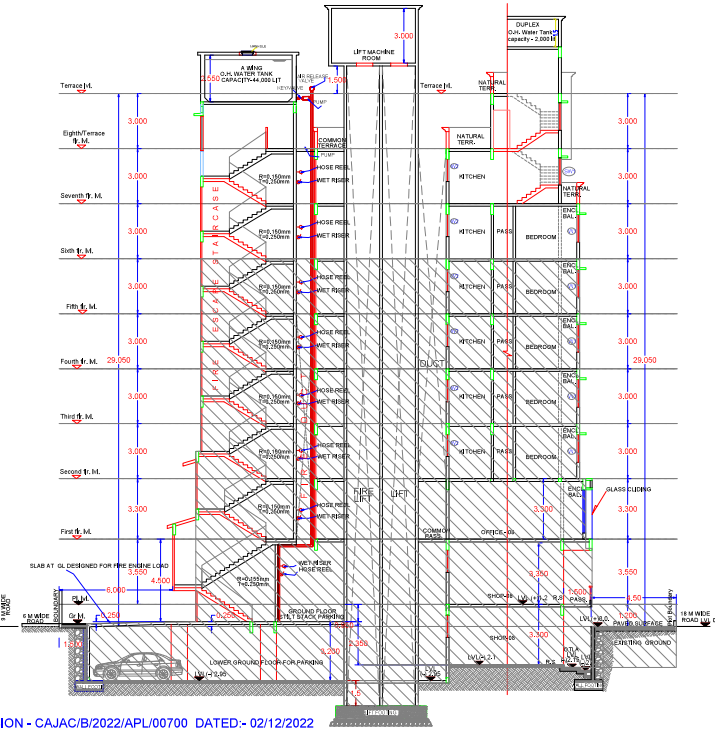

SANCTIONED BLDG. PERMISSION - CAJAC/B/2022/APL/00700 DATED:- 02/12/2022
EXISTING SANCTIONED & WORK IN PROGRESS

SECTION AA

SCALE 1 :100

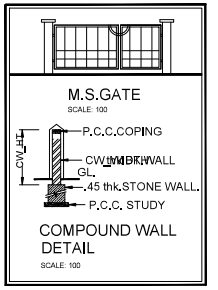

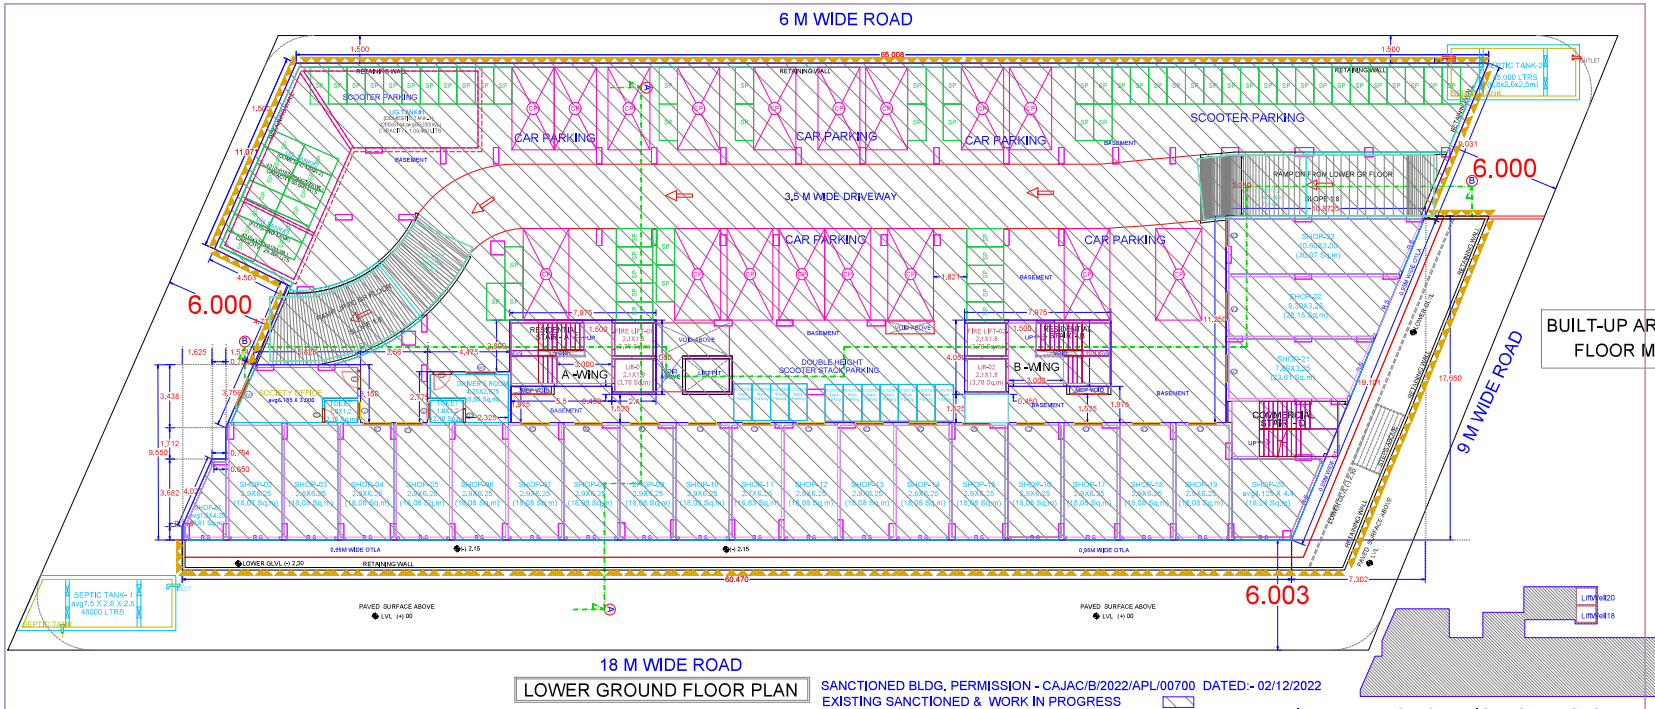

18 M WIDE ROAD
LOWER GROUND FLOOR PLAN

SANCTIONED BLDG. PERMISSION - CAJAC/B/2022/APL/00700 DATED:- 02/12/2022
EXISTING SANCTIONED & WORK IN PROGRESS

BUILT-UP AREA CALCULATION LOWER GROUND FLOOR MUNDADA HIGH STREET BUILDING

BUILT UP AREA CALCULATION
FOR LOWER GROUND FLOOR MUNDADA HIGH STREET BUILDING

AREA NAME	LENGTH	WIDTH	Area(SqM)
BLOCK	67.773	17.950	980.257
		BLOCK AREA TOTAL =	980.257SqM
Void28	-	-	3.690
LiftVoid20	-	-	3.780
LiftVoid19	-	-	3.780
LiftVoid18	-	-	3.780
LiftVoid17	-	-	3.780
		TOTAL Deduction =	18.780SqM
		Net BuiltUp Area =	961.477 SqM

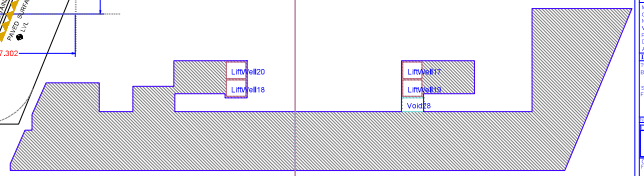

BUILT-UP AREA CALCULATION LOWER GROUND FLOOR MUNDADA HIGH STREET BUILDING

Mundada Realty, POA Amey Omprakash Mundada
Omprakash Narayandas Mundada (Through Omprakash Mundada) Narayandas (Mundada, Akshay Namandas Mundada,Dipika Amey Mundada)
Vrushali Shirish Mundada,Shantaram Shirish Mundada
Project Address : T.P.Os. 155 Ave no. - 55 (Behind Saint Gonsalo School) Pradeepbabhi Dashrath Nagar,
Amalner,Amalner,Jalgaon,425401,Maharashtra.

DESCRIPTION OF PROJECT :
Type of Proposal : Mixed
BUILDING ON CTS/LIC/SURVEY NO.=232/A

SITE ADDRESS :
F.P. NO. 202 + 203+ 87, AT. AMALNER, DIST. - JALGAON

DESIGN BY : [illegible]
OWNER
ARCHITECT OF RECORD
Name : [illegible]
Address : 01, Shree Sahyadri, Opp. behind Hotel Sanket, Pahur, Navi Mumbai
Signature valid
Digitally signed by [illegible]
Date: 2025.02.14 17:03:12 IST
Reason: MahaRERA
FOR MUNDADA REALTY
[illegible]
SIGNATURE OF OWNER
SCALE:- 1:100 on A3 size
Date: 31/01/25
JOB NO.= CAJAC+2340/70
CHECK BY = AJA
SUBMISSION DRAWING