PROPOSE REVISED BUILDING PERMISSION FOR COMMERCIAL & RESIDENTIAL USE ON F.P. NO.- 232+232A/87, AMALNER, JALGAON

03/07

Signature valid

Digitally signed by Tushar Vitthal Nerkar
Date: 2025.02.14 01:32:36 PST
Reason: Approved Drawing Plan
Designation : Chief Officer
Location: Amalner Municipal Council
Project Code : CAJAC-22-34376
Application Number : RCAJAC2400248
Proposal Number : 1489906
Certificate Number : CAJAC/RB/2025/APL/00015




9 M ROAD SIDE ELAVTION

SCALE 1 :100

SANCTIONED BLDG. PERMISSION - CAJAC/B/2022/APL/00700 DATED:- 02/12/2022

EXISTING SANCTIONED & WORK IN PROGRESS

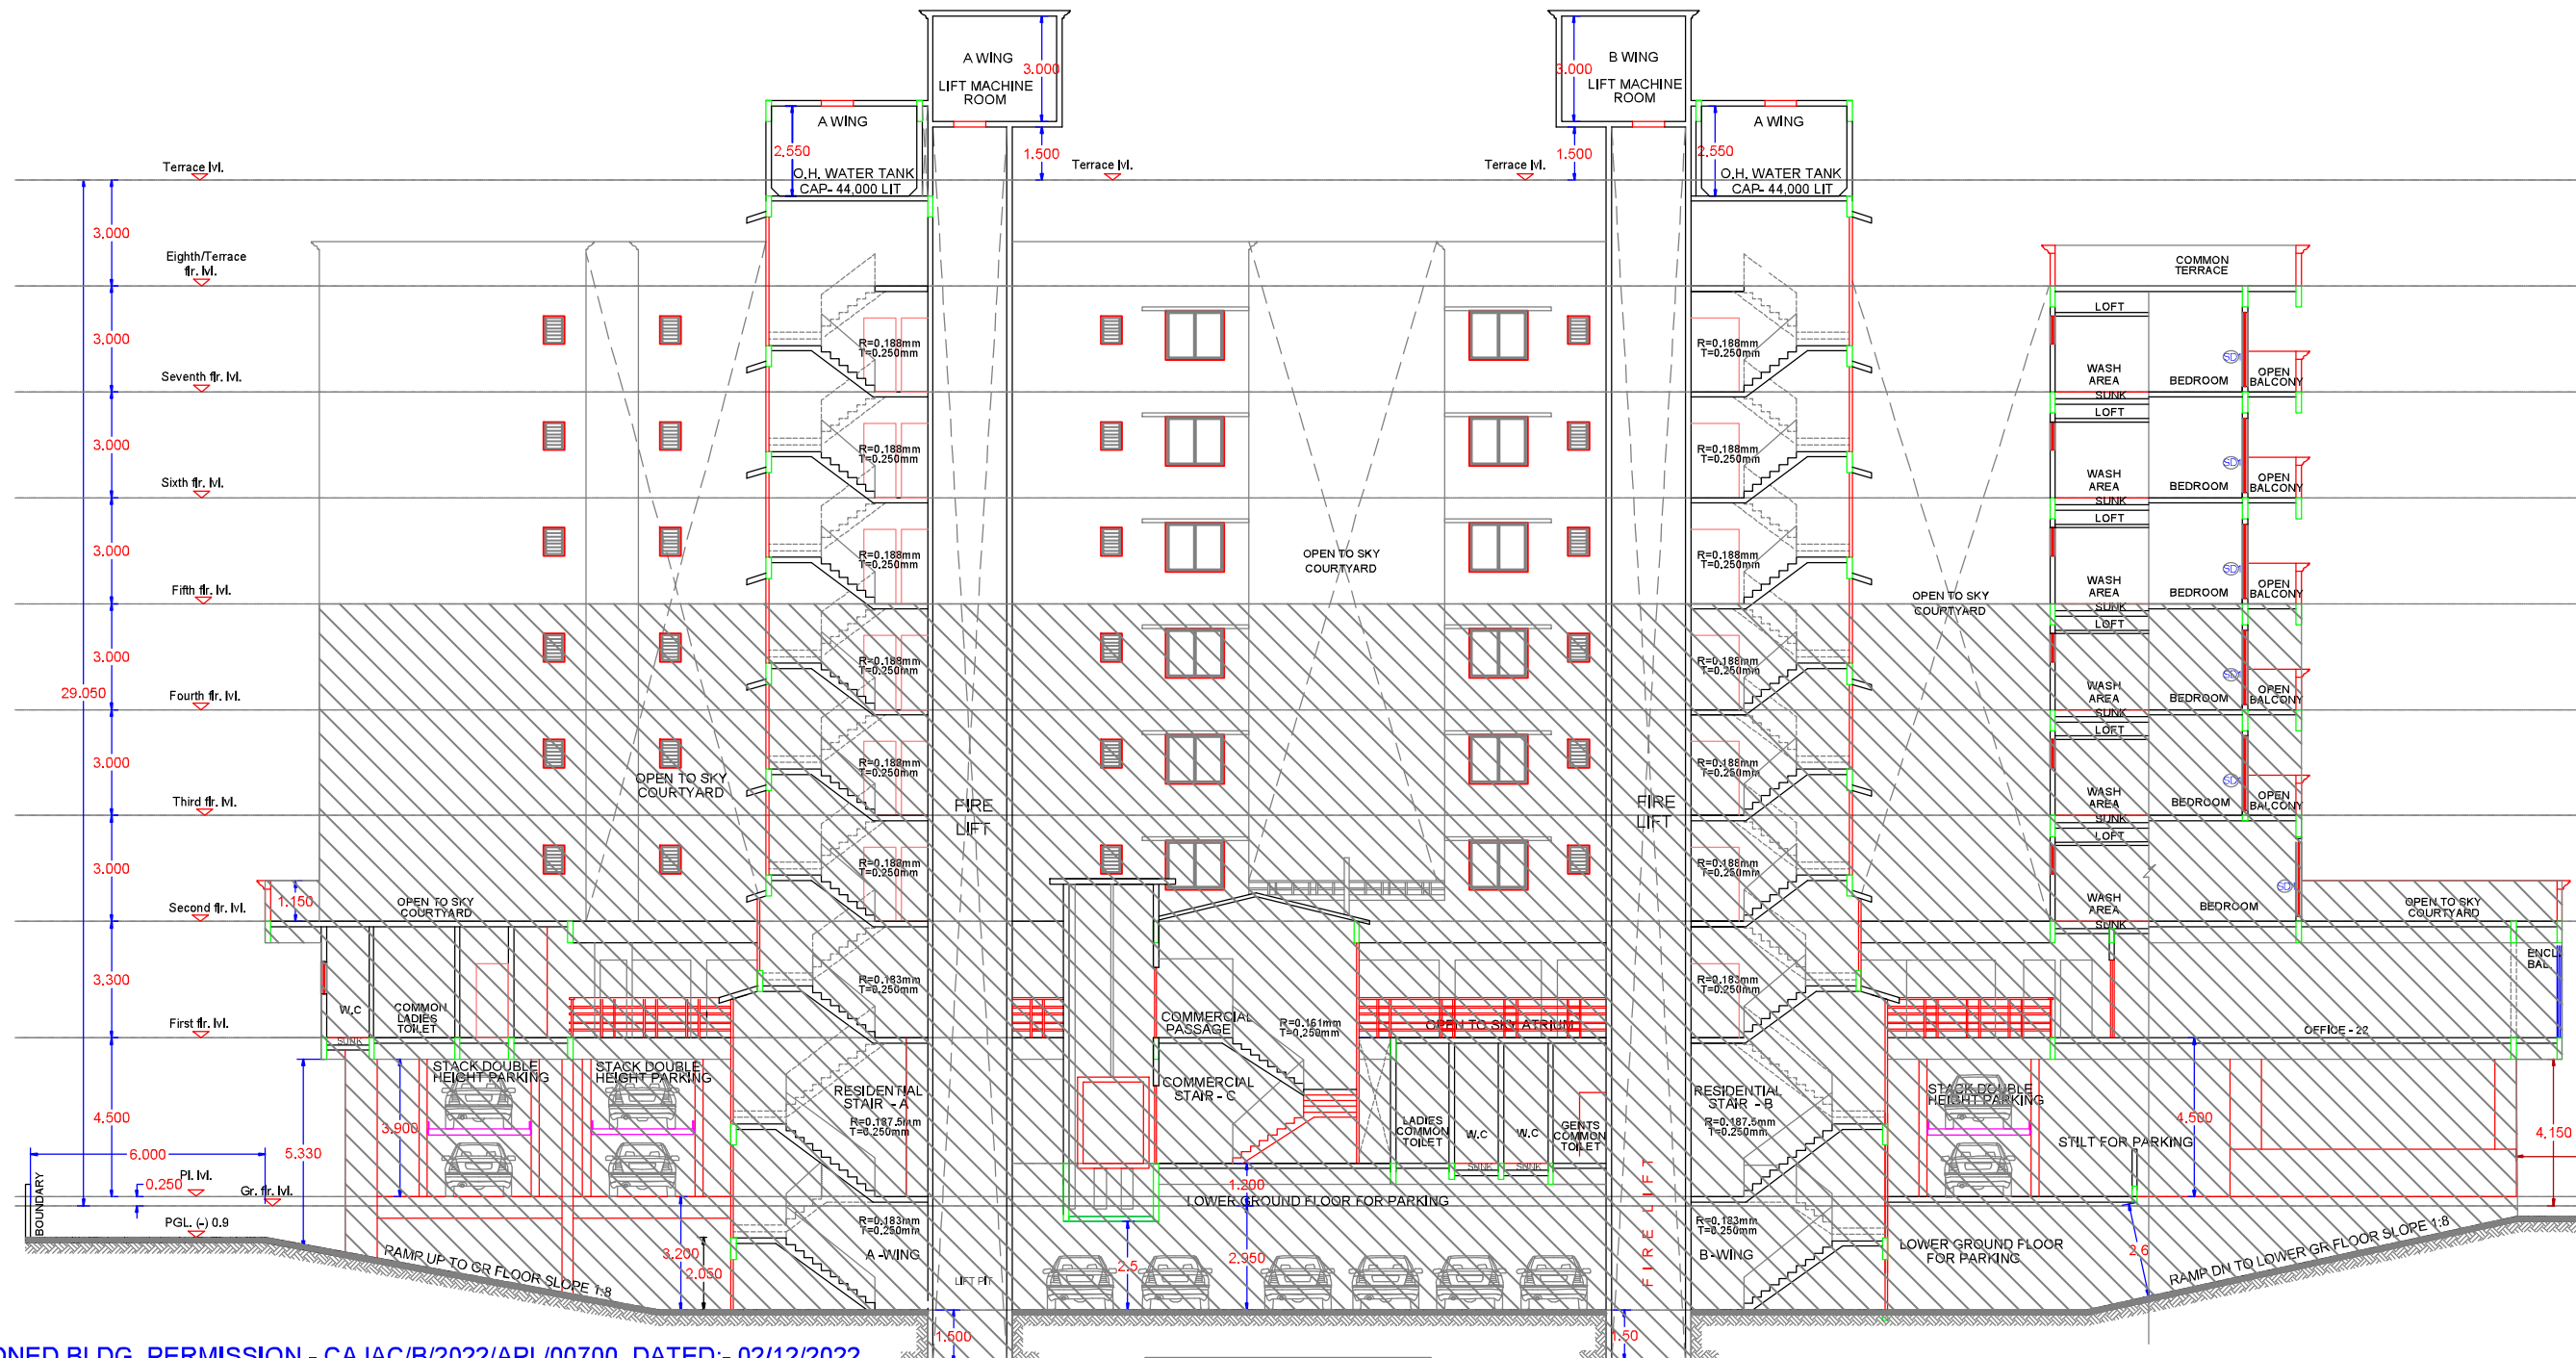


SANCTIONED BLDG. PERMISSION - CAJAC/B/2022/APL/00700 DATED:- 02/12/2022

EXISTING SANCTIONED & WORK IN PROGRESS

SECTION BB

SCALE 1 :100

6 M WIDE ROAD SIDE

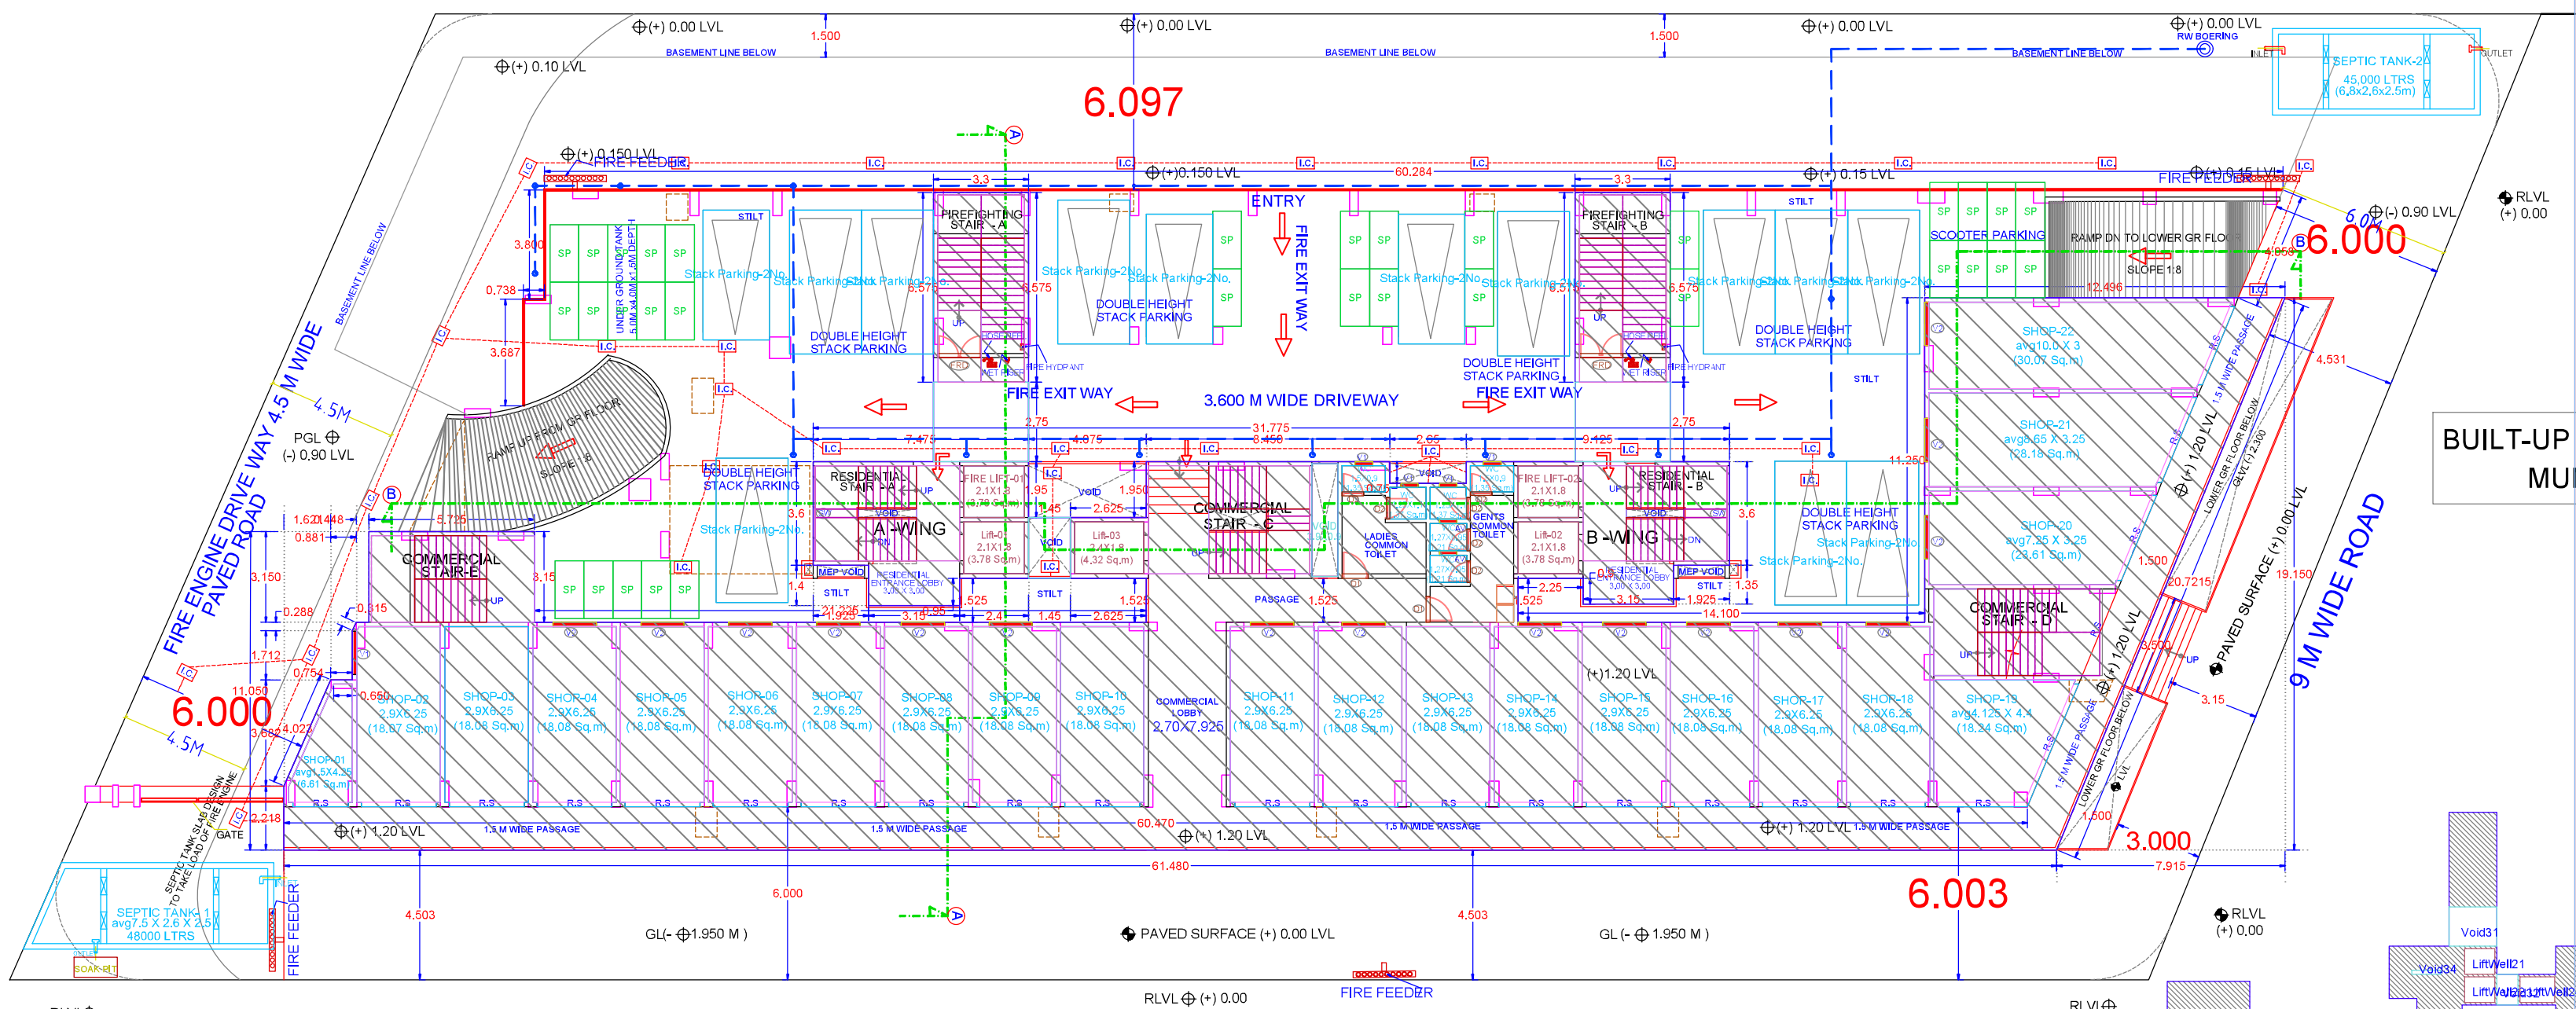


18 M WIDE ROAD SIDE

GROUND FLOOR PLAN

SANCTIONED BLDG. PERMISSION - CAJAC/B/2022/APL/00700 DATED:- 02/12/2022

EXISTING SANCTIONED & WORK IN PROGRESS

GROUND FLOOR

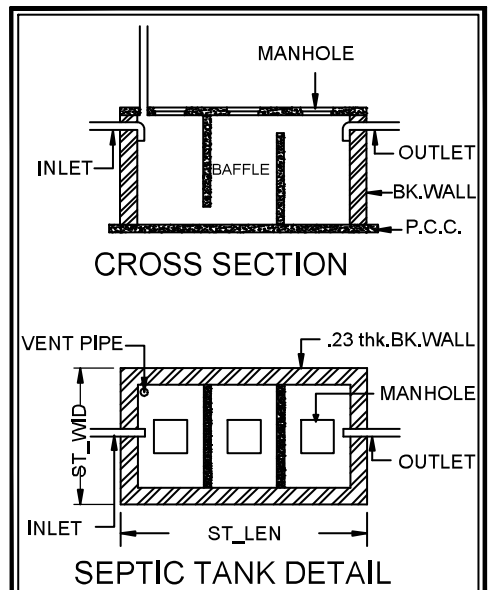


SEPTIC TANK DETAIL

SCALE: 100

BUILT-UP AREA CALCULATION GROUND FLOOR MUNDADA HIGH STREET BUILDING

BUILT UP AREA CALCULATION FOR GROUND FLOOR MUNDADA HIGH STREET BUILDING

AREA NAME	LENGTH	WIDTH	Area(Sq.M)
BLOCK	69.396	22.800	827.362
			BLOCK AREA TOTAL =827.362Sq.M
Void34	-	-	0.600
Void33	-	-	0.600
Void32	-	-	3.045
Void31	-	-	9.075
Void30	-	-	9.075
Void29	-	-	3.510
LiftWell25	-	-	3.780
LiftWell24	-	-	4.320
LiftWell23	-	-	3.780
LiftWell22	-	-	3.780
LiftWell21	-	-	3.780
			TOTAL Deduction =45.345Sq.M
			Net BuiltUp Area =782.017 Sq.M

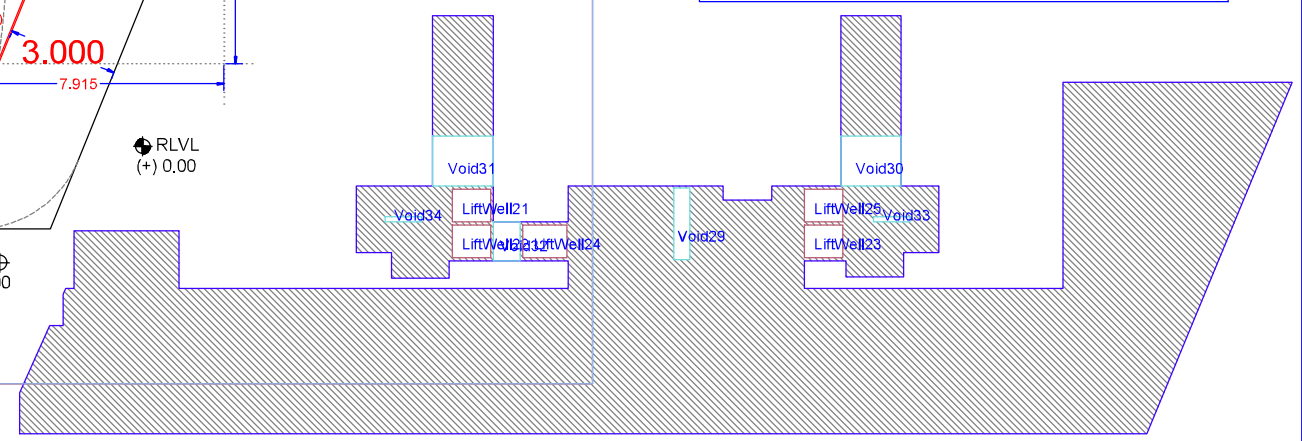

BUILT-UP AREA CALCULATION GROUND FLOOR MUNDADA HIGH STREET BUILDING

Mundada Realty POA Amey Omprakash Mundada Omprakash Narayandas Mundada,Chhaya Omprakash Mundada,Narendra Narayandas Mundada,Abhinay Narendra Mundada,Dipika Amey Mundada, Vaishali Shirish Mundada,Shubham Shirish Mundada
Postal Address : T. P. no. 160, plot no. - 65,Behind Sane Guruji School, Dadasaheb Deshmukh Nagar, Amalner,Amalner,Jalgaon-425401,Maharashtra.

DESCRIPTION OF PROJECT :

Type of Proposal : Mixed
BUILDING ON CTS.NO./SURVEY NO.-232A

SITE ADDRESS :
F. P. NO. 232 + 232A/ 87, AT- AMALNER, DIST.- JALGAON

Name Of Architect : ABHINAY JAGANNATH JOGI

LOGO	ADDRESS OF OFFICE
ABHINAYJOGI	OFFICE - 101, Shree Sahayya Elite, behind Hotel Garden, Panvel, Navi Mumbai

OWNERS SIGN -	TECHNICAL PERSON SIGN
FOR : MUNDADA REALTY POA - MR. AMEY OMPRAKASH MUNDADA	Signature valid

SCALE - 1:100 on A0 size	Date: 31/01/25
JOB NO - CAJAC-22-34376	CHECK BY - AJA

SUBMISSION DRAWING