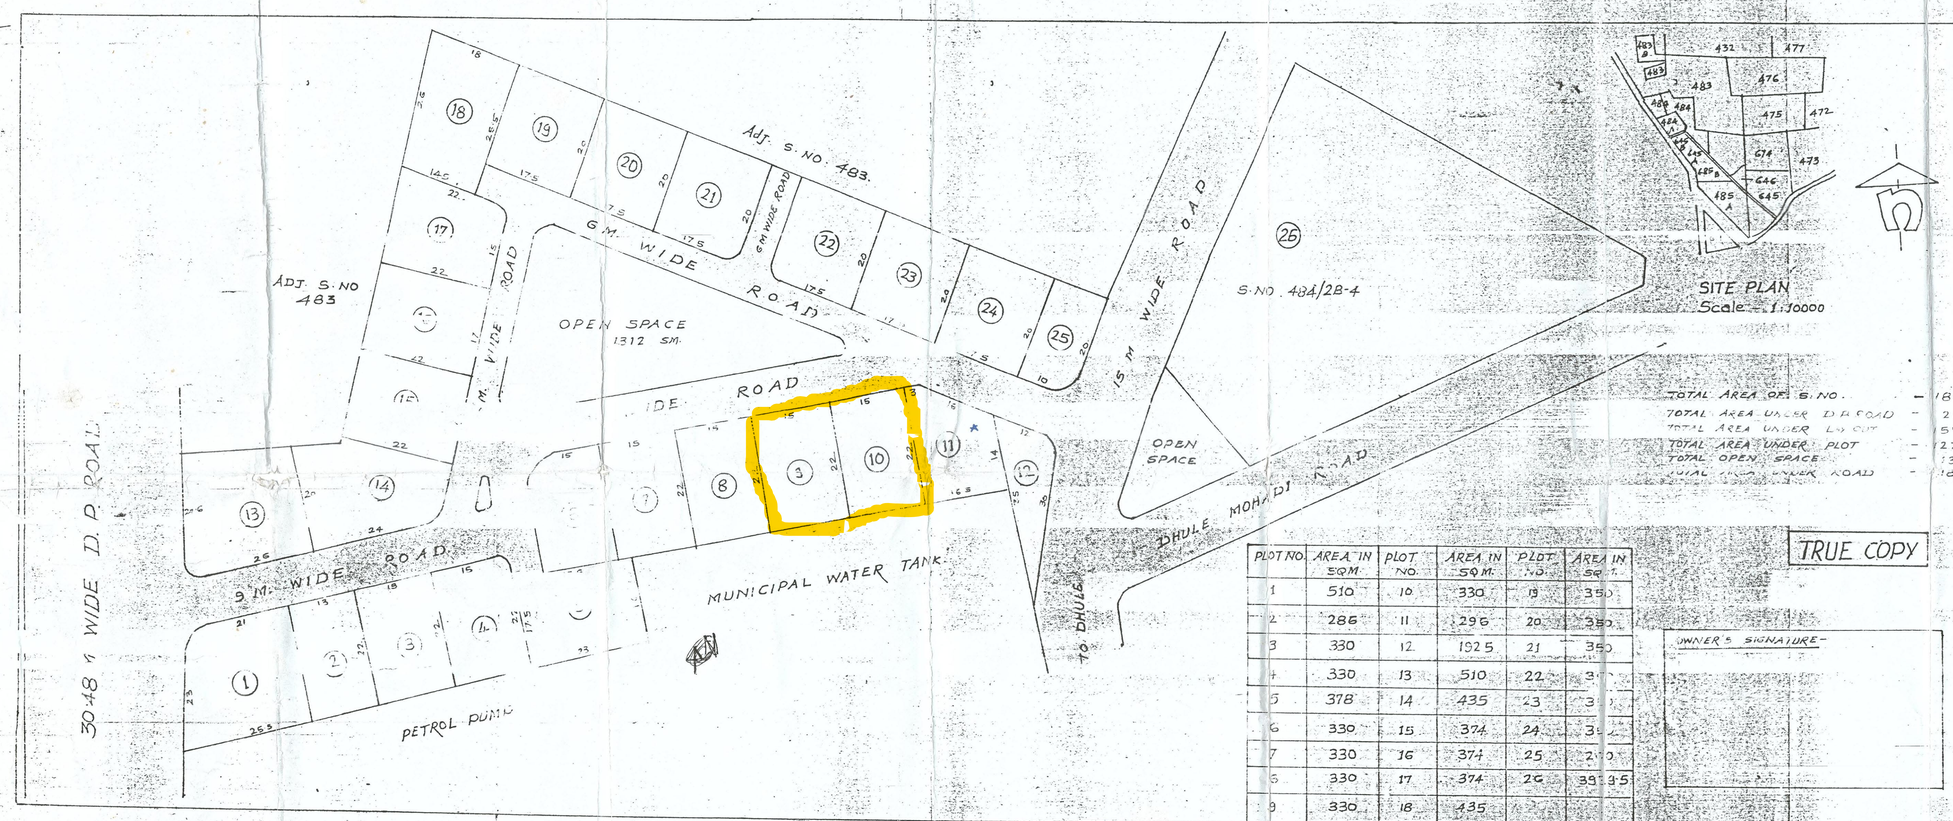


RECOMMENDED FOR TENTATIVE APPROVAL FOR RESIDENTIAL PURPOSE AS AMMENDED IN RED SUBJECT TO THE CONDITION MENTIONED IN THIS OFFICE LETTER NO. DV/DHL/772 DATE 12-6-81

sd/-
TOWN PLANNER
DHULE

SEAL

proposed layout plan for mahavir co-operative housing society on s.no. 484/2B-1, 484/2B-2 484/2B-3 484/2B-4 dhule dist. dhule.

TOTAL AREA OF S.NO.	- 18025 SQ.M.
TOTAL AREA UNDER D.P.ROAD	- 2125 "
TOTAL AREA UNDER LAY OUT	- 15900 "
TOTAL AREA UNDER PLOT	- 12714 "
TOTAL OPEN SPACE	- 1312 "
TOTAL AREA UNDER ROAD	- 1874 "

PLOT NO.	AREA IN SQM.	PLOT NO.	AREA IN SQ.M.	PLOT NO.	AREA IN SQ.M.
1	510	10	330	19	350
2	286	11	296	20	350
3	330	12	1925	21	350
4	330	13	510	22	3[illegible]
5	378	14	435	23	3[illegible]
6	330	15	374	24	3[illegible]
7	330	16	374	25	2[illegible]
8	330	17	374	26	3935
9	330	18	435		

TRUE COPY

OWNER'S SIGNATURE-

REV.	DATE	PARTICULARS
CONTENTS		LAY OUT PLAN, SITE PLAN
JOB TITTLE		PROPOSED LAY[illegible] PLAN FOR MAHAVIR CO-OPERATIVE HO[illegible]NG SOCIETY LTD. DHULE.
CLIENTS		MAHAVIR CO-OPERATIVE HOUSING SOCIETY LTD.
ARCHITECTS		PATHAK & ASSOCIATES. ARCHITECTS TOWN PLANNERS INT. CONSULTANT
MAHESH PATHAK		1555, 5TH [illegible]NE, PAROLA ROAD DHULE.
DATE 25th MAY 81		DRAWN BY	DRG. NO. 1
SCALE 1:500		CHECKED	JOB NO. 13 DHL
DATE	NO OF COPIES		