
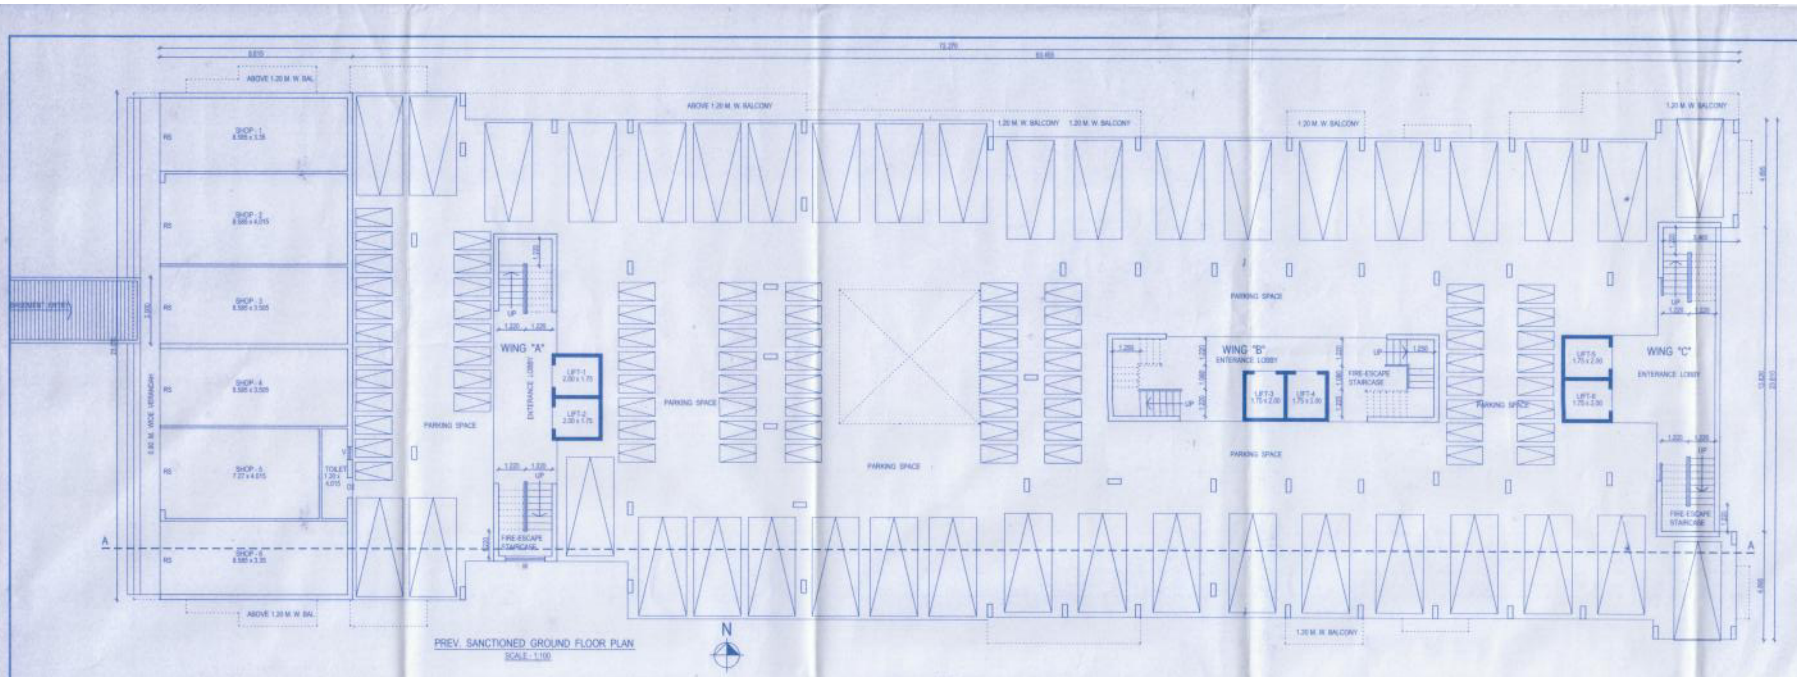


PREV. SANCTIONED GROUND FLOOR PLAN
SCALE : 1:100

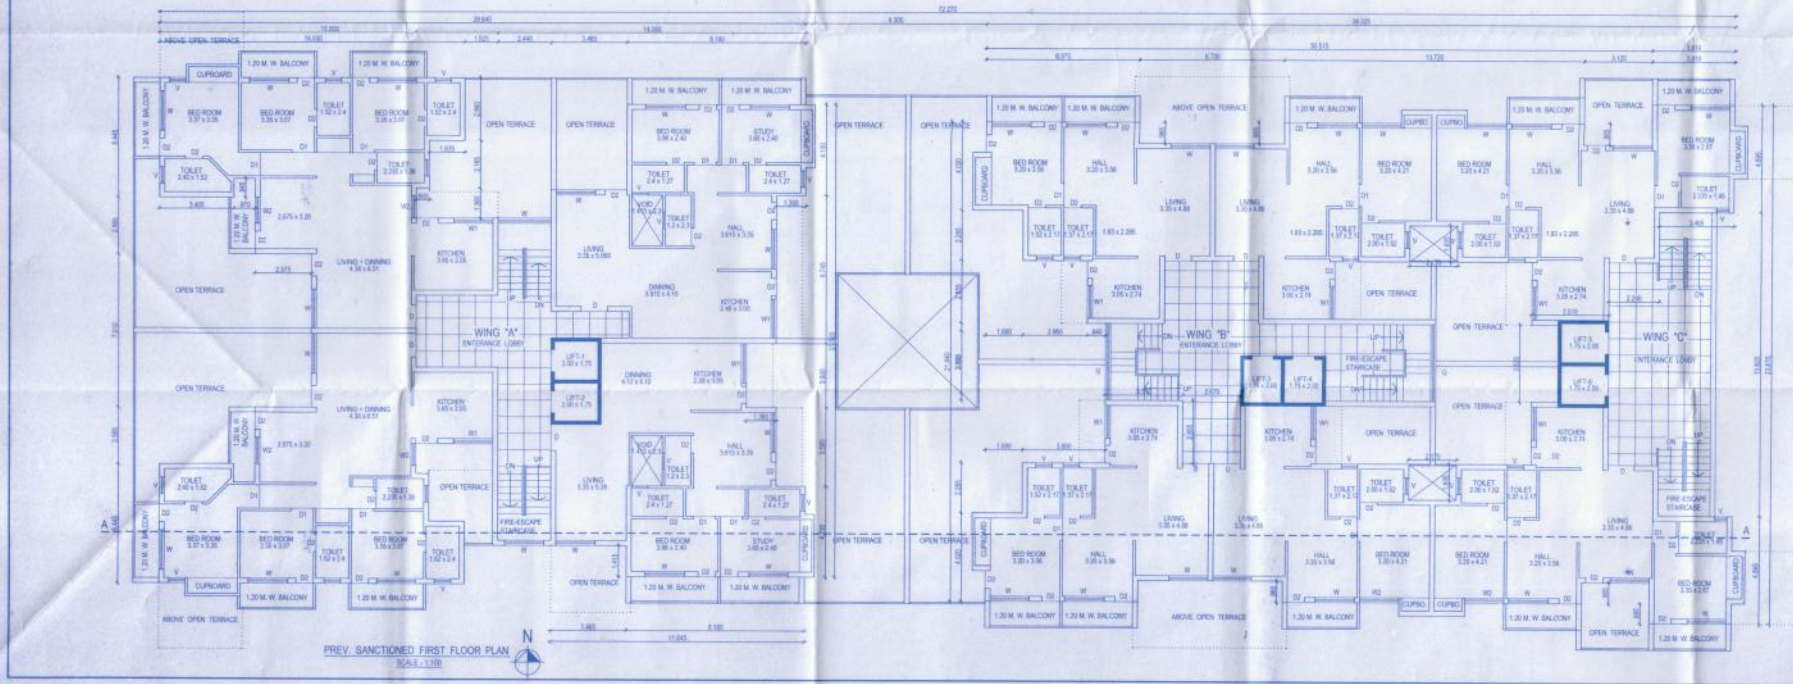

PREV. SANCTIONED FIRST FLOOR PLAN
SCALE : 1:100

CONTENTS: GROUND / FIRST FLOOR PLAN

SHEET 1/4

STAMP OF APPROVAL

APPROVED
For Residential Purpose as proposed in the accompanying Plan mentioned in the accompanying Letter No. 1021 Dt. 27/10/2017
for Commissioner
Municipal Corporation of the City of Jalgaon

PREVIOS BUILDING PERMISSION WIDE LETTER No. 0903 Dated 21/12/2015.

PROPOSED ~~REVISED~~ RESIDENTIAL & 6th & 7th ~~COMMERCIAL~~ BUILDING ON S. NO. 415/1B/1 AT- MEHRUN SHIWAR, TAL. & DIST. JALGAON.

FOR- KMP BUILDERS

OWNER'S SIGNATURE

FOR THE ARCHITECTS

FOR STRUCTURAL DESIGNER

MOHIT A. PATIL
M.Tech.(STRUCTURES)
A.C.M.C.Lic.Structural Engineer
Lic No.028
JALGAON M.9421482008

ARCHITECT :

PRAKASH M. GUJARATHI.
1, TANMAYEE APPARTMENT, NEAR R.T.O. OFFICE,
AJANTA NAGAR, JALGAON.
PH. NO. - (0257) 226 2603 / 94222 77306.

REG. NO. - CA/95/10235 | MUNI. LICENSE NO. - 93

F:\Harshal's \Drawings\patankar\new\mehrun\road\PREVmore.dwg,dtd 2K19/0325