
Disclaimer: AutoDCR is an input based software tool used by Municipal Corporations but the final approval lies with concerned Officer / Authority.




ELEVATION




TERRACE FLOOR PLAN

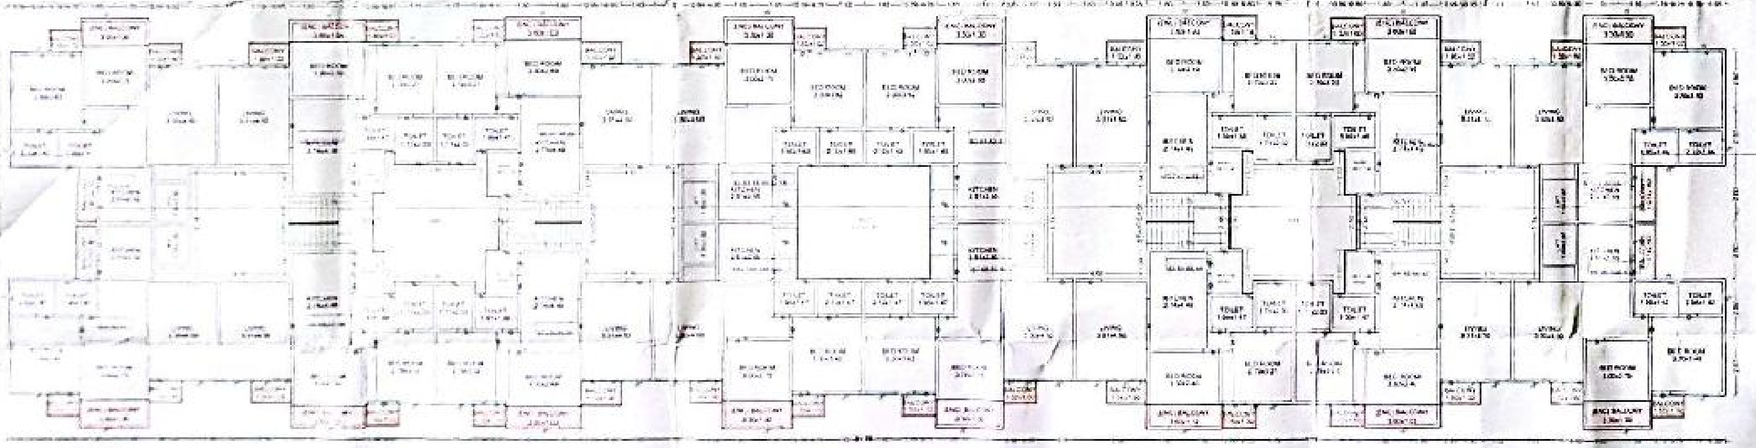


TYPICAL - 1, 2, 3, 4, 5 FLOOR PLAN

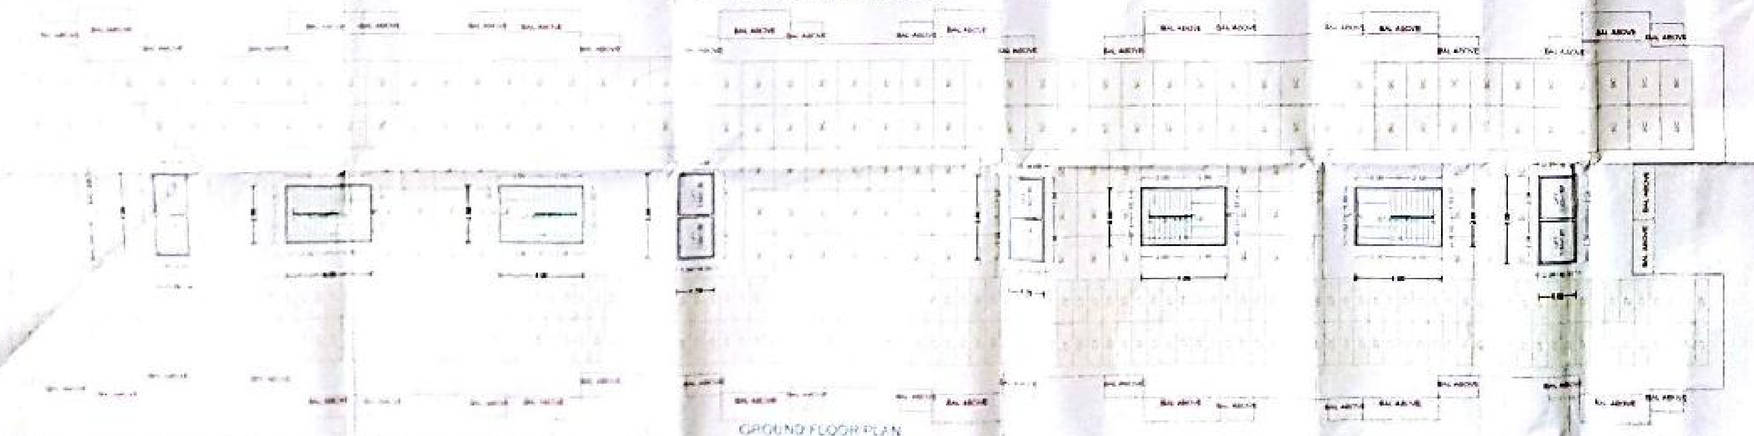



GROUND FLOOR PLAN

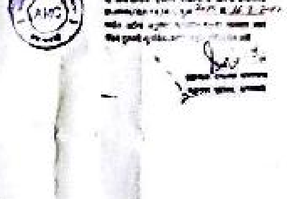



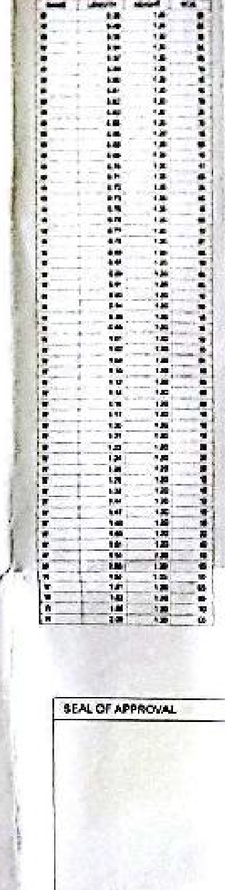

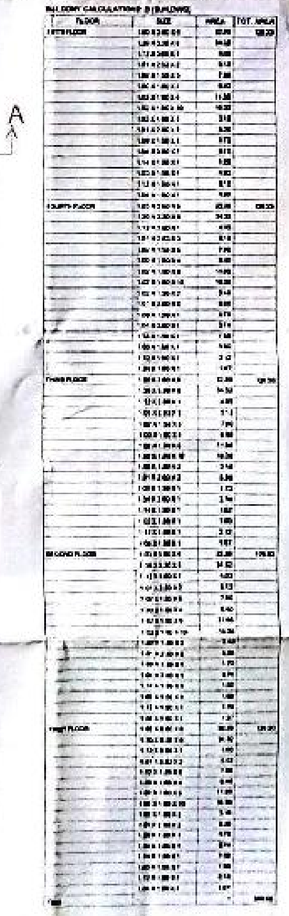

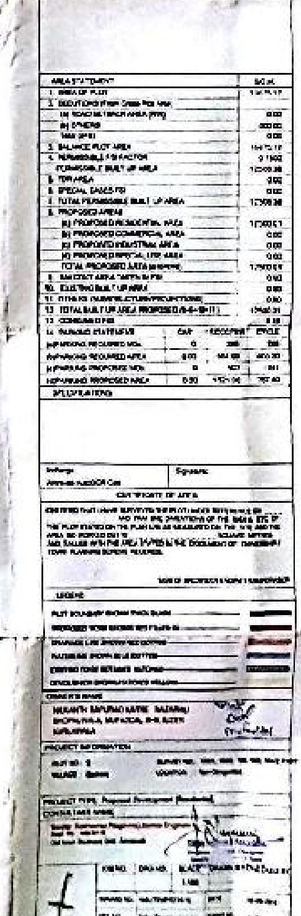


SEAL OF APPROVAL


PRODUCED BY AN AUTODESK EDUCATIONAL PRODUCT

PRODUCED BY AN AUTODESK EDUCATIONAL PRODUCT

Disclaimer: AutoDCR is an input based software tool used by Municipal Corporations but the final approval lies with concerned Officer / Authority.

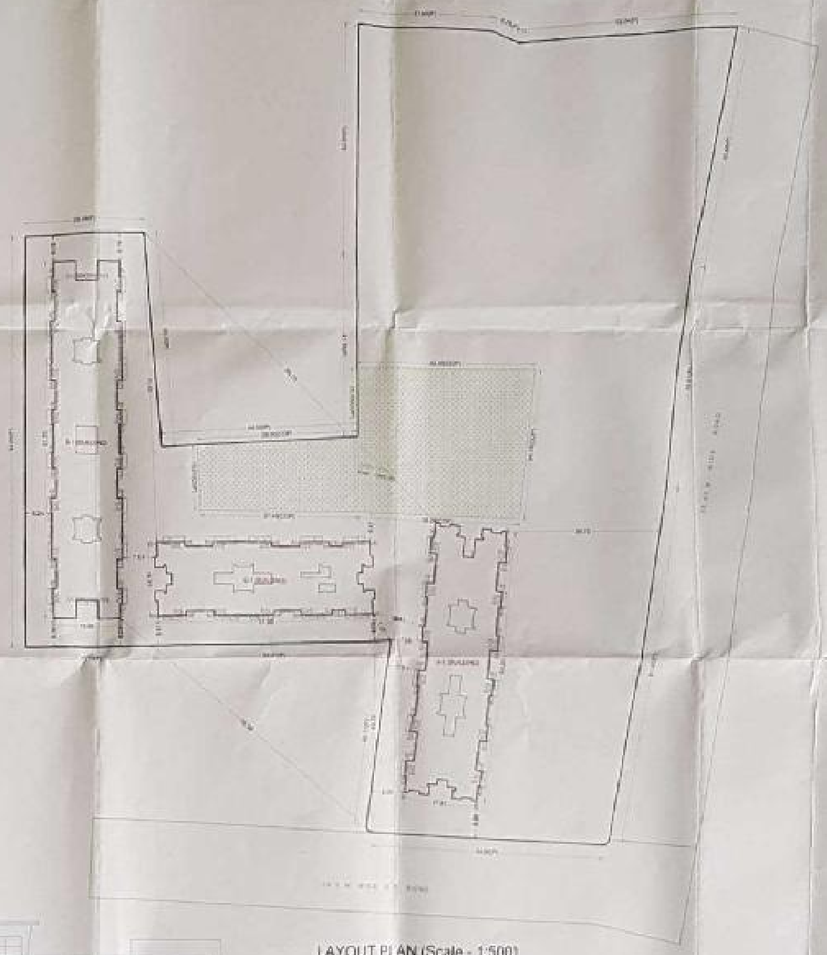

LAYOUT PLAN (Scale - 1:500)

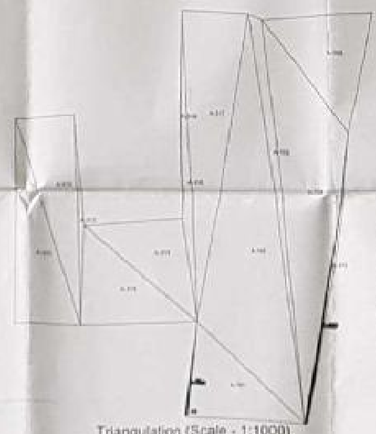

Triangulation (Scale - 1:1000)

ELEVATION

AREA STATEMENT	SQ.MT.
1. AREA OF PLOT	19679.17
2. DEDUCTIONS (From Gross Plot Area)	
(a) ROAD SETBACK AREA (NIL)	0.00
(b) OTHERS	680.00
Total (a+b)	0.00
3. BALANCE PLOT AREA	19679.17
4. PERMISSIBLE FSI FACTOR	0.7500
PERMISSIBLE BUILT UP AREA	12500.38
5. TDR AREA	0.00
6. SPECIAL CASES FSI	0.00
7. TOTAL PERMISSIBLE BUILT UP AREA	12500.38
8. PROPOSED AREAS	
(a) PROPOSED RESIDENTIAL AREA	12500.01
(b) PROPOSED COMMERCIAL AREA	0.00
(c) PROPOSED INDUSTRIAL AREA	0.00
(d) PROPOSED SPECIAL USE AREA	0.00
TOTAL PROPOSED AREA (a+b+c+d)	12500.01
9. BALCONY AREA TAKEN IN FSI	0.00
10. EXISTING BUILT UP AREA	0.00
11. OTHERS (SUBSTRUCTURE/PROJECTIONS)	0.00
12. TOTAL BUILT UP AREA PROPOSED (8+9+10+11)	12500.01
13. CONSUMED FSI	0.75

14. PARKING STATEMENT	CAR	SCOOTER	CYCLE
(a)PARKING REQUIRED NOs	0	299	299
(b)PARKING REQUIRED AREA	0.00	894.00	403.20
(c)PARKING PROPOSED NOs	0	507	541
(d)PARKING PROPOSED AREA	0.00	1521.00	757.40

SPECIFICATIONS


SEAL OF APPROVAL

FLOORS	FSI AREA				EXISTING FSI AREA				BALCONY				PASSAGE	STAIR	LIFT	TENEMENTS	TOTAL
	COMM.	RES.	HO.	SPEC.	COMM.	RES.	HO.	SPEC.	OPEN	ENC.	TOTAL	FREE OF ENCROCH					FSI AREA
TERRACE FLOOR	0.00	0.00	0.00	0.00	0.00	0.00	0.00	0.00	0.00	0.00	0.00	0.00	0.00	0.00	0.00	0	0.00
FIRST FLOOR	0.00	843.77	0.00	0.00	0.00	0.00	0.00	0.00	39.79	43.38	83.17	126.96	0.00	0.00	15.29	16.74	843.77
FOURTH FLOOR	0.00	843.77	0.00	0.00	0.00	0.00	0.00	0.00	39.79	43.38	83.17	126.96	0.00	0.00	15.29	16.74	843.77
THIRD FLOOR	0.00	843.77	0.00	0.00	0.00	0.00	0.00	0.00	39.79	43.38	83.17	126.96	0.00	0.00	15.29	16.74	843.77
SECOND FLOOR	0.00	843.77	0.00	0.00	0.00	0.00	0.00	0.00	39.79	43.38	83.17	126.96	0.00	0.00	15.29	16.74	843.77
FIRST FLOOR	0.00	843.77	0.00	0.00	0.00	0.00	0.00	0.00	39.79	43.38	83.17	126.96	0.00	0.00	15.29	16.74	843.77
GROUND FLOOR	0.00	23.37	0.00	0.00	0.00	0.00	0.00	0.00	0.00	0.00	0.00	0.00	0.00	0.00	8.15	16.74	23.37
Total:	0.00	4256.04	0.00	0.00	0.00	0.00	0.00	0.00	198.97	219.66	419.63	640.30	0.00	0.00	175.66	100.44	4256.04


BUILDING	FSI AREA				EXISTING FSI AREA				BALCONY				PASSAGE	STAIR	LIFT	TENEMENTS	TOTAL
	COMM.	RES.	HO.	SPEC.	COMM.	RES.	HO.	SPEC.	OPEN	ENC.	TOTAL	FREE OF ENCROCH					FSI AREA
A (BASEMENT)	0.00	4256.04	0.00	0.00	0.00	0.00	0.00	0.00	198.97	219.66	419.63	640.30	0.00	0.00	175.66	100.44	4256.04
A (BLOCKS)	0.00	3357.43	0.00	0.00	0.00	0.00	0.00	0.00	204.00	201.47	405.47	621.30	0.00	0.00	160.37	83.70	3357.43
A (BLOCKS)	0.00	898.60	0.00	0.00	0.00	0.00	0.00	0.00	153.10	148.28	301.38	454.48	0.00	0.00	141.66	16.74	898.60
Total:	0.00	8512.07	0.00	0.00	0.00	0.00	0.00	0.00	577.07	567.41	1144.48	1866.08	0.00	0.00	477.69	200.88	8512.07

A-308	0.00
A-309	2.00
A-310	90.00
A-311	1481.78
A-312	1361.78
A-313	182.67
A-314	1738.00
A-315	1101.15
A-316	349.79
A-317	2222.76
A-318	23.67
Total (m2)	18944.78


Disclaimer: AutoDCR is an input based software tool used by Municipal Corporations but the final approval lies with concerned Officer / Authority.

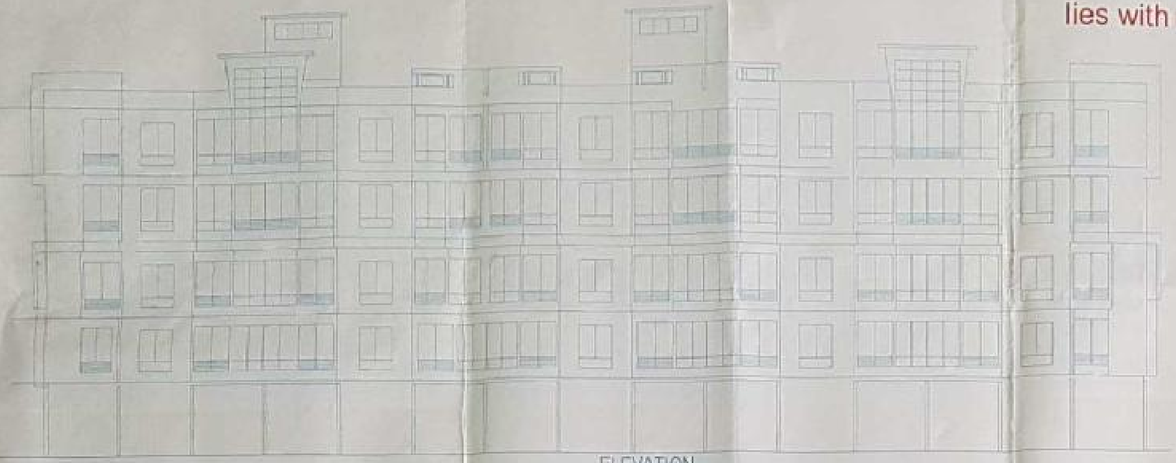


ELEVATION

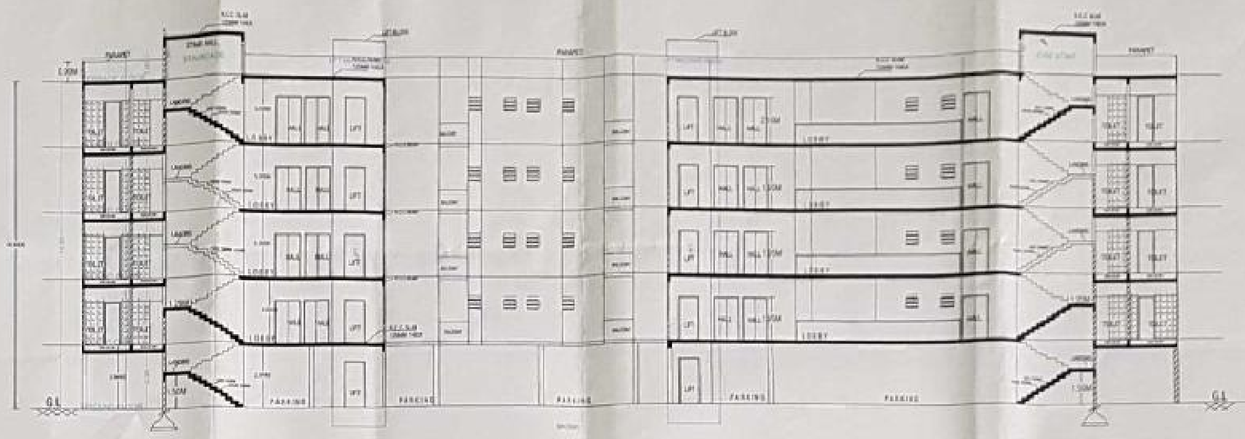


SECTION A A'

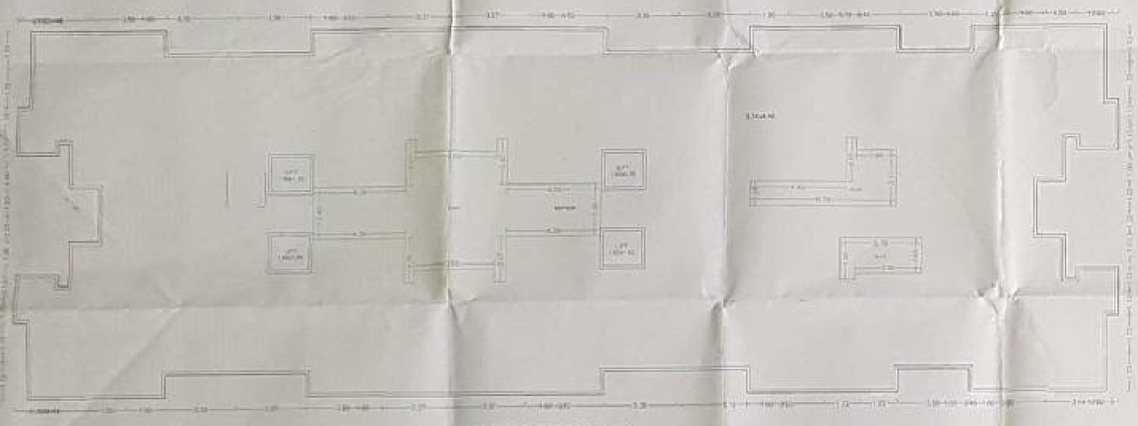

TERRACE FLOOR PLAN

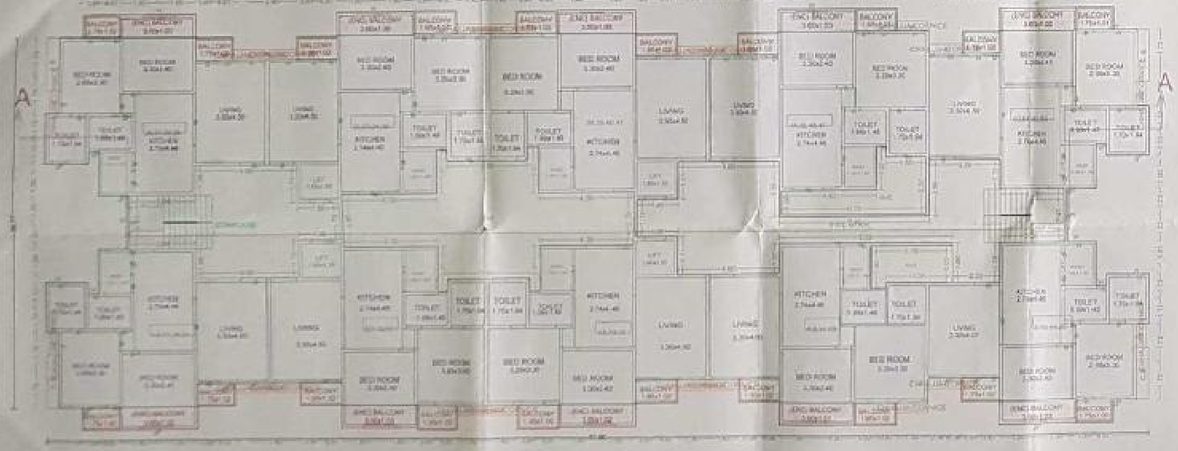

TYPICAL - 1, 2, 3, 4 FLOOR PLAN

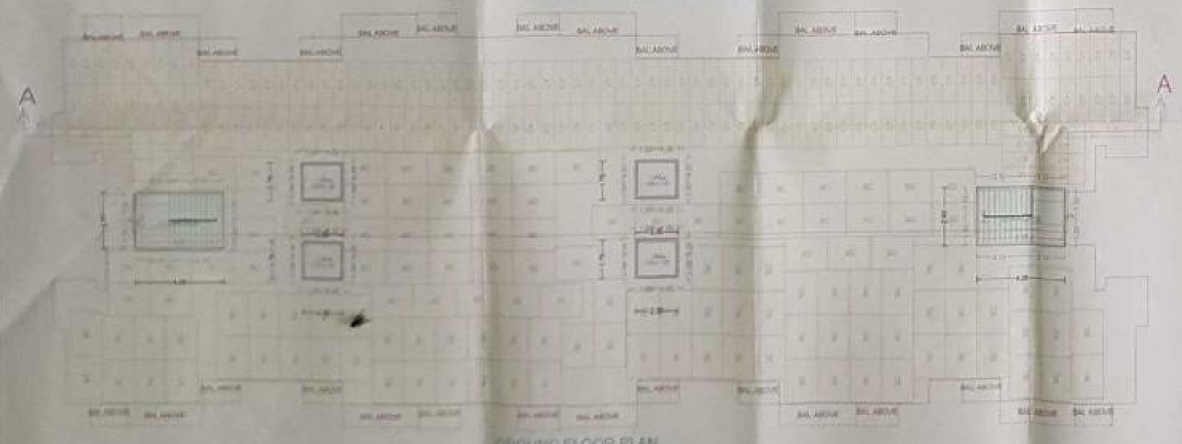

GROUND FLOOR PLAN

SCHEDULE OF OPENING C (BUILDING)

NAME	LENGTH	HEIGHT	NOS
D	0.84	2.10	44
D	0.81	2.10	65
D	0.84	2.10	04
D	0.68	2.10	08
D	0.72	2.10	24
D	0.73	2.10	08
D	0.74	2.10	48
D	0.75	2.10	08
D	0.82	2.10	04
D	0.83	2.10	04
D	0.84	2.10	12
D	0.85	2.10	08

G	0.87	2.10	20
D	0.94	2.10	08
D	1.13	2.10	04
D	1.20	2.10	20
D	2.31	2.10	20

SCHEDULE OF OPENING C (BUILDING)

NAME	LENGTH	HEIGHT	NOS
W	0.45	1.20	08
W	0.50	1.20	04
W	0.60	1.20	08
W	0.65	1.20	08
W	0.68	1.20	04
W	0.72	1.20	04
W	0.75	1.20	08
W	0.80	1.20	08
W	0.81	1.20	08
W	0.84	1.20	04
W	0.83	1.20	04
W	0.83	1.20	08
W	0.90	1.20	04
W	0.97	1.20	04

W	1.02	1.20	08
W	1.04	1.20	04
W	1.05	1.20	04
W	1.06	1.20	08
W	1.08	1.20	08
W	1.10	1.20	04
W	1.11	1.20	12
W	1.50	1.20	08
W	1.20	1.20	08
W	1.20	1.20	31
W	1.20	1.20	08
W	1.30	1.20	04
W	1.44	1.20	12
W	1.47	1.20	04
W	1.50	1.20	08
W	1.80	1.20	04
W	1.91	1.20	04
W	1.95	1.20	04
W	2.00	1.20	04
W	2.07	1.20	04
W	2.14	1.20	04

Triangulation (Scale - 1:1000)

A-366	0.00
A-300	0.07
A-310	88.08
A-311	1491.78
A-312	1491.78
A-313	22.09
A-314	1238.55
A-315	1121.15
A-316	348.77
A-317	1092.78
A-318	20.87
Total (sqm)	15944.70

BALCONY CALCULATIONS C (BUILDING)

FLOOR	SIZE	AREA	TOT. AREA
F-SUPTHR_FLOOR	1.23 X 3.65 X 4	14.94	75.03
	1.05 X 3.65 X 1	3.79	
	1.01 X 1.75 X 1	1.77	
	1.02 X 1.85 X 1	1.89	
	1.02 X 1.80 X 3	10.21	
	1.08 X 3.65 X 1	3.92	
	1.07 X 3.65 X 1	3.89	
	1.01 X 1.35 X 1	1.36	
	1.27 X 1.85 X 1	2.35	
	1.04 X 1.75 X 5	9.08	
	1.30 X 1.75 X 3	6.83	
	1.15 X 1.35 X 3	4.66	
THIRD FLOOR	1.23 X 3.65 X 4	14.94	75.03
	1.05 X 3.65 X 1	3.79	
	1.01 X 1.75 X 1	1.77	
	1.02 X 1.85 X 1	11.89	
	1.02 X 1.80 X 3	3.62	
	1.01 X 1.35 X 1	1.36	
	1.27 X 1.85 X 1	3.69	
	1.01 X 1.80 X 1	1.86	
	1.01 X 1.95 X 1	2.08	
	1.02 X 1.75 X 5	8.90	
	1.30 X 1.75 X 3	3.83	
	1.15 X 1.80 X 3	4.28	
SECOND FLOOR	1.23 X 3.65 X 4	14.94	71.52
	1.05 X 3.65 X 1	3.79	
	1.01 X 1.75 X 1	1.77	
	1.02 X 1.80 X 8	13.82	
	1.02 X 1.80 X 3	11.01	
	1.08 X 3.65 X 1	3.92	
	1.01 X 3.65 X 1	3.68	
	1.01 X 1.95 X 1	1.96	
	1.07 X 1.85 X 1	2.08	
	1.02 X 1.75 X 5	8.90	
	1.30 X 1.75 X 3	3.83	
	1.15 X 1.80 X 3	4.28	
FIRST FLOOR	1.23 X 3.65 X 4	14.94	75.03
	1.05 X 3.65 X 1	3.79	
	1.01 X 1.75 X 1	1.77	
	1.02 X 1.85 X 8	15.62	
	1.02 X 1.80 X 3	11.01	
	1.08 X 3.65 X 1	3.92	
	1.01 X 3.65 X 1	3.68	
	1.01 X 1.95 X 1	1.96	
	1.27 X 1.85 X 1	2.08	
	1.30 X 1.75 X 5	8.90	
	1.30 X 1.75 X 3	3.83	
	1.15 X 1.80 X 3	4.28	
Total	-	-	368.68

FLOOR WISE FSI STATEMENT (C BUILDING)

FLOORS	FSI AREA				EXISTING FSI AREA				BALCONY				PASSAGE	STAIR	LIFT	TENEMENTS	TOTAL
	COMM	RESI.	IND.	SPEC.	COMM.	RESI.	IND.	SPEC.	OPEN	ENC.	TOTAL	FREE(ENC.)	ACCESS				FSI AREA
TERRACE FLOOR	0.00	0.00	0.00	0.00	0.00	0.00	0.00	0.00	0.00	11.00	0.00	0.00	0.00	0.00	0.00	0	0.00
FOURTH FLOOR	0.00	662.20	0.00	0.00	0.00	0.00	0.00	0.00	58.44	31.01	71.50	89.06	0.00	0.00	69.39	11.15	1	1493.31
THIRD FLOOR	0.00	662.20	0.00	0.00	0.00	0.00	0.00	0.00	58.44	31.01	71.50	89.06	0.00	0.00	69.39	11.15	1	1493.31
SECOND FLOOR	0.00	662.20	0.00	0.00	0.00	0.00	0.00	0.00	58.44	31.01	71.50	89.06	0.00	0.00	69.39	11.15	1	1493.31
FIRST FLOOR	0.00	664.91	0.00	0.00	0.00	0.00	0.00	0.00	58.44	31.01	71.50	89.06	0.00	0.00	69.39	11.15	1	1493.31
GROUND FLOOR	0.00	21.20	0.00	0.00	0.00	0.00	0.00	0.00	0.00	0.00	0.00	0.00	0.00	0.00	0.00	0	0.00
Total	0.00	2666.80	0.00	0.00	0.00	0.00	0.00	0.00	153.76	105.05	322.00	385.86	0.00	0.00	347.36	55.80	53	7440.80

Not for Proceed Construction Only

BUILDING WISE FSI STATEMENT

BUILDING	FSI AREA				EXISTING FSI AREA				BALCONY				PASSAGE	STAIR	LIFT	TENEMENTS	TOTAL
	COMM	RESI.	IND.	SPEC.	COMM.	RESI.	IND.	SPEC.	OPEN	ENC.	TOTAL	FREE(ENC.)	ACCESS				FSI AREA
A-1 (BUILDING)	0.00	4288.59	0.00	0.00	0.00	0.00	0.00	0.00	196.07	119.89	413.00	493.96	0.00	0.00	173.90	130.68	62	4288.59
B-1 (BUILDING)	0.00	3597.62	0.00	0.00	0.00	0.00	0.00	0.00	224.68	83.97	649.44	491.68	0.00	0.00	169.38	137.58	80	3597.62
C-1 (BUILDING)	0.00	2666.80	0.00	0.00	0.00	0.00	0.00	0.00	153.76	105.05	322.00	385.86	0.00	0.00	69.39	55.80	29	2666.80
Total	0.00	10553.01	0.00	0.00	0.00	0.00	0.00	0.00	577.28	307.90	1384.44	1371.50	0.00	0.00	412.66	324.06	144	12553.01

SEAL OF APPROVAL

AREA STATEMENT	SQ.MT.
1. AREA OF PLOT	16875.17
2. DEDUCTIONS (Prom. Deloc. Plot Area)	
(a) ROAD SETBACK AREA (R/W)	0.00
(b) OTHERS	000.00
Total (a+b)	0.00
3. BALANCE PLOT AREA	16875.17
4. PERMISSIBLE FSI FACTOR	0.7500
PERMISSIBLE BUILT UP AREA	12656.38
5. FOR AREA	0.00
6. SPECIAL CASES FSI	0.00
7. TOTAL PERMISSIBLE BUILT UP AREA	12656.38
8. PROPOSED AREAS	
(a) PROPOSED RESIDENTIAL AREA	12553.01
(b) PROPOSED COMMERCIAL AREA	0.00
(c) PROPOSED INDUSTERIAL AREA	0.00
(d) PROPOSED SPECIAL USE AREA	0.00
TOTAL PROPOSED AREA (a+b+c+d)	12553.01
9. BALCONY AREA TAKEN IN FSI	0.00
10. EXISTING BUILT UP AREA	0.00
11. OTHERS (SUBSTRUCTURE/PROJECTIONS)	0.00
12. TOTAL BUILT UP AREA PROPOSED (9+9+10+11)	12553.01
13. CONSUMED FSI	0.75

14. PARKING STATEMENT	CAR	SCOOTER	CYCLE
(a) PARKING REQUIRED NOs.	0	266	266
(b) PARKING REQUIRED AREA	0.00	864.00	403.20
(c) PARKING PROPOSED NOs.	0	507	541
(d) PARKING PROPOSED AREA	0.00	1521.00	757.40

SPECIFICATIONS

Incharge, Signature
Ahmedabad Municipal Corporation

CERTIFICATE OF AREA

CERTIFIED THAT I HAVE SURVEYED THE PLOT UNDER REFERENCE ON _____ AND THAT THE DIMENTIONS OF THE SIDES, ETC. OF THE PLOT STATED ON THE PLAN ARE AS MEASURED ON THE SITE AND THE AREA SO WORKED OUT IS _____ SQUARE METRES AND TALLIES WITH THE AREA STATED IN THE DOCUMENT OF OWNERSHIP TOWN PLANNING SCHEME RECORDS.

SIGN OF ARCHITECT/ENGINEER/SUPERVISOR

LEGEND

PLOT BOUNDARY SHOWN THICK BLACK	
PROPOSED WORK SHOWN RED FILLED IN	
DRAINAGE LINE SHOWN RED DOTTED	
SLITTER LINE SHOWN BLUE DOTTED	
EXISTING TO BE RETAINED HATCHED	
DEMOLISHION SHOWN HATCHED	

OWNERS NAME

M/S. SANTOSH BAPUJIRAO RATNE NAZARALI
BHOPATWALA, MURALIDHAR SHIVJIZER
VIJAYAWADA

PROJECT INFORMATION

HOUSE NO. : 0 | SURVEY NO. : 1196/1, 1196/2, 1196/3, 1196/4, 1196/5, 1196/6
VILLAGE : Badrana | LOCALITY : Non-Congestion

PROJECT TYPE : Proposed Development (Residential)

CONSULTANT NAME

JOB NO.	DWG NO.	SCALE	DRAWN BY
		1:100	
SHEET NO.	DWG TOTAL SHEETS	DATE	10-06-2024
REF NO.	REV. NO.	SHEET NO.	1/1

PRODUCED BY AN AUTODESK EDUCATIONAL PRODUCT

Disclaimer: AutoDCR is an input based software tool used by Municipal Corporations but the final approval lies with concerned Officer / Authority.

BUILDING WISE FSI STATEMENT

BUILDING	FSI AREA				EXISTING FSI AREA				BALCONY				PASSAGE	STAIR	LIFT	TENEMENTS	TOTAL FSI AREA
	COMM	RESI.	IND.	SPEC.	COMM	RESI.	IND.	SPEC.	OPEN	ENC.	TOTAL	FREE FSI					
A+ BUILDING	0.00	4056.09	0.00	0.00	0.00	0.00	0.00	0.00	196.97	219.68	416.65	635.30	0.00	0.00	170.60	48	4056.09
B+ BUILDING	0.00	5991.83	0.00	0.00	0.00	0.00	0.00	0.00	324.06	321.91	645.97	831.09	0.00	0.00	199.32	72	5991.83
C+ BUILDING	0.00	2449.80	0.00	0.00	0.00	0.00	0.00	0.00	153.73	148.28	302.01	399.68	0.00	0.00	241.56	24	2449.80
Total :	0.00	12496.91	0.00	0.00	0.00	0.00	0.00	0.00	674.76	689.88	1364.63	1866.07	0.00	0.00	563.48	144	12496.91

FLOOR WISE FSI STATEMENT A (BUILDING)

FLOORS	FSI AREA				EXISTING FSI AREA				BALCONY				PASSAGE	STAIR	LIFT	TENEMENTS	TOTAL FSI AREA
	COMM	RESI.	IND.	SPEC.	COMM	RESI.	IND.	SPEC.	OPEN	ENC.	TOTAL	FREE FSI	ACCESS				
TERRACE FLOOR	0.00	0.00	0.00	0.00	0.00	0.00	0.00	0.00	0.00	0.00	0.00	0.00	0.00	0.00	0.00	0	0.00
FIFTH FLOOR	0.00	843.72	0.00	0.00	0.00	0.00	0.00	0.00	39.79	43.38	83.17	126.96	0.00	0.00	70.68	4	843.72
FOURTH FLOOR	0.00	843.72	0.00	0.00	0.00	0.00	0.00	0.00	39.79	43.38	83.17	126.96	0.00	0.00	70.68	4	843.72
THIRD FLOOR	0.00	843.72	0.00	0.00	0.00	0.00	0.00	0.00	39.79	43.38	83.17	126.96	0.00	0.00	70.68	4	843.72
SECOND FLOOR	0.00	843.72	0.00	0.00	0.00	0.00	0.00	0.00	39.79	43.38	83.17	126.96	0.00	0.00	70.68	4	843.72
FIRST FLOOR	0.00	660.46	0.00	0.00	0.00	0.00	0.00	0.00	39.79	43.38	83.17	126.96	0.00	0.00	70.68	4	660.46
GROUND FLOOR	0.00	25.27	0.00	0.00	0.00	0.00	0.00	0.00	0.00	0.00	0.00	0.00	0.00	0.00	0.00	0	25.27
Total :	0.00	4056.09	0.00	0.00	0.00	0.00	0.00	0.00	196.97	219.68	416.65	635.30	0.00	0.00	353.40	24	4056.09

SCHEDULE OF OPENING A (BUILDING)

NAME	LENGTH	HEIGHT	NOS.
D	0.90	2.10	15
D	0.85	2.10	10
D	0.80	2.10	10
D	0.75	2.10	25
D	0.72	2.10	26
D	0.71	2.10	36
D	0.64	2.10	48
D	0.73	2.10	20
D	0.72	2.10	08
D	0.81	2.10	48
D	0.84	2.10	06
D	0.61	2.10	36
D	1.20	2.10	40
D	1.20	2.10	05
D	1.31	2.10	05
D	1.34	2.10	05
D	1.56	2.10	05
D	1.56	2.10	05
D	1.61	2.10	40

SCHEDULE OF OPENING A (BUILDING)

NAME	LENGTH	HEIGHT	NOS.
W	0.42	1.20	35
W	0.56	1.20	30
W	0.60	1.20	35
W	0.66	1.20	05
W	0.69	1.20	05
W	0.73	1.20	05
W	0.75	1.20	05
W	0.76	1.20	05
W	0.78	1.20	05
W	0.79	1.20	05
W	0.81	1.20	05
W	0.82	1.20	05
W	0.94	1.20	05
W	0.98	1.20	15
W	1.01	1.20	05
W	1.06	1.20	05
W	1.08	1.20	06
W	1.10	1.20	07
W	1.18	1.20	50
W	1.20	1.20	10
W	1.28	1.20	05
W	1.29	1.20	05
W	1.34	1.20	05
W	1.42	1.20	10
W	1.49	1.20	05
W	1.50	1.20	01
W	1.51	1.20	48
W	1.53	1.20	15
W	1.56	1.20	05
W	1.66	1.20	05
W	1.67	1.20	10
W	1.70	1.20	05
W	1.73	1.20	05
W	1.91	1.20	05
W	1.93	1.20	01
W	1.98	1.20	05
W	2.09	1.20	05
W	2.04	1.20	05

BALCONY CALCULATIONS A (BUILDING)

FLOOR	SIZE	AREA	TOT. AREA
FIFTH FLOOR	1.00 X 3.60 X 4	28.66	83.28
	1.01 X 3.66 X 4	14.40	
	1.02 X 1.65 X 4	6.72	
	1.90 X 1.65 X 05	15.70	
FOURTH FLOOR	1.80 X 3.60 X 8	28.66	
	1.05 X 3.60 X 4	15.40	
	1.02 X 1.65 X 4	6.72	
	1.02 X 1.65 X 05	33.20	
THIRD FLOOR	1.00 X 3.60 X 8	28.66	83.28
	1.05 X 3.60 X 4	14.40	
	1.02 X 1.65 X 4	6.72	
	1.00 X 1.65 X 05	33.20	
SECOND FLOOR	1.00 X 3.60 X 8	28.66	83.28
	1.04 X 3.60 X 4	14.40	
	1.02 X 1.65 X 4	6.72	
	1.00 X 1.65 X 05	33.20	
FIRST FLOOR	1.30 X 3.60 X 8	28.66	83.28
	1.01 X 3.60 X 4	14.40	
	1.02 X 1.65 X 4	6.72	
	1.90 X 1.65 X 05	15.20	
Total :	-	-	415.85

SEAL OF APPROVAL

AREA STATEMENT	SQ.M
1. AREA OF PLOT	1687.17
2. DEDUCTIONS (Non Straps Plot Area)	
(a) ROAD W.I.D.N.O.R. AREA (PR)	0.00
(b) OTHERS	900.00
Total (a+b)	9.00
3. BALANCE PLOT AREA	1687.17
4. PERMISSIBLE FSI FACTOR	0.7500
PERMISSIBLE BUILT UP AREA	1265.38
5. TDR AREA	0.00
6. SPECIAL CASES FSI	0.00
7. TOTAL PERMISSIBLE BUILT UP AREA	1265.38
8. PROPOSED AREAS	
(a) PROPOSED RESIDENTIAL AREA	12500.91
(b) PROPOSED COMMERCIAL AREA	0.00
(c) PROPOSED INDUSTRIAL AREA	0.00
(d) PROPOSED SPECIAL USE AREA	0.00
TOTAL PROPOSED AREA (a+b+c+d)	12500.91
9. BALCONY AREA TAKEN IN FSI	0.00
10. EXISTING BUILT UP AREA	0.00
11. OTHERS (SLUM STRUCTURE/PROJECTIONS)	0.00
12. TOTAL BUILT UP AREA PROPOSED (8+9+10+11)	12500.91
13. CONSUMED FSI	2.75

14. PARKING STATEMENT	CAR	SCOOTER	CYCLE
(a) PARKING REQUIRED NOs.	0	239	239
(b) PARKING REQUIRED AREA	0.00	864.28	483.20
(c) PARKING PROPOSED NOs.	0	527	641
(d) PARKING PROPOSED AREA	0.00	1621.56	767.40

SPECIFICATIONS

Incharge Signature

Approved Architect

CERTIFICATE OF AREA

I IDENTIFIED THAT I HAVE SURVEYED THE PLOT UNDER REFERENCE ON AND THAT THE DIMENTIONS OF THE SIDES, ETC. OF THE PLOT SHOWED ON THE PLAN ARE AS MEASURED ON THE SITE AND THE AREA OF ACHIEVED OUT OF SQUARE METRES AND FALLS WITHIN THE AREA STATED IN THE DOCUMENT OF OWNERSHIP / TOWN PLANNING SCHEME RECORDS.

SIGN OF ARCHITECT/ENGINEER/SUPERVISOR

LEGEND

PLOT BOUNDARY SHOWN THICK BLACK

PROPOSED WORK SHOWN RED FILLED IN

DRAINAGE LINE SHOWN RED DOTTED

WATER LINE SHOWN BLUE DOTTED

EXISTING TO BE RETAINED HATCHED

DEMOLITION SHOWN HATCHED YELLOW

OWNER'S NAME

M/S KANTH BUILDERS KATHE NAZARALI BHOPALWALA, ARCHITECTURAL BHOPALWALA

PROJECT INFORMATION

PLOT NO. : 0 SURVEY NO. : 78/1, 126/2, 76, 142, 144/2 PART

VILLAGE : Kachrol LOCATION : Non-Congested

PROJECT TYPE : Proposed Development (Residential)

CONSULTANT NAME

Sanjay Nagpure Registered Licensed Engineer, Regd. No. : MH-3116 Dy.Town Planner Distt. Amravati

Shri Nagpure Associates Engineers, Architects, Interior Designers, Valuers, Govt. Approved Surveyors, Mobile No. 9822... MSC Reg. No. 116

JOB NO.	DRG NO.	SCALE	DRAWN / CHECKED BY
		1:100	
WARD NO.	MC/TP/WARD/416	DATE	10.09.2018
KEY NO.	Sq. 06	SHEET NO.	1 / 4

TERRACE FLOOR PLAN

TYPICAL - 1, 2, 3, 4, 5 FLOOR PLAN

GROUND FLOOR PLAN

SECTION A'A

Valid for Proposed Construction Only

This is a system generated drawing as per the soft copy submitted by the Architect/ License Engineer

PRODUCED BY AN AUTODESK EDUCATIONAL PRODUCT