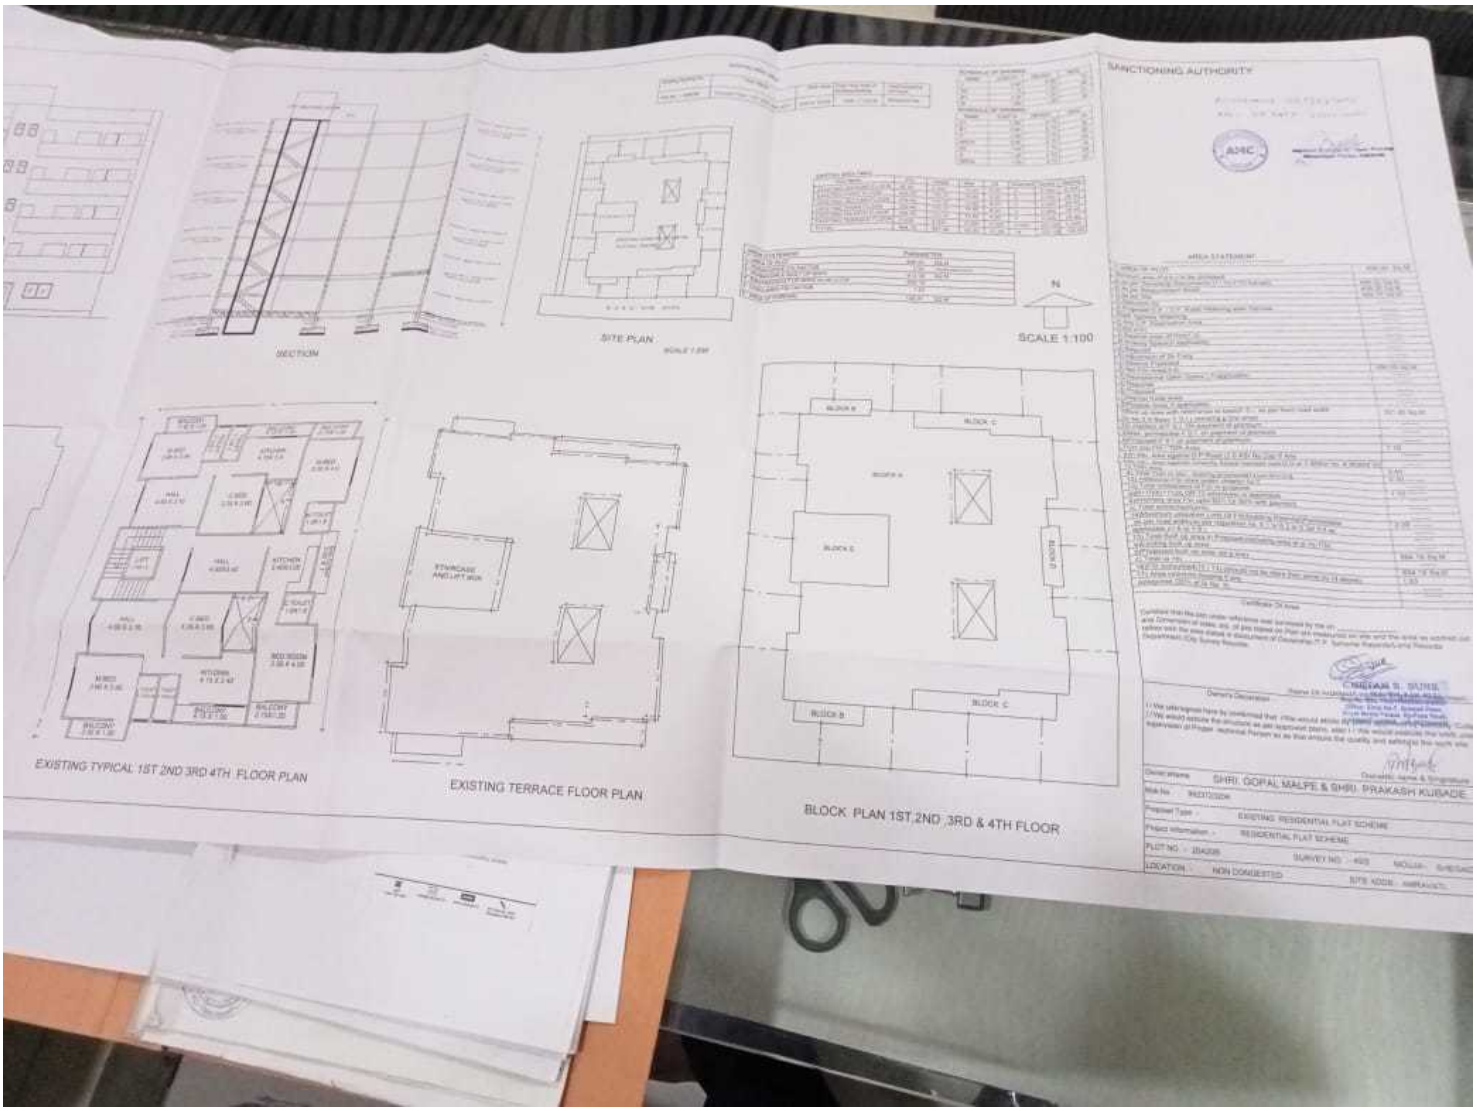
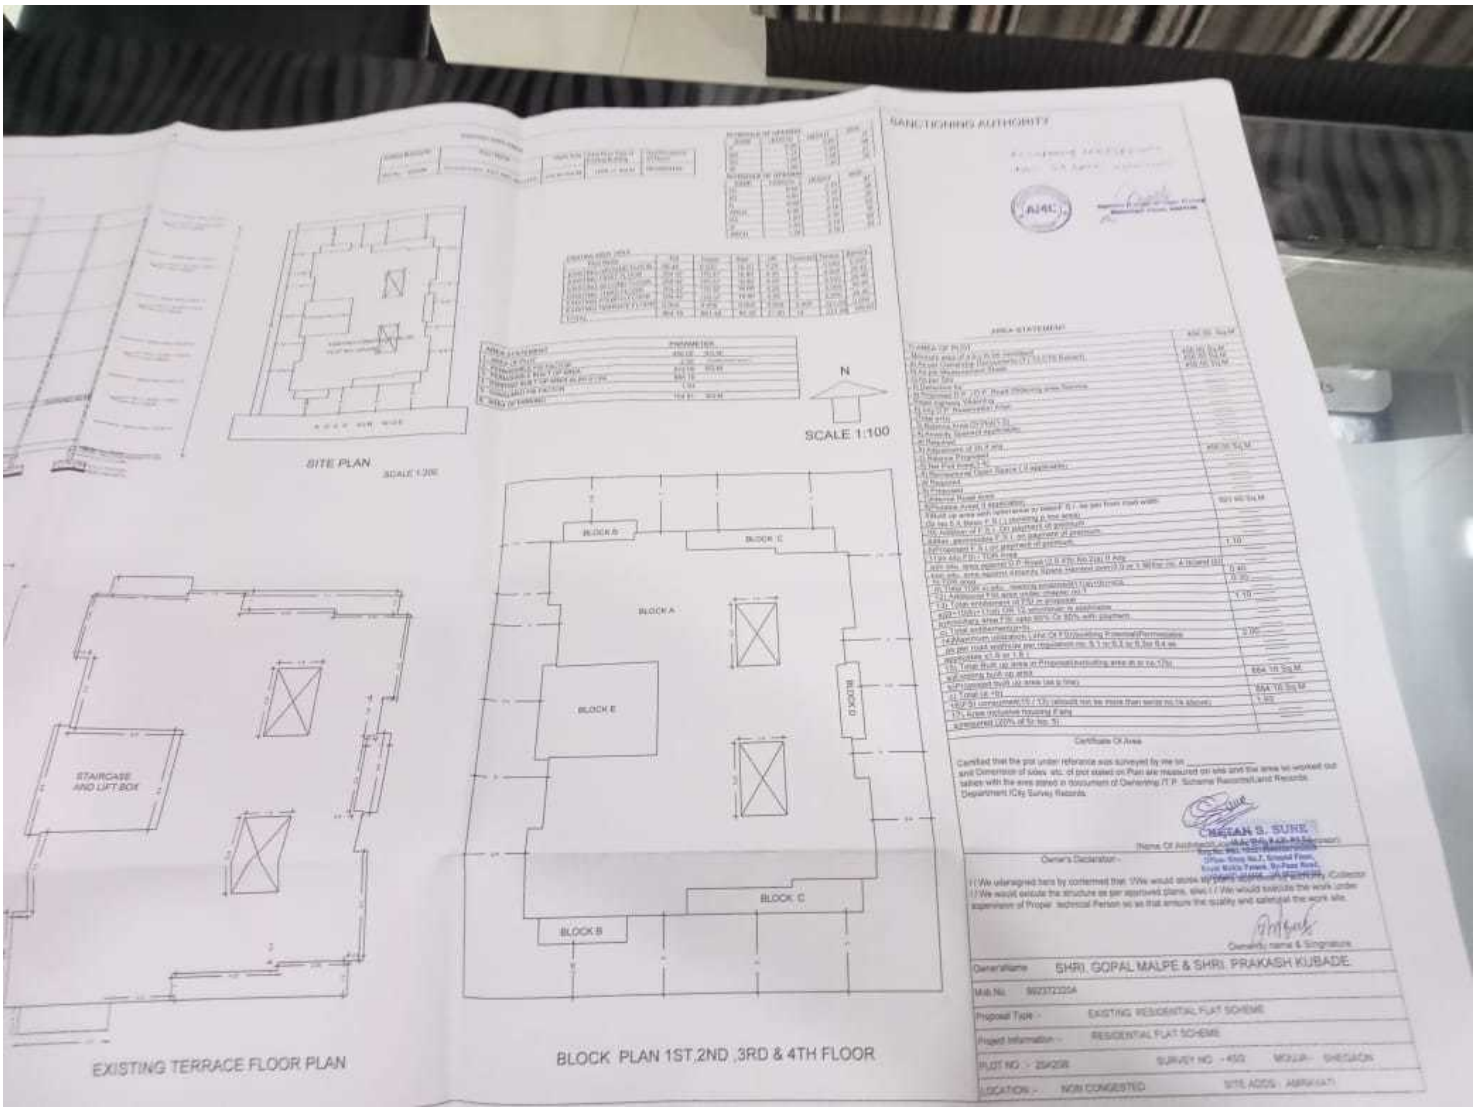

ELEVATION
SECTION
SITE PLAN
SCALE 1:200
PARKING
154.91 SQ.M.
EXISTING GROUND FLOOR PLAN
EXISTING TYPICAL 1ST 2ND 3RD 4TH FLOOR PLAN
STAIRCASE AND LIFT BOX


SECTION
SITE PLAN
SCALE 1:100
SANCTIONING AUTHORITY
EXISTING TYPICAL 1ST 2ND 3RD 4TH FLOOR PLAN
EXISTING TERRACE FLOOR PLAN
BLOCK PLAN 1ST,2ND ,3RD & 4TH FLOOR
SHRI. GOPAL MALPE & SHRI. PRAKASH KUBADE
EXISTING RESIDENTIAL FLAT SCHEME
RESIDENTIAL FLAT SCHEME
NON CONGESTED


SANCTIONING AUTHORITY
SITE PLAN
SCALE 1:200
N
SCALE 1:100
BLOCK A
BLOCK B
BLOCK C
BLOCK D
BLOCK E
STAIRCASE AND LIFT BOX
EXISTING TERRACE FLOOR PLAN
BLOCK PLAN 1ST,2ND ,3RD & 4TH FLOOR
Certificate Of Area
Owner's Declaration -
Owner/Name SHRI. GOPAL MALPE & SHRI. PRAKASH KUBADE.
Proposal Type :- EXISTING RESIDENTIAL FLAT SCHEME
Project Information :- RESIDENTIAL FLAT SCHEME
PLOT NO. :- 25A/2/8
LOCATION :- NON CONGESTED