
AREA CALCULATIONS


BLOCK 03

FLOOR	B/UP AREA	PROPOSED BALCONY		TOTAL BALCONY	BALCONY (PERMISSIBLE)	EXCESS BALC	STAIRCASE & PASSAGE	TOTAL
		ENCLOSED	OPEN					
GROUND	148.07 Sqm	9.36	6.83	16.19	22.21	NIL	NIL	148.17 Sqm
FIRST	78.07 Sqm	9.36	6.83	16.19	11.71	4.48	NIL	82.55 Sqm
TOTAL	226.14 Sqm	18.72 Sqm.	13.66 Sqm.	32.38 Sqm	33.92 Sqm	4.48	NIL	230.62 Sqm

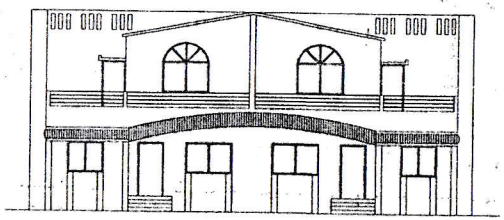


FRONT SIDE ELEVATION

SCALE - 1:100

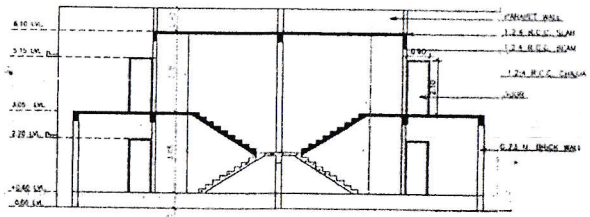


SECTION - AA

SCALE - 1:100

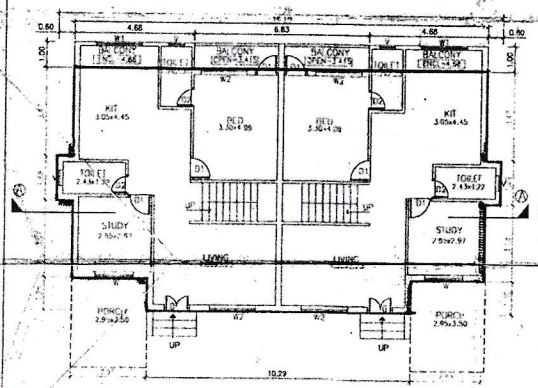


GROUND FLOOR PLAN

SCALE - 1:100

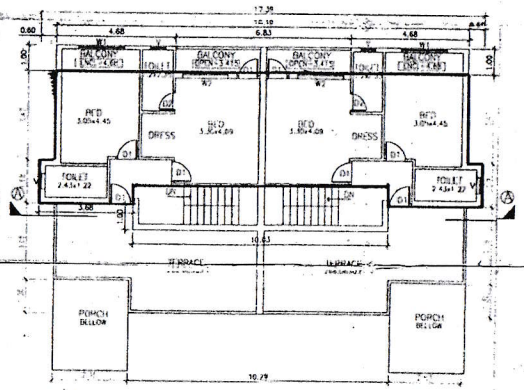

FRIST FLOOR PLAN

SCALE - 1:100

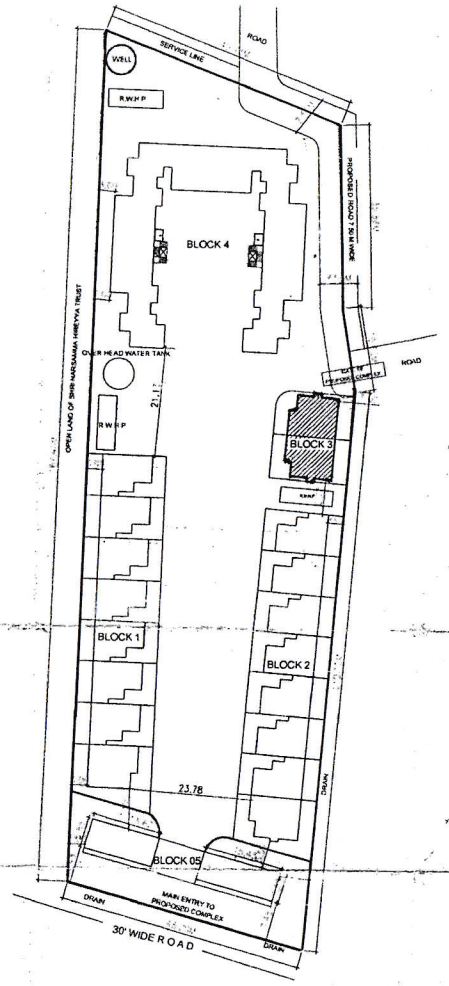

SITE PLAN

SCALE - 1:500

N

STAMP OF APPROVAL

AMC

- मंजूर -

PROJECT

PROPOSED HOUSING SCHEME ON
AT KIRAN NAGAR, AMRAVATI BE
TO THE VIDARBHA PREMIER CO-
SOC.LTD, NAGPUR

DETAILS OF BLOCK 03

DOOR & WINDOW SCHEDULE

TYPE	SIZE	DESCRIPTION
W	1.50x1.20	ALLU. SLIDING WI
W1	1.80x1.00	ALLU. SLIDING WI
W2	1.80X1.20	ALLU. SLIDING WI
V	0.60x0.45	LOUVERED WINDO
D	1.00x2.10	FLUSH DOOR
D1	0.90x2.10	FLUSH DOOR
D2	0.75x2.10	FLUSH DOOR

NOTES

ALL DIMENSIONS ARE IN METER.

WATER LINE SHOWN.

OWNERS NAME&SIGNATURE

FOR THE VIDARBH PREMIER CO-
HSG. SOC. LTD.

DRAWN : VARSHA

SCALE : AS SHOWN

DATE : 26/11/2010

ARCHITECT

MRS.ASHWINI DESHPANDE.

Regd No. CA 99/25218

GR.FLR, WHITE COLD PALACE, SAHAKAR NAGA
NEAR NEW COTTON MARKET, AMRAVATI PH 2