
PLAN SHOWING PROPOSED RESIDENTIAL BUILDING UNIT ON PLOT NO.-15 & 16 a, SURVEY NO.-44, MOUZA - CHINCHALA TALUKA, DIST-WARDHA.

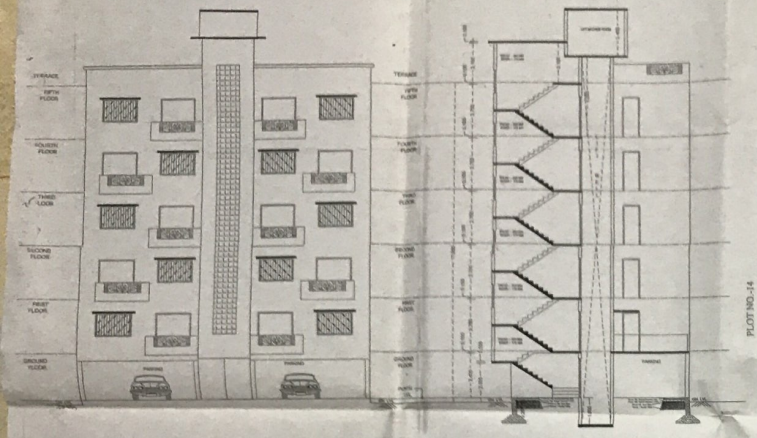


FRONT ELEVATION (SCALE :- 1:100)

SECTION ELEVATION AT 'AA' (SCALE :- 1:100)



SITE

D.P. EXTRACT (NOT TO SCALE)

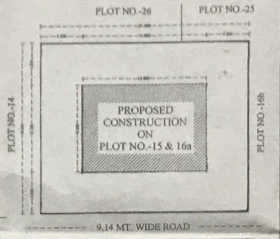

SITE PLAN (SCALE :- 1:200)

GROUND FL. KEY AREA PLAN

TYPICAL FIRST TO FIFTH FL. KEY AREA PLAN (SCALE :- 1:200)

BUILT UP AREA CALCULATIONS

REFERENCE :

PLOT BOUNDRY SHOWN IN THUS
PROPOSED CONSTRUCTION SHOWN IN THUS
WORK TO BE DEMOLISHED SHOWN THUS
EXISTING WORK SHOWN IN THUS

AREA STATEMENT

FLOOR	B/UP AREA	PERMISSIBLE BALCONY (15%)	PROVIDED BALCONY	PERMISSIBLE TERRACE (20%)	PROVIDED TERRACE	TOTAL
GROUND FL.	95.368					95.368
1ST FLOOR	92.957	13.943	13.51	18.591	13.08	119.547
2ND FLOOR	92.957	13.943	13.51	18.591	13.08	119.547
3RD FLOOR	92.957	13.943	13.51	18.591	13.08	119.547
4TH FLOOR	92.957	13.943	13.51	18.591	13.08	119.547
5TH FLOOR	92.957	13.943	13.51	18.591	13.08	119.547
TOTAL	460.153	69.715	67.55	92.955	65.4	613.003

STAMP OF APPROVAL

Valid upto ... only

TOWN PLANNER

JOB TITLE
PLAN SHOWING PROPOSED RESIDENTIAL BUILDING UNIT ON PLOT NO.-15 & 16a, SURVEY NO.-44, MOUZA-CHINCHALA TALUKA, WARDHA.
BELONGING TO-
MS. V4 INFRA,
MR. KISHOR V. BHOOT

SCHEDULE OF OPENINGS :

CODE	SIZE	SILL LVL.	LTL LVL.	REMARKS
W1	2000 x1200	900		2100 TW.FRAMED WINDOW
W2	1200 x1200	1050		2100 TW.FRAMED WINDOW
V1	600 x 900	------		2100 T.W. DOOR
D1	1000 x 2100	------		2100 T.W. DOOR
D2	900 x 2100	------		2100 T.W. DOOR
D3	750 x 2100	------		2100 T.W. DOOR

SUBMISSION DWG.


Architect's Sign. — SWAPNIL S. KHEDIKAR, B-ARCH, CA/2003/32295, NHC-213, NIT-1831, AR. SWAPNIL S. KHEDIKAR.

Client's Sign. — MS.V4 INFRA, MR. KISHOR V. BHOOT


CCA REG. NO / CA / 2003 / 39225
SCALE 1 : 100 & 1 : 300
DATE
NIT REG. NO
N
E
W
S
DRAWN BY
DEALT BY : MANISH SURSONAR
CHECKED BY : AR.SWAPNIL KHEDIKAR

Note - ALL DIMENSIONS ARE IN MM.


SECTION OF RAIN HARVESTING SYSTEM

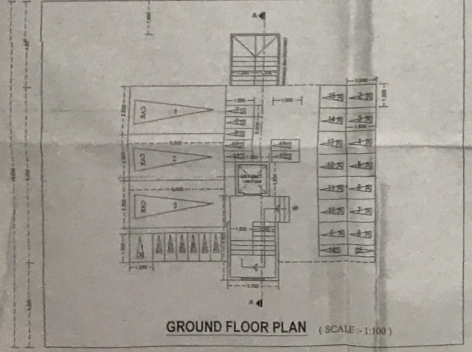


GROUND FLOOR PLAN (SCALE :- 1:100)

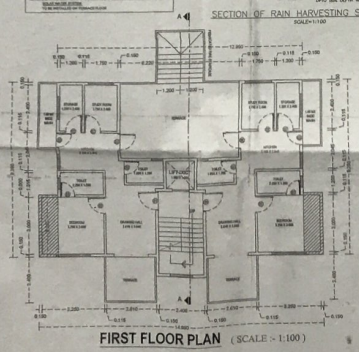

FIRST FLOOR PLAN (SCALE :- 1:100)

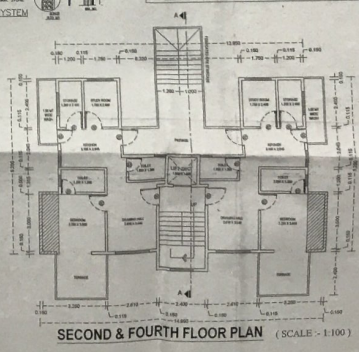

SECOND & FOURTH FLOOR PLAN (SCALE :- 1:100)

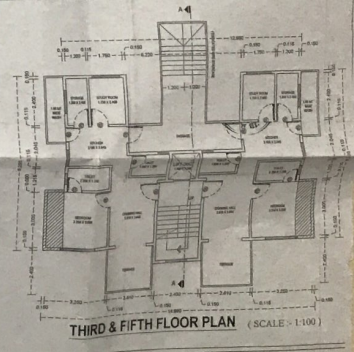

THIRD & FIFTH FLOOR PLAN (SCALE :- 1:100)

Scanned by CamScanner