

PRODUCED BY AN AUTODESK EDUCATIONAL PRODUCT

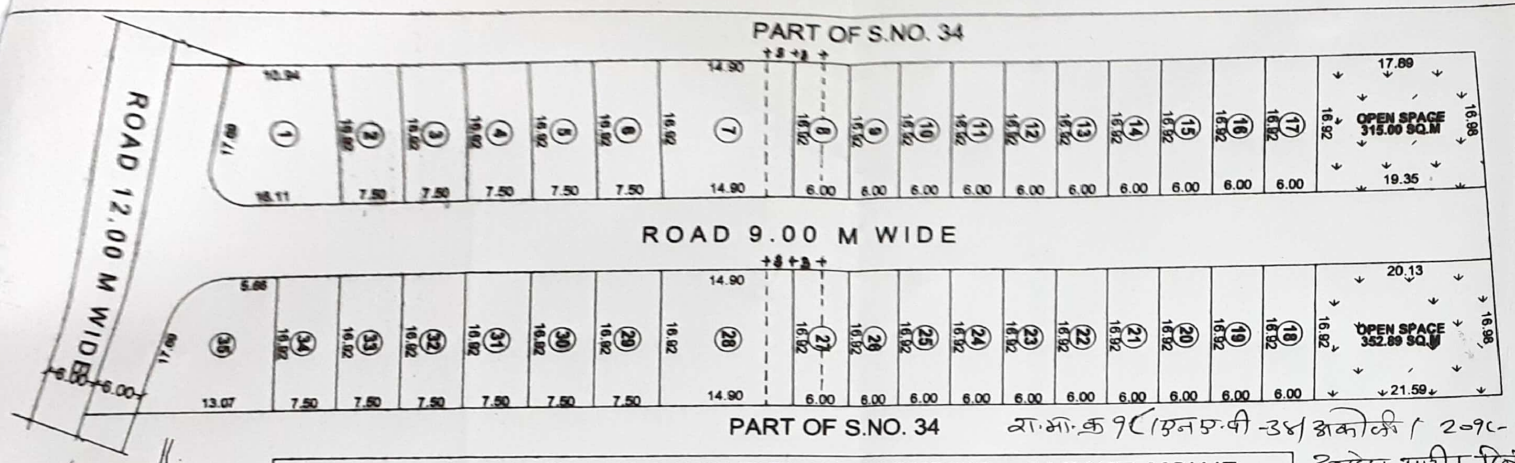

DEMARCATED RESIDENTIAL LAYOUT PLAN OF SUR.NO. - 34 PART, MOUJE - AKOLI, TAL & DIST. - AMRAVATI (M.S.)

ALL DIMENSIONS ARE IN METER

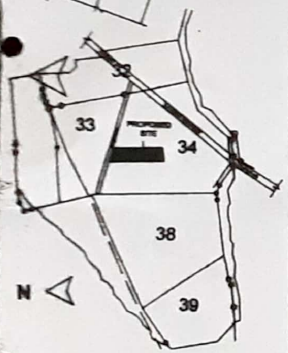

SITE PLAN
SCALE :- 1:1000

N LAYOUT PLAN
SCALE :- 1:500

SANCTIONING AUTHORITY	APPLICANT SIGN	
Layout approved and Recommended for non agriculture for Residential / Industrial / Commercial Purpose.	1. MR. RAHUL Y. GAWANDE Rawande	GIRISH NAGPURE Civil Engineer Tarasaheb Bagicha, Near Rajapeth, Police Station, AMRAVATI Lic. No. M & L 01187
मा. आयुक्त सोबे दि. 25/09/2018 यांदेशान्वये व या कार्यालयाचे पत्र क्रमांक अ.म.न.पा./सह.ज.र/अभि/ 29 /2018 दिनांक 21/02/2018 तसेच शर्ती व अटीनुसार सिमांकीत अभिन्यास/भूखंड उपविभागणी मंजूर सहायक संचालक नगर रचना महानगरपालिका अमरावती	2. SMT. PUSHPATAI Y.GAWANDE P. Y. Gawande	GIRISH NAGPURE ENGINNER near rajapeth police station tarasaheb bagicha, Amravati cell -9823055203 L.L.-0721-2675203 email -: gknagpure@ gmail.com

SUB-DIVISIONAL OFFICER AMRAVATI

आदेश पारीत दिनांक 25-09-2018

Sub Divisional Officer
Amravati

PROFORMA - I

DEMARCATED RESIDENTIAL LAYOUT ON S.NO.- 34 PART OF VILLAGE MAUJE- AKOLI, TAL & DIST - AMRAVATI

Drawing Sheet No. 1

Stamps of Approval of Plans:

A	AREA STATEMENTS	SQM
	1. Area of land (Minimum area of a, b, c to be considered)	
	a) As per ownership document from Survey No. 34 part	6677.81
	b) as per measurement sheet	6677.81
	c) as per site	6677.81
	2. Deductions for	
	(a) Proposed D.P./ D.P. Road widening Area	0.00
	(b) Any D.P. Reservation area	0.00
	(c) Natural water course area	0.00
	(Total a+b)	0.00
	3. Gross Area of Plot (1-2)	6677.81
	4. Recreational Open space	
	(a) Required - (10% of land under convertion)	667.78
	(b) Proposed -	667.89
	5. Amenity Space	
	(a) Required -	0.00
	(b) Proposed -	0.00
	6. Service road and Highway widening	0.00
	7. Internal Road area	1628.81
	8. Area under layout plots	4383.11

Certificate of Area:
Certified that the plot under reference was surveyed by me on _____ and the dimensions of sides etc. of plot stated on plan are as measured on site and the area so worked out tallies with the area stated in document of Ownership /T.P. Scheme Records / Land Records Department / City Survey records.

Signature
(Name of Architect/Licensed Engineer/Supervisor.)

Dra. No.	Scale	Drawn by	Checked by	Registration / Licence no. of Lic. Eng.
1	1.500			M & L01187

AREA STATEMENT OF PLOTS

PLOT NO.	AREA (SQM)	CURVE DED.	NET AREA (SQM)	NOS.	TOTAL AREA	REMARK
1	228.85	6.05	222.80	1	222.80	SEMI-DETACHED
2 TO 6 & 29 TO 34	126.90	-	126.90	11	1395.90	SEMI-DETACHED
7	252.10	-	252.10	1	252.10	DETACHED
8 TO 27	101.52	-	101.52	20	2030.40	ROW HOUSE
28	252.10	-	252.10	1	252.10	DETACHED
35	235.86	6.05	229.81	1	229.81	SEMI-DETACHED

PRODUCED BY AN AUTODESK EDUCATIONAL PRODUCT

Scanned by CamScanner