PRODUCED BY AN AUTODESK EDUCATIONAL PRODUCT

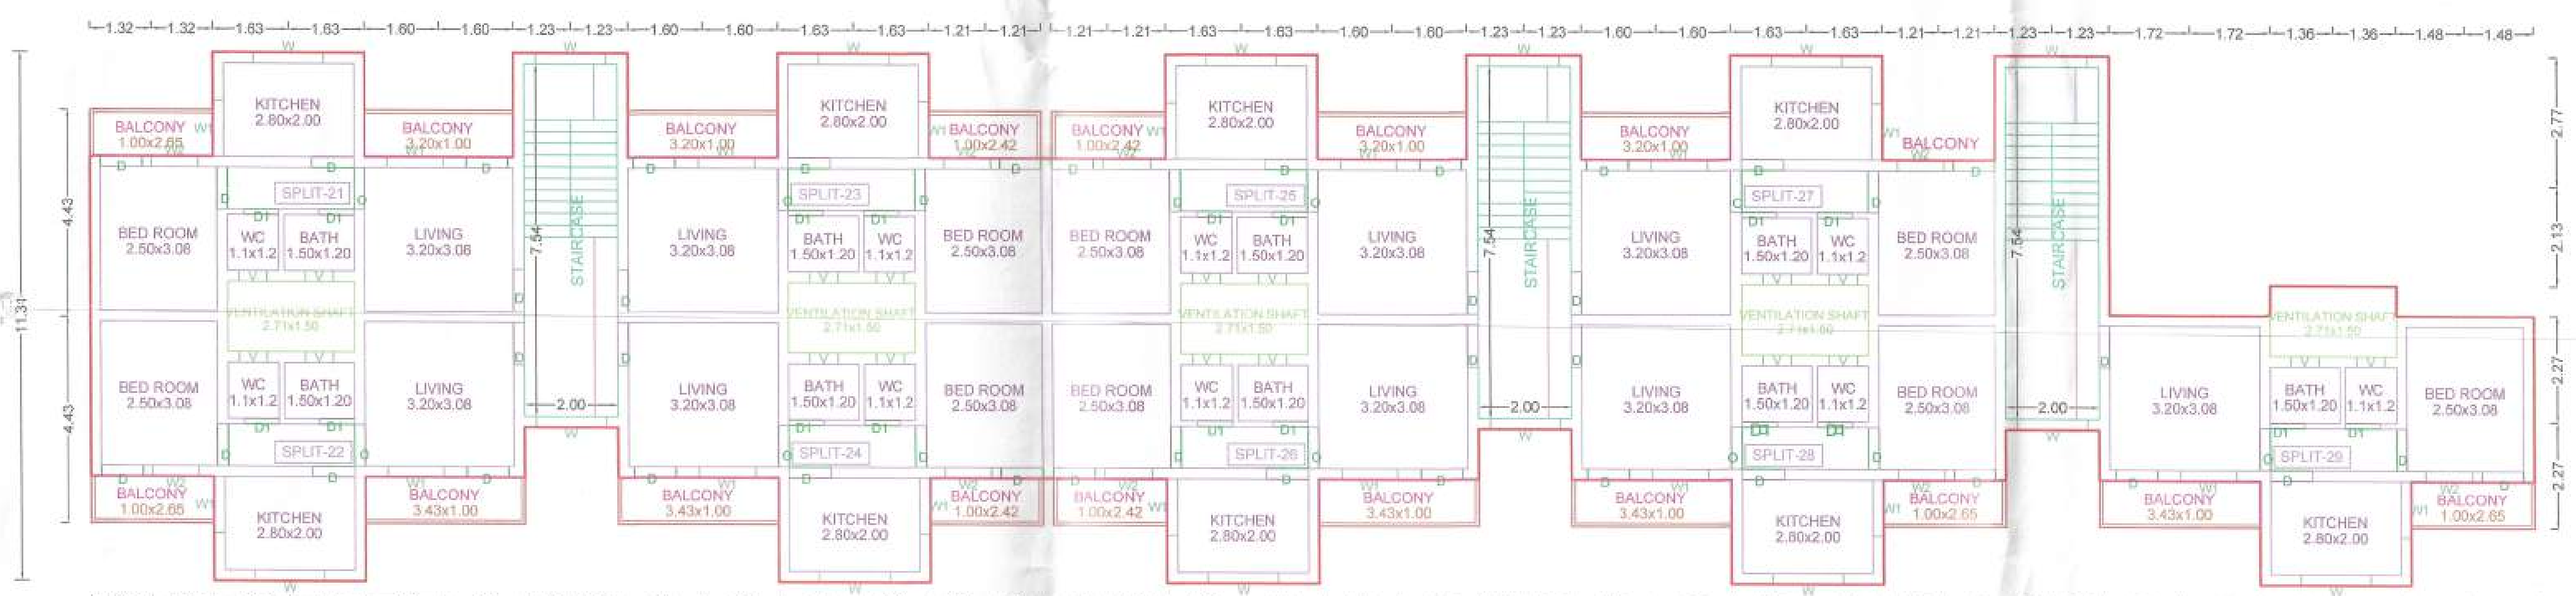

THIRD FLOOR PLAN

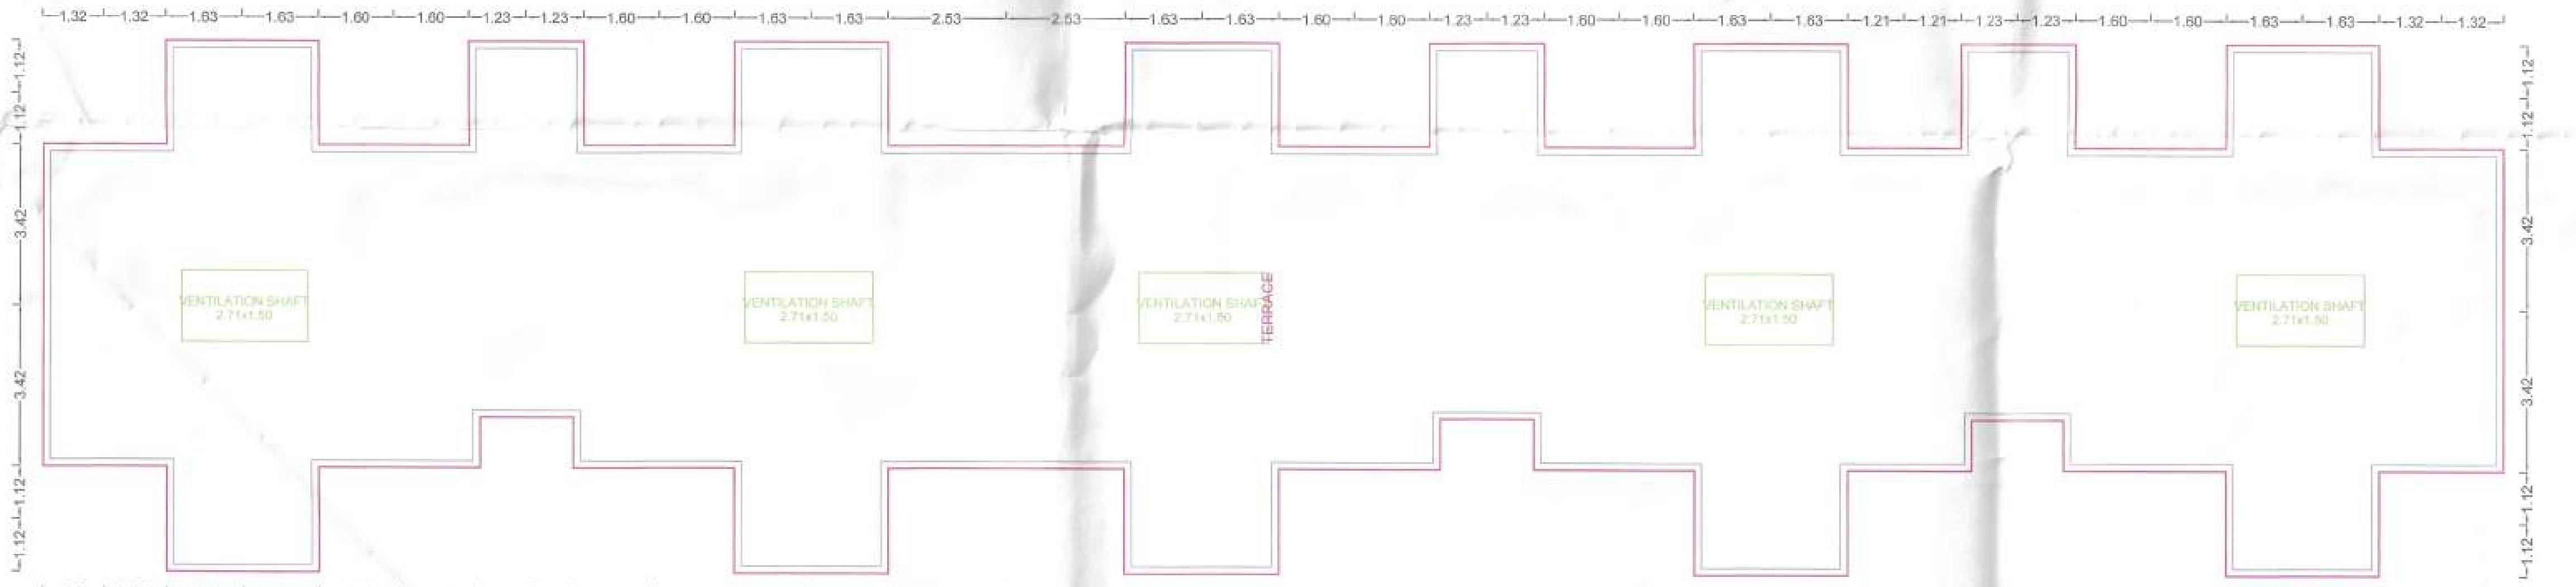

TERRACE FLOOR PLAN

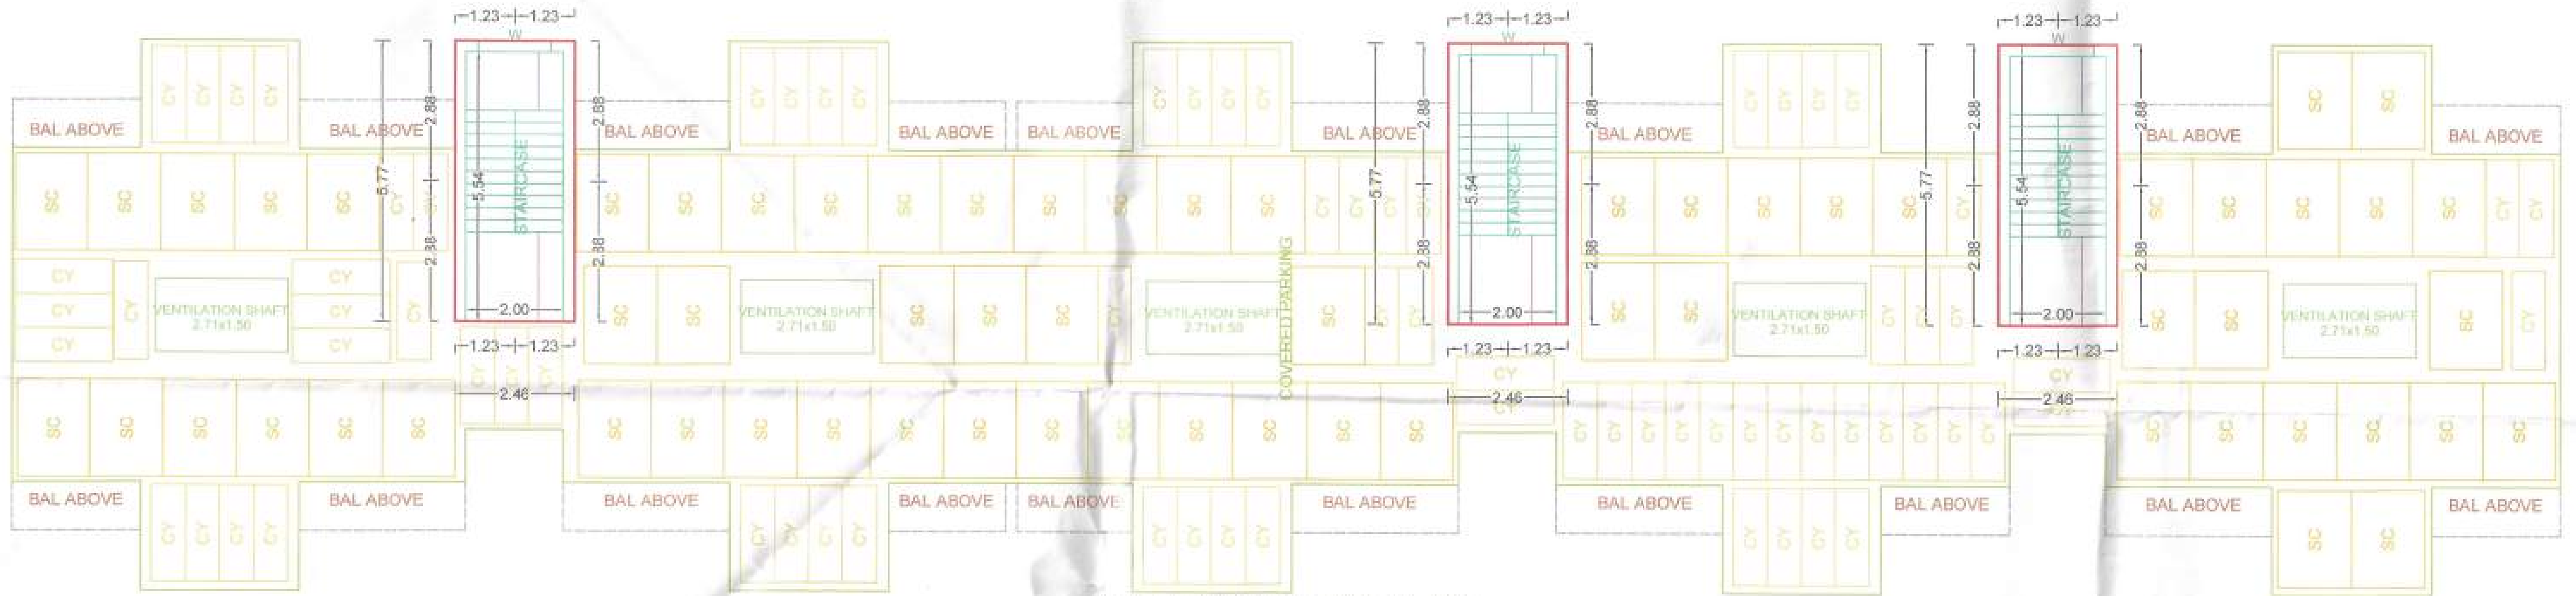

GROUND FLOOR PLAN

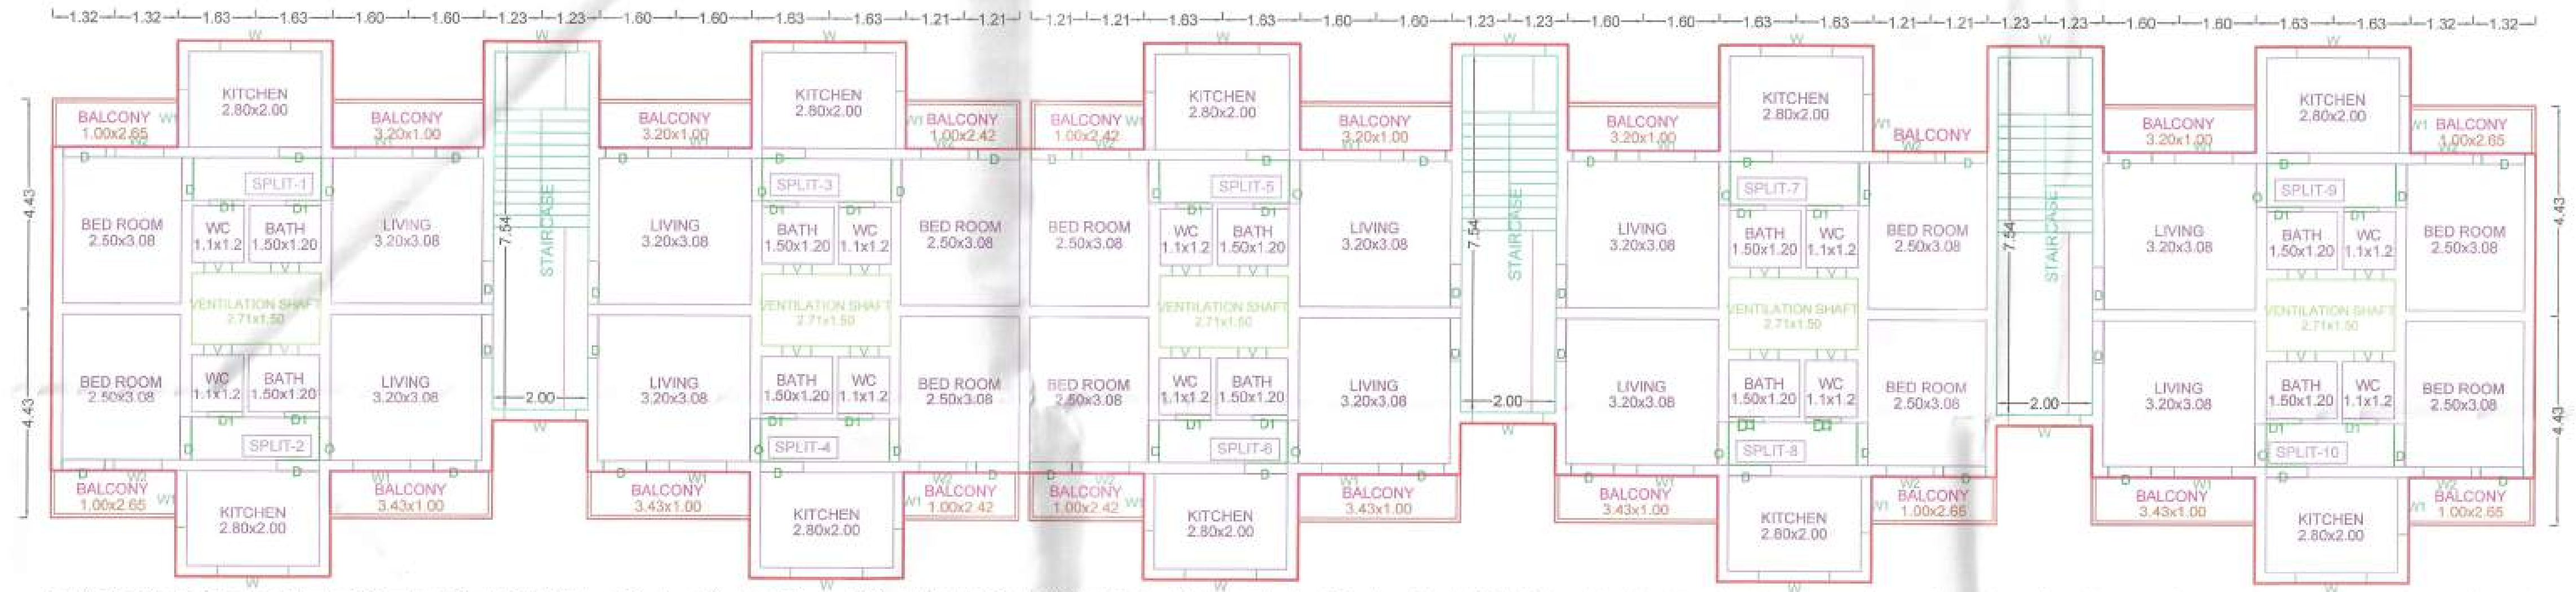

FIRST FLOOR PLAN

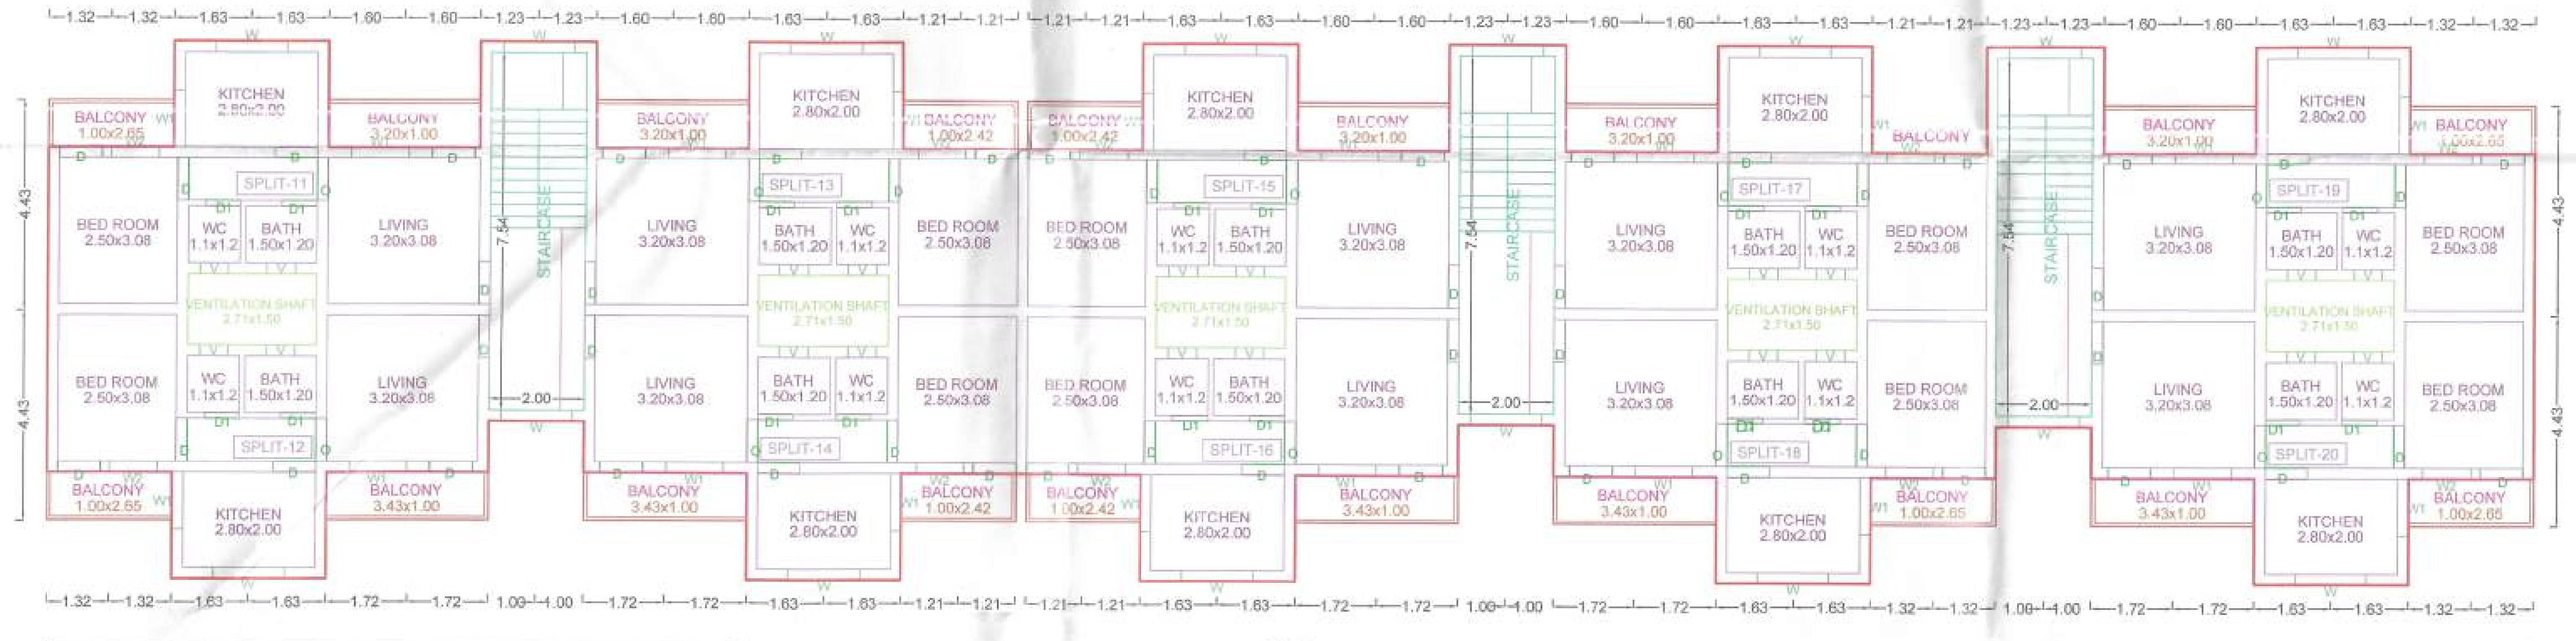

SECOND FLOOR PLAN

BUILDING WISE FSI STATEMENT

BUILDING	FSI AREA				EXISTING FSI AREA				BALCONY					PASSAGE	STAIR	LIFT	TENEMENTS	TOTAL
	COMM.	RESI.	IND.	SPEC.	COMM.	RESI.	IND.	SPEC.	OPEN	ENC.	TOTAL	FREE15%	EXCESS					FSI AREA
A-1 (O-BUILDING)	0.00	1271.58	0.00	0.00	0.00	0.00	0.00	0.00	162.26	0.00	162.26	184.35	0.00	0.00	0.00	0.00	29	1271.58
Total	0.00	1271.58	0.00	0.00	0.00	0.00	0.00	0.00	162.26	0.00	162.26	184.35	0.00	0.00	0.00	0.00	29	1271.58

Valid for Proposed Construction Only
- मंजूर -
आयुक्त, स.सं.न.र./अमनपा/यांचे दि. 20.6.2017
चे आदेशान्वये इमारत परवाना व आरंभ प्रमाणपत्र
क्र.अमनपा/स.सं.न.र./बांध/[illegible] 0511 दि. 3.7.2017
खालील अटींना अनुसरुन [illegible] लाल
[illegible] दुरुस्ती सुचविल्या[illegible]
सहाय्यक संचालक नगररचना,
महानगर पालिका, अमरावती.

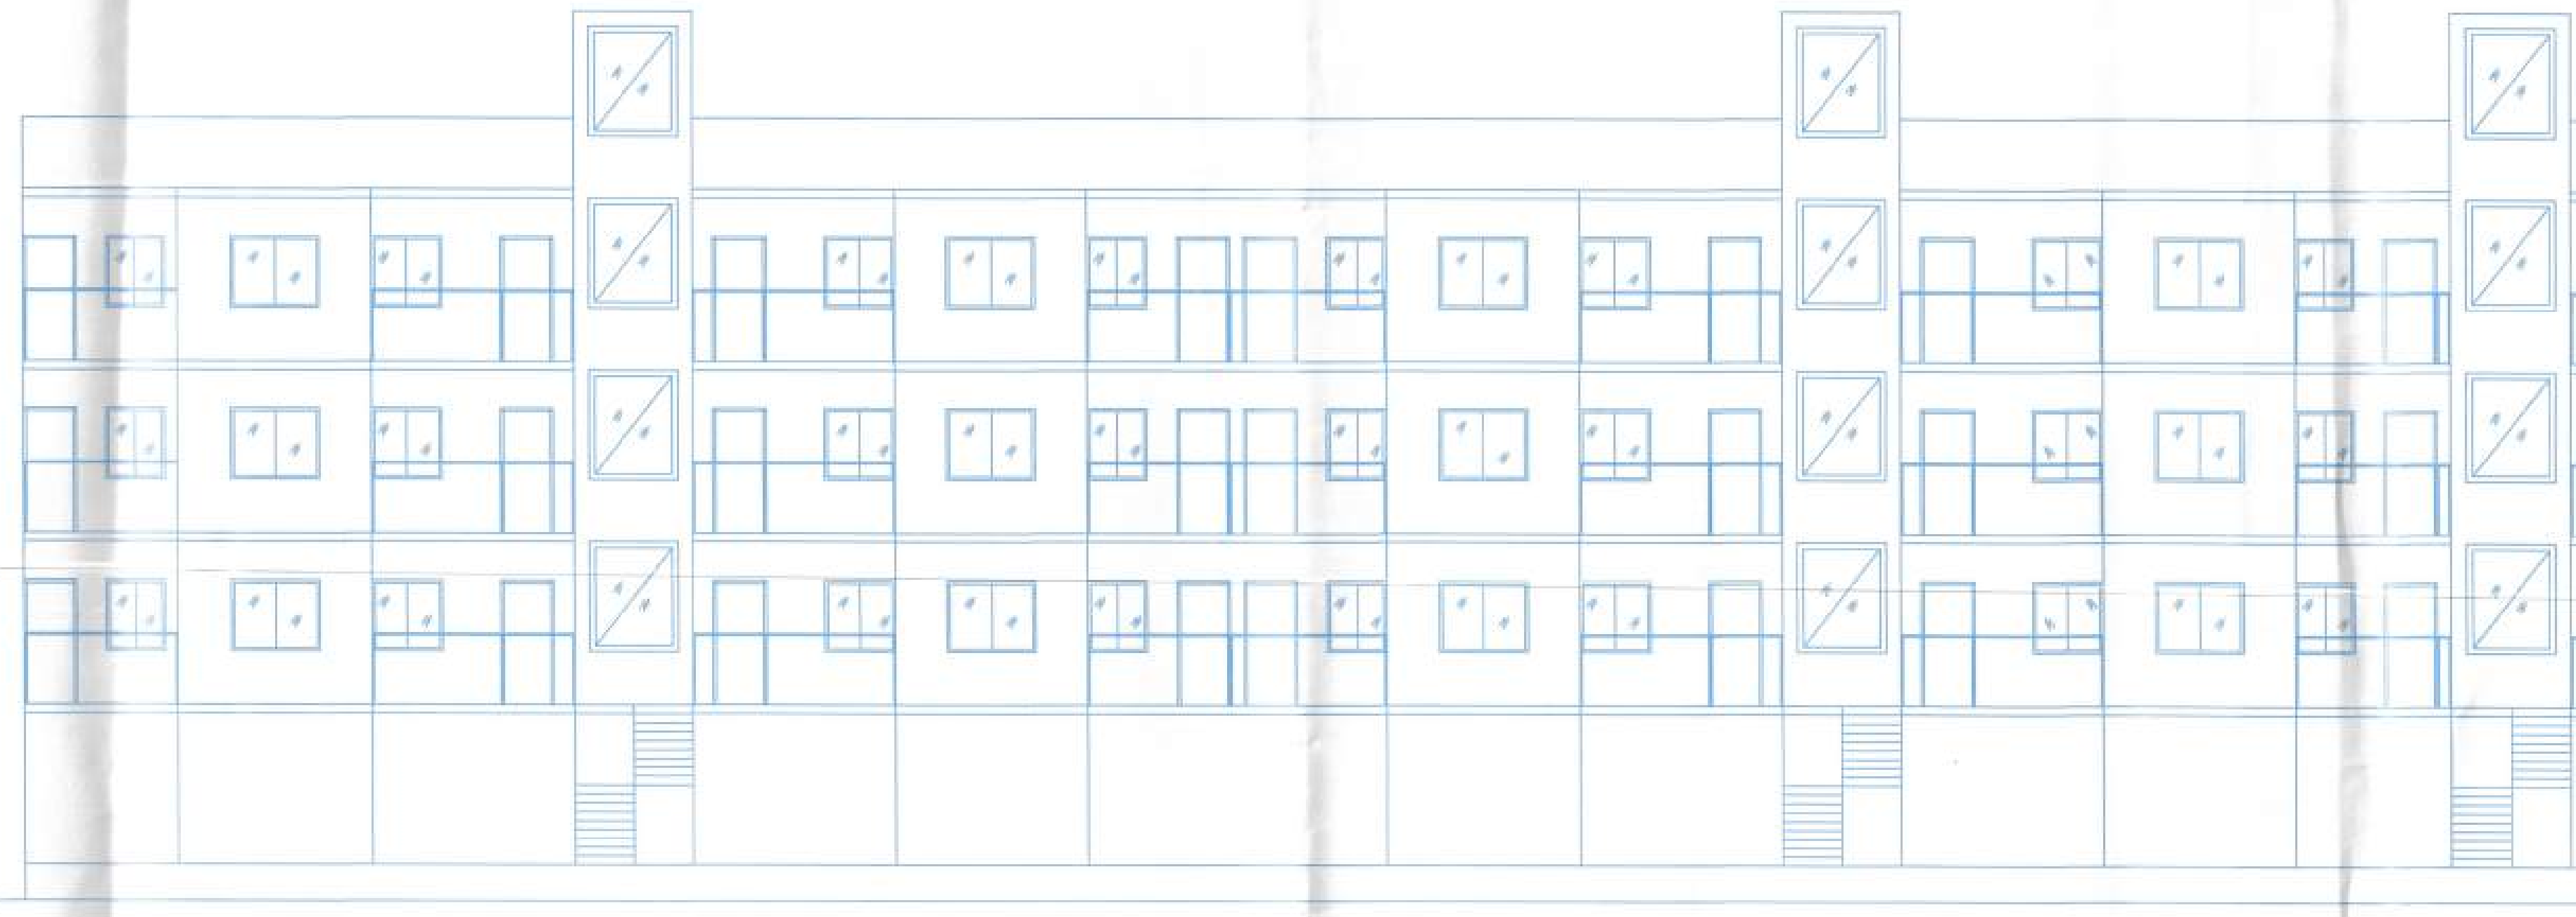

ELEVATION

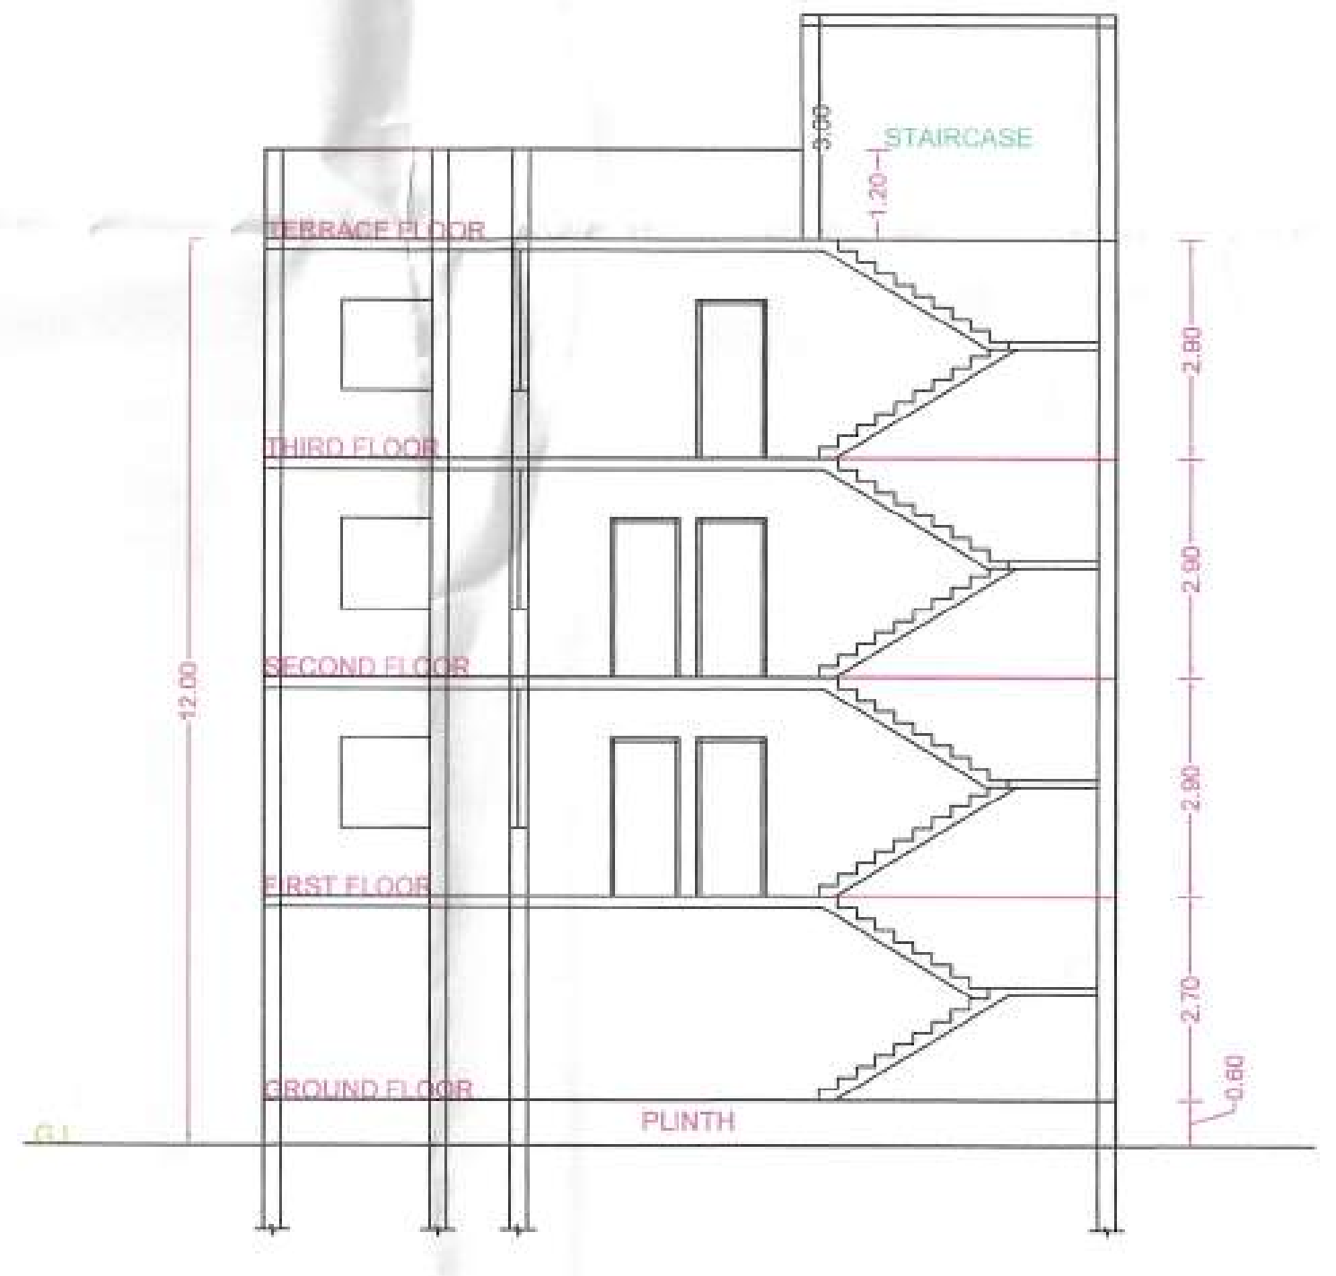

SECTION

SCHEDULE OF OPENING: A (O-BUILDING)

NAME	LENGTH	HEIGHT	NOS.
D1	0.75	2.10	52
D	0.75	2.10	06
D	0.90	2.10	145
O	0.90	2.10	29

SCHEDULE OF OPENING: A (O-BUILDING)

NAME	LENGTH	HEIGHT	NOS.
V	0.60	0.60	58
W2	1.00	1.20	29
W1	1.20	1.20	58
W	1.50	1.20	50

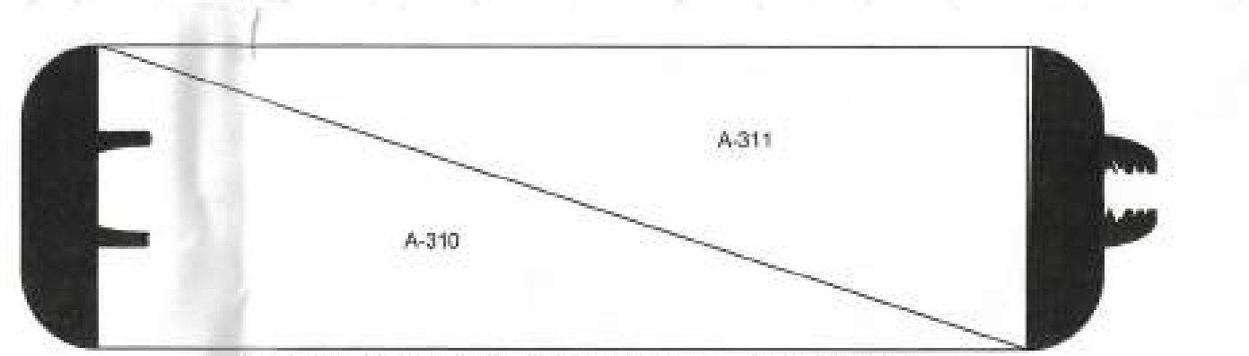

Triangulation (Scale - 1:500)

BALCONY CALCULATIONS: A (O-BUILDING)

FLOOR	SIZE	AREA	TOT. AREA
THIRD FLOOR	1.00 X 2.65 X 4	10.60	50.23
	1.00 X 3.20 X 4	12.80	
	1.00 X 2.42 X 4	9.68	
	1.00 X 3.43 X 5	17.15	
SECOND FLOOR	1.00 X 2.65 X 5	13.25	56.08
	1.00 X 3.20 X 5	16.00	
	1.00 X 2.42 X 4	9.68	
	1.00 X 3.43 X 5	17.15	
FIRST FLOOR	1.00 X 2.65 X 5	13.25	56.08
	1.00 X 3.20 X 5	16.00	
	1.00 X 2.42 X 4	9.68	
	1.00 X 3.43 X 5	17.15	
Total	-	-	162.26

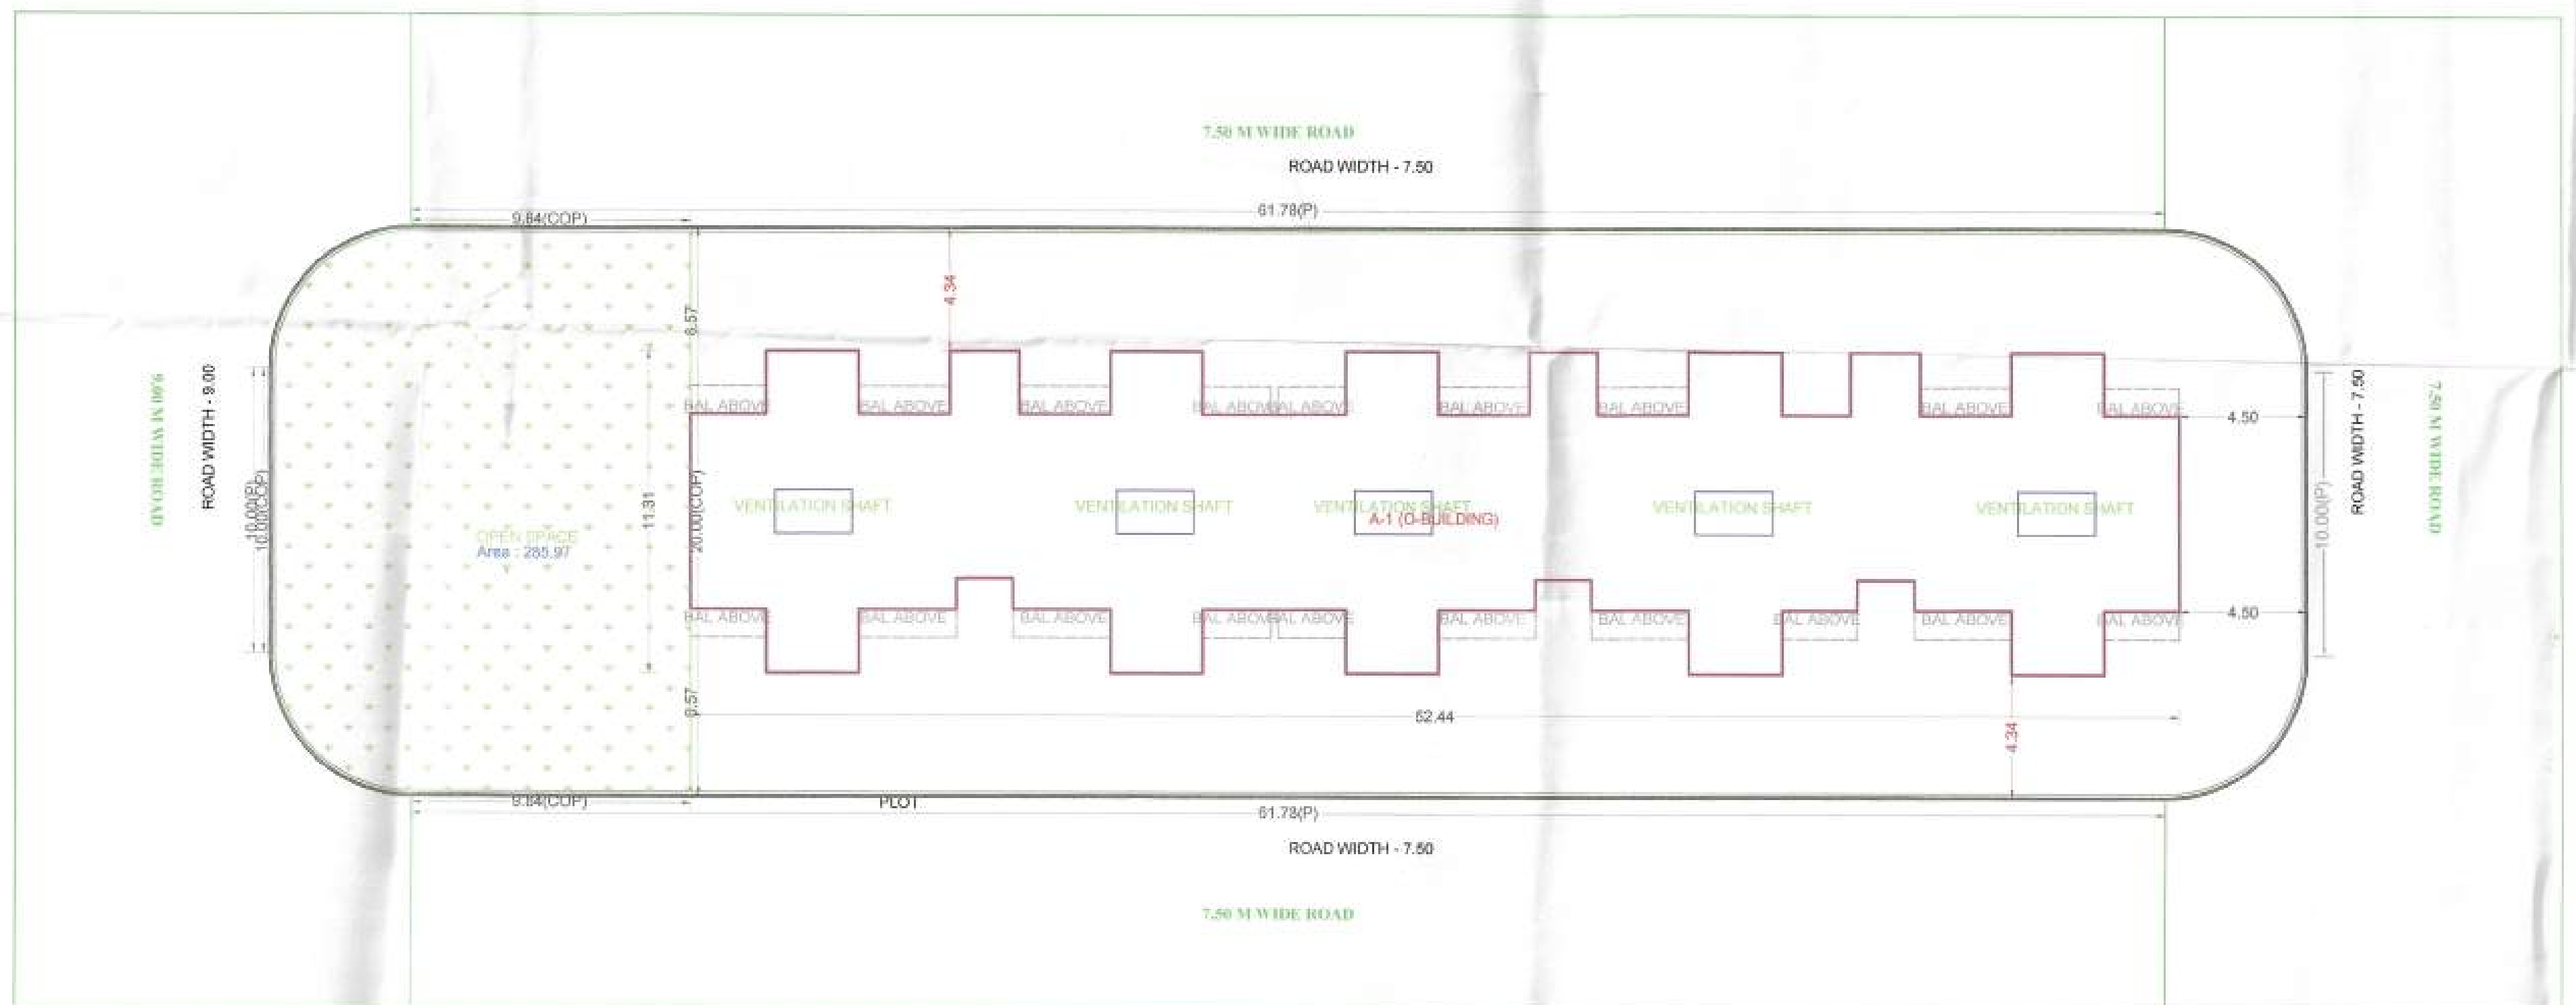

LAYOUT PLAN (Scale - 1:200)

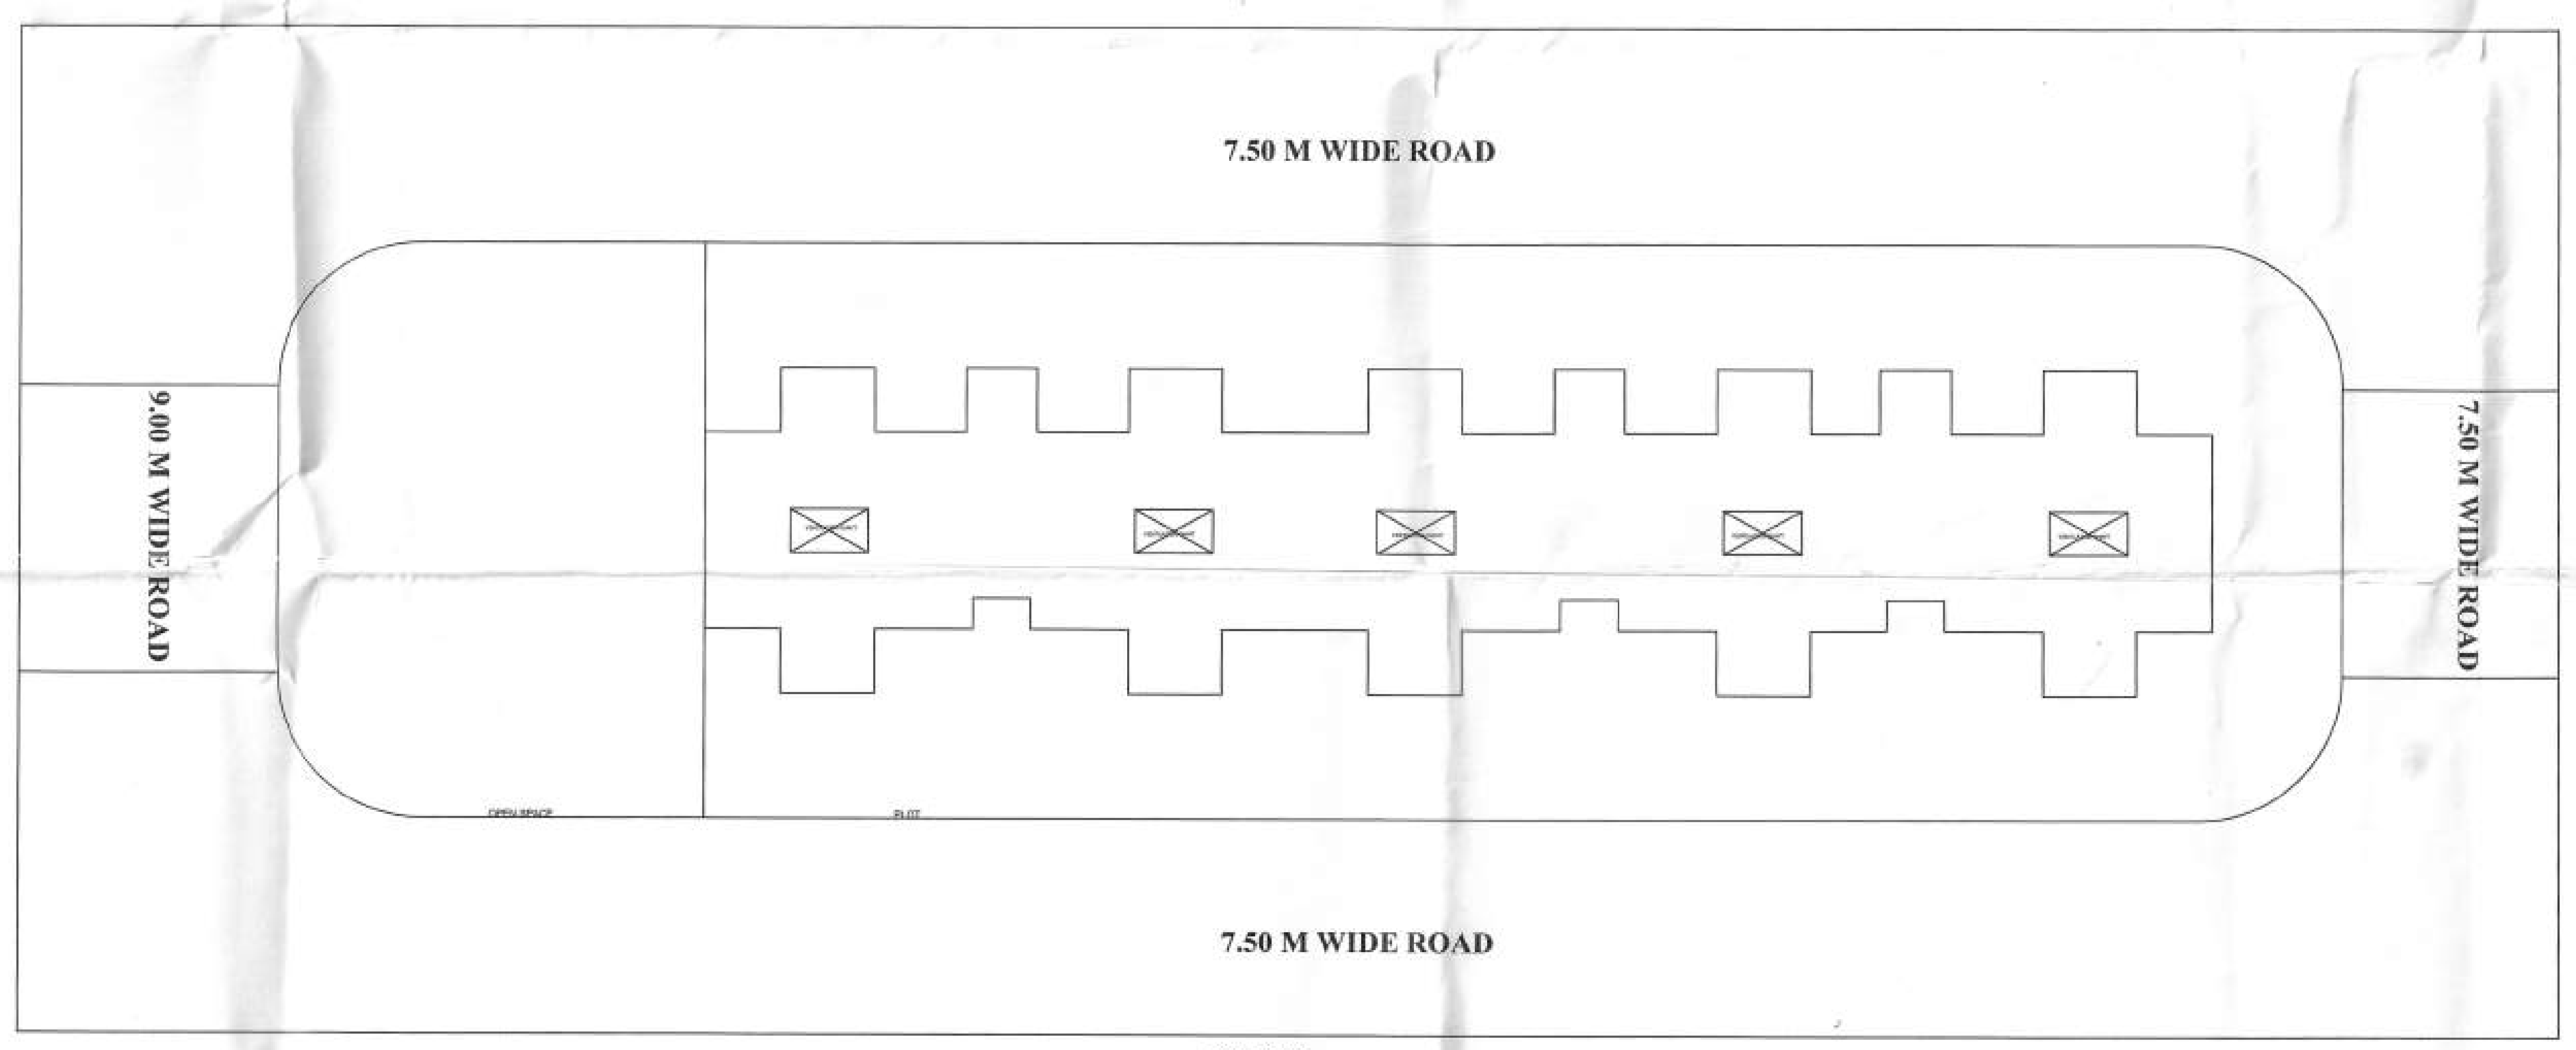

SITE PLAN

FLOOR WISE FSI STATEMENT: A (O-BUILDING)

FLOORS	FSI AREA				EXISTING FSI AREA				BALCONY					PASSAGE	STAIR	LIFT	TENEMENTS	TOTAL
	COMM.	RESI.	IND.	SPEC.	COMM.	RESI.	IND.	SPEC.	OPEN	ENC.	TOTAL	FREE15%	EXCESS					FSI AREA
TERRACE FLOOR	0.00	0.00	0.00	0.00	0.00	0.00	0.00	0.00	0.00	0.00	0.00	0.00	0.00	0.00	0.00	0.00	0	0.00
THIRD FLOOR	0.00	385.88	0.00	0.00	0.00	0.00	0.00	0.00	50.19	0.00	50.19	57.88	0.00	0.00	0.00	0.00	9	385.88
SECOND FLOOR	0.00	421.56	0.00	0.00	0.00	0.00	0.00	0.00	56.04	0.00	56.04	63.23	0.00	0.00	0.00	0.00	10	421.56
FIRST FLOOR	0.00	421.56	0.00	0.00	0.00	0.00	0.00	0.00	56.04	0.00	56.04	63.23	0.00	0.00	0.00	0.00	10	421.56
GROUND FLOOR	0.00	42.58	0.00	0.00	0.00	0.00	0.00	0.00	0.00	0.00	0.00	0.00	0.00	0.00	0.00	0.00	0	42.58
Total	0.00	1271.58	0.00	0.00	0.00	0.00	0.00	0.00	162.26	0.00	162.26	184.35	0.00	0.00	0.00	0.00	29	1271.58

This is a system generated drawing as per the soft copy submitted by the Architect/ License Engineer

Assistant Architect and Planner
Amravati Housing & Area Development Board,
AMRAVATI.

Chief Officer
Amravati Housing & Area Development Board,
AMRAVATI.

SEAL OF APPROVAL

AREA STATEMENT	SQ.M.
1. AREA OF PLOT	1414.14
2. DEDUTIONS (From Gross Plot Area)	
(a) ROAD SETBACK AREA (RW)	0.00
(b) OTHERS	000.00
Total (a+b)	0.00
3. BALANCE PLOT AREA	1414.14
4. PERMISSIBLE FSI FACTOR	1.0000
PERMISSIBLE BUILT UP AREA	1414.14
5. TDR AREA	0.00
6. SPECIAL CASES FSI	0.00
7. TOTAL PERMISSIBLE BUILT UP AREA	1414.14
8. PROPOSED AREAS	
(a) PROPOSED RESIDENTIAL AREA	1271.58
(b) PROPOSED COMMERCIAL AREA	0.00
(c) PROPOSED INDUSTRIAL AREA	0.00
(d) PROPOSED SPECIAL USE AREA	0.00
TOTAL PROPOSED AREA (a+b+c+d)	1271.58
9. BALCONY AREA TAKEN IN FSI	0.00
10. EXISTING BUILT UP AREA	0.00
11. OTHERS (SUBSTRUCTURE/PROJECTIONS)	0.00
12. TOTAL BUILT UP AREA PROPOSED (8+9+10+11)	1271.58
13. CONSUMED FSI	0.90

14. PARKING STATEMENT	CAR	SCOOTER	CYCLE
(a)PARKING REQUIRED NOs.	0	58	58
(b)PARKING REQUIRED AREA	0.00	174.00	81.20
(c)PARKING PROPOSED NOs.	0	64	76
(d)PARKING PROPOSED AREA	0.00	192.00	106.40

SPECIFICATIONS

Incharge:
Amravati AutoDCR Cell

Signature:

CERTIFICATE OF AREA

CERTIFIED THAT I HAVE SURVEYED THE PLOT UNDER REFERENCE ON ____ ______________ AND THAT THE DIMENTIONS OF THE SIDES, ETC. OF THE PLOT STATED ON THE PLAN ARE AS MEASURED ON THE SITE AND THE AREA SO WORKED OUT IS ____________ SQUARE METRES AND TALLIES WITH THE AREA STATED IN THE DOCUMENT OF OWNERSHIP / TOWN PLANNING SCHEME RECORDS.

SIGN OF ARCHITECT/ENGINEER/SUPERVISOR

LEGEND

PLOT BOUNDARY SHOWN THICK BLACK	▬
PROPOSED WORK SHOWN RED FILLED IN	▬
DRAINAGE LINE SHOWN RED DOTTED	▤
WATERLINE SHOWN BLUE DOTTED	▤
EXISTING TO BE RETAINED HATCHED	▨
DEMOLISHION SHOWN HATCHED YELLOW	▨

OWNER'S NAME
CEO MHADA

PROJECT INFORMATION
PLOT NO : O
SURVEY NO.: 56/A,57/1,58
VILLAGE : Akoli
LOCATION : Non-Congested

PROJECT TYPE: Proposed Development [Residential]

CONSULTANT NAME
Rajendra Ramjiwan Gattani(Architect)
Regd. No. : CA/89/12346
Near Ekvira devi, Mangikaryalaya
Janardhan peth, Amravati.Janardhan peth,
Amravati.

JOB NO.	DRG.NO.	SCALE	DRAWN BY	CHECKED BY
		1:100		

INWARD NO.	AMC/TEMP/0783/16	DATE	12-07-2016
KEY NO.	¥±§,Ø±ˆ	SHEET NO.	1 / 1

PRODUCED BY AN AUTODESK EDUCATIONAL PRODUCT