
# PROPOSEDED RESIDENTIAL LAYOUT IN S.NO. 23/1 PT OFMOUJE-KHADKI BK., TQ.AKOLA, DIST. AKOLA

AREA STATEMENT


~~ABCD NET AREA AND R.B.I. PLOT NO. 01 AS SHOWN~~

NET PLOTABLE AREA - 682.50 SQM
[F.S.I. RESTRICTED UPTO 0.90]

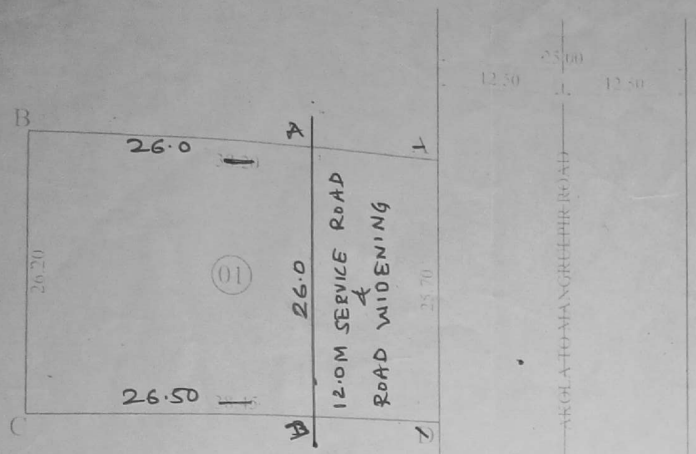


LAYOUT PLAN
SCALE 1:500

N

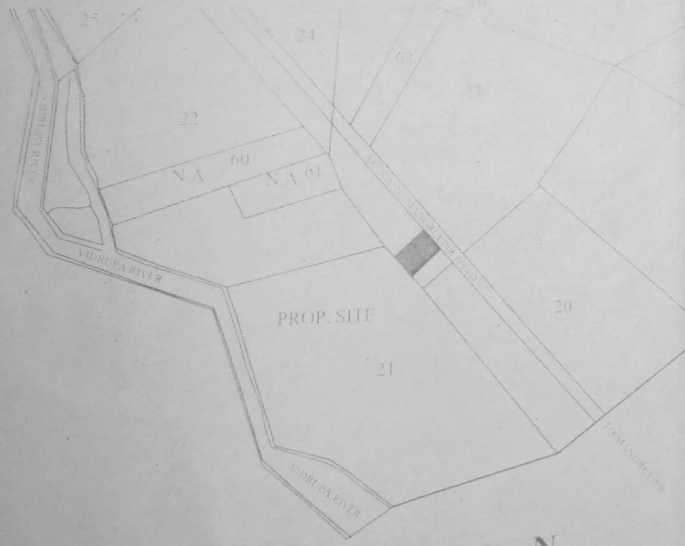


SITE PLAN
SCALE 1:10000

N

Residential purpose
Recommended for Final approval as ammended in.....Red..... Colour & Subject to conditions mentioned in this office letter No.979..... 12/8/16

Assistant Director of Town Planning, Akola

Q1415 NAP34/लेआ/कु/28/
2015-16 नवयंत्र

उप विभागीय अधिकारी
Sub-Divisional Officer
AKOLA
18.8.2016

| APPLICANT'S SIGN | DRAWN BY |
| --- | --- |
| SHRI SHARAD PURUSHOTTAM AGRAWAL (PROP. SHYAM OIL PRODUCTS) | ANAND CONSTRUCTION S. A. Masane D.Civil A.M.C.T.P.41/AKOLA. Cell.- 9850301088 |

Scanned by CamScanner