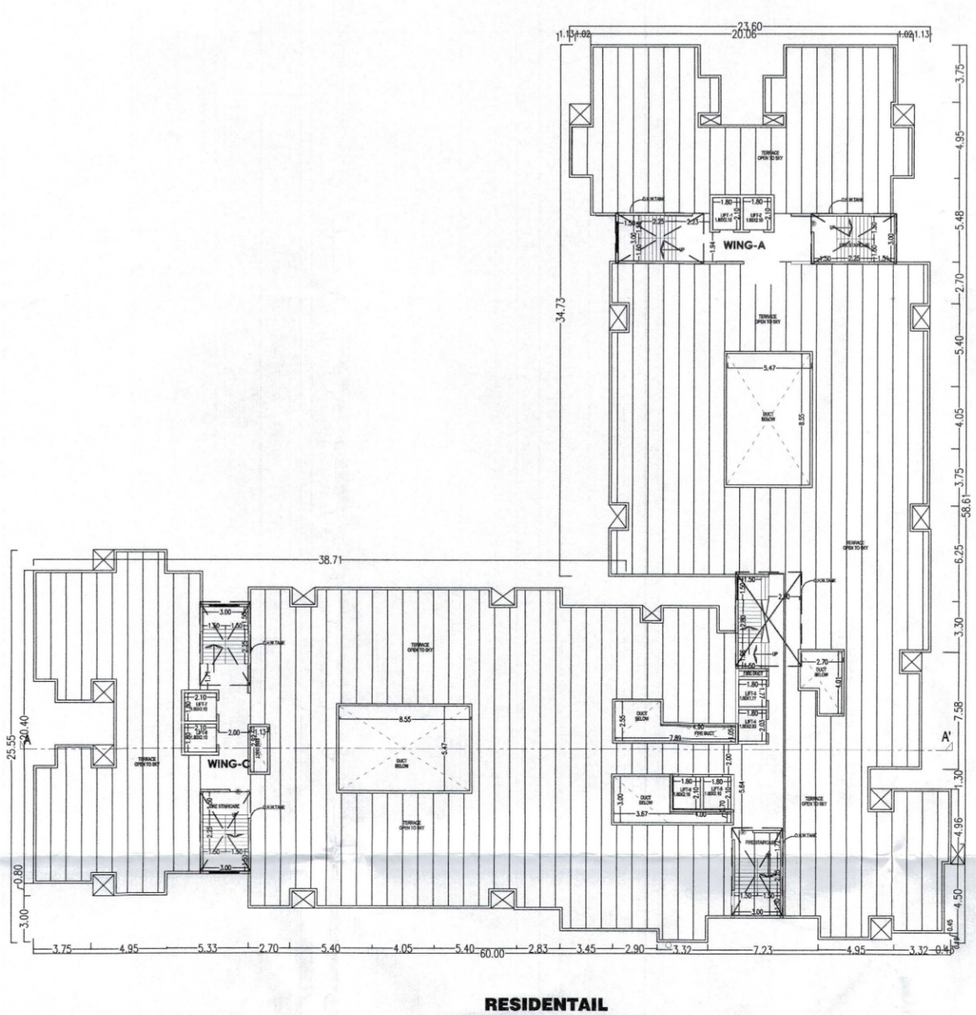


RESIDENTAIL
TERRACE FLOOR PLAN
SCALE 1:200

RESIDENTIAL
PARKING FLOOR PLAN (WING - A,B,C)
SCALE 1:100

STAMP OF APPROVAL 2/6

PROJECT

PROPOSED COMMERCIAL AND RESIDENTIAL BUILDING ON PLOT NO., SR.NO 13/4, 13/5, , VIL.- SHEGAON PRAGANE NANDGAON (PETH) TAL-DIST - AMRAVATI,
PROJECT NAME : D.R. CITY
RESIDENTIAL PROJECT NAME : VISTA IMPERIA
COMMERCIAL PROJECT NAME : M.K. MALL
FOR : DEEPRAJAM INFRASPACE LLP THROUGH RAJEN PATIL

STAMP OF APPROVAL PLANS:

AMC अमरावती

आयुक्त, स.सं.न.र./अमनपा/चांचे वि.28/04/2023
चे आदेशान्वये इमारत परवाना व अंतिम प्रमाणपत्र क्र
अमनपा/स.सं.न.र./चां.प./ह.क्र.112 वि.28/04/2023
मधील अटींना अनुसरुन प्रस्तावित इमारत नकाशास लाल
रंगाने दुरुस्ती सुचविल्याप्रमाणे मंजुरी देण्यात येत आहे.

सहाय्यक संचालक नगररचना (प)
अमरावती विभाग, अमरावती

CERTIFICATE OF AREA

CERTIFIED THAT THE PLOT UNDER REFERENCE WAS SURVEYED BY ME ON ------- AND THE DIMENSIONS OF SIDES ETC.OF PLOT STATED ON PLAN ARE AS MEASURED ON SITE AND THE AREA SO WORKED OUT TALLIES WITH THE AREA STATED IN DOCCUMENT OF OWNERSHIP/T.P. SCHEME RECORDS/LAND RECORDS DEPTT./CITY SURVEY RECORDS.

SIGN.OF LICENCED ARCHITECT

OWNER'S DECLARATION

I/WEUNDERSIGNED HEREBY CONFIRM THAT I/WE WOULD ABIDE BY PLANS APPROVED BY AUTHORITY/COLLECTOR. I/WE WOULD EXECUTE THE STRUCTURE AS PER APPROVED PLANS. ALSO I/WE WOULD EXCUTE THE WORK UNDER SUPERVISION OF PROPER TECHNICAL PERSON SO AS TO ENSURE THE QUALITY AND SAFTEY AT THE WORK SITE

DEEPRAJAM INFRASPACE LLP, Through

Mr. Rajen Patil

SIGN.OF ARCHITECT	ARCHITECT
architect shailendra deshmukh CA/97/21932	architect shailendra deshmukh & associates ARCHITECT&INTERIOR DESIGNERS & GOVT. APPROVED VALUERS VRINDAVAN SANKUL PANCHWATI SQUARE AMRAVATI 444602.

JOB NO.	DRG. NO.	DATE	SCALE	DRN
--	--	17/01/2023	1:100	