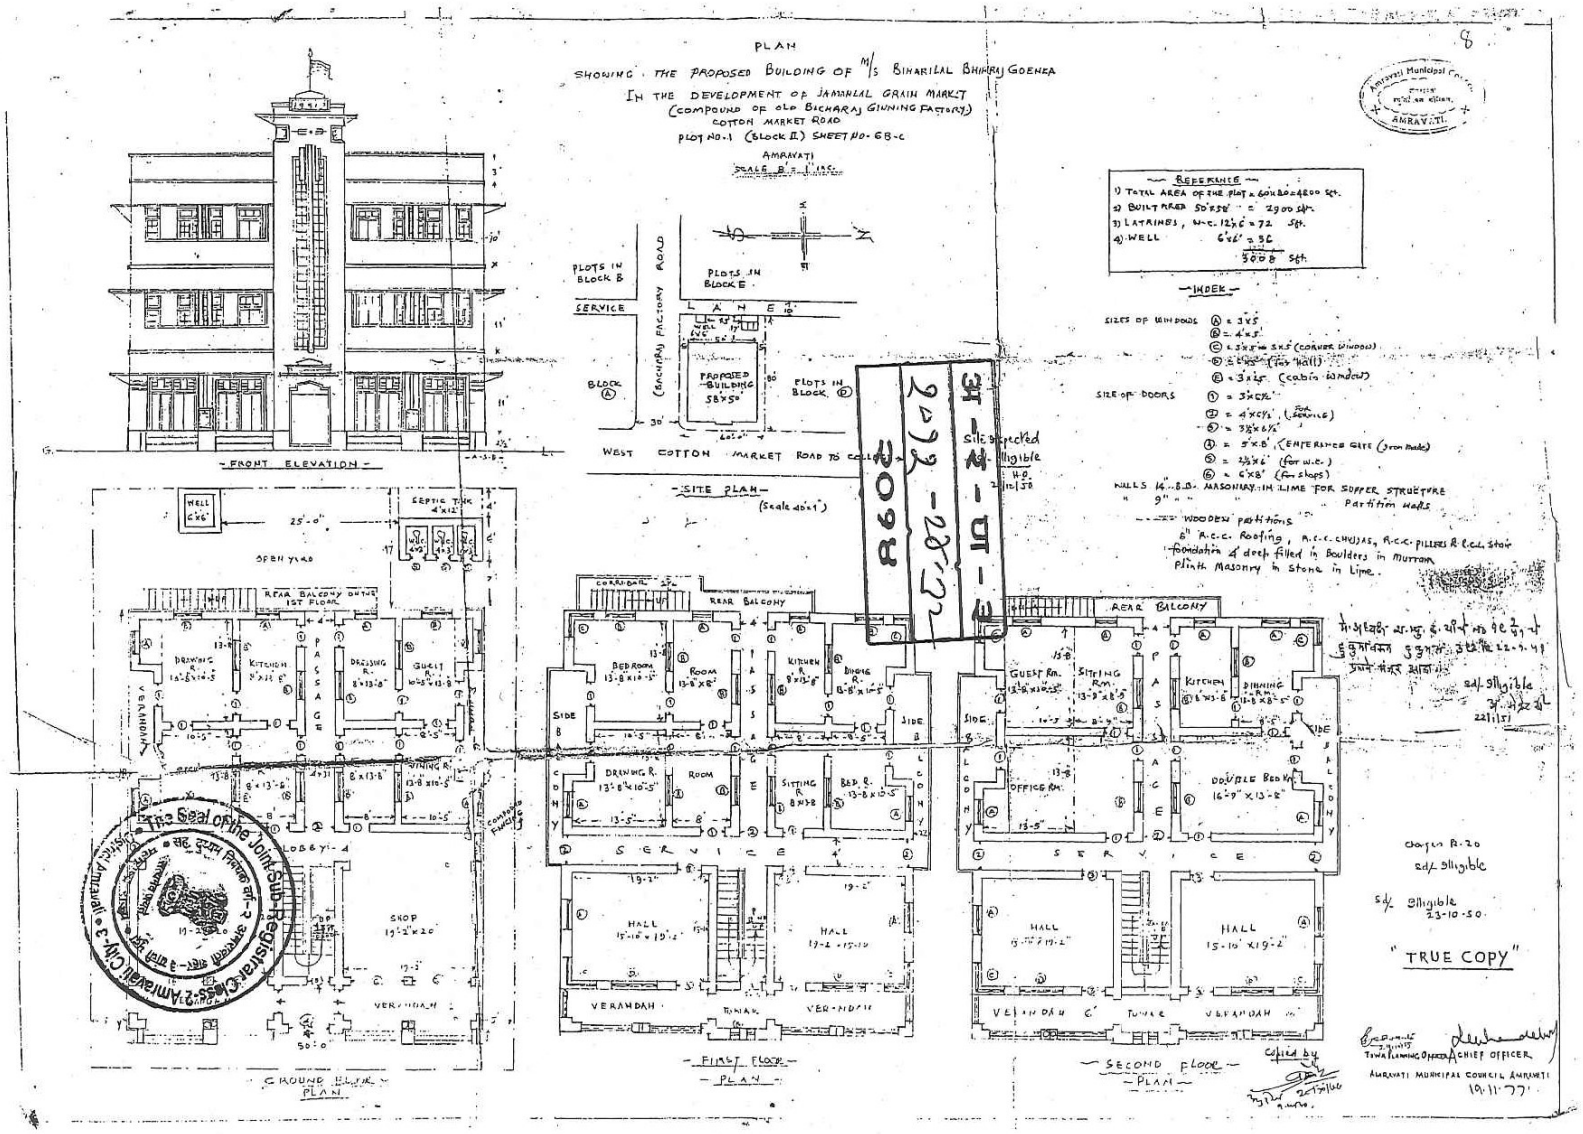
PLAN
SHOWING THE PROPOSED BUILDING OF M/S BINAIRAL BHIKRAJ GOENKA
IN THE DEVELOPMENT OF JAMNALAL GRAIN MARKET
(COMPOUND OF OLD BACHARAJ GINNING FACTORY)
COTTON MARKET ROAD
PLOT NO.-1 (BLOCK II) SHEET NO- 68-C
AMRAVATI
SCALE 8' = 1 INCH
REFERENCE
1) TOTAL AREA OF THE PLOT = 60'X80'=4800 Sft.
2) BUILT AREA 50'X58' = 2900 Sft.
3) LATRINES, W.C. 12'X6' = 72 Sft.
4) WELL 6'X6' = 36
3008 Sft.
INDEX
SIZES OF WINDOWS
SIZE OF DOORS
WALLS 14" B.B. MASONRY IN LIME FOR SOPPER STRUCTURE
9" " " " Partition walls
WOODEN PARTITIONS
6" R.C.C. Roofing, R.C.C. CHUJJAS, R.C.C. PILLERS R.C.C. Stair
Foundation of deep filled in Boulders in Mutram
Plinth Masonry in Stone in Lime.
PLOTS IN BLOCK B
PLOTS IN BLOCK E
SERVICE
LANE
BLOCK (A)
(BACHARAJ FACTORY ROAD)
PROPOSED BUILDING 58'X50'
PLOTS IN BLOCK (D)
WEST COTTON MARKET ROAD TO COLLE
SITE INSPECTED
Eligible
H.O.
-SITE PLAN-
(Scale 40'=1")
FRONT ELEVATION
WELL 6'X6'
SEPTIC TANK 4'X12'
OPEN YARD
REAR BALCONY OUTER 1ST FLOOR
DRAWING R.
KITCHEN
PASSAGE
DRESSING R.
GUEST R.
VERANDAH
LOBBY
SHOP 15'-2"X20'
GROUND FLOOR PLAN
CORRIDOR
REAR BALCONY
BED ROOM 13'-8"X10'-5"
ROOM 13'-8"X8'
KITCHEN R. 8'X13'-8"
DINING R. 8'-8"X10'-5"
SIDE
DRAWING R. 13'-8"X10'-5"
ROOM
SITTING R. 8'X8'
BED R. 13'-8"X10'-5"
SERVICE
HALL 15'-10"X19'-2"
HALL 19'-2"X15'-10"
VERANDAH
TUNNEL
FIRST FLOOR PLAN
REAR BALCONY
GUEST RM. 13'-8"X10'-5"
SITTING RM. 13'-8"X8'-5"
KITCHEN 8'X13'-8"
DINING 13'-8"X8'-5"
OFFICE RM. 13'-8"
DOUBLE BED RM. 16'-9"X13'-8"
SERVICE
HALL 15'-10"X19'-2"
HALL 15'-10"X19'-2"
VERANDAH
TUNNEL
VERANDAH
SECOND FLOOR PLAN
Chapter R-20
s/d Illigible
s/d Illigible
23-10-50.
"TRUE COPY"
TOWN PLANNING OFFICER
CHIEF OFFICER
AMRAVATI MUNICIPAL COUNCIL AMRAVATI
19.11.77
Checked by
The Seal of the Joint Sub-Registrar Class-2 Amravati City-2
Sub-Registrar Class-2 Amravati City-2