
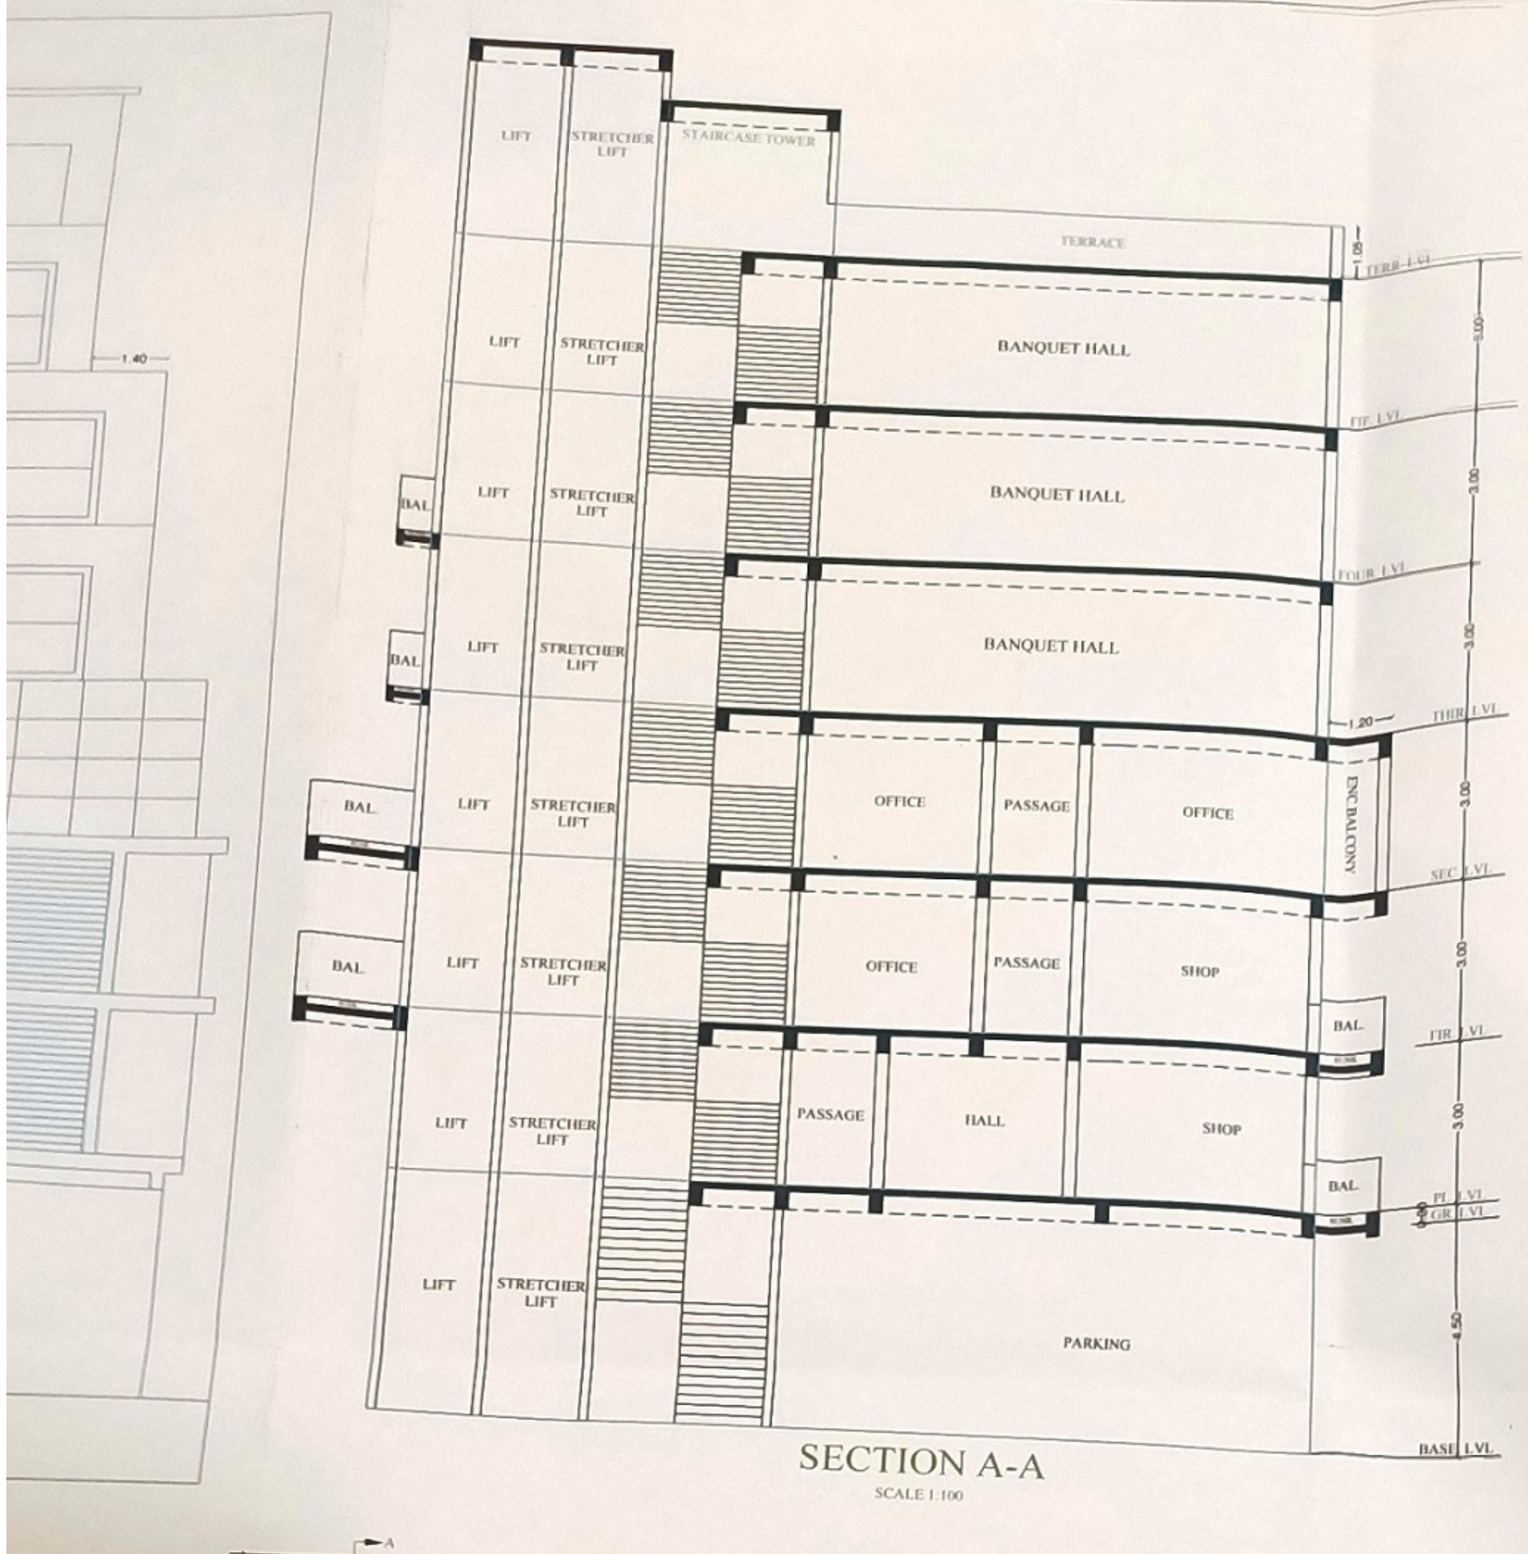



SECTION A-A

SCALE 1:100

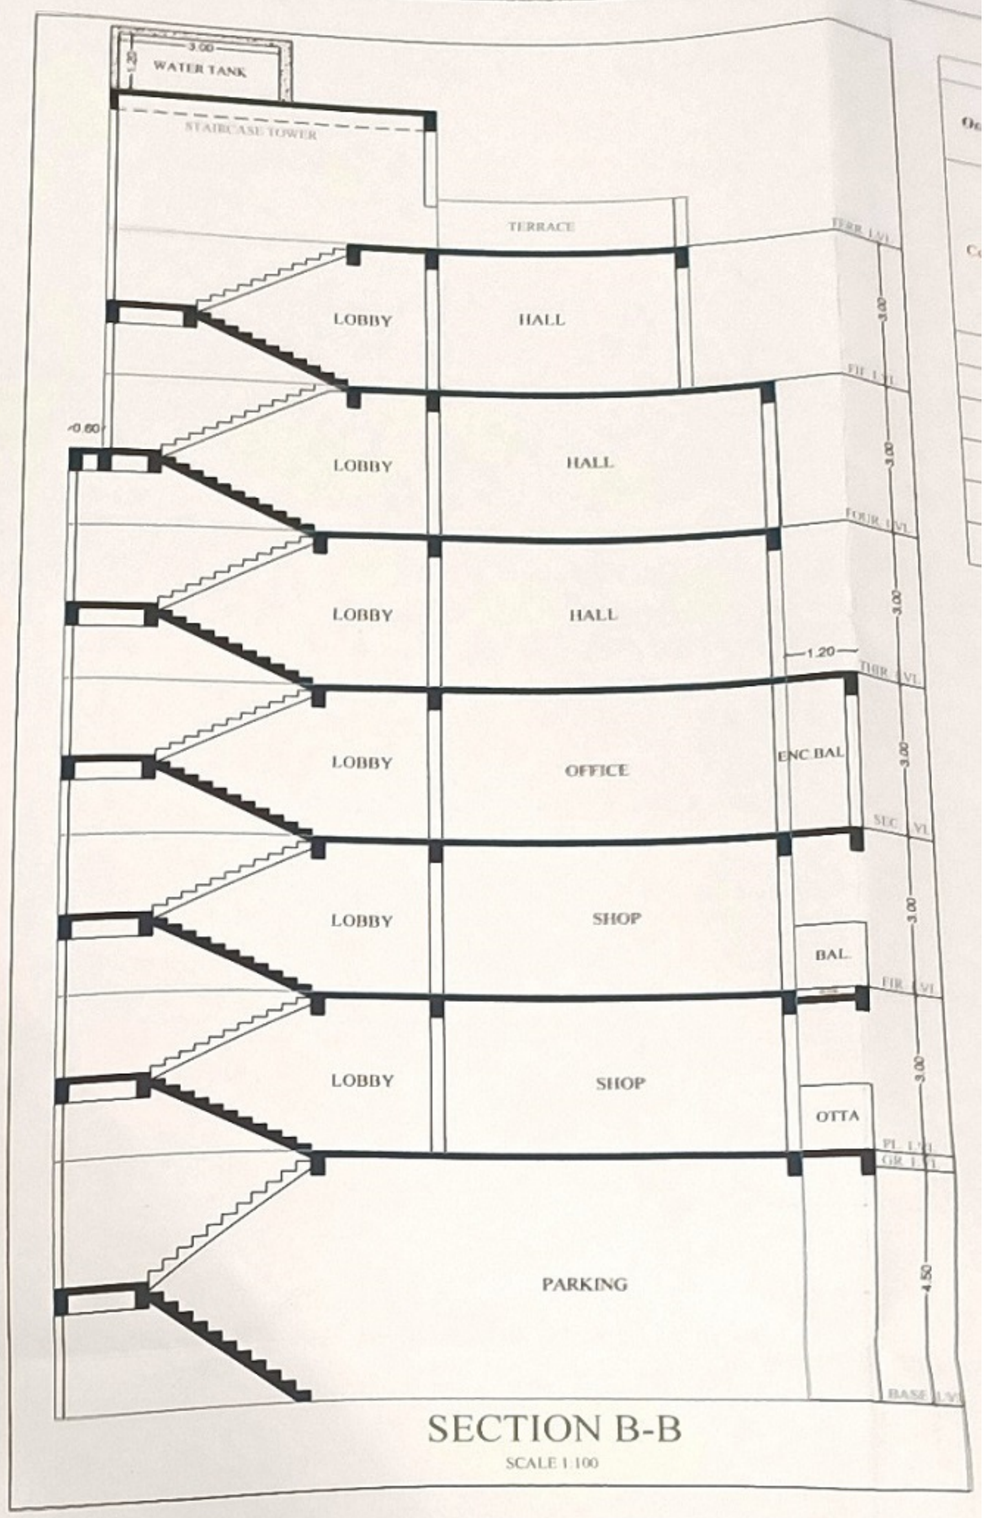

SECTION B-B

SCALE 1:100

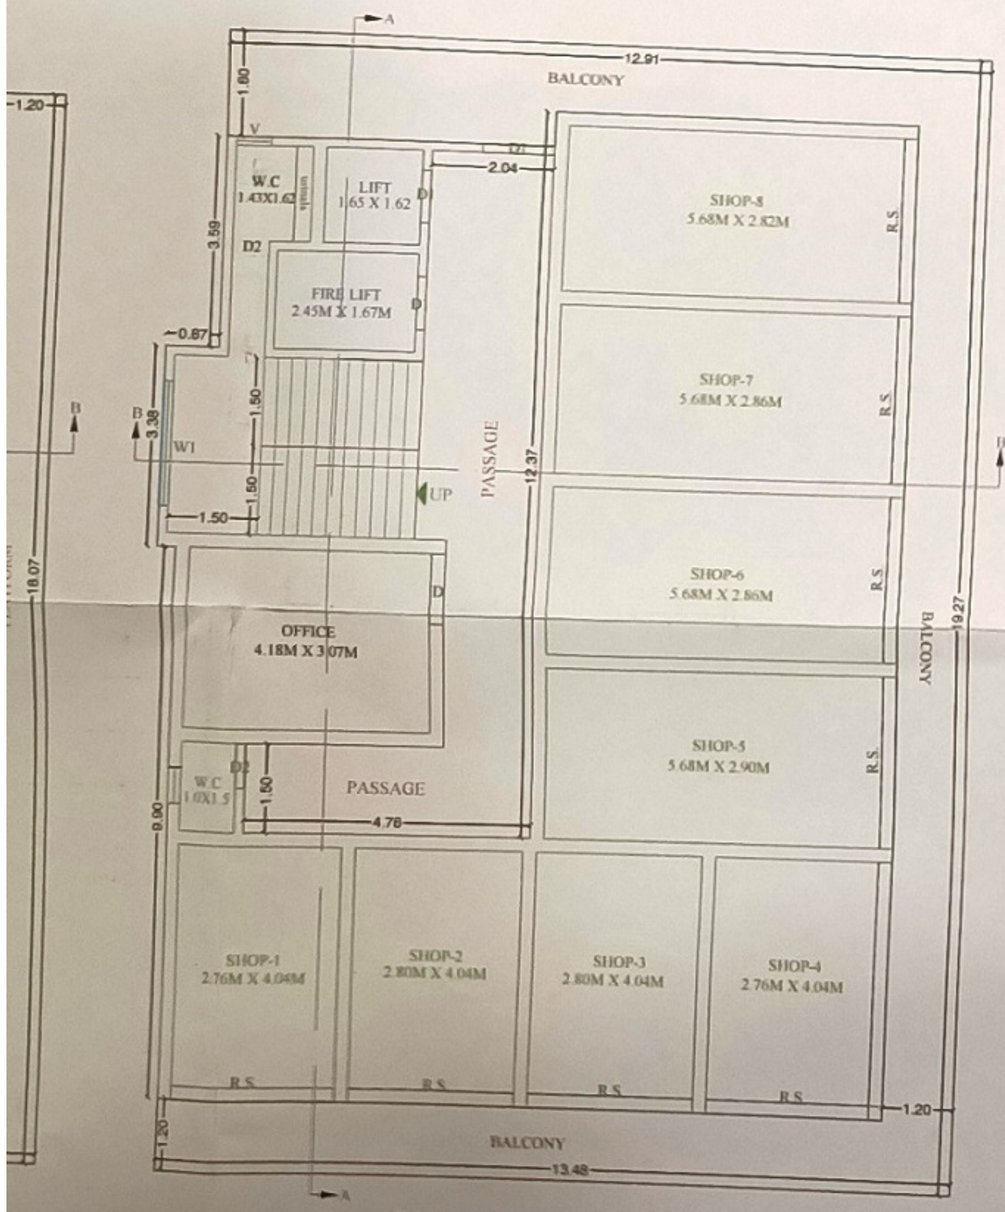


FIRST FLOOR PLAN

(SCALE 1:100)



SECOND FLOOR PLAN

(SCALE 1:100)

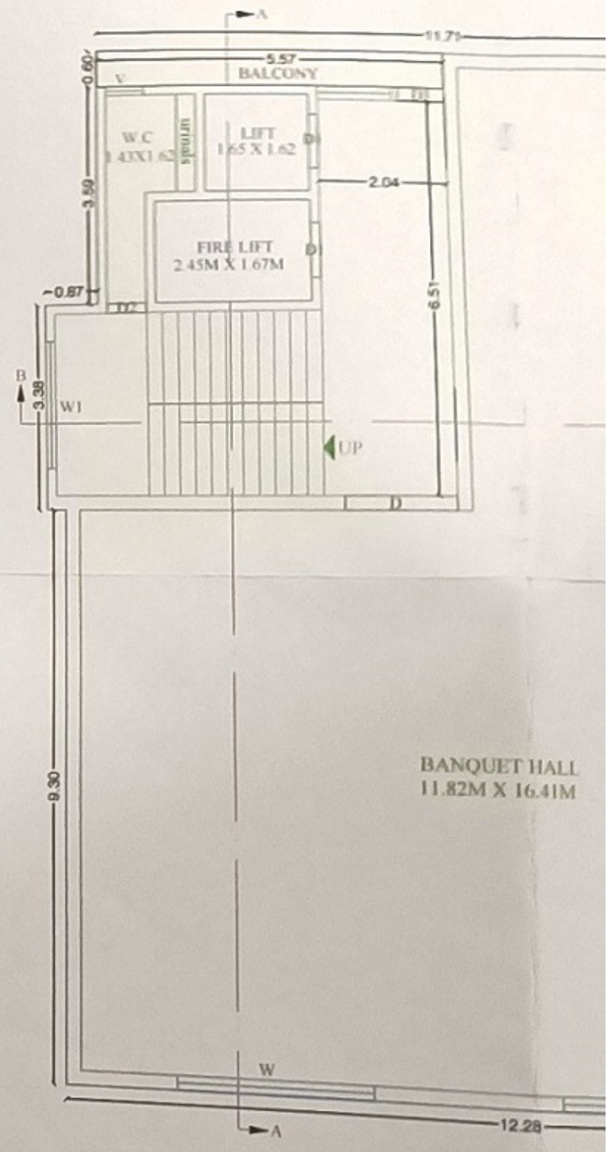

TYPICAL THIRD & FOUR

PLAN (SCALE 1:100