GokulamHouseC

BUILDING	FLOORS	FSI AREA					BALCONY	TERRACE	LIFT	LIFTWELL	DUCT	VENT	Other	TOTAL
		COMM.	RESI.	IND.	SPECIAL	MEZZ.	PROP.	PROP.				SHAFT	Deduction	FSIAREA
Gokulam House 15 C8	FIRST FLOOR	0.00	46.23	0.00	0.00	0.00	2.80	0.00	0.00	0.00	0.00	0.00	0.00	46.23
Gokulam House 15 C8	GROUND FLOOR	0.00	44.12	0.00	0.00	0.00	0.00	0.00	0.00	0.00	0.00	0.00	0.00	44.12
Gokulam House 15 C8	Total	0.00	90.35	0.00	0.00	0.00	2.80	0.00	0.00	0.00	0.00	0.00	0.00	90.35

FSI DETAILS

9 Index	Basic FSI (on serial no 1)	Premium FSI (on serial no 1)	TDR (on serial no 1)	Incentive FSI for green building If Applicable (on basic FSI)	Ancillary Area 60% of (2+3+4+5)	Ancillary Area 80% of (2+3+4+5)	Total	Inclusive Housing (20%) If Applicable	Drawing Value
9.1 Permissible Index	1.43	0.13	0.00	0.00	0.00	0.00	1.56	0.00	0.00
9.2 Existing Comsumed Index	0.00	0.00	0.00	0.00	0.00	0.00	0.00	0.00	0.00
9.3 Balance Index to be Consume	1.43	0.13	0.00	0.00	0.00	0.00	0.00	0.00	0.00
9.4 Total Permissible PLine Area( )	85.80	7.80	0.00	0.00	39.60	0.00	133.20	0.00	0.00
9.5 Proposed P Line Area (Should not exceed 9.4)	66.00	0.00	0.00	0.00	24.35	0.00	90.35	0.00	90.35
9.6 Index Consumed	1.10	0.00	0.00	0.00	0.00	0.00	1.10	0.00	0.00

Carpet Area Table

Building Name	Floor Name	Carpet name	Tenement No	Carpet Area	Enclosed Balcony Area	Normal Balcony Area	Total Carpet Area
Gokulam House 15 C8	GROUND FLOOR	G.F.	1	39.54	0.00	0.00	39.54
Gokulam House 15 C8	FIRST FLOOR	F.F.	1	37.86	0.00	0.00	37.86

SCHEDULE OF OPENING:

BLD NAME	NAME	LENGTH	HEIGHT	NOS.
Gokulam House 15 C8	D1	1.20	2.10	1
Gokulam House 15 C8	D2	0.75	2.10	1
Gokulam House 15 C8	D2.	0.75	2.10	1
Gokulam House 15 C8	D1.	0.90	2.10	1
Gokulam House 15 C8	D1	0.90	2.10	2
Gokulam House 15 C8	D1	1.04	2.10	1
Gokulam House 15 C8	D1	1.13	2.10	2

SCHEDULE OF OPENING:

BLD NAME	NAME	LENGTH	HEIGHT	NOS.
Gokulam House 15 C8	W3	1.82	1.20	1
Gokulam House 15 C8	W2	1.20	1.20	1
Gokulam House 15 C8	V	0.60	1.20	2
Gokulam House 15 C8	W1	1.50	1.20	1
Gokulam House 15 C8	W2	1.52	1.20	1

Parking Check (Table 8B)

Building Name	USE	TENAMENT AREA	RATIO		NO.Of Tenai/Area/Units	Required		
			car	Scooter		car	Scooter	Transport Vehicle/Ambulance/Mini Bus
Gokulam House 15 C8	Residential	parking not required	0	0	2	0.00	0.00	-
Total	-	-	-	-	-	0.00	0.00	-
Visitors parking(5%)	-	-	-	-	-	0.00	0.00	0
Total	-	-	-	-	-	0.00	0.00	0.00

Parking Check As Per Multiplying Factor : 0.40


Building Name	Required			Proposed			Status
	Car/Mini Bus	Scooter	Transport Vehicle/Ambulance/Mini bus	Car/Mini Bus	Scooter	Transport Vehicle/Ambulance/Mini bus	
Total	0	0	0	0	0	0	OK

Project Details


Building Type - Building Development
Zone Type - Residential Zone - (R1)
Location - Non-Congested
Ward No -
Plot No. - 130 To 142/15
Cts No./Servey No. - 0-0.00
Sheet No. - 1
Zone Number: Amravati
Ward Name : Hirapur
Prorata Value : 1.30

Owner details


Owner Name	Postal Address	Contact Number
Dipak Rameshlal Godwani	krishna , 65,.Rajapeth,Amravati,Maharashtra-444606	9325777790
Arjun Manoj Bhende	Near khaparde bagicha Amravati,444601	8890026209

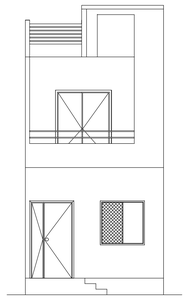


FRONT ELEVATION

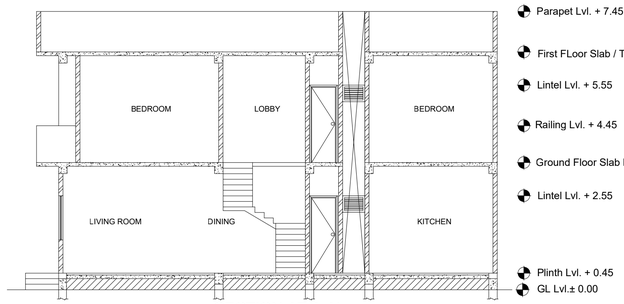


SECTION AT A-A'

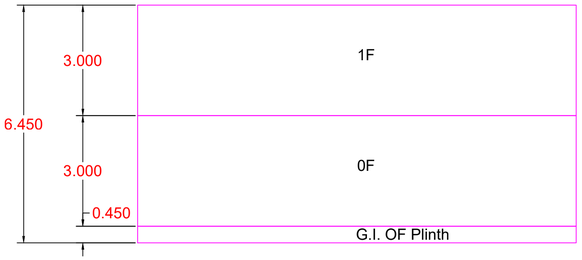


SECTION VIEW - Gokulam House 15 C8

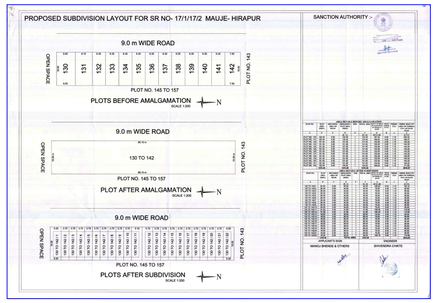

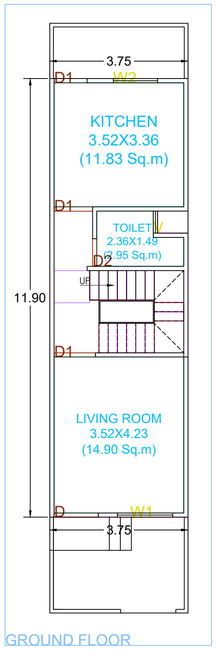


GROUND FLOOR

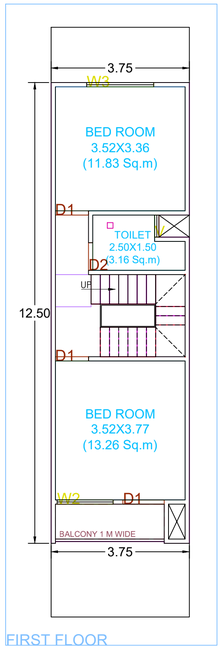

FIRST FLOOR

GROUND FLOOR PLAN
SCALE 1:100


FIRST FLOOR PLAN
SCALE 1:100

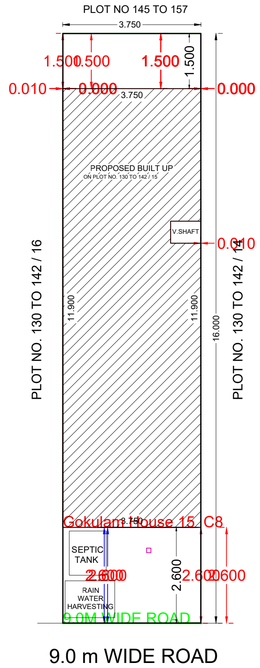

Gokulam House 15 C8

9.0 m WIDE ROAD


SITE PLAN
SCALE 1:100

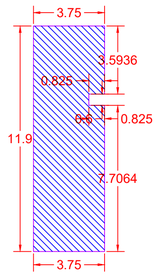

BUILT UP AREA CALCULATION FOR GROUND FLOOR Gokulam House 15 C8

AREA NAME	LENGTH	WIDTH	Area(Sq.M)
BLOCK	11.90	3.75	44.12
			BLOCK AREA TOTAL =44.12Sq.M
			TOTAL Deduction =0.00Sq.M
			Net BuiltUp Area =44.12 Sq.M


BUILT-UP AREA CALCULATION GROUND FLOOR Gokulam House 15 C8

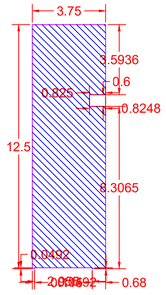


BUILT UP AREA CALCULATION FOR FIRST FLOOR Gokulam House 15 C8

AREA NAME	LENGTH	WIDTH	Area(Sq.M)
BLOCK	12.50	3.75	46.23
			BLOCK AREA TOTAL =46.23Sq.M
			TOTAL Deduction =0.00Sq.M
			Net BuiltUp Area =46.23 Sq.M

BUILT-UP AREA CALCULATION FIRST FLOOR Gokulam House 15 C8

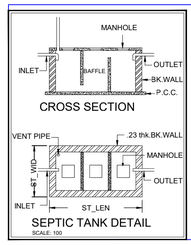


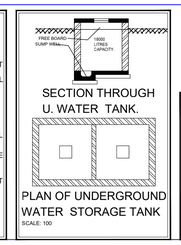

WATER STORAGE REQUIREMENT

OVER HEAD WATER TANK REQUIRED
2 TENEMENT = 10 PERSON X 135.00 .Ltr
1350.00Ltr

1350.00 Ltr. X 1.50=2025.00 Ltr
PROPOSED-O.H.W.T = 0.00 .Ltr
UGR Prop:2000.00

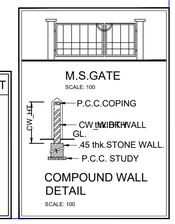

LEGENDS:

PLOT BOUNDRY SHOWN WHITE
PROPOSED WORK SHOWN RED
DRAINAGE LINE SHOWN YELLOW LIGHT
WATER LINE SHOWN BLUE DOTTED
ENCLOSED BAL SHOWN BROWN
TERRACE SHOWN DARK YELLOW
OPEN BAL SHOWN BRAWN
EXSTING SHOWN BLUE HATCHED

Signature Not Verified

Digitally signed by AMEYKUMAR JYOTIRAM BHATKAR
Date: 2023.10.19 15:15:45 IST
Reason: Approved Drawing Plan
Location: Sub Divisional Office, Amravati
Project Code : STRRP5-2272099
Application Number : STRRP5202300082
Proposal Number : 20932
Certificate Number : STRRP5/B/2023/APL/00053

Assistant Director Town Planning
Date: 12/10/2023

Town Planner
Date: 10/10/2023

Proforma I : Area Statement	
1. Area of plot (Minimum area of a, b, c to be considered) or area of subplot with sanctioned layout No. and subplot No.	60.00
(a) As per ownership document (7/12, CTS extract)	60.00
(b) as per TILR or City Survey measurement sheet	60.00
(c) as per Demarcated drawing area	60.00
LESS	
2.Area not in possession	0.00
3. Entire area (1-2)	60.00
4.Deductions for	-
(a) Proposed D.P./ D.P. Road widening Area /Service Road / Highway widening	0.00
(b) Any D.P. Reservation area	0.00
(Total a+b)	0.00
5.Balance area of plot (3-4)	60.00
6. Amenity Space	0.00
(Applicable if (1) > 20000 sqmt	-
(Required -(a) Upto 20000 sqmt - Nil	-
(b) Above 20000 sqmt - (a) + 5 % of Total area	0.00
7. Net Plot Area (5-6)	60.00
8. Recreational Open Space	-
(a) If area (6) is more than 4000 sqmt - 10 % of (6) is required.	0.00
Proposed___	0.00
(b) If area is less than 4000 sqmt -Check -	-
i) If it is full number like 1,2,125,419,etc. As per 7.12 abstract or City Survey Number - No Recreational open space is required	-
ii) If it is subdivision like 1/2 ,2/5 , 125/1 419/1 etc.then recreational open space is required.	-
(A) 10 % Subject to minimum 200 sqmt	0.00
Proposed _____	0.00
(B) Exemption to leave open space subject to availing basic F.S.I of 75 %	-
(C) Exemption to leave open space subject to payment of 10 % land value of land at (7) as per annual statement of rate.	-

Certificate of Area:
Certified that the plot under reference was surveyed by me on 2023-08-24 and the dimensions of sides etc. of plot stated onplan are as measured on site and the area so worked out tallies with the area stated in document of Ownership/ T.P. Scheme Records/Land Records Department/City Survey records.
Signature
(Name of Architect/ Licensed Engineer/ Supervisor.)

Owner's Declaration -
I/We undersigned hereby confirm that I/We would abide by plans approved by Authority / Collector. I/We would execute the structure as per approved plans. Also I/We execute the work under supervision of proper technical person so as to ensure the quality and safety at the work site.

DESCRIPTION OF PROJECT :

Owner (s) name and signature

Architect/ Licensed Engineer/ Supervisor name and signature

Job No.

SITE ADDRESS :
Plot NO. 130 To 142/15 Survey No. 17/1/17/2, Mouje Hirapur, Amravati

Name Of Engineer : SHIVENDRA SURESHRAO CHIKTE

LOGO

ADDRESS OF OFFICE
OFFICE -
AT POST SHENDOLA KHURD TQ.TIOSA
DIST.AMRAVATI

OWNERS SIGN -
Signature Not Verified

TECHNICAL PERSON SIGN
Signature Not Verified

SCALE - 1:100 | Date: 29/09/23

JOB NO - STRRP5-23-73099 | CHECK BY - -

SUBMISSION DRAWING

Gokulam House 15 C8