CARPET AREA STATEMENT	
WINGS	**TOTAL CARPET AREA**
WING A1	4180.54
WING A2	1963.35
WING A3	547.99
WING A4	781.99
WING A5	3593.03
	11066.90

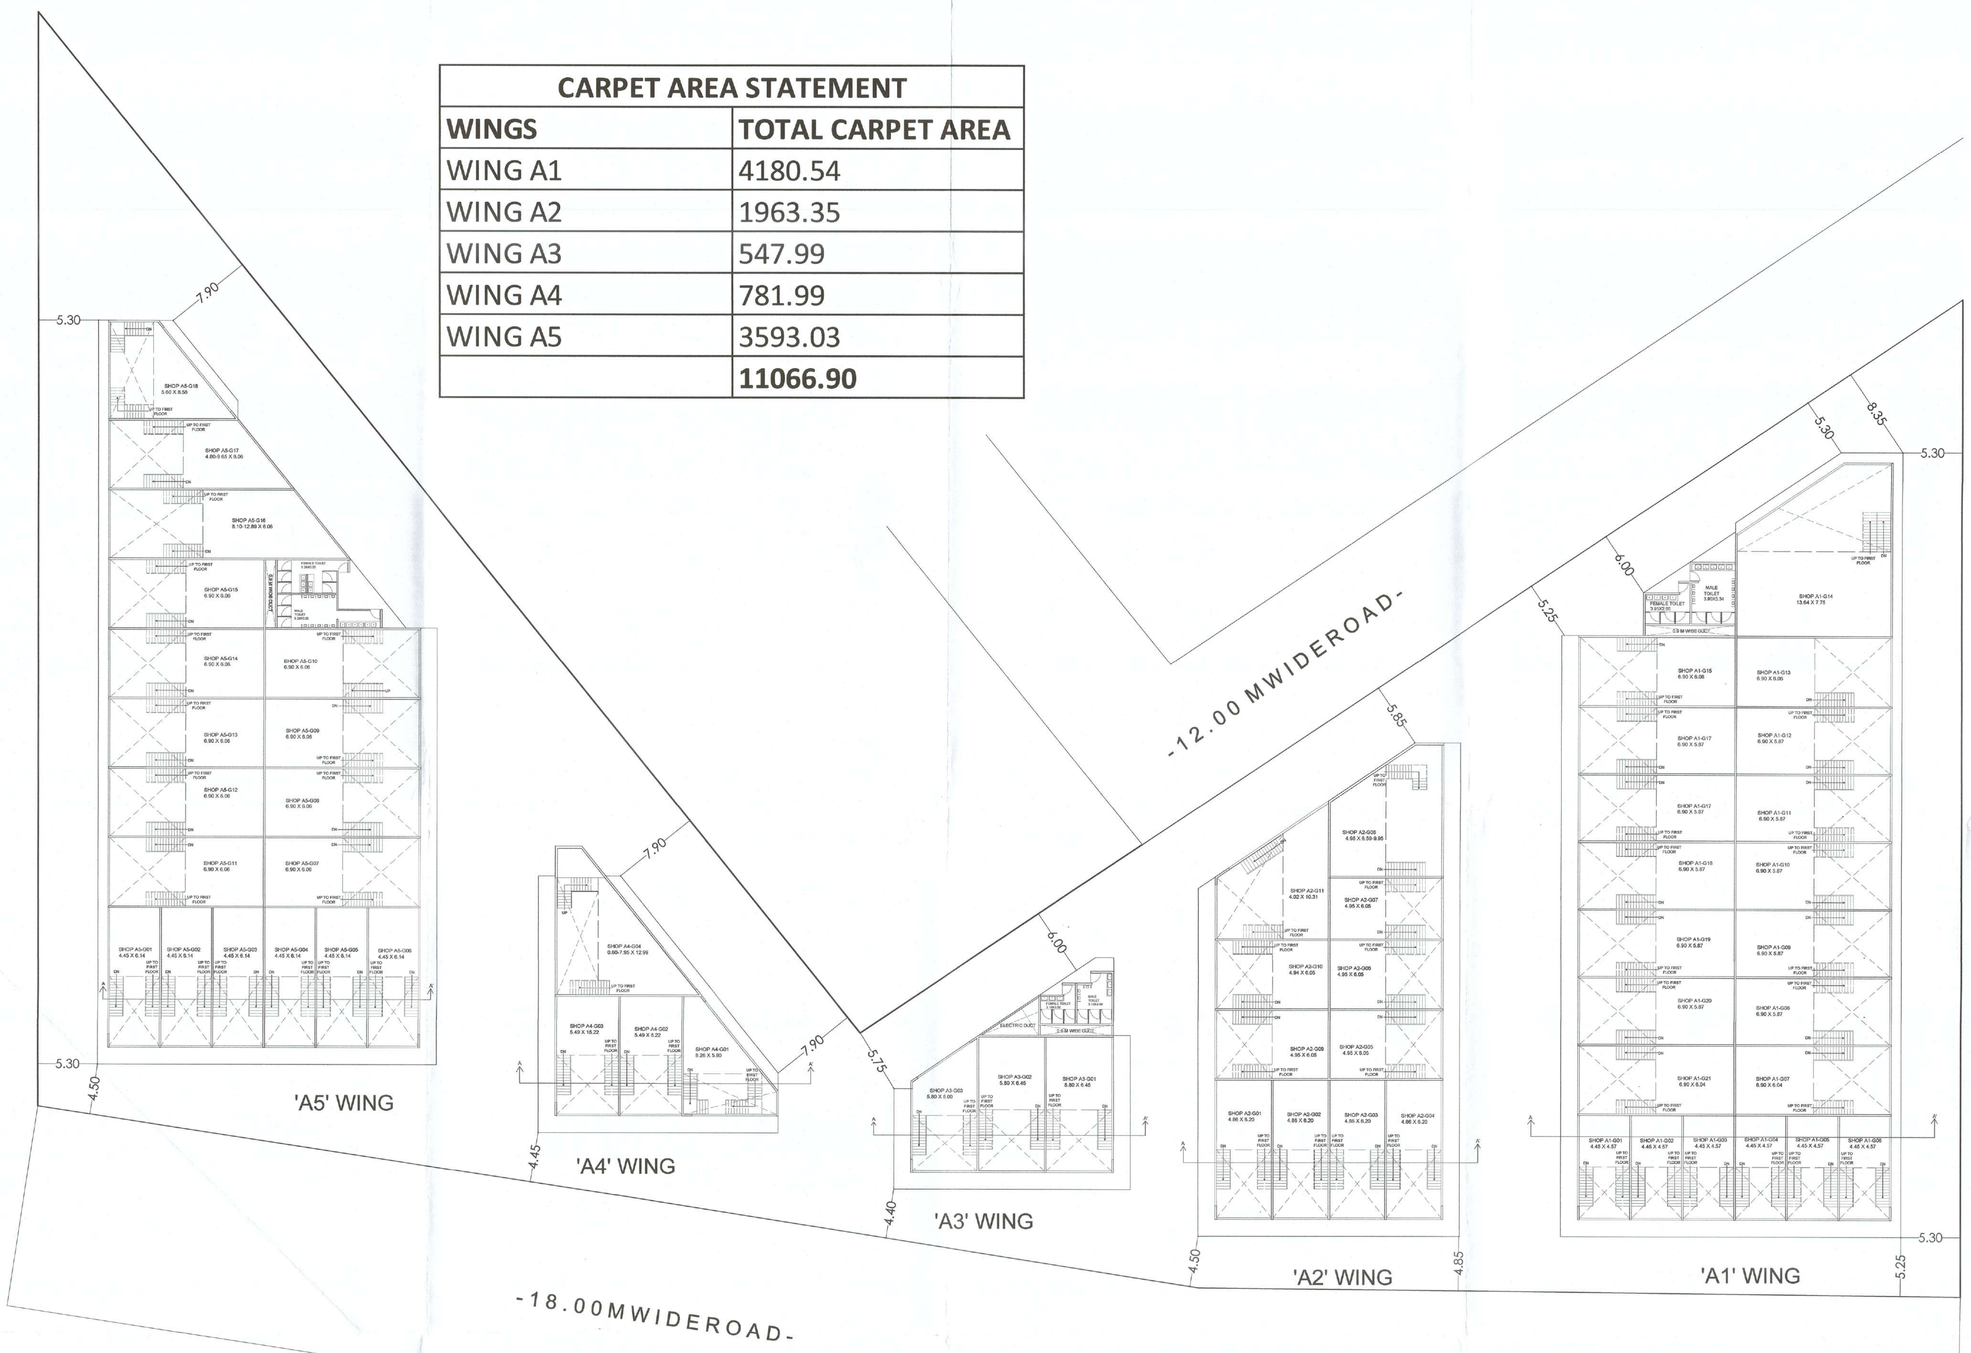

PROPOSED MEZZANINE FLOOR PLAN
SCALE 1:250

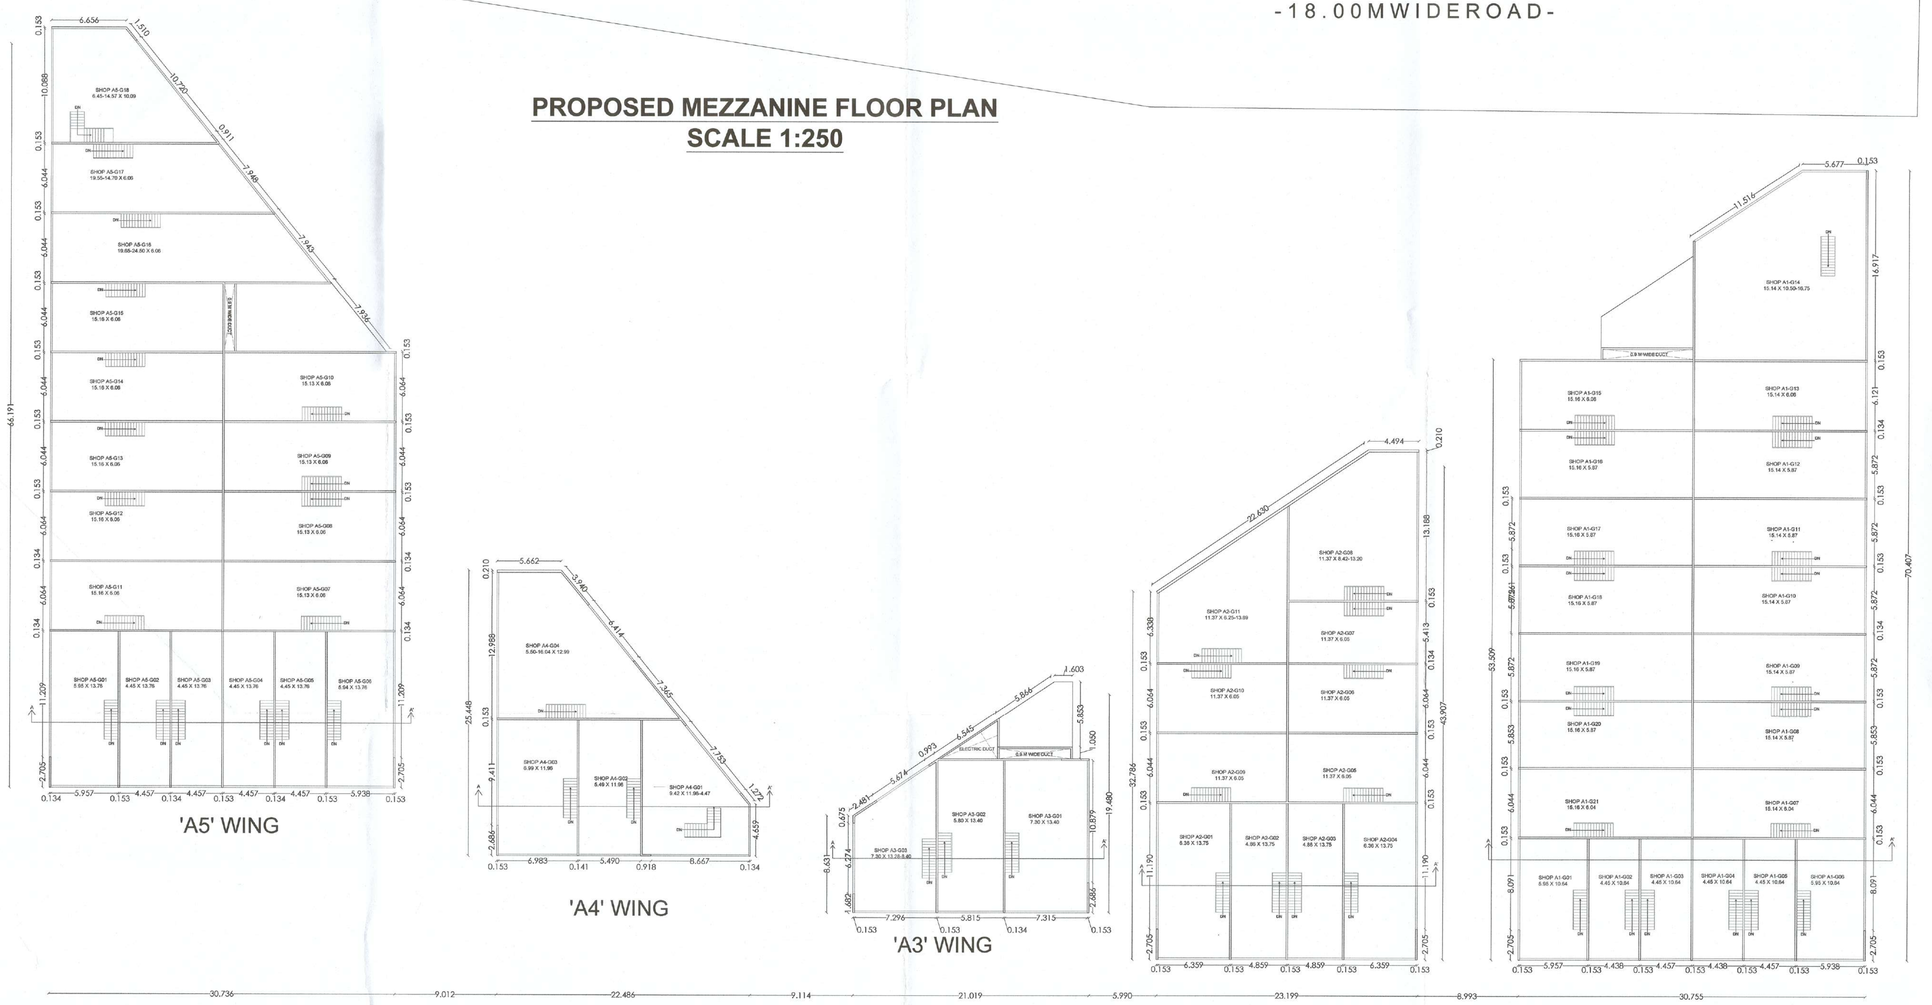

PROPOSED 1ST FLOOR PLAN
SCALE 1:250

CARPET NAME	GROUND FLOOR	MEZZANINE FLOOR	FIRST FLOOR	TENAMENTS	CARPET AREA
SHOP A1/1	40.75	20.37	63.20	1	124.32
SHOP A1/2-A1/5	40.75	20.37	47.43	4	434.22
SHOP A1/6	40.75	20.37	63.20	1	124.32
SHOP A1/7-A1/12	82.43	41.68	91.50	6	1293.68
SHOP A1/13	82.96	42.27	92.66	1	217.88
SHOP A1/14	177.64	102.52	223.98	1	504.14
SHOP A1/15	83.07	42.00	92.20	1	217.27
SHOP A1/16-A1/20	80.20	40.55	89.01	5	1048.79
SHOP A1/21	82.55	41.74	91.62	1	215.91
TOTAL	**711.10**	**371.87**	**854.81**	**21**	**4180.54**
CARPET NAME	**GROUND FLOOR**	**MEZZANINE FLOOR**	**FIRST FLOOR**	**TENAMENTS**	**CARPET AREA**
SHOP A2/1	59.47	30.11	87.37	1	176.95
SHOP A2/2-A2/3	59.47	30.11	66.76	2	312.68
SHOP A2/4	59.47	30.11	87.37	1	176.95
SHOP A2/5-A2/7	59.65	26.71	68.94	3	465.90
SHOP A2/8	96.25	40.78	133.04	1	270.08
SHOP A2/9-A2/10	59.84	29.82	68.94	2	317.20
SHOP A2/11	86.20	42.94	114.45	1	243.60
TOTAL	**480.35**	**230.58**	**626.88**	**11**	**1963.35**
CARPET NAME	**GROUND FLOOR**	**MEZZANINE FLOOR**	**FIRST FLOOR**	**TENAMENTS**	**CARPET AREA**
SHOP A3/1	69.09	34.54	98.11	1	201.74
SHOP A3/2	69.09	34.54	77.99	1	181.62
SHOP A3/3	57.03	28.53	79.06	1	164.62
TOTAL	**195.20**	**97.62**	**255.16**	**3**	**547.99**
CARPET NAME	**GROUND FLOOR**	**MEZZANINE FLOOR**	**FIRST FLOOR**	**TENAMENTS**	**CARPET AREA**
SHOP A4/1	57.81	28.81	90.22	1	176.84
SHOP A4/2	57.43	28.66	65.67	1	151.76
SHOP A4/3	57.43	28.66	83.61	1	169.70
SHOP A4/4	95.52	48.35	139.82	1	283.69
TOTAL	**268.19**	**134.48**	**379.32**	**4**	**781.99**
CARPET NAME	**GROUND FLOOR**	**MEZZANINE FLOOR**	**FIRST FLOOR**	**TENAMENTS**	**CARPET AREA**
SHOP A5/1	54.64	27.36	81.80	1	163.80
SHOP A5/2-A5/5	54.64	27.36	61.33	4	573.32
SHOP A5/6	54.64	27.36	81.80	1	163.80
SHOP A5/7-A5/10	82.69	41.73	91.79	4	864.84
SHOP A5/11-A5/15	82.80	41.73	91.90	5	1082.15
SHOP A5/16	113.13	63.27	133.37	1	309.77
SHOP A5/17	83.03	43.74	103.52	1	230.30
SHOP A5/18	66.04	33.02	105.98	1	205.05
TOTAL	**591.62**	**305.57**	**751.50**	**18**	**3593.03**
GRAND TOTAL	**4386.58**	**2167.13**	**5125.95**	**57**	**11066.90**

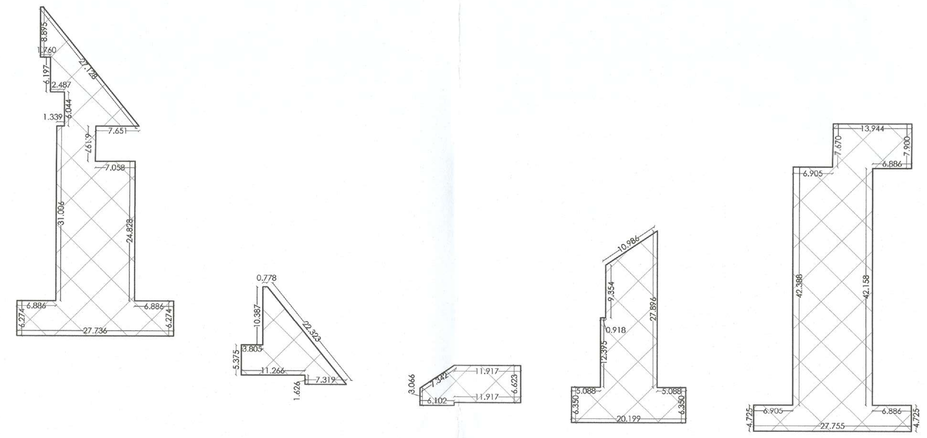

BUILTUP AREA P-LINE KEY PLAN OF MEZZANINE FLOOR
SCALE-1:500

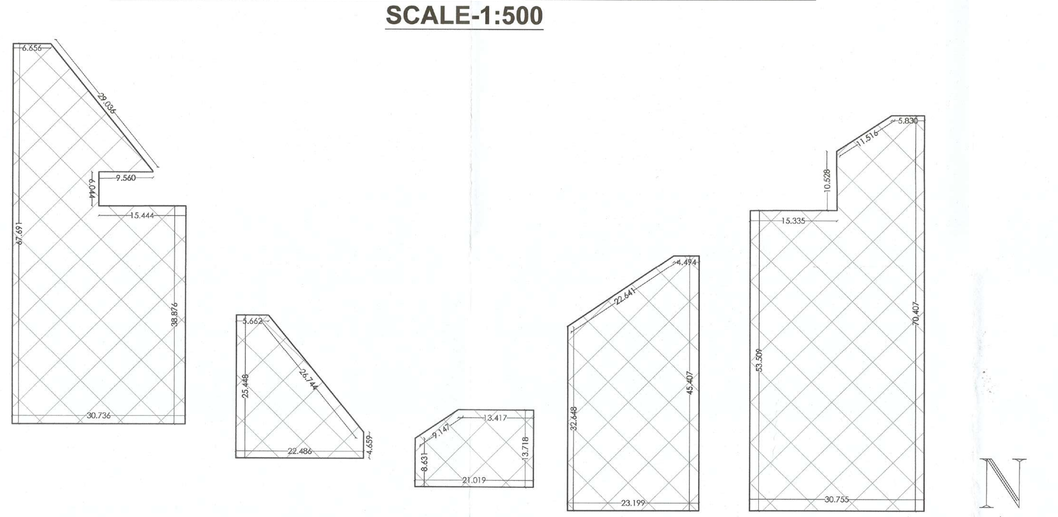

BUILTUP AREA P-LINE KEY PLAN OF 1ST FLOOR
SCALE-1:500

Recommended for approval as Recommended in Red Colour and subject condition mentioned in this office letter No.....Dir/.....Date..23/12/2023

Assistant Director of Town Planning, Amravati

अधिसूचना रद्दबातल/ फेर मरणा क्र.....केला आहे. चालान स्कॉल नं.....दि.....

शिक्षास मुलक पूर्वार/अंतरालय करील चा मरणा क्र.....केला आहे. चालान स्कॉल नं.....दि.26/12/2023 01294-5276

JOB TITLE

PROPOSED COMMERCIAL BUILDING PLAN FOR SHOP
MOUZA- NANDGAON PETH BHAG 2,
SR.NO. 458/461/1/1A - PLOT : 795
TAQ. AMRAVATI DIST. AMRAVATI.

BELONGING TO,

SCHEDULE OF OPENINGS :

CODE	SIZE	SILL LVL	LINTEL LVL	REMARK
W	3.405X1.500	600	2100	ALU.GLAZED WINDOW
W1	5.675X1.500	600	2100	ALU.GLAZED WINDOW
W2	5.151X1.500	600	2100	ALU.GLAZED WINDOW
W3	4.110X1.500	600	2100	ALU.GLAZED WINDOW
WH	3.740X1.500	600	2100	ALU.GLAZED WINDOW
D1	0.915X2100	--------	2100	FLUSH DOOR
D2	0.765X2100	--------	2100	FLUSH DOOR

DRAWING TITLE
SUBMISSION DWG.

REFERENCE :

PLOT BOUNDRY SHOWN IN THUS

PROPOSED CONSTRUCTION SHOWN IN THUS

C.O.A. REG. NO	N.A.I. REG. NO	R.M.C. REG. NO
CA /2007/ 39381	2140	R-402
1 : 100 & 1 : 200		DRAWN BY RAJESH
18.12.2023		CHECKED BY

Note - ALL DIMENSIONS ARE IN M.

Owner's Declaration –
I/We undersigned hereby confirm that I/We would abide by plans approved by Authority / Collector. I/We would execute the structure as per approved plans. Also I/We would execute the work under supervision of proper technical person so as to ensure the quality and safety at the work site.

Owner (s) name and signature Mlt

Certificate of Area:
Certified that the plot under reference was surveyed by me on_____and the dimensions of sides etc. of plot stated on plan are as measured on site and the area so worked out tallies with the area stated in document of Ownership/ T.P. Scheme Records/ Land Records Department/City Survey records.

Signature
(Name of Architect/ Licensed Engineer/ Supervisor.)

B. SWINDRA OMES
LICENCE NO. A.P.(AMR)-M 182/2021-22