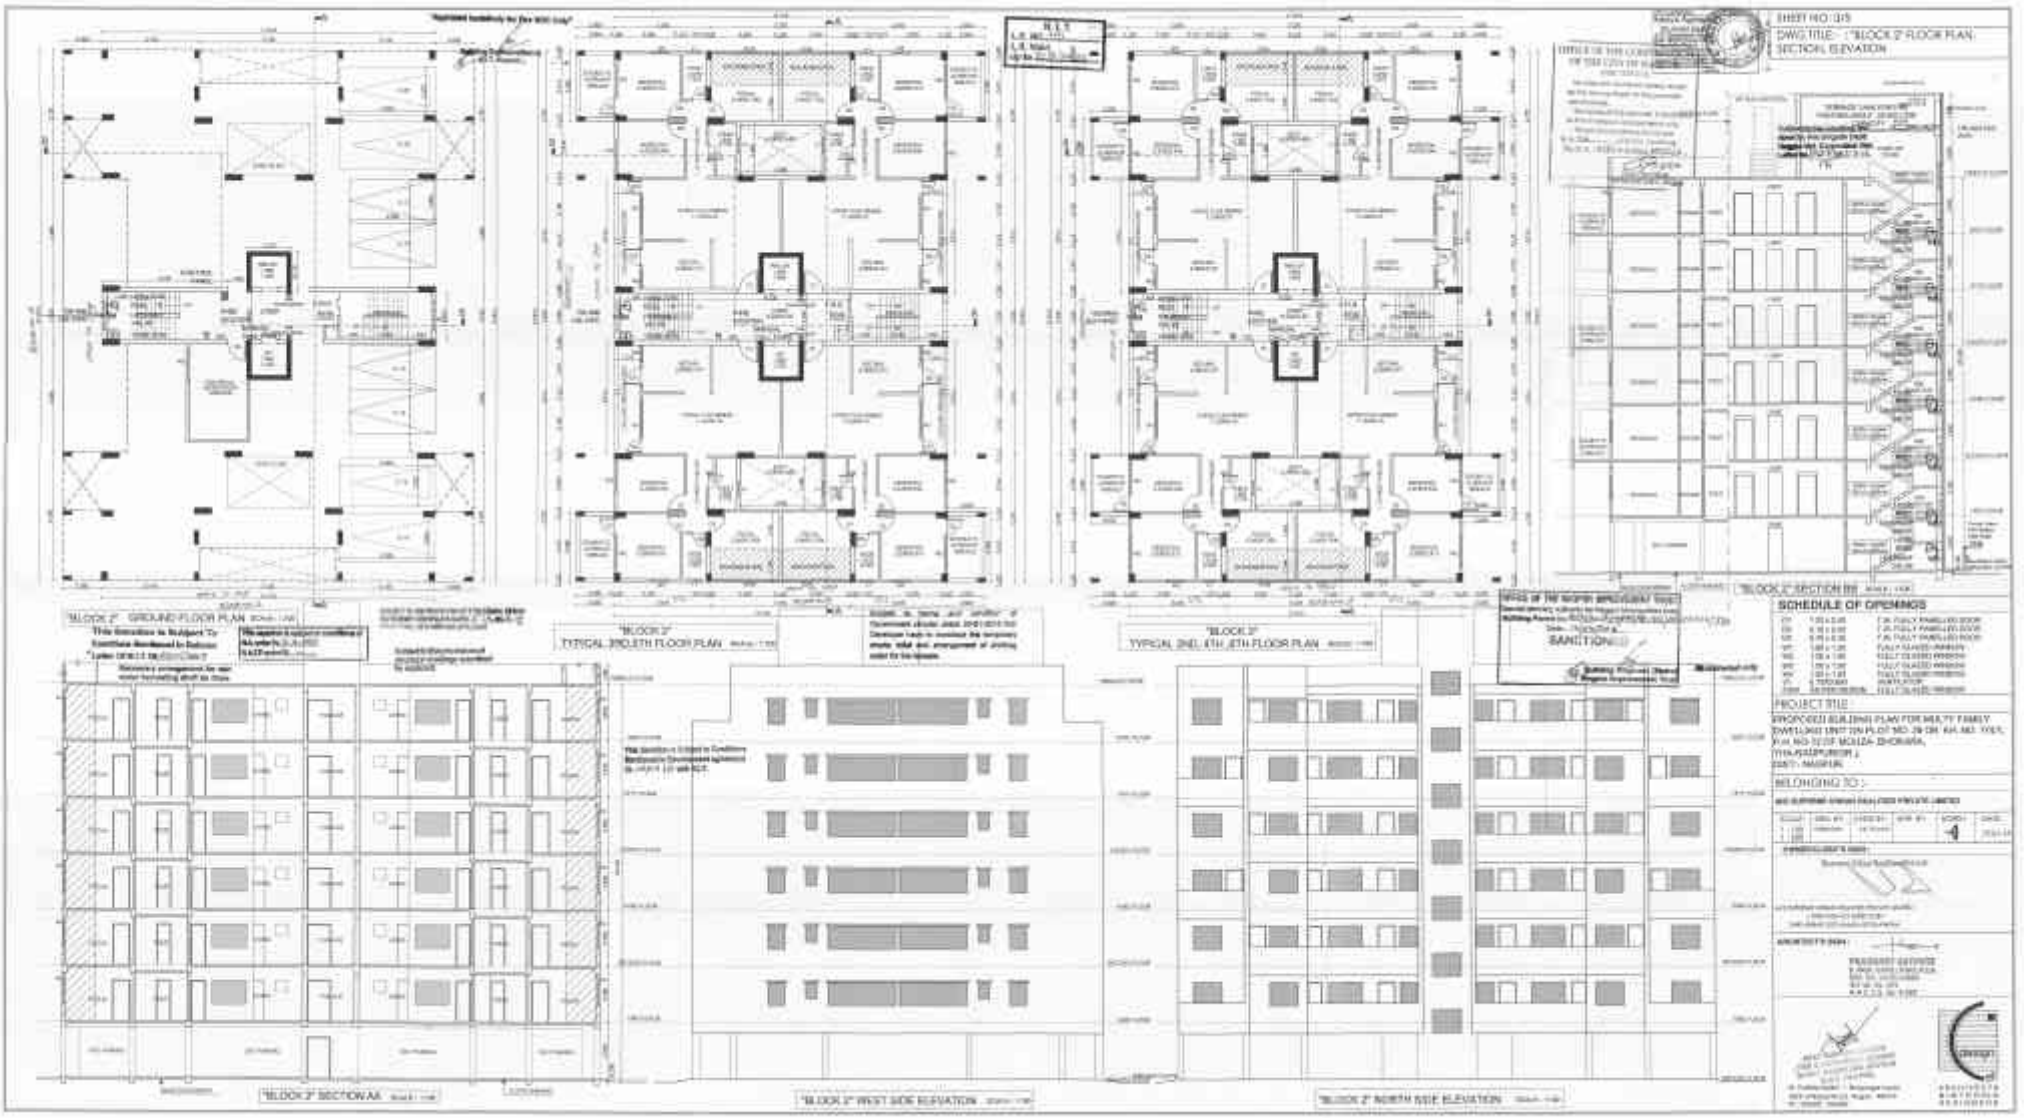

SHEET NO: 3/5
DWG TITLE :- "BLOCK 2" FLOOR PLAN, SECTION, ELEVATION
"BLOCK 2" GROUND FLOOR PLAN
"BLOCK 2" TYPICAL 3RD,5TH FLOOR PLAN
"BLOCK 2" TYPICAL 2ND, 4TH ,6TH FLOOR PLAN
"BLOCK 2" SECTION BB
SANCTIONED
SCHEDULE OF OPENINGS
PROJECT TITLE
PROPOSED BUILDING PLAN FOR MULTY FAMILY DWELLING UNIT ON PLOT NO. 29 OF TP. NO. 10/1, F.P. NO. 10 OF MOUZA- DHORARA,
(TYA-KUZBUR ROAD),
DIST:- NAGPUR.
BELONGING TO :-
"BLOCK 2" SECTION AA
"BLOCK 2" WEST SIDE ELEVATION
"BLOCK 2" NORTH SIDE ELEVATION