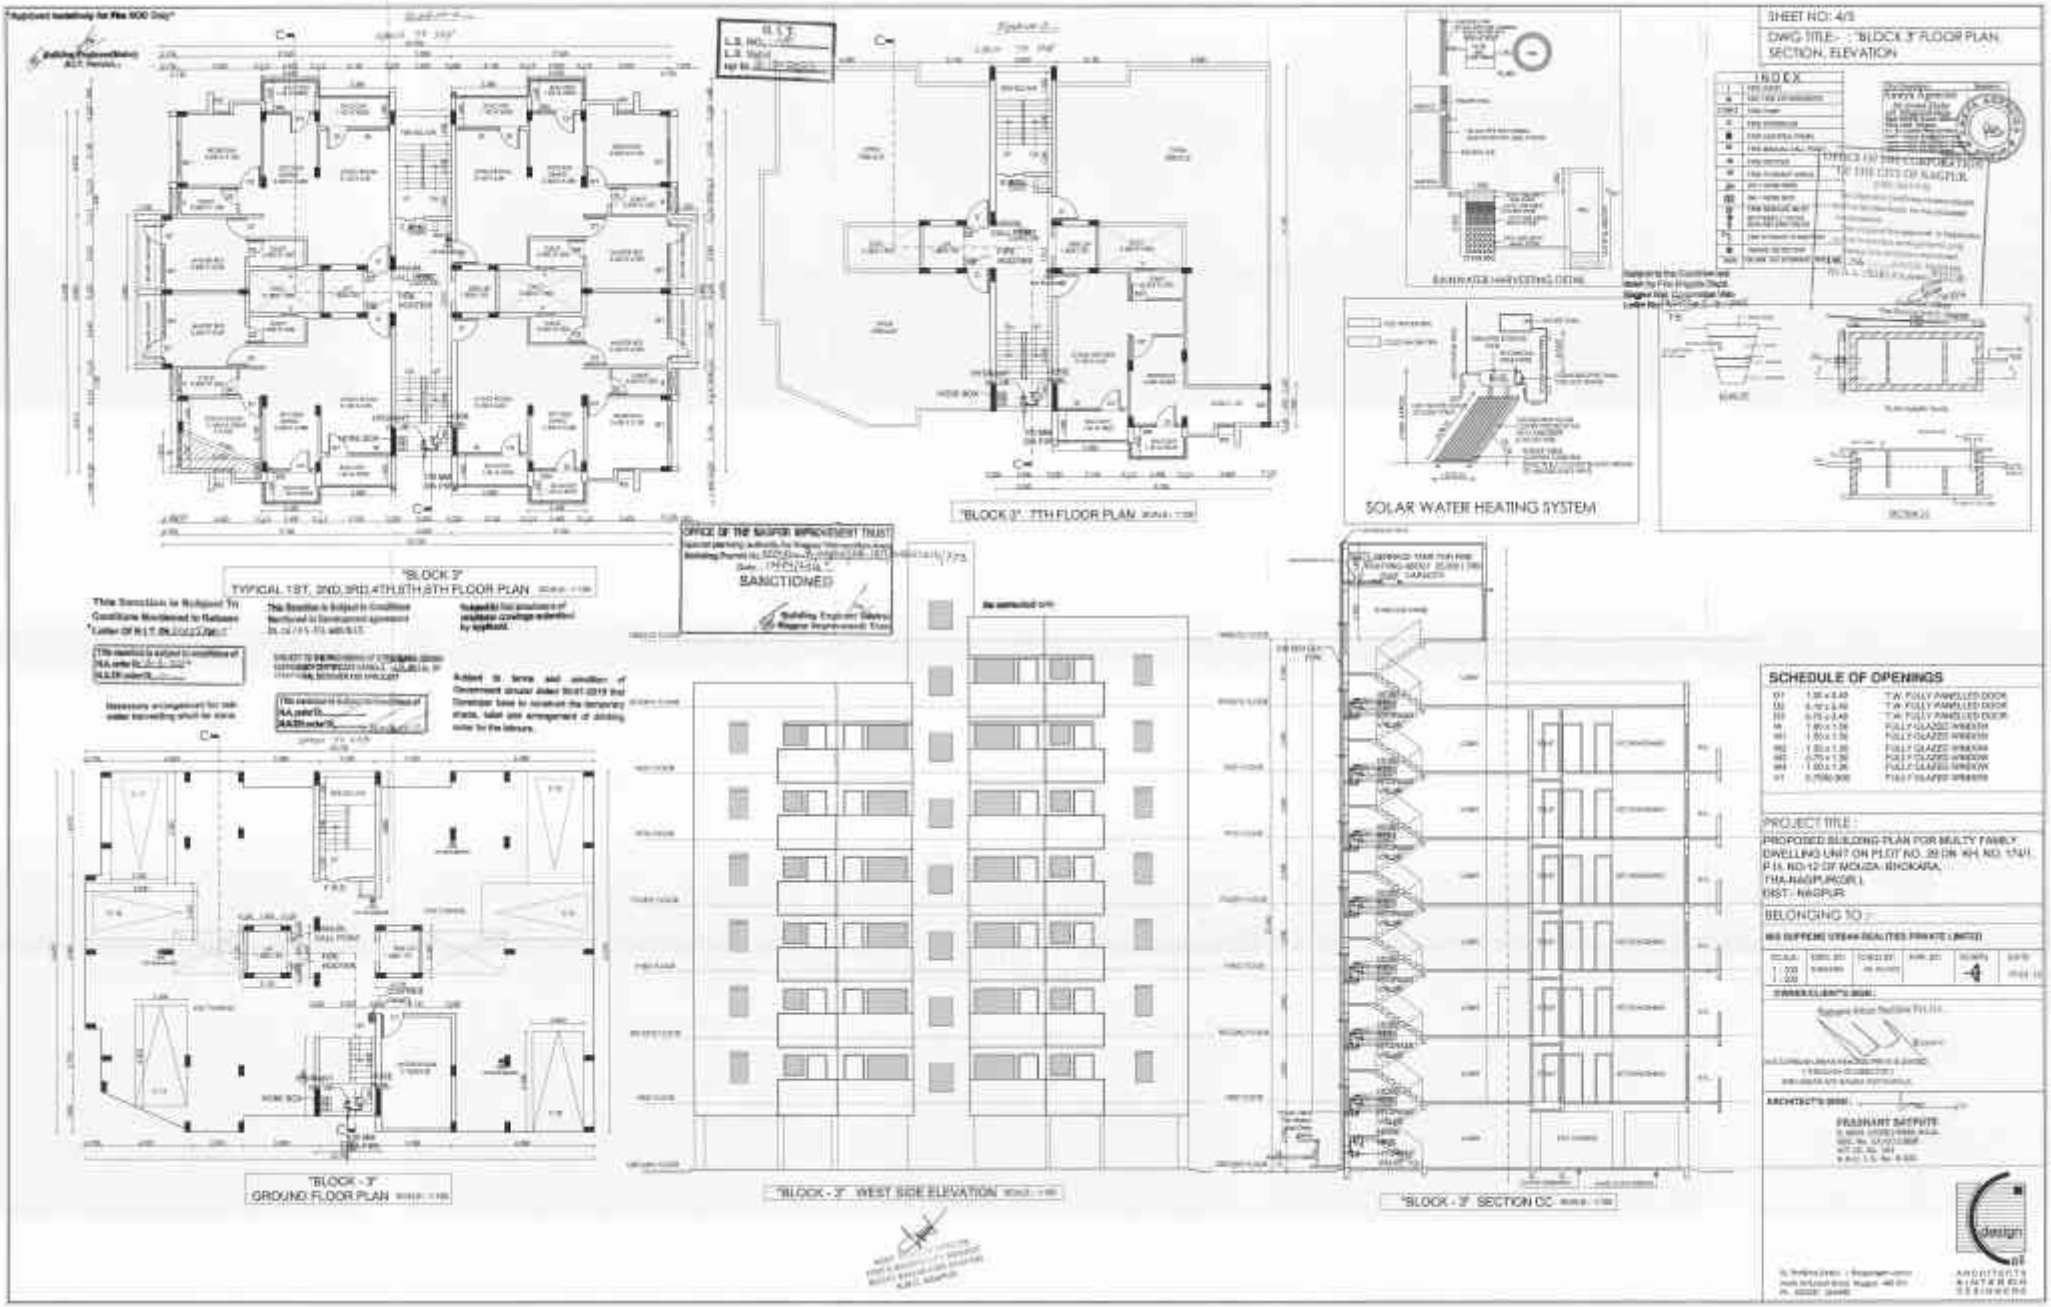
SHEET NO: 4/5
DWG TITLE:- : "BLOCK 3" FLOOR PLAN, SECTION, ELEVATION
INDEX
OFFICE OF THE CORPORATOR OF THE CITY OF NAGPUR
"BLOCK 3"
TYPICAL 1ST, 2ND, 3RD,4TH,5TH,6TH FLOOR PLAN
"BLOCK 3" 7TH FLOOR PLAN
SOLAR WATER HEATING SYSTEM
OFFICE OF THE NAGPUR IMPROVEMENT TRUST
SANCTIONED
"BLOCK - 3"
GROUND FLOOR PLAN
"BLOCK - 3" WEST SIDE ELEVATION
"BLOCK - 3" SECTION CC
SCHEDULE OF OPENINGS
PROJECT TITLE :
PROPOSED BUILDING PLAN FOR MULTY FAMILY DWELLING UNIT ON PLOT NO. 29 (IN KH. NO. 174/1, P.H. NO-12 OF MOUZA- BHOKARA, TAHNAGPUR(R),
DIST:- NAGPUR.
BELONGING TO :
M/S SUPREME URBAN REALITIES PRIVATE LIMITED
PRASHANT SATPUTE