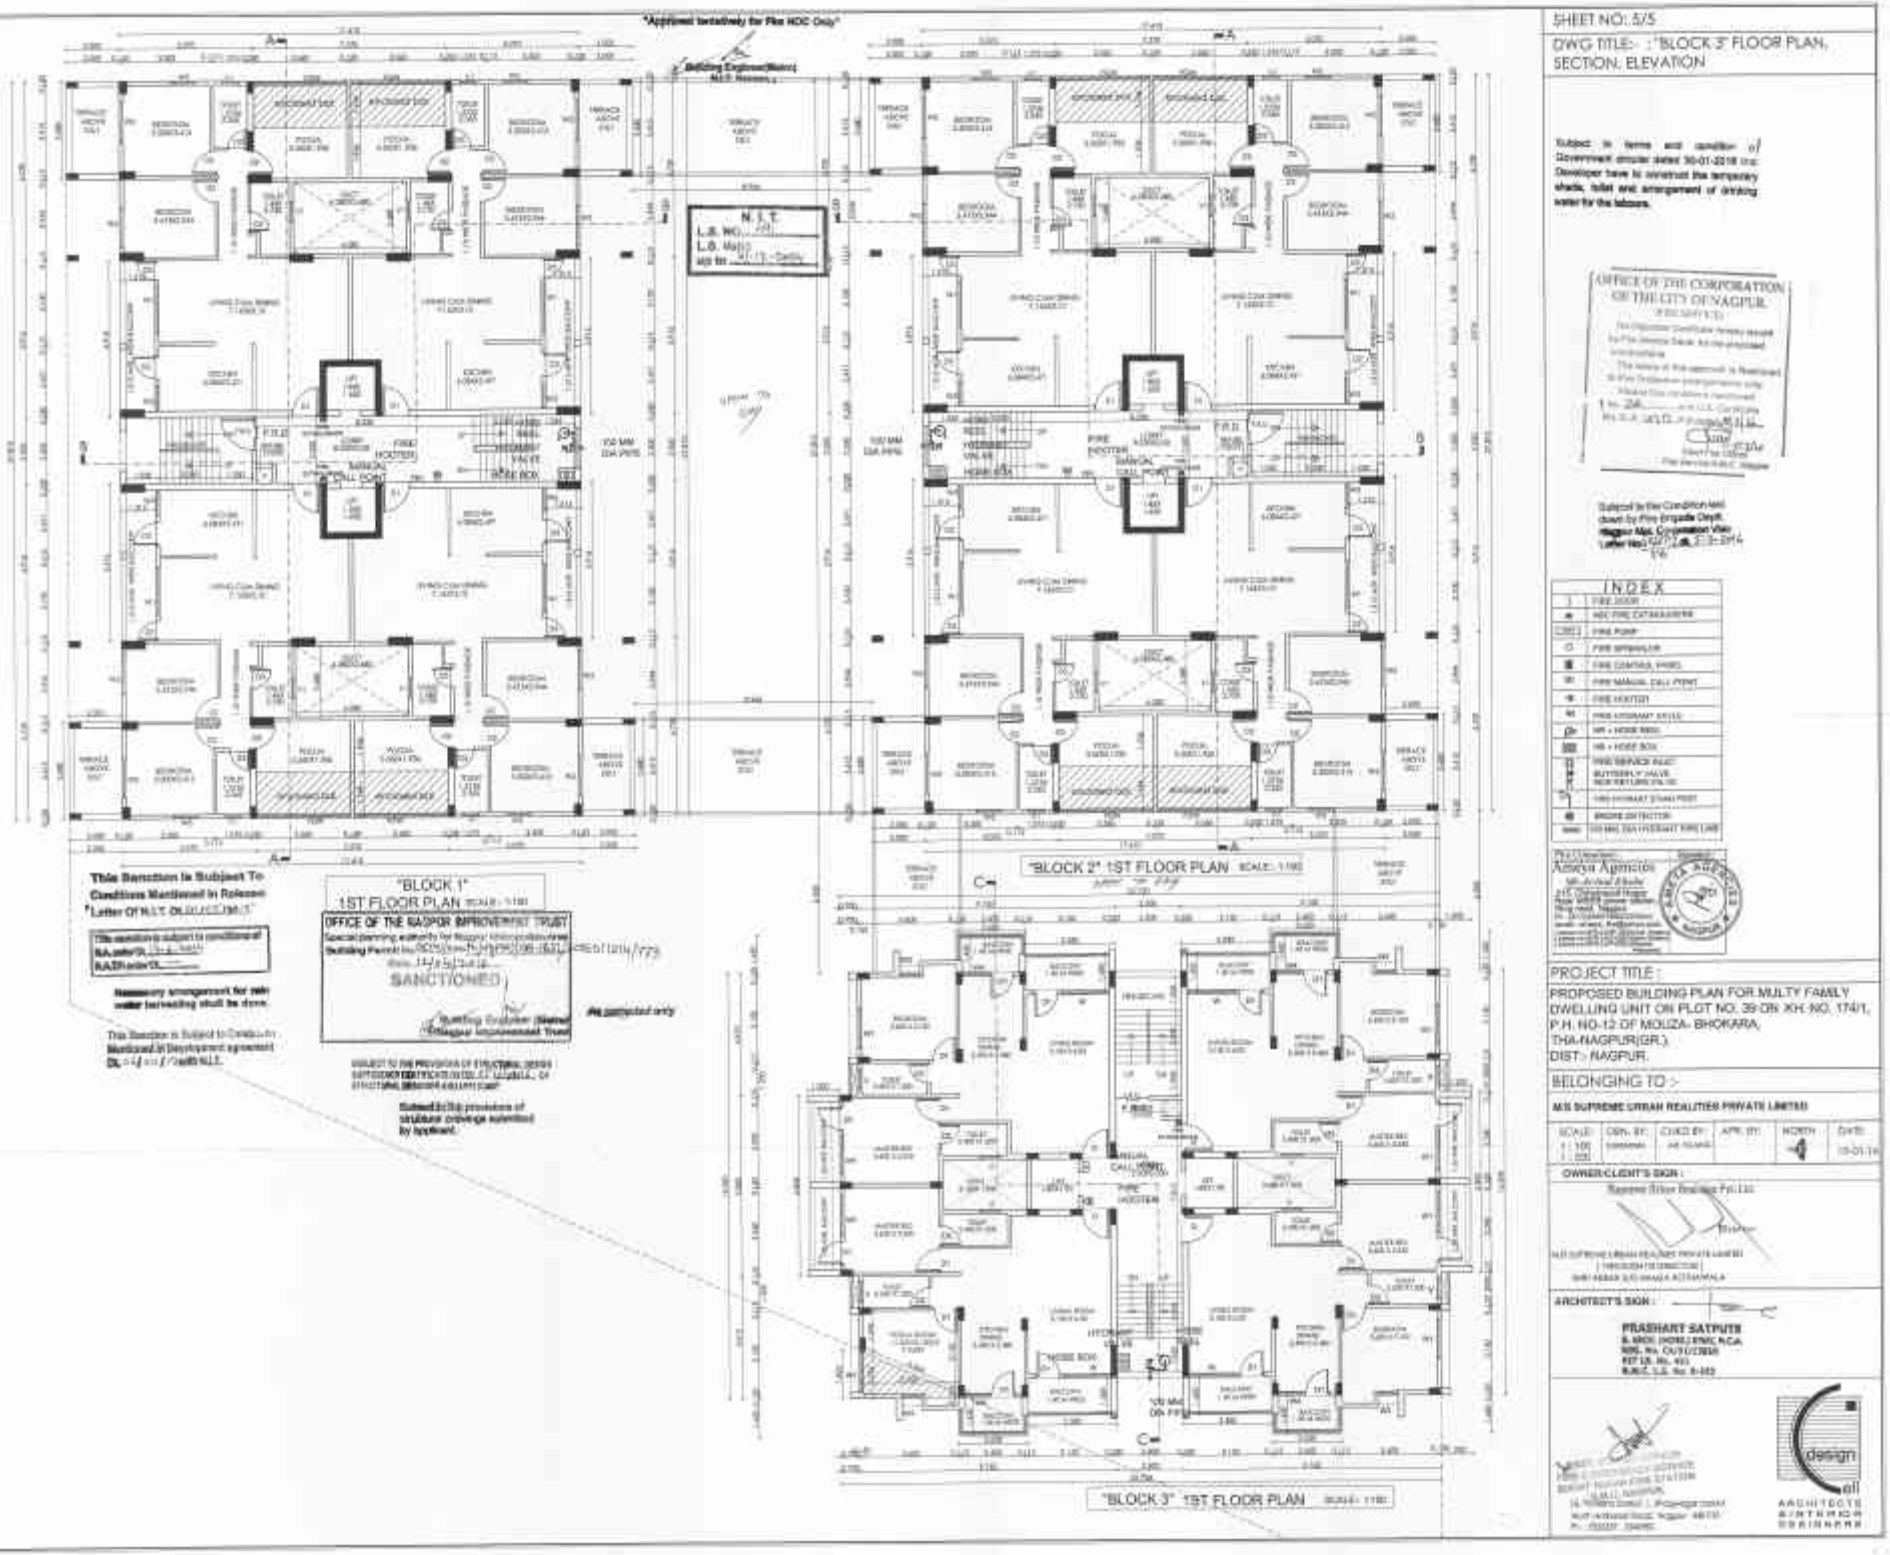

SHEET NO: 5/5

DWG TITLE:- :"BLOCK 3" FLOOR PLAN, SECTION, ELEVATION