

PRODUCED BY AN AUTODESK EDUCATIONAL PRODUCT

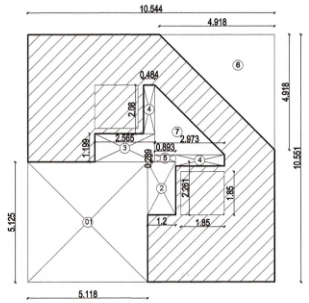


AREA CALCULATION
(GROUND FLOOR)
SCALE 1:100

SCHEDULE OF AREA GROUND FLOOR PLAN		
TOTAL AREA	10.544 x 10.551	111.250 SQ.M.
DEDUCTION		
01	5.118 x 5.125	26.230 SQ.M.
02	1.2 x 2.261	2.713 SQ.M.
03	2.565 x 1.199	3.075 SQ.M.
04	0.484 x2.08 x 2	2.013 SQ.M.
05	0.893 x 0.289	0.258 SQ.M.
06	1/2 X 4.918 X 4.918	12.093 SQ.M.
07	1/2 X 2.973 X 2.973	4.419 SQ.M.
TOTAL DEDUCTION AREA (ITEM 01 TO 7)		50.801 SQ.M.
TOTAL BUILT UP AREA GROUND FLOOR - (111.250 - 50.801) = 60.449 SQ.M.		

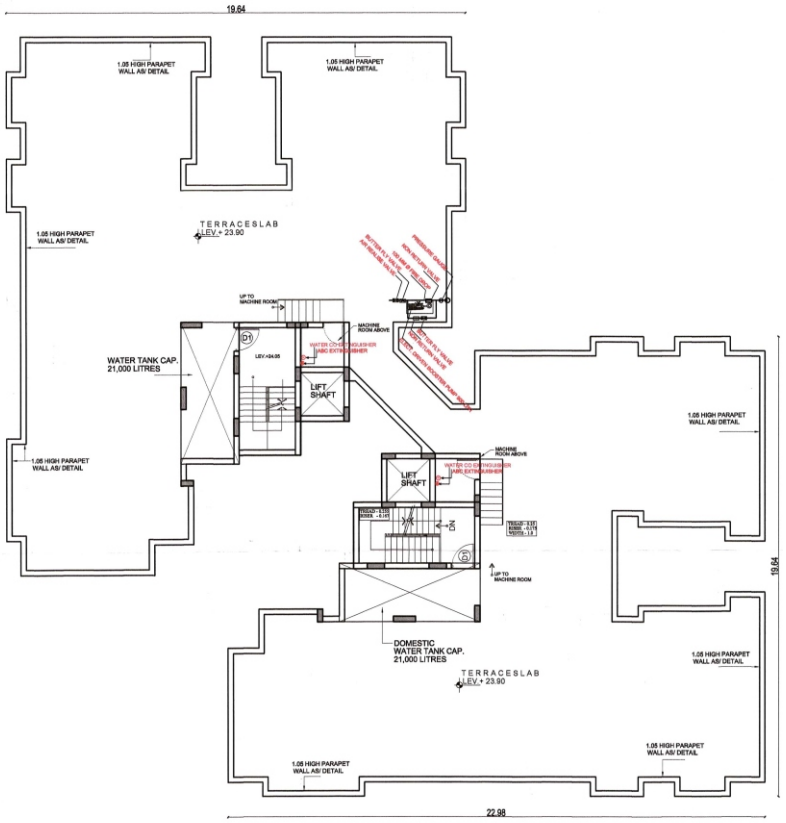

TERRACE FLOOR PLAN

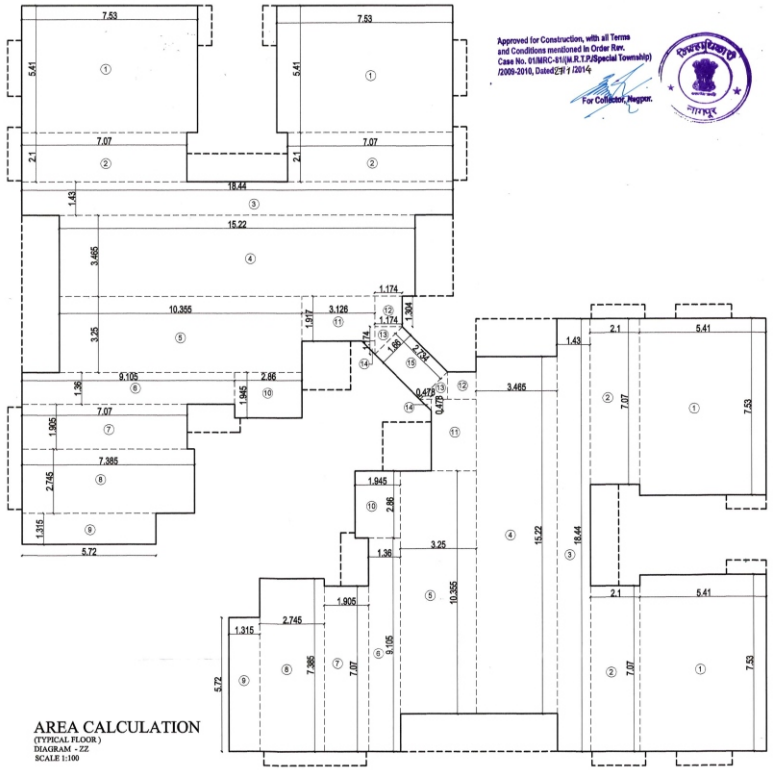

AREA CALCULATION
(TYPICAL FLOOR)
DIAGRAM - ZZ
SCALE 1:100

Approved for Construction, with all Terms and Conditions mentioned in Order Ref. Case No. 01/MRC-81/(M.R.T.P./Special Township) /2009-2010, Dated 27/1/2014
For Collector, Nagpur.

(BLOCK E) SCHEDULE OF AREA TYPICAL FLOOR PLAN (REFER DIAGRAM - ZZ)		
01	7.53 x 5.41 x 4	162.949 SQ.M.
02	7.07 x 2.1 x 4	59.388 SQ.M.
03	18.44 x 1.43 x 2	52.738 SQ.M.
04	15.22 x 3.465 x 2	105.474 SQ.M.
05	10.355 x 3.25 x 2	67.307 SQ.M.
06	9.105 x 1.36 x 2	24.765 SQ.M.
07	7.07 x 1.905 x 2	26.936 SQ.M.
08	7.385 x 2.745 x 2	40.543 SQ.M.
09	5.72 x 1.315 x 2	15.043 SQ.M.
10	2.86 x 1.945 x 2	11.125 SQ.M.
11	3.126 x 1.917 x 2	11.985 SQ.M.
12	1.174 x 1.304 x 2	3.061 SQ.M.
13	1/2 x 1.174 x 1.174 x 2	1.378 SQ.M.
14	1/2 x 0.478 x 0.478 x 2	0.228 SQ.M.
15	2.734 x 1.66	4.538 SQ.M.
TOTAL BUILTUP AREA (ITEM 01 TO 15)		587.458 SQ.M.

BALCONY AREA (not included in FAR) 45.95 EACH FLOOR

FINAL B/UP AREA STATEMENT	
GROUND FLOOR	60.449 SQ.M.
TYPICAL FLOOR (1 ST TO 7 TH) 587.458 SQ.M. X 7	4112.206 SQ.M.
FOR ONE BUILDING (19-X)	4172.655 SQ.M.
TOTAL FOR 3 BUILDINGS (18-X~19-X~20X)	12307.12 SQ.M.

PROPOSED B/UP AREA STATEMENT TOTAL B/UP AREA (18-X,19-X,20X)	12307.12 SQ.M.
EXISTING B/UP AREA STATEMENT TOTAL FOR 3 BUILDINGS (constructed)(15-X,16-X,17X) (Complection / Occupation Certificate Obtained)	12137.007 SQ.M.
TOTAL B/UP AREA FOR 6 BUILDING (18-X,19-X,20X) (15-X,16-X,17X)	24444.127 SQ.M.

Recommended for approval as amended in.....colour subject to the conditions Mentioned in this office letter No.224... Dt.6/5/17
Joint Director of Town Planning Nagpur Division, Nagpur.

REVISED BUILDING PLAN FOR DAFFODIL HIGH TYPE - E 2-3 BHK

INCLUDING FIRE HYDRANT PLAN

MOUZA - KOTHEWADA
TAL. - HINGNA
GROUP HOUSING PLOT R-2.7
PREVIOUS DEVELOPMENT PERMISSION NO. 01/MRC-81/(M.R.T.P./SPECIAL TOWNSHIP)/2009-2010,DATED 27/01/2014

FIRE CONSULTANT

ALERT MULTIPURPOSE SERVICES
202, Agrawal Mansion,
Rani Durgavati Square
Nagpur- 440017
Contact No: 9372282184
Office: 0712- 3201027
email: ams.fire.protection@gmail.com

INDEX

- FIRE DOOR
- ABC FIRE EXTINGUISERS
- FIRE PUMP
- FIRE CONTROL PANEL
- FIRE MANUAL CALL POINT
- FIRE HOOTER
- FIRE HYDRANT VALVE
- HP = HYDRANT PIPE
- HR = HOSE REEL
- HB = HOSE BOX
- FIRE SERVICE INLET
- BUTTERFLY VALVE
- NON RETURN VALVE
- YARD HYDRANT STAND POST
- 0.100M DIA PIPE LINE

OWNERS SIGNATURE

FOR FIRE ARCOR INFRASTRUCTURE PVT LTD
MANAGING DIRECTOR

Choudhary Consultants
Architects, Engineers & Project Management Consultants
REN/AK/ 36, CHITNAVIS LAYOUT, BYRAMJI TOWN, NAGPUR - 440013.(M.S) INDIA. Ph.0712-2982950
EMAIL - choudharyconsultants@gmail.com

SIGNATURE OF ARCHITECT

CLIENTS :
FIRE ARCOR INFRASTRUCTURE PVT.LTD.,

PROJECT :
RESIDENTIAL DEVELOPMENT FOR FIRE ARCOR INFRASTRUCTURE PVT.LTD., NAGPUR

DRAWING TITLE :
TERRACE FLOOR PLAN & AREA CALCULATION 19 - X)
(3/2 BHK STD. MID RISE) (BLOCK E)

DATE- 30-08-16	SCALE : 1:100
DRAWN BY- PRAVIN	DRAWING NO. A/E- 02
CHECKED- Ar. DILIP P.	REV. NO.

FILE: AZAZ/E/DWG/NAGPUR/ (3/2 BHK STD. HIGH RISE)

PRODUCED BY AN AUTODESK EDUCATIONAL PRODUCT
PRODUCED BY AN AUTODESK EDUCATIONAL PRODUCT
PRODUCED BY AN AUTODESK EDUCATIONAL PRODUCT