
PRODUCED BY AN AUTODESK EDUCATIONAL PRODUCT

Approved for Construction, with all Terms and Conditions mentioned in Order Nos. Case No. 01/MRC-81/(M.R.T.P./Special Township) /2009-2010, Dated 27/1/2014


For Collector, Nagpur.

Recommended for approval as amended in ..... colour subject to the conditions Mentioned in this office letter No. 624. Dt. 6/5/17

Joint Director of Town Planning Nagpur Division, Nagpur.

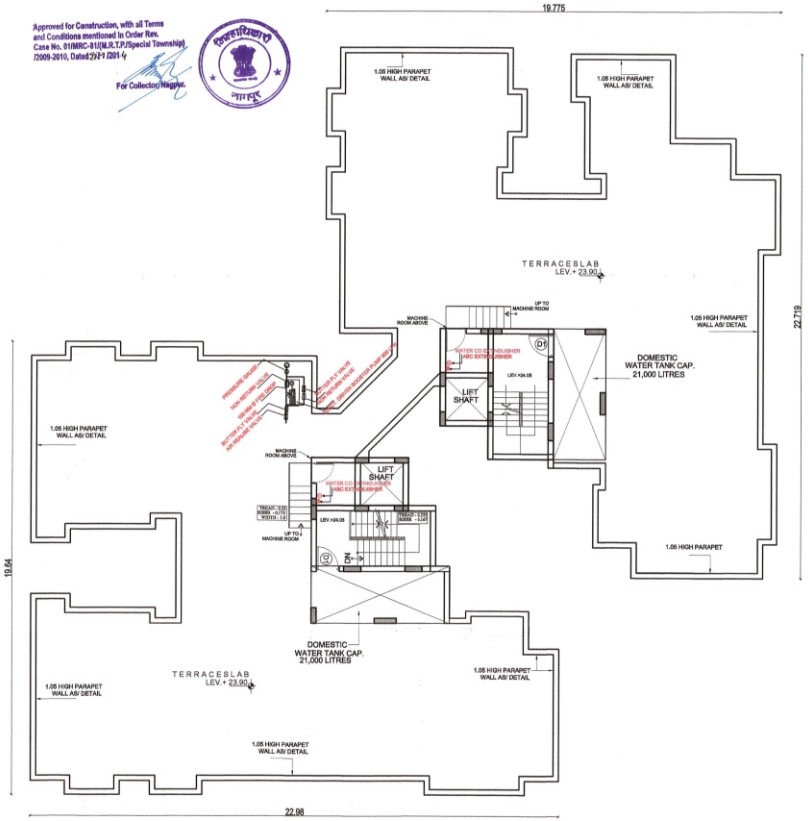


TERRACE FLOOR PLAN

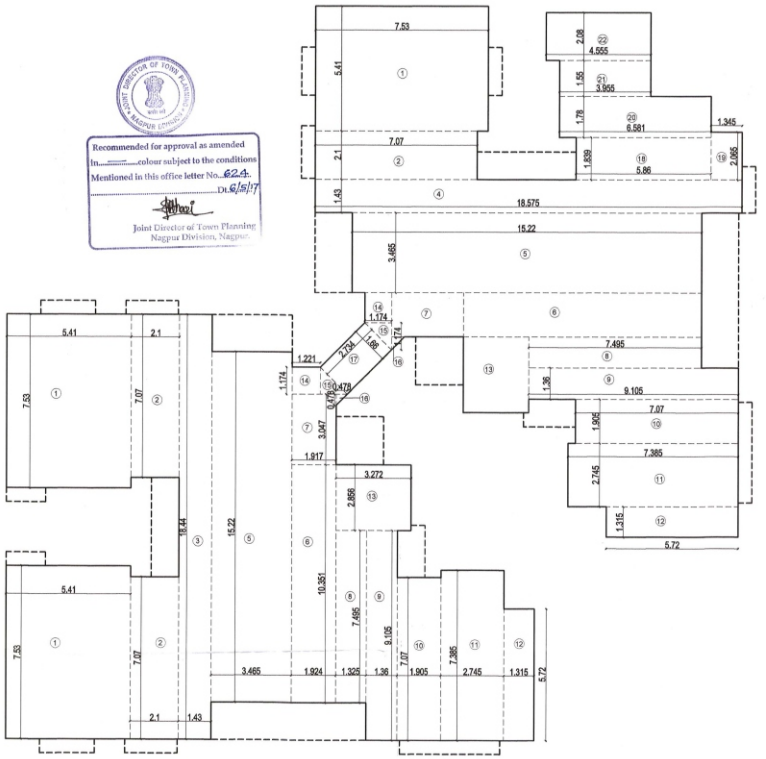

AREA CALCULATION
(TYPICAL FLOOR)
DIAGRAM - ZZ

(BLOCK E) SCHEDULE OF AREA TYPICAL FLOOR PLAN (REFER DIAGRAM - ZZ)		
01	5.41 x7.53 x 3	122.211 SQ.M.
02	2.1 x 7.07 x 3	44.541 SQ.M.
03	1.43 x18.44	26.369 SQ.M.
04	1.43 x 18.575	26.562 SQ.M.
05	3.465 x 15.22 x 2	105.474 SQ.M.
06	1.924 x 10.351 x 2	39.830 SQ.M.
07	1.917 x 3.047 x 2	11.682 SQ.M.
08	1.325 x 7.495 x 2	19.861 SQ.M.
09	1.36 x 9.105 x 2	24.765 SQ.M.
10	1.905 x 7.07 x 2	26.936 SQ.M.
11	2.745 x 7.385 x 2	40.543 SQ.M.
12	1.315 x 5.72 x 2	15.043 SQ.M.
13	3.272 x 2.856 x 2	18.689 SQ.M.
14	1.221 x 1.174 x 2	2.866 SQ.M.
15	1/2 x 1.174 x 1.174 x 2	1.378 SQ.M.
16	1/2 x 0.478 x 0.478 x 2	0.228 SQ.M.
17	2.734 x 1.66	4.538 SQ.M.
18	5.86 x 1.839	10.776 SQ.M.
19	1.345 x 2.065	2.777 SQ.M.
20	6.581 x 1.78	11.714 SQ.M.
21	3.955 x 1.55	6.130 SQ.M.
22	4.555 x 2.08	9.474 SQ.M.
TOTAL BUILT UP AREA (ITEM 01 TO 22)		572.387 SQ.M.

BALCONY AREA (not included in FAR) 45.95 EACH FLOOR

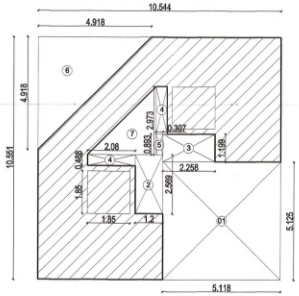

AREA CALCULATION
(GROUND FLOOR)
SCALE 1:100

SCHEDULE OF AREA GROUND FLOOR PLAN		
TOTAL AREA	10.544 x 10.551	111.250 SQ.M.
DEDUCTION		
01	5.118 x 5.125	26.230 SQ.M.
02	1.2 x 2.569	3.083 SQ.M.
03	2.258 x 1.199	2.707 SQ.M.
04	2.08 x0.488 x 2	2.03 SQ.M.
05	0.307 x 0.893	0.274 SQ.M.
06	1/2 X 4.918 X 4.918	12.093 SQ.M.
07	1/2 X 2.973 X 2.973	4.419 SQ.M.
TOTAL DEDUCTION AREA (ITEM 01 TO 7)		50.836 SQ.M.
TOTAL BUILT UP AREA GROUND FLOOR - (111.250 - 50.836) = 60.414 SQ.M.		

FINAL B/UP AREA STATEMENT	
GROUND FLOOR	60.414 SQ.M.
TYPICAL FLOOR (1 ST TO 7 TH) 572.387 SQ.M. X 7	4006.709 SQ.M.
FOR ONE BUILDING (18-X)	4067.123 SQ.M.
TOTAL FOR 3 BUILDINGS (18-X+19-X+20X)	12307.12 SQ.M.

PROPOSED B/UP AREA STATEMENT TOTAL B/UP AREA (18-X,19-X,20X)	12307.12 SQ.M.
EXISTING B/UP AREA STATEMENT TOTAL FOR 3 BUILDINGS (constructed)(15-X,16-X,17X) (Complection / Occupation Certificate Obtained)	12137.007 SQ.M.
TOTAL B/UP AREA FOR 6 BUILDING (18-X,19-X,20X) (15-X,16-X,17X)	24444.127 SQ.M.

REVISED BUILDING PLAN FOR DAFFODIL HIGH TYPE - E 2-3 BHK

INCLUDING FIRE HYDRANT PLAN

MOUZA - KOTHEWADA
TAL. - HINGNA
GROUP HOUSING PLOT R-2.7

PREVIOUS DEVELOPMENT PERMISSION NO. 01/MRC-81/(M.R.T.P./SPECIAL TOWNSHIP)/2009-2010,DATED 27/01/2014

FIRE CONSULTANT

ALERT MULTIPURPOSE SERVICES
202, Agrawal Mansion,
Rani Durgavati Square
Nagpur- 440017
Contact No: 9372282186
Office: 0712- 3201027
email: ams.fire.protection@gmail.com

INDEX

- FIRE DOOR
- ABC FIRE EXTINGUISERS
- FIRE PUMP
- FIRE CONTROL PANEL
- FIRE MANUAL CALL POINT
- FIRE HOOTER
- FIRE HYDRANT VALVE
- HP = HYDRANT PIPE
- HR = HOSE REEL
- HB = HOSE BOX
- FIRE SERVICE INLET
- BUTTERFLY VALVE
- NON RETURN VALVE
- YARD HYDRANT STAND POST
- 0.100M DIA PIPE LINE

OWNERS SIGNATURE

FOR FIRE ARCOR INFRASTRUCTURE PVT LTD
MANAGING DIRECTOR

Choudhary Consultants
Architects, Engineers & Project Management Consultants
NEHUJAY, BL CHITNAVIS LAYOUT, BYRAMJI TOWN, NAGPUR - 440013,(M.S) INDIA. Ph.(0712)-2982909
EMAIL - choudharyconsultants@gmail.com

SIGNATURE OF ARCHITECT

CLIENTS :
FIRE ARCOR INFRASTRUCTURE PVT.LTD.,

PROJECT :
RESIDENTIAL DEVELOPMENT FOR FIRE ARCOR INFRASTRUCTURE PVT.LTD., NAGPUR

DRAWING TITLE :
TERRACE FLOOR PLAN & AREA CALCULATION (18 - X)
(3/2 BHK STD. MID RISE) (BLOCK E)

DATE-30-08-16	SCALE : 1:100		
DRAWN BY- PRAVIN	DRAWING NO. A/E- 02	REV. NO.	
CHECKED- Ar. DILIP P.			
FILE: AZAZ/E/DWG/NAGPUR/ (3/2 BHK STD. HIGH RISE)			

PRODUCED BY AN AUTODESK EDUCATIONAL PRODUCT
PRODUCED BY AN AUTODESK EDUCATIONAL PRODUCT
PRODUCED BY AN AUTODESK EDUCATIONAL PRODUCT