
PRODUCED BY AN AUTODESK EDUCATIONAL PRODUCT

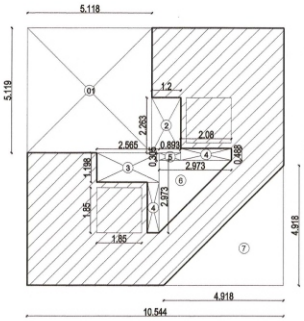


AREA CALCULATION
(GROUND FLOOR)
SCALE 1:100


SCHEDULE OF AREA GROUND FLOOR PLAN		
TOTAL AREA	10.544 x 10.544	111.176 SQ.M.
DEDUCTION		
01	5.118 x 5.119	26.199 SQ.M.
02	1.2 x 2.263	2.716 SQ.M.
03	2.565 x 1.198	3.073 SQ.M.
04	0.488 x 2.08 x 2	2.030 SQ.M.
05	0.893 x 0.305	0.272 SQ.M.
06	1/2 X 2.973 X 2.973	4.419 SQ.M.
07	1/2 X 4.918 X 4.918	12.093 SQ.M.
TOTAL DEDUCTION AREA (ITEM 01 TO 7)		50.802 SQ.M.
TOTAL BUILT UP AREA GROUND FLOOR - (111.176 - 50.802) =		60.374 SQ.M.

Approved for Construction, with all Terms and Conditions mentioned in Order Rev. Case No. 01/MRC-81/(M.R.T.P./Special Township) /2009-2010, Dated 27/1/2014

For Collector, Nagpur.

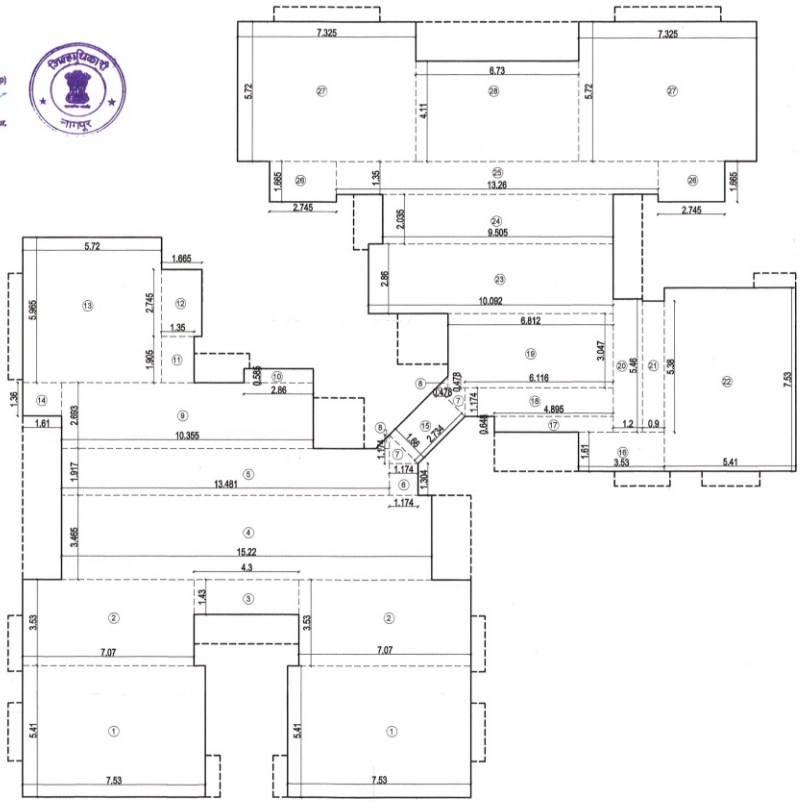

AREA CALCULATION
(TYPICAL FLOOR)
DIAGRAM - ZZ
SCALE 1:100

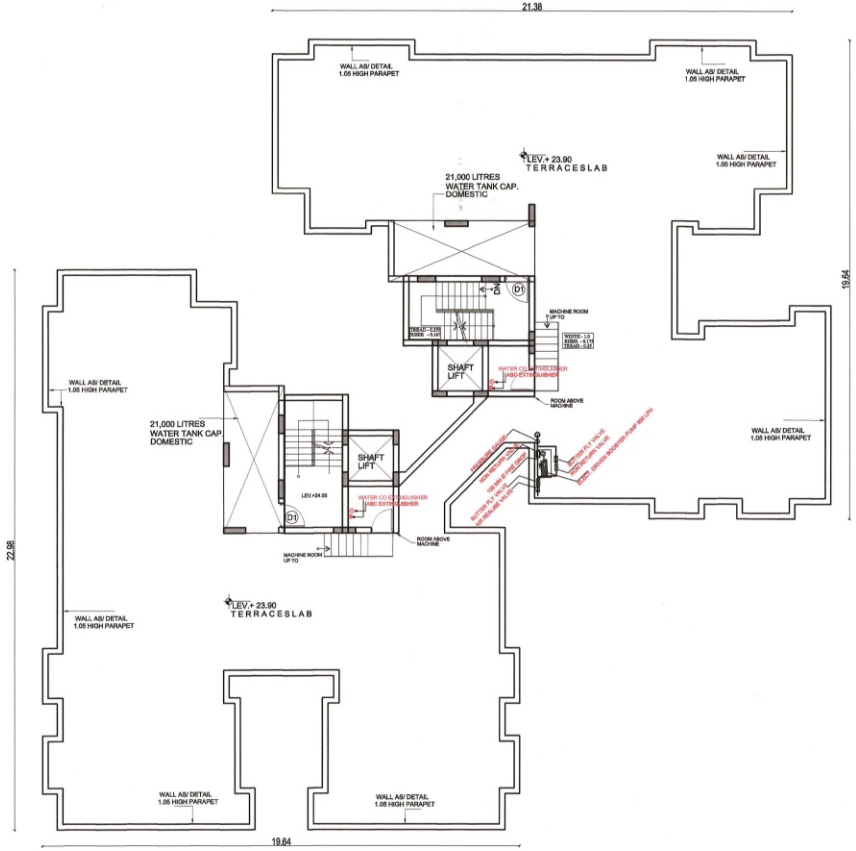

TERRACE FLOOR PLAN

(BLOCK E) SCHEDULE OF AREA TYPICAL FLOOR PLAN (REFER DIAGRAM - ZZ)		
01	7.53 x 5.41 x 2	81.474 SQ.M.
02	7.07 x 3.53 x 2	49.914 SQ.M.
03	4.3 x 1.43	6.149 SQ.M.
04	15.22 x 3.465	52.737 SQ.M.
05	13.481 x 1.917	25.843 SQ.M.
06	1.174 x 1.304	1.530 SQ.M.
07	1/2 x 1.174 x 1.174 x 2	1.378 SQ.M.
08	1/2 x 0.478 x 0.478 x 2	0.228 SQ.M.
09	2.693 x 10.355	27.886 SQ.M.
10	2.86 x 0.585	1.673 SQ.M.
11	1.35 x 1.905	2.571 SQ.M.
12	1.665 x 2.745	4.570 SQ.M.
13	5.72 x 5.965	34.119 SQ.M.
14	1.61 x 1.36	2.189 SQ.M.
15	2.734 x 1.66	4.538 SQ.M.
16	3.53 x 1.61	5.683 SQ.M.
17	4.895 x 0.648	3.171 SQ.M.
18	6.116 x 1.174	7.180 SQ.M.
19	6.812 x 3.047	20.756 SQ.M.
20	1.2 x 5.46	6.552 SQ.M.
21	0.9 x 5.38	4.842 SQ.M.
22	5.41 x 7.53	40.737 SQ.M.
23	10.092 x 2.86	28.863 SQ.M.
24	9.505 x 2.035	19.342 SQ.M.
25	13.26 x 1.35	17.901 SQ.M.
26	2.745 x 1.665 x 2	9.140 SQ.M.
27	7.325 x 5.72 x 2	83.798 SQ.M.
28	6.73 x 4.11	27.660 SQ.M.
TOTAL BUILTUP AREA (ITEM 01 TO 28)		572.424 SQ.M. (B)

BALCONY AREA (not included in FAR) 45.975 EACH FLOOR

FINAL B/UP AREA STATEMENT	
GROUND FLOOR	60.374 SQ.M.
TYPICAL FLOOR (1 ST TO 7 TH) 572.424 SQ.M. X 7	4006.968 SQ.M.
FOR ONE BUILDING (20-X)	4067.342 SQ.M.
TOTAL FOR 3 BUILDINGS (18-X+19-X+20X)	12307.12 SQ.M.

PROPOSED B/UP AREA STATEMENT TOTAL B/UP AREA (18-X,19-X,20X)	12307.12 SQ.M.
EXISTING B/UP AREA STATEMENT TOTAL FOR 3 BUILDINGS (constructed)(15-X,16-X,17X) (Complection / Occupation Certificate Obtained)	12137.007 SQ.M.
TOTAL B/UP AREA FOR 6 BUILDING (18-X,19-X,20X) (15-X,16-X,17X)	24444.127 SQ.M.

Recommended for approval as amended in.....colour subject to the conditions Mentioned in this office letter No.624 Dt.6/5/17

Joint Director of Town Planning Nagpur Division, Nagpur

REVISED BUILDING PLAN FOR DAFFODIL HIGH TYPE - E 2-3 BHK

INCLUDING FIRE HYDRANT PLAN

MOUZA - KOTHEWADA
TAL. - HINGNA
GROUP HOUSING PLOT R-2.7
PREVIOUS DEVELOPMENT PERMISSION NO. 01/MRC-81/(M.R.T.P./SPECIAL TOWNSHIP)/2009-2010,DATED 27/01/2014

FIRE CONSULTANT

ALERT MULTIPURPOSE SERVICES
202, Agrawal Mansion, Rani Durgavati Square Nagpur- 440017
Contact No: 9372252186
Office: 0712- 3201027
email: ams.fire.protection@gmail.com

INDEX

- FIRE DOOR
- ABC FIRE EXTINGUISERS
- FIRE PUMP
- FIRE CONTROL PANEL
- FIRE MANUAL CALL POINT
- FIRE HOOTER
- FIRE HYDRANT VALVE
- HP = HYDRANT PIPE
- HR = HOSE REEL
- HB = HOSE BOX
- FIRE SERVICE INLET
- BUTTERFLY VALVE
- NON RETURN VALVE
- YARD HYDRANT STAND POST
- 0.100M DIA PIPE LINE

OWNERS SIGNATURE

FOR FIRE ARCOR INFRASTRUCTURE PVT LTD
MANAGING DIRECTOR

Choudhary Consultants
Architects, Engineers & Project Management Consultants
RENUKU 38, CHITNAVIS LAYOUT, BYRAMJI TOWN, NAGPUR - 440013,(M.S) INDIA. Ph.0712-2660960
EMAIL- choudharyconsultants@gmail.com

SIGNATURE OF ARCHITECT

CLIENTS :
FIRE ARCOR INFRASTRUCTURE PVT.LTD.,

PROJECT :
RESIDENTIAL DEVELOPMENT FOR FIRE ARCOR INFRASTRUCTURE PVT.LTD., NAGPUR

DRAWING TITLE :
TERRACE FLOOR PLAN & AREA CALCULATION (20 - X) (3/2 BHK STD. MID RISE) (BLOCK E)

DATE-30-08-16	SCALE : 1:100
DRAWN BY- PRAVIN	DRAWING NO. A/E- 02 REV. NO.
CHECKED- Ar. DILIP P.	

FILE: AZAZ/E/DWG/NAGPUR/ (3/2 BHK STD. HIGH RISE)

PRODUCED BY AN AUTODESK EDUCATIONAL PRODUCT
PRODUCED BY AN AUTODESK EDUCATIONAL PRODUCT
PRODUCED BY AN AUTODESK EDUCATIONAL PRODUCT