PRODUCED BY AN AUTODESK EDUCATIONAL PRODUCT

REVISED BUILDING PLAN FOR DAFFODIL HIGH TYPE - E 2-3 BHK

INCLUDING FIRE HYDRANT PLAN

MOUZA - KOTHEWADA
TAL. - HINGNA

AREA STATEMENT OF
GROUP HOUSING PLOT R-2.7

PREVIOUS DEVELOPMENT PERMISSION NO.
01/MRC-81/(M.R.T.P./SPECIAL TOWNSHIP)/2009-2010,
DATED 27/01/2014

OCCUPATION CERTIFICATE OBTAINED FOR COMPLETED CONSTRUCTION OF 15-X,16-X,17-X VIDE NO.READER /COLL.NGP./ OCCUPANCY CERT./WS-1361/ 2016 RCS NO. 01/MRC-81/(MRTP/STP)2009-10 DATED : - 04/11/16

TOTAL PLOT AREA		12951.89 SQ.M.	PREVIOUS APPROVED BUILT UP AREA
DESCRIPTION	REQUIRED	PROPOSED	
GROUND COVERAGE		4651.000 SQ.M.	
BUILT UP AREA		29444.127 SQ.M.	
PARKING AREA	9150.000 SQ.M.	11163.000 SQ.M.	

PROPOSED B/UP AREA STATEMENT TOTAL B/UP AREA (15-X,16-X,17-X)	
EXISTING B/UP AREA STATEMENT TOTAL FOR 13 OLD BLDGS constructed (C/S-X,16-X,17-X) (Completion / Occupation Certificate Obtained)	
TOTAL B/UP AREA FOR 4 OLD BLDGS (15-X,16-X,17-X)	

LEGEND : - THIS LINE SHOWN THUS

SEWER LINE

SECCTION - 01

SECCTION - 02


FIRE CONSULTANT

ALERT MULTIPURPOSE SERVICES

INDEX

- FIRE DOOR
- ABC FIRE EXTINGUISERS
- FIRE PUMP
- FIRE CONTROL PANEL
- FIRE MANUAL CALL POINT
- FIRE HOOTER
- FIRE HYDRANT VALVE
- HP = HYDRANT PIPE
- HR = HOSE REEL
- HB = HOSE BOX
- FIRE SERVICE INLET
- BUTTERFLY VALVE
- NON RETURN VALVE
- YARD HYDRANT STAND POST
- G.I.SIDM DIA PIPE LINE

FIRE FIGHTING INSTALLATION

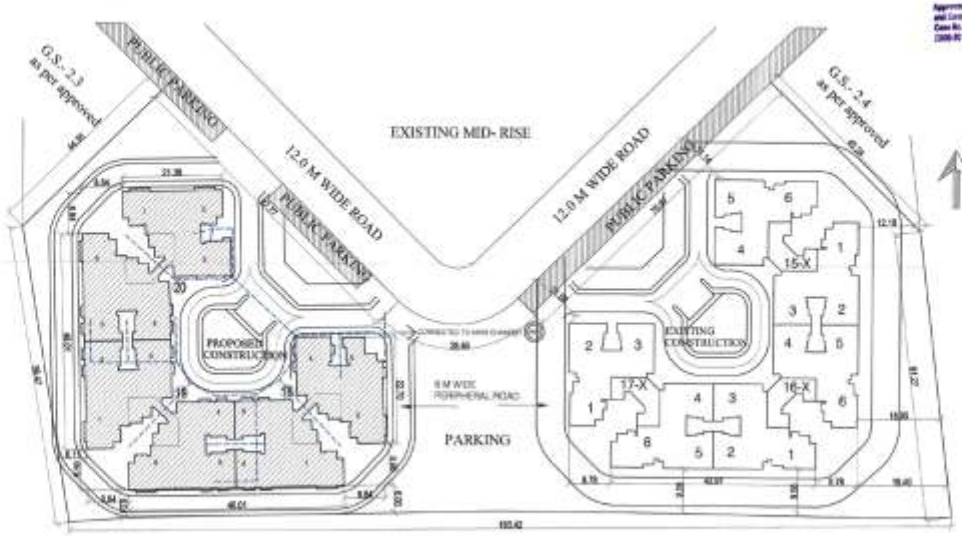

REVISED SITE PLAN OF GROUP HOUSING PLOT NO. R-2.7
SHOWING PROPOSED & EXISTING CONSTRUCTION (SCALE - 1:300)

Approved for Construction, with all Terms and Conditions mentioned in the Rev. Case No. 81/MRC-81/M.R.T.P.(Special Township) (2009-R.13, Dated27/01/2014 (SR-1)

For Collector, Nagpur

Recommended for approval or rejected by ... subject to the conditions mentioned in this office letter No. 624 Dated 04/11/16

Joint Director of Town Planning, Nagpur Division, Nagpur.

OWNERS SIGNATURE

FOR FIRE ARCOR INFRASTRUCTURE PVT LTD
MANAGING DIRECTOR

Choudhary Consultants
Architects, Engineers & Project Management Consultants

SIGNATURE OF ARCHITECT

CLIENT :
FIRE ARCOR INFRASTRUCTURE PVT.LTD.,

PROJECT :
RESIDENTIAL DEVELOPMENT FOR FIRE ARCOR INFRASTRUCTURE PVT.LTD., NAGPUR

DRAWING TITLE :
SECTION - 01 & 02
(3/2 BHK STD. MID RISE) (BLOCK B)

DATE:-30-08-16	SCALE : 1:100
DRAWN BY:-PRAVIN	DRAWING NO. A/E- 03 REV. NO.
CHECKED:- Ar. D.B.P.	

FILE: ARAE/E/DWG/NAGPUR/ (3/2 BHK STD. MID RISE)

PRODUCED BY AN AUTODESK EDUCATIONAL PRODUCT