

N.M.R.D.A.,
L.S. No. 2018/PTS/(P)/2005/3645
L.S. Valid Up to 31-12-2020

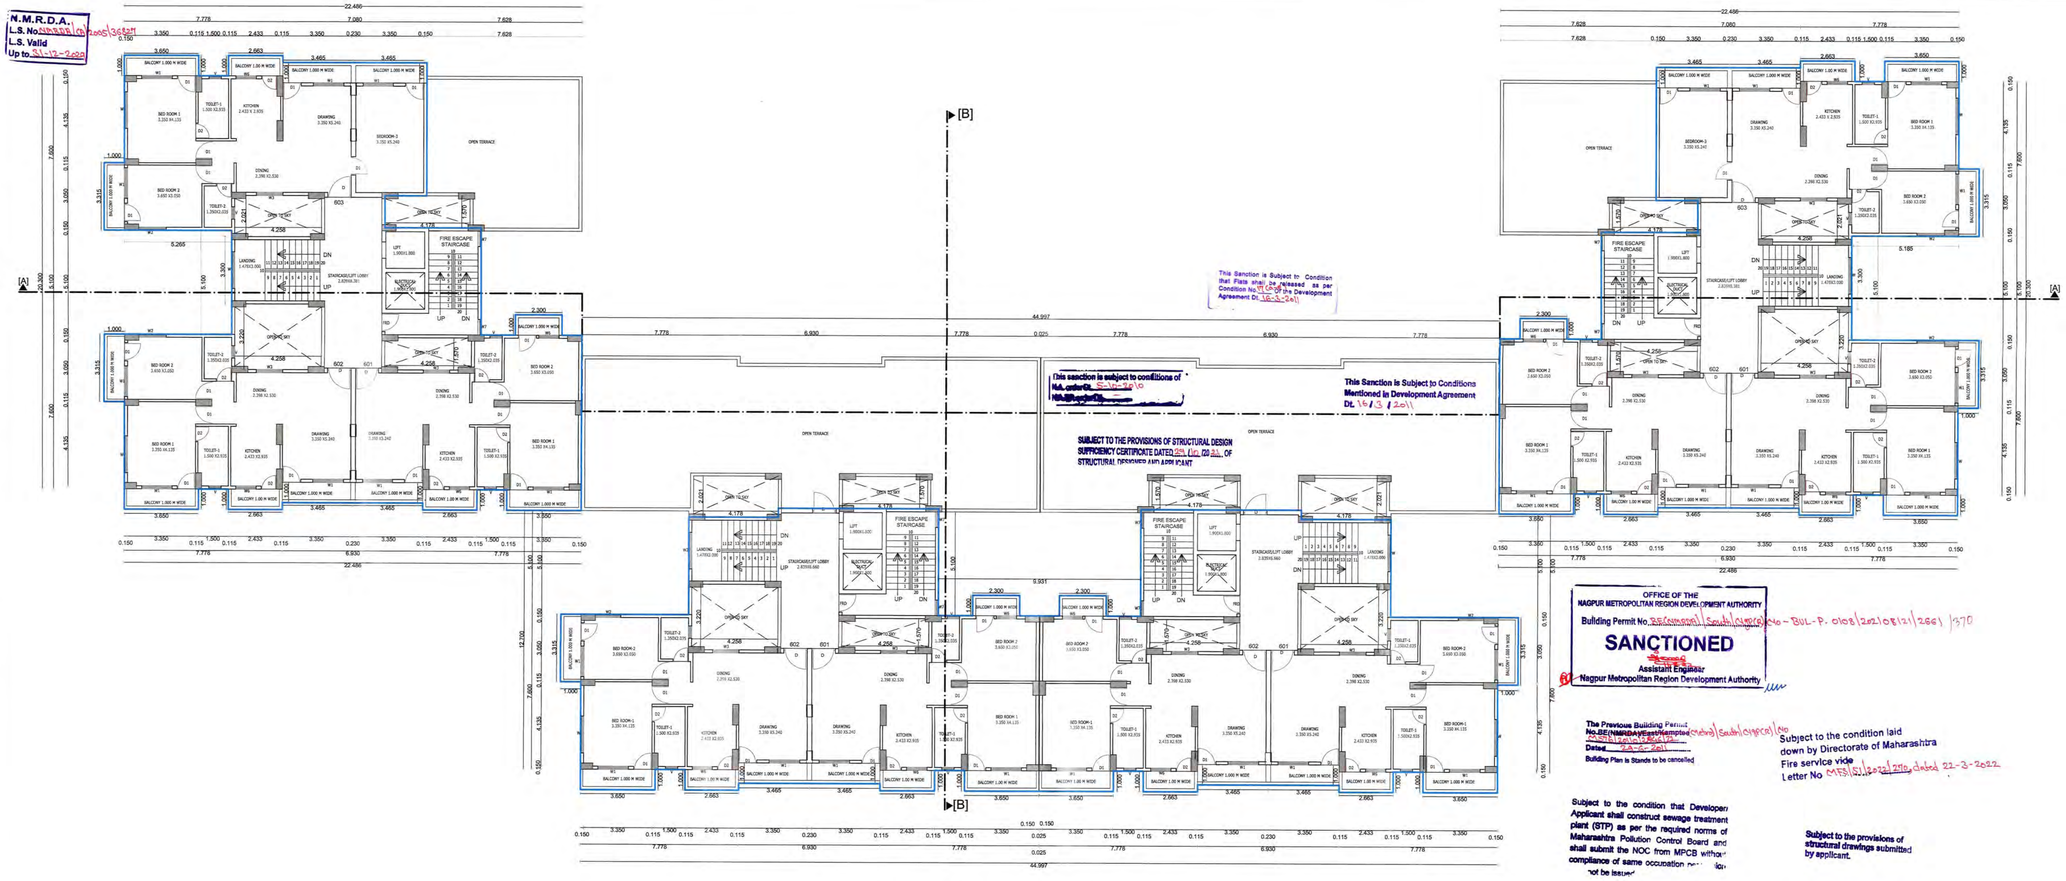

PROPOSED SIXTH FLOOR PLAN
SCALE 1:100

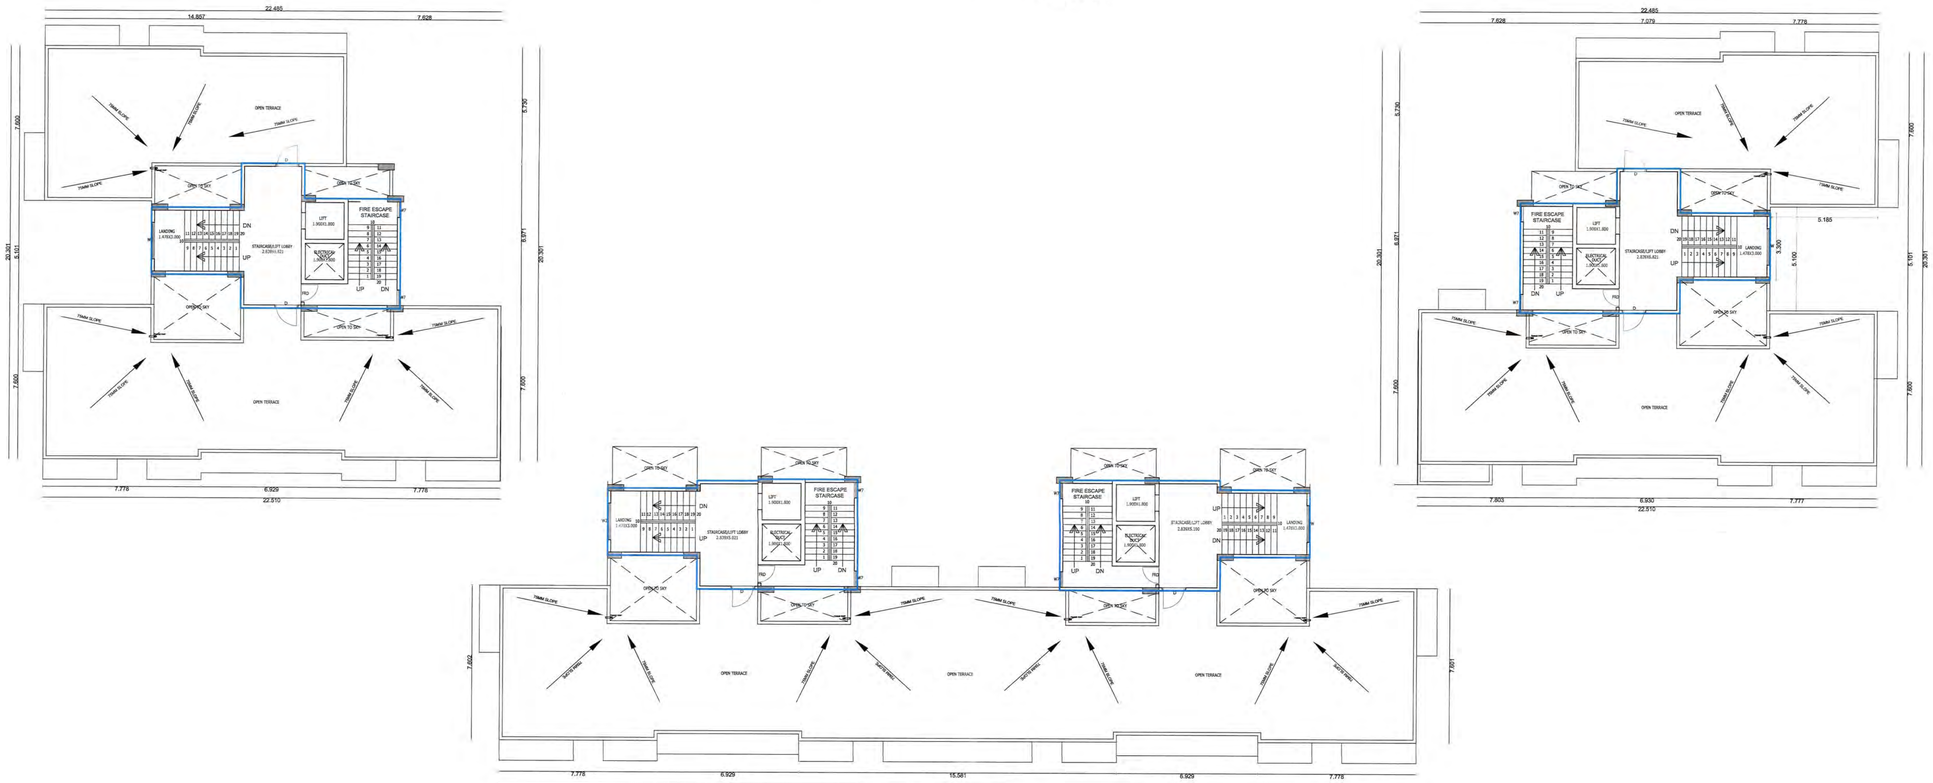

TERRACE FLOOR PLAN
SCALE 1:100

DRAWING NO. 7 / 11

REVISED RESIDENTIAL BUILDING PLANS FOR GROUP HOUSING SCHEME ON KH. NO. 39/2, P.H.NO.42, MOUZA - GAWSI MANAPUR, TAH - NAGPUR (GRAMIN), DIST - NAGPUR

BELONGING TO
PYRAMID VENTURES (I) PVT. LTD.

EXISTING BUILDING - 3
SIXTH FLOOR PLAN ,
TERRACE FLOOR PLAN

SCHEDULE OF OPENINGS

S.NO.	TYPE	SIZE	REMARK
	D	1.150 x 2.10m	T.W.DOUBLE PANELED DOOR
	D1	0.900 x 2.10m	T.W.SINGLE PANELED DOOR
	D2	0.750 x 2.10m	T.W.SINGLE PANELED DOOR
	W	1.800 x 1.20m	ALUMINUM GLAZED WINDOW
	W1	1.500 x 1.20m	ALUMINUM GLAZED WINDOW
	W2	1.350 x 1.20m	ALUMINUM GLAZED WINDOW
	W3	1.300 x 1.20m	ALUMINUM GLAZED WINDOW
	W4	1.270 x 1.20m	ALUMINUM GLAZED WINDOW
	W5	1.100 x 1.20m	ALUMINUM GLAZED WINDOW
	W6	1.000 x 0.90m	ALUMINUM GLAZED WINDOW
	W7	0.760 x 1.20m	ALUMINUM GLAZED WINDOW
	V	0.600 x 0.60m	M.S. VENTILATORS

N

INDEX

PLOT BOUNDARY SHOWN IN
EXISTING CONSTRUCTION SHOWN IN
PROPOSED CONSTRUCTION SHOWN IN

SUBMISSION DRAWING

DRN BY: PRANALI DATE: 24/05/2022
CHK BY: AR. SANJAY SCALE 1:100,1:200

OWNER:

PYRAMID VENTURES (I) PVT. LTD.

SIGN OF ARCHITECT

Ar. Sanjay Sharma
COA/INC/